



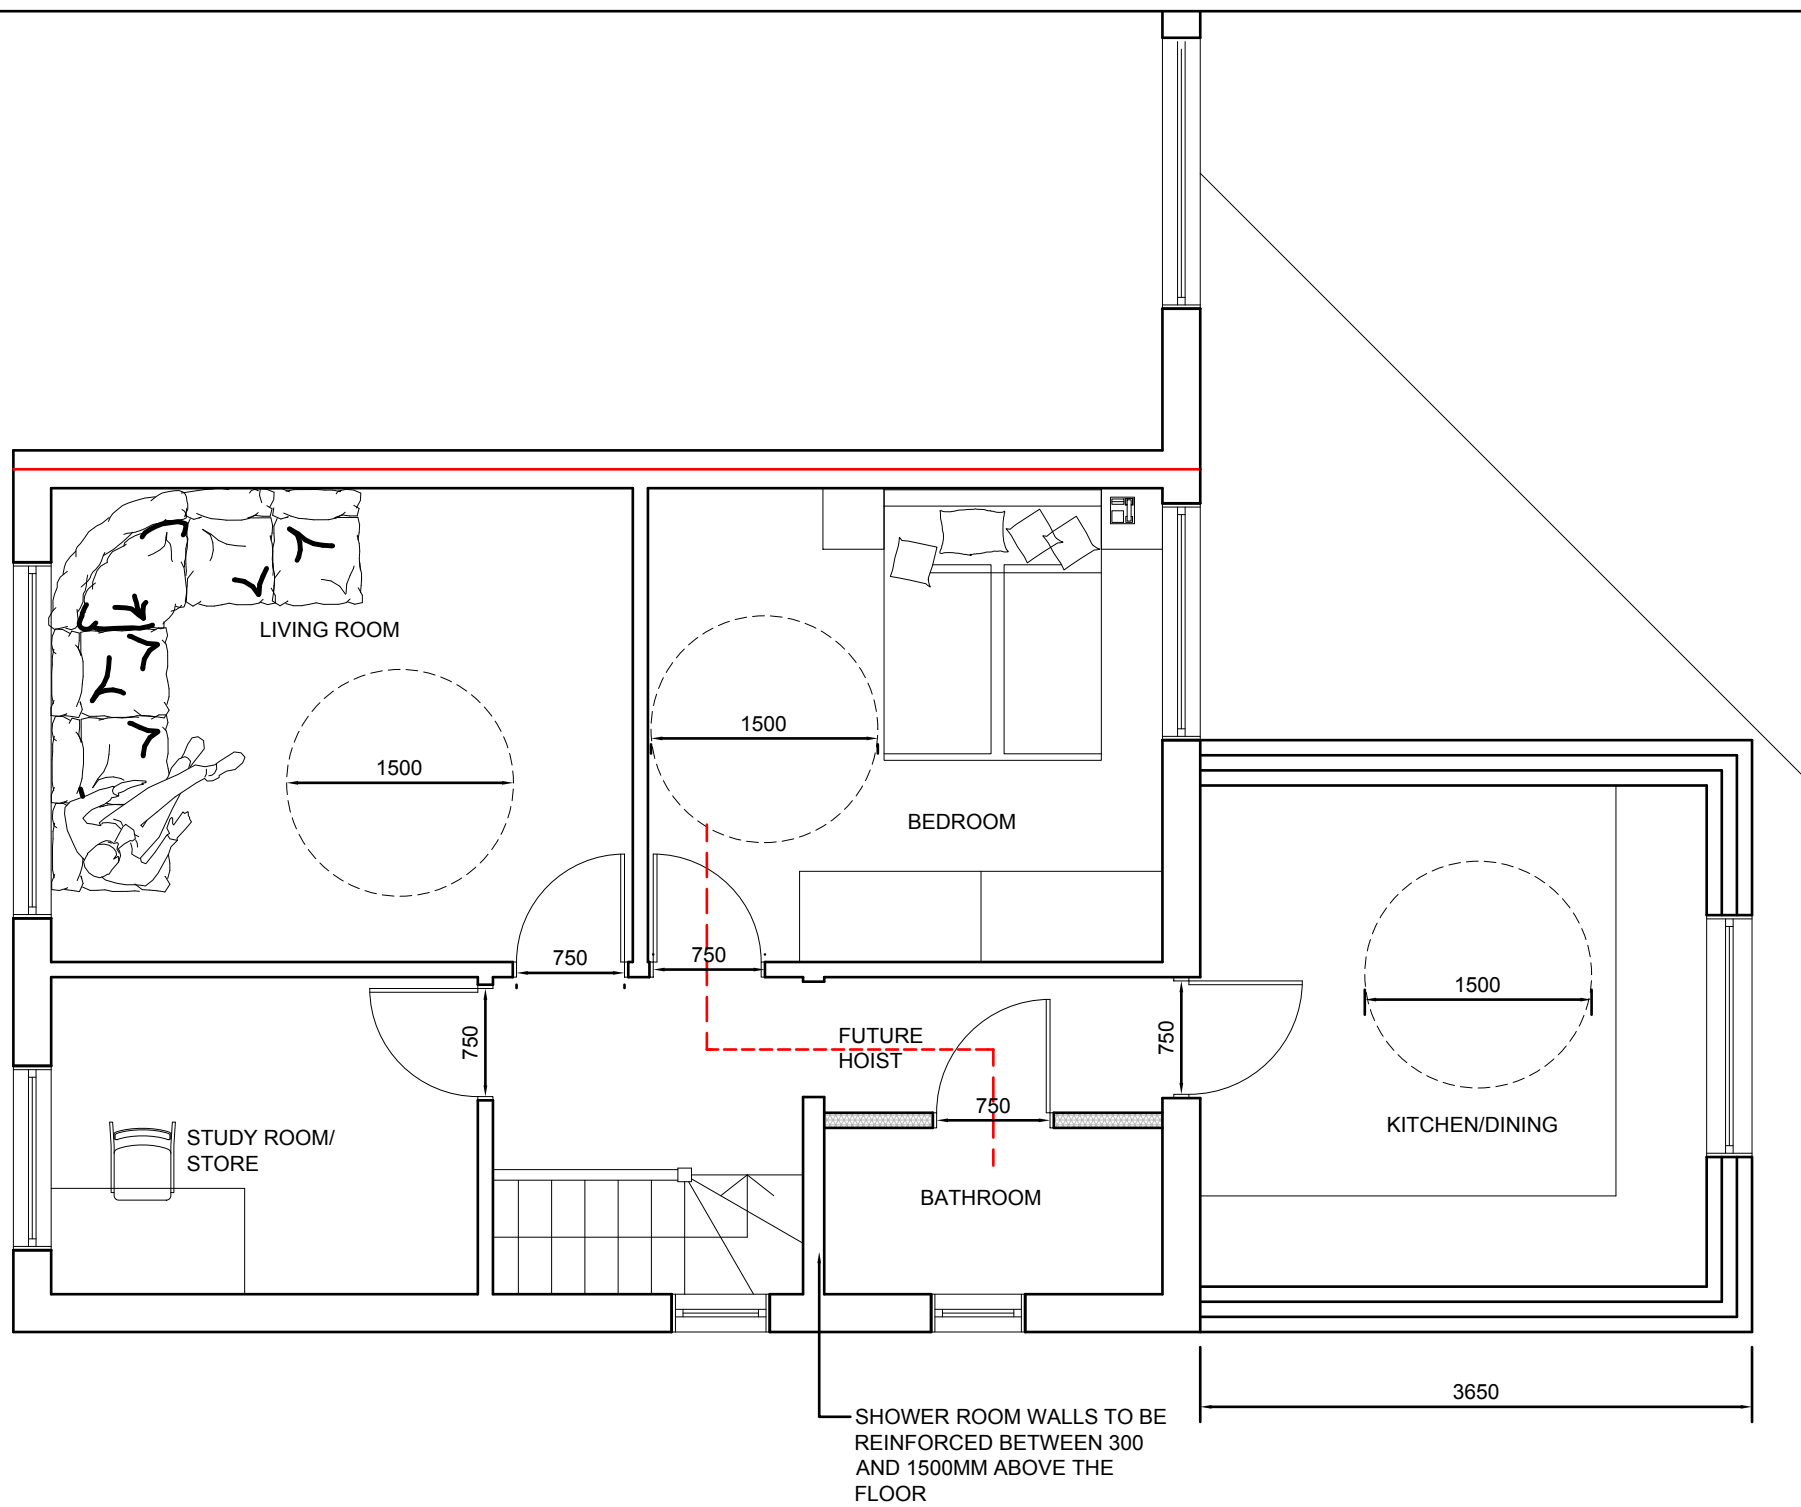

FLAT-1 GIA - 53.0 SQ.MT
FLAT-2 GIA - 51.0 SQ.MT

1:50

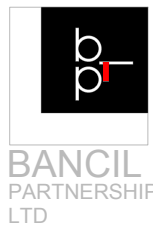

Dimensions to be verified on site
DO NOT SCALE FROM THIS DRAWING.
Any areas indicated on this drawing are for guidance only.
No responsibility is taken for their accuracy.


This drawing is the property of **BANCIL PARTNERSHIP LTD**
Copyright is reserved by them and the drawing is issued on the condition that it is not copied, reproduced, retained or disclosed to any unauthorised person, either wholly or in part without the consent in writing of **BANCIL PARTNERSHIP LTD**


Site Address:	Client Detail:
83, Goshawk Gardens, Hayes, UB4 8LB.	83, Goshawk Gardens, Hayes, UB4 8LB.

Title:			
Proposed First Floor Plan LIFE TIME HOME STANDARD			
Scale:	1:50	Paper Size:	A3

Drawn By:	NM
Checked By:	PP
Date:	01/2016
Drawing No.	PL/PP/2654 - 10



Revisions:		
Rev	Revision	Date

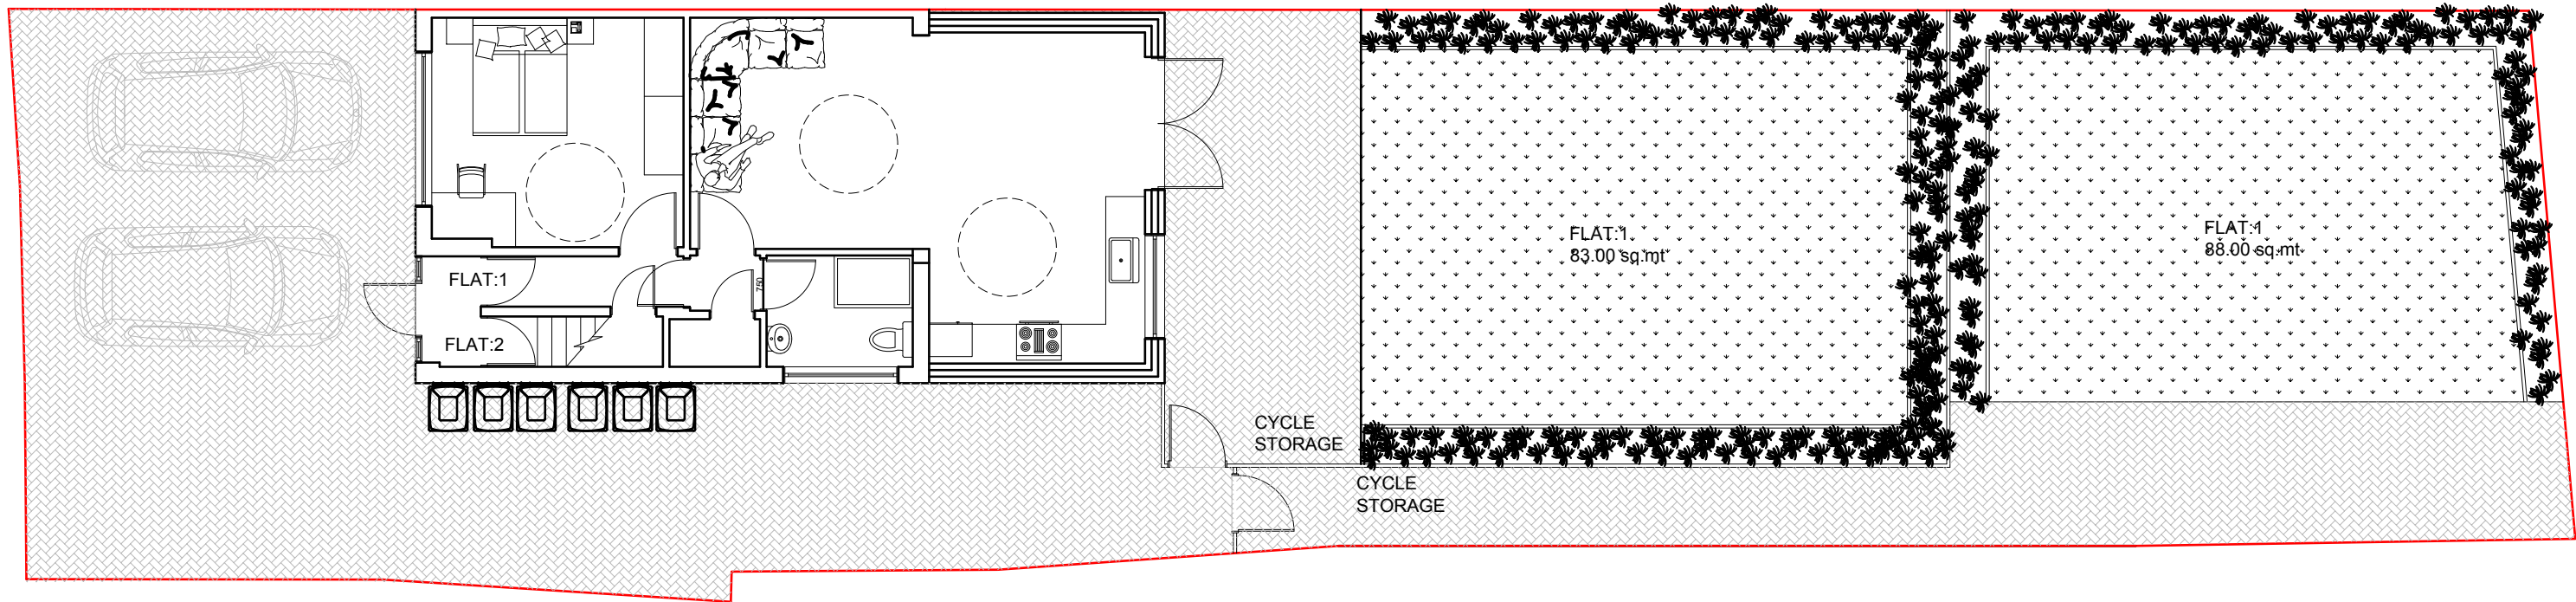

 
 BANCIL PARTNERSHIP LTD	Dimensions to be verified on site DO NOT SCALE FROM THIS DRAWING. Any areas indicated on this drawing are for guidance only. No responsibility is taken for their accuracy.	Site Address: 83, Goshawk Gardens, Hayes, UB4 8LB.	Client Detail: 83, Goshawk Gardens, Hayes, UB4 8LB.	Title: PROPOSED SIE PLAN				Drawn By: NM	Checked By: PP	Date: 07/2015	Drawing No. PL/PP/2654 - 08	Revisions:		
												Rev	Revision	Date
	Scale: 1:100 Paper Size: A3													
27-29 The Broadway, Southall, Middx, UB1 1JY Tel: 020 8574 4546 Fax: 020 8574 4526														





BLOCK PLAN
(scale:1:500)

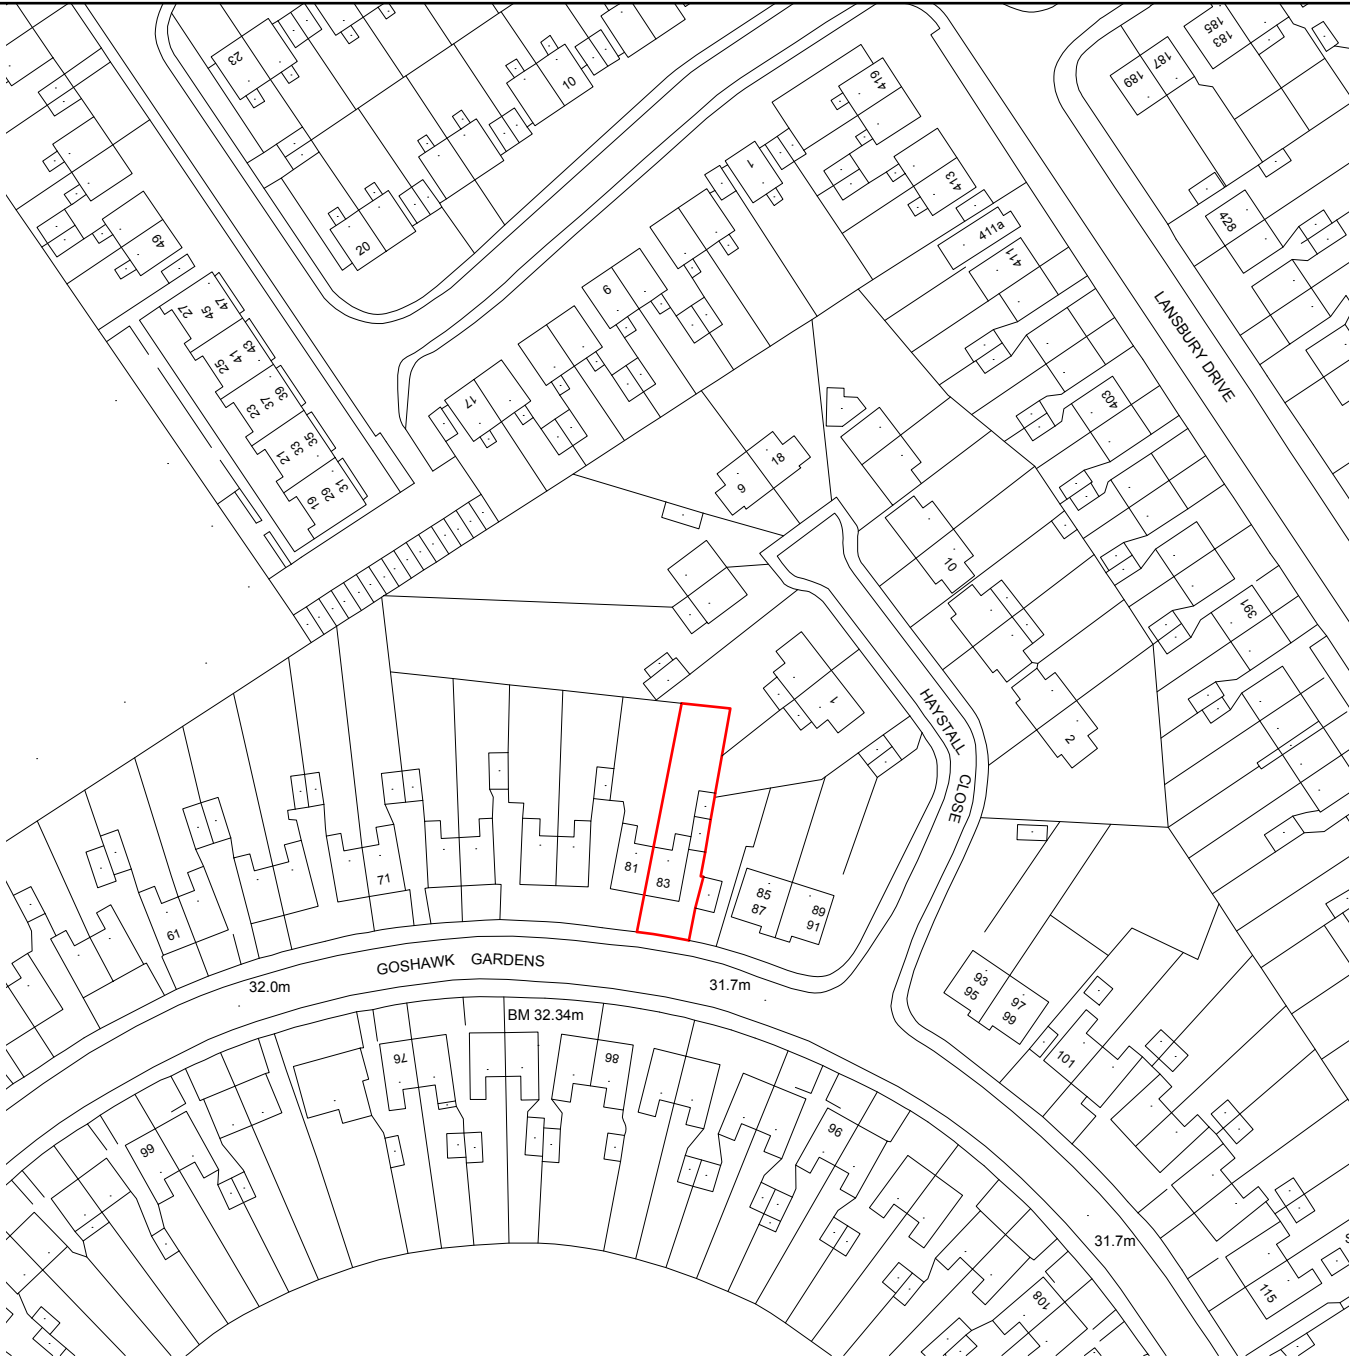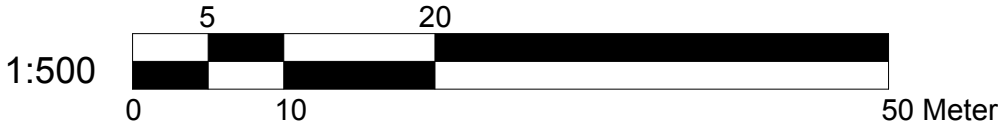


LOCATION PLAN
(scale:1:1250)

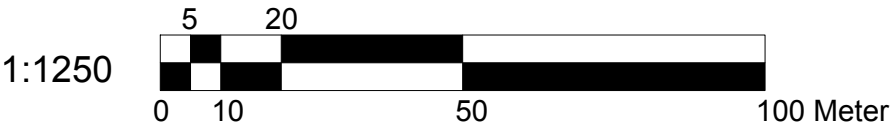

 
 Dimensions to be verified on site DO NOT SCALE FROM THIS DRAWING. Any areas indicated on this drawing are for guidance only. No responsibility is taken for their accuracy. This drawing is the property of BANCIL PARTNERSHIP LTD Copyright is reserved by them and the drawing is issued on the condition that it is not copied, reproduced, retained or disclosed to any unauthorised person, either wholly or in part without the consent in writing of BANCIL PARTNERSHIP LTD BANCIL PARTNERSHIP LTD	Site Address:		Client Detail:		Title:		Drawn By: NM		Revisions:				
	83, Goshawk Gardens, Hayes, UB4 8LB.		83, Goshawk Gardens, Hayes, UB4 8LB.		Block & Location Plan				Rev		Revision	Date	
									Date: 07/2015				
									Drawing No. PL/PP/2654 - 07				
27-29 The Broadway, Southall, Middx, UB1 1JY Tel: 020 8574 4546 Fax: 020 8574 4526					Scale:	as shown	Paper Size:	A3					

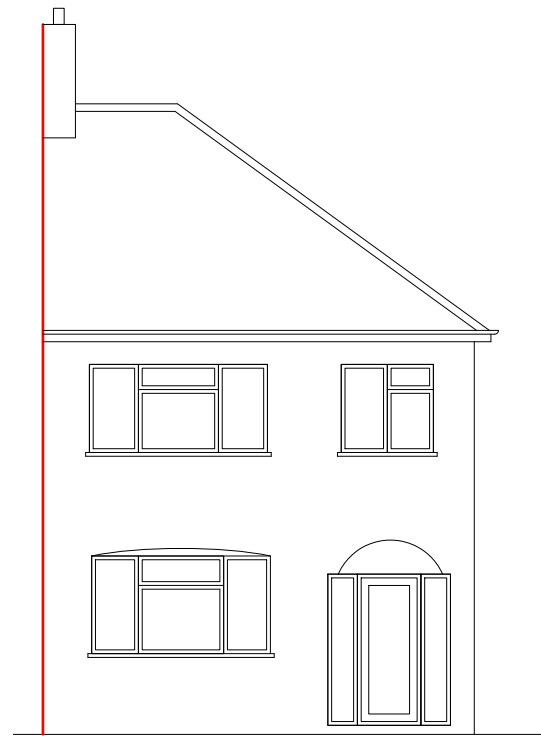


PROPOSED FRONT ELEVATION

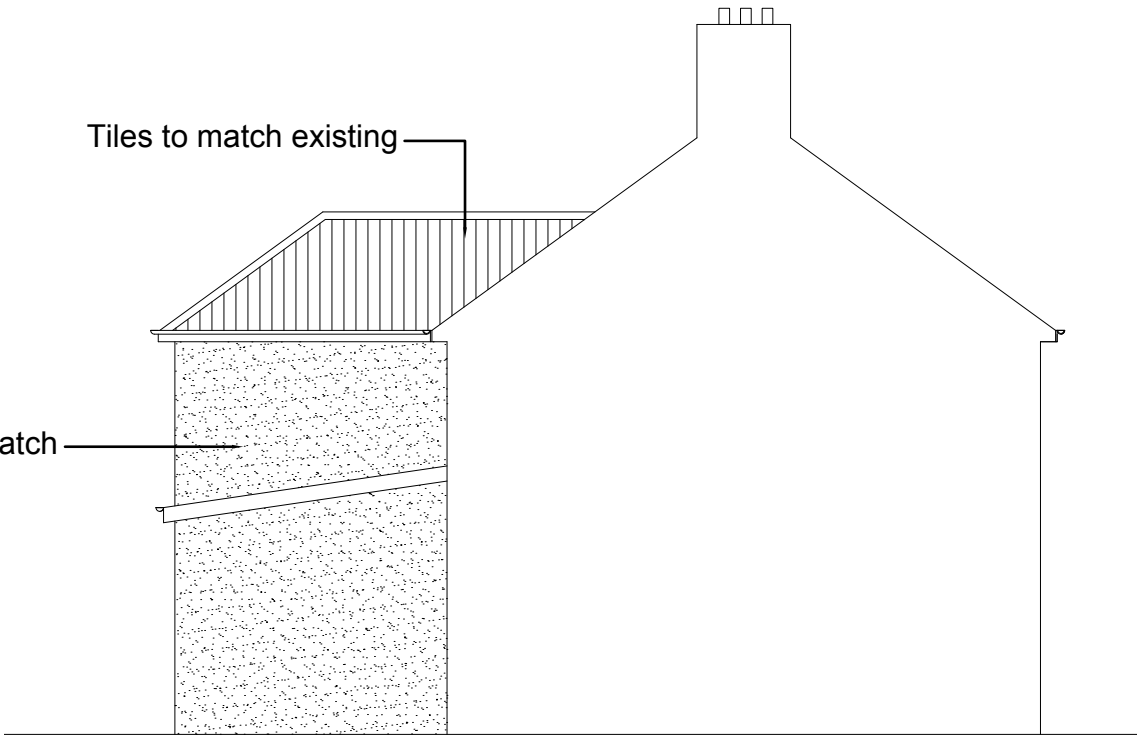

PROPOSED SIDE ELEVATION

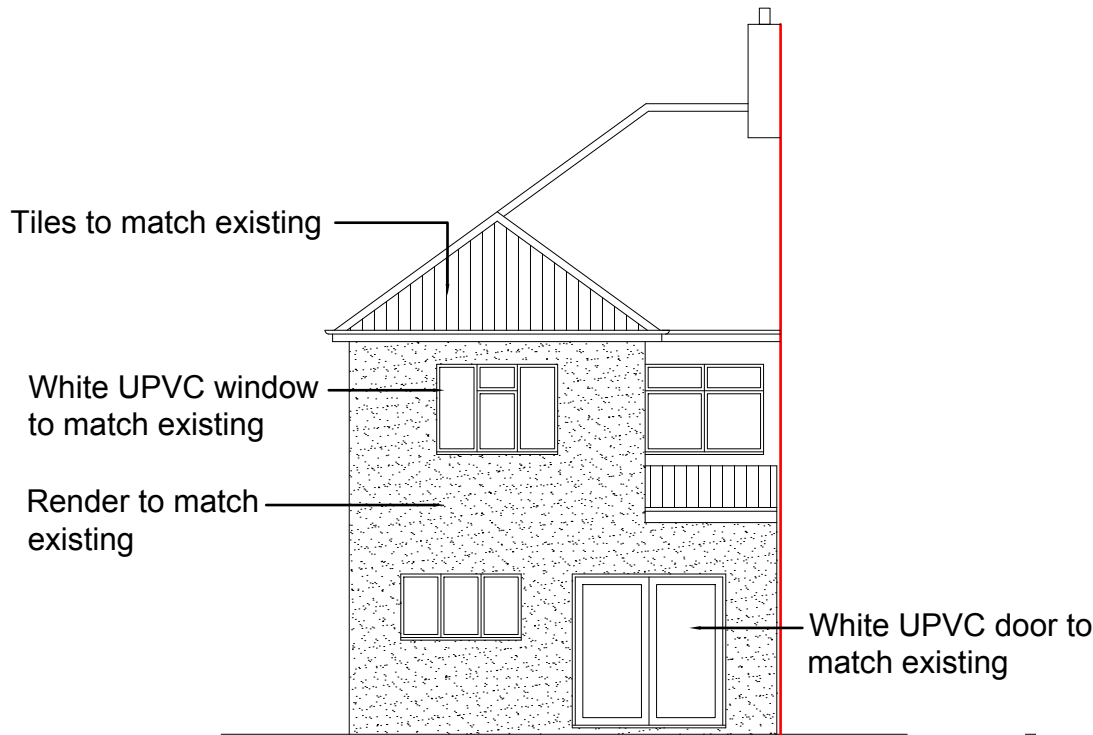

PROPOSED REAR ELEVATION

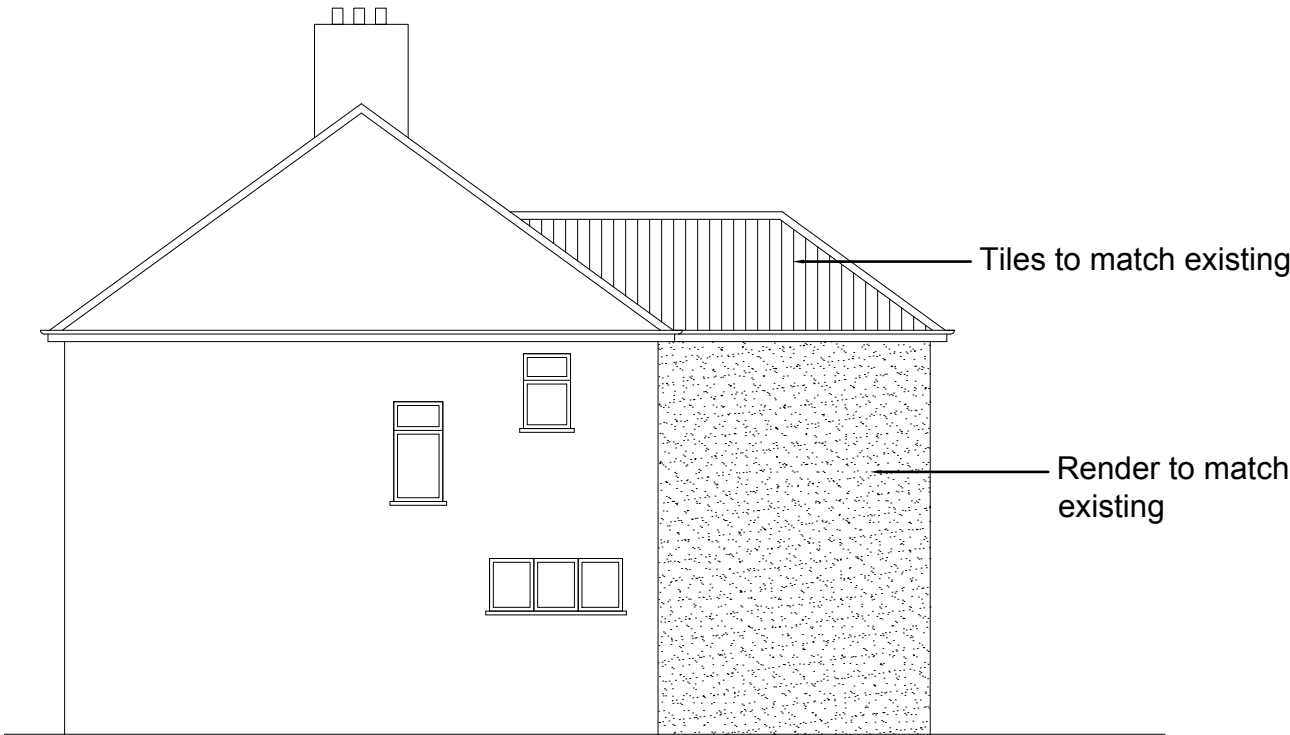

PROPOSED SIDE ELEVATION



Dimensions to be verified on site
DO NOT SCALE FROM THIS DRAWING.
Any areas indicated on this drawing are for guidance only.
No responsibility is taken for their accuracy.

This drawing is the property of **BANCIL PARTNERSHIP LTD**
Copyright is reserved by them and the drawing is issued on the condition that it is not copied, reproduced, retained or disclosed to any unauthorised person, either wholly or in part without the consent in writing of **BANCIL PARTNERSHIP LTD**

27-29 The Broadway, Southall, Middx, UB1 1JY Tel: 020 8574 4546 Fax: 020 8574 4526

Site Address:
83, Goshawk Gardens,
Hayes,
UB4 8LB.

Client Detail:
83, Goshawk Gardens,
Hayes,
UB4 8LB.

Title:
Proposed Elevations


Scale:	1:100	Paper Size:	A3
--------	-------	-------------	----

Drawn By: NM
Checked By: PP
Date: 07/2015
Drawing No. PL/PP/2654 - 06


Revisions:		
Rev	Revision	Date



EXISTING FRONT ELEVATION

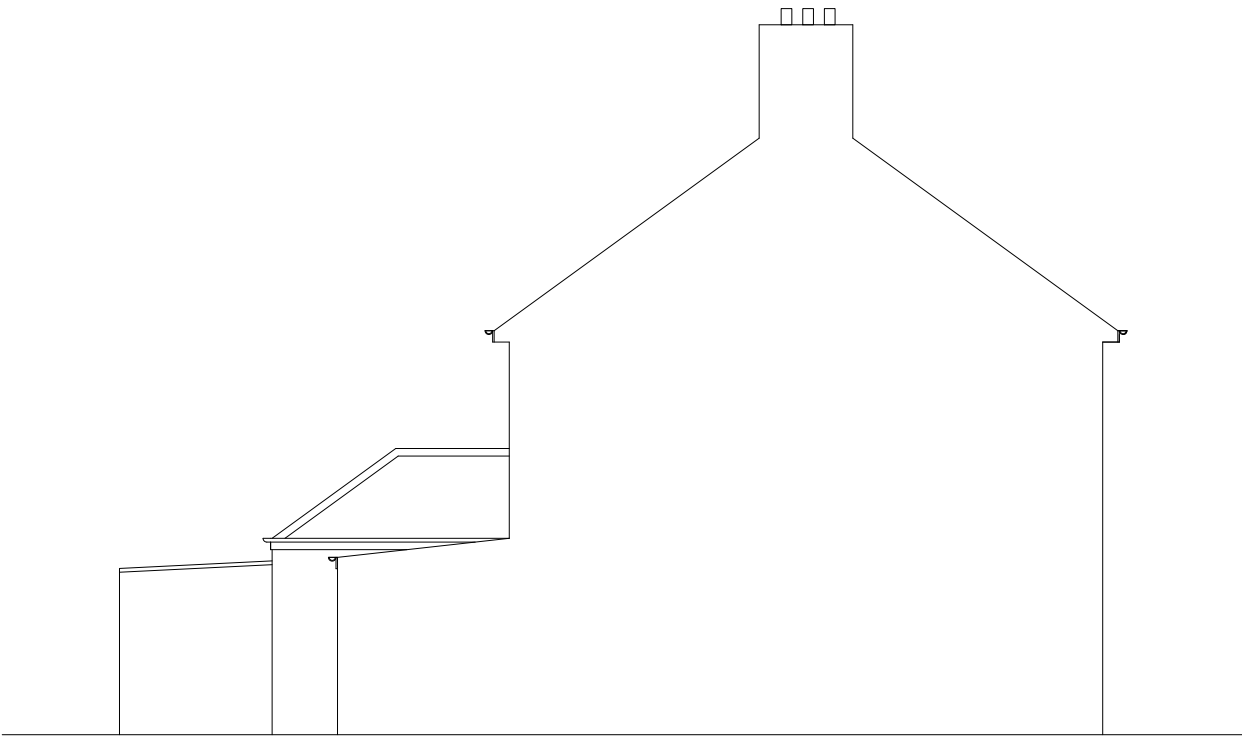

EXISTING SIDE ELEVATION

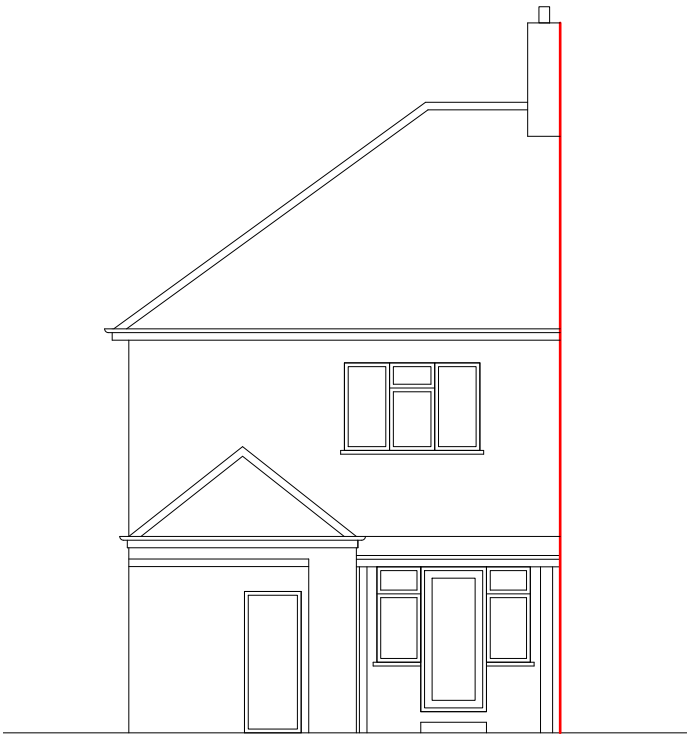

EXISTING REAR ELEVATION



EXISTING SIDE ELEVATION

1:100



0 1 2 5 10 Meter



Dimensions to be verified on site
DO NOT SCALE FROM THIS DRAWING.
Any areas indicated on this drawing are for guidance only.
No responsibility is taken for their accuracy.

This drawing is the property of **BANCIL PARTNERSHIP LTD**
Copyright is reserved by them and the drawing is issued on the condition that it is not copied, reproduced, retained or disclosed to any unauthorised person, either wholly or in part without the consent in writing of **BANCIL PARTNERSHIP LTD**

27-29 The Broadway, Southall, Middx, UB1 1JY Tel: 020 8574 4546 Fax: 020 8574 4526

Site Address:

83, Goshawk Gardens,
Hayes,
UB4 8LB.

Client Detail:

83, Goshawk Gardens,
Hayes,
UB4 8LB.

Title:

Existing Elevations

Scale:

1:100

Paper Size:

A3

Drawn By:

NM

Checked By:

PP

Date:


07/2015

Drawing No.

PL/PP/2654 - 05

Revisions:

Rev	Revision	Date

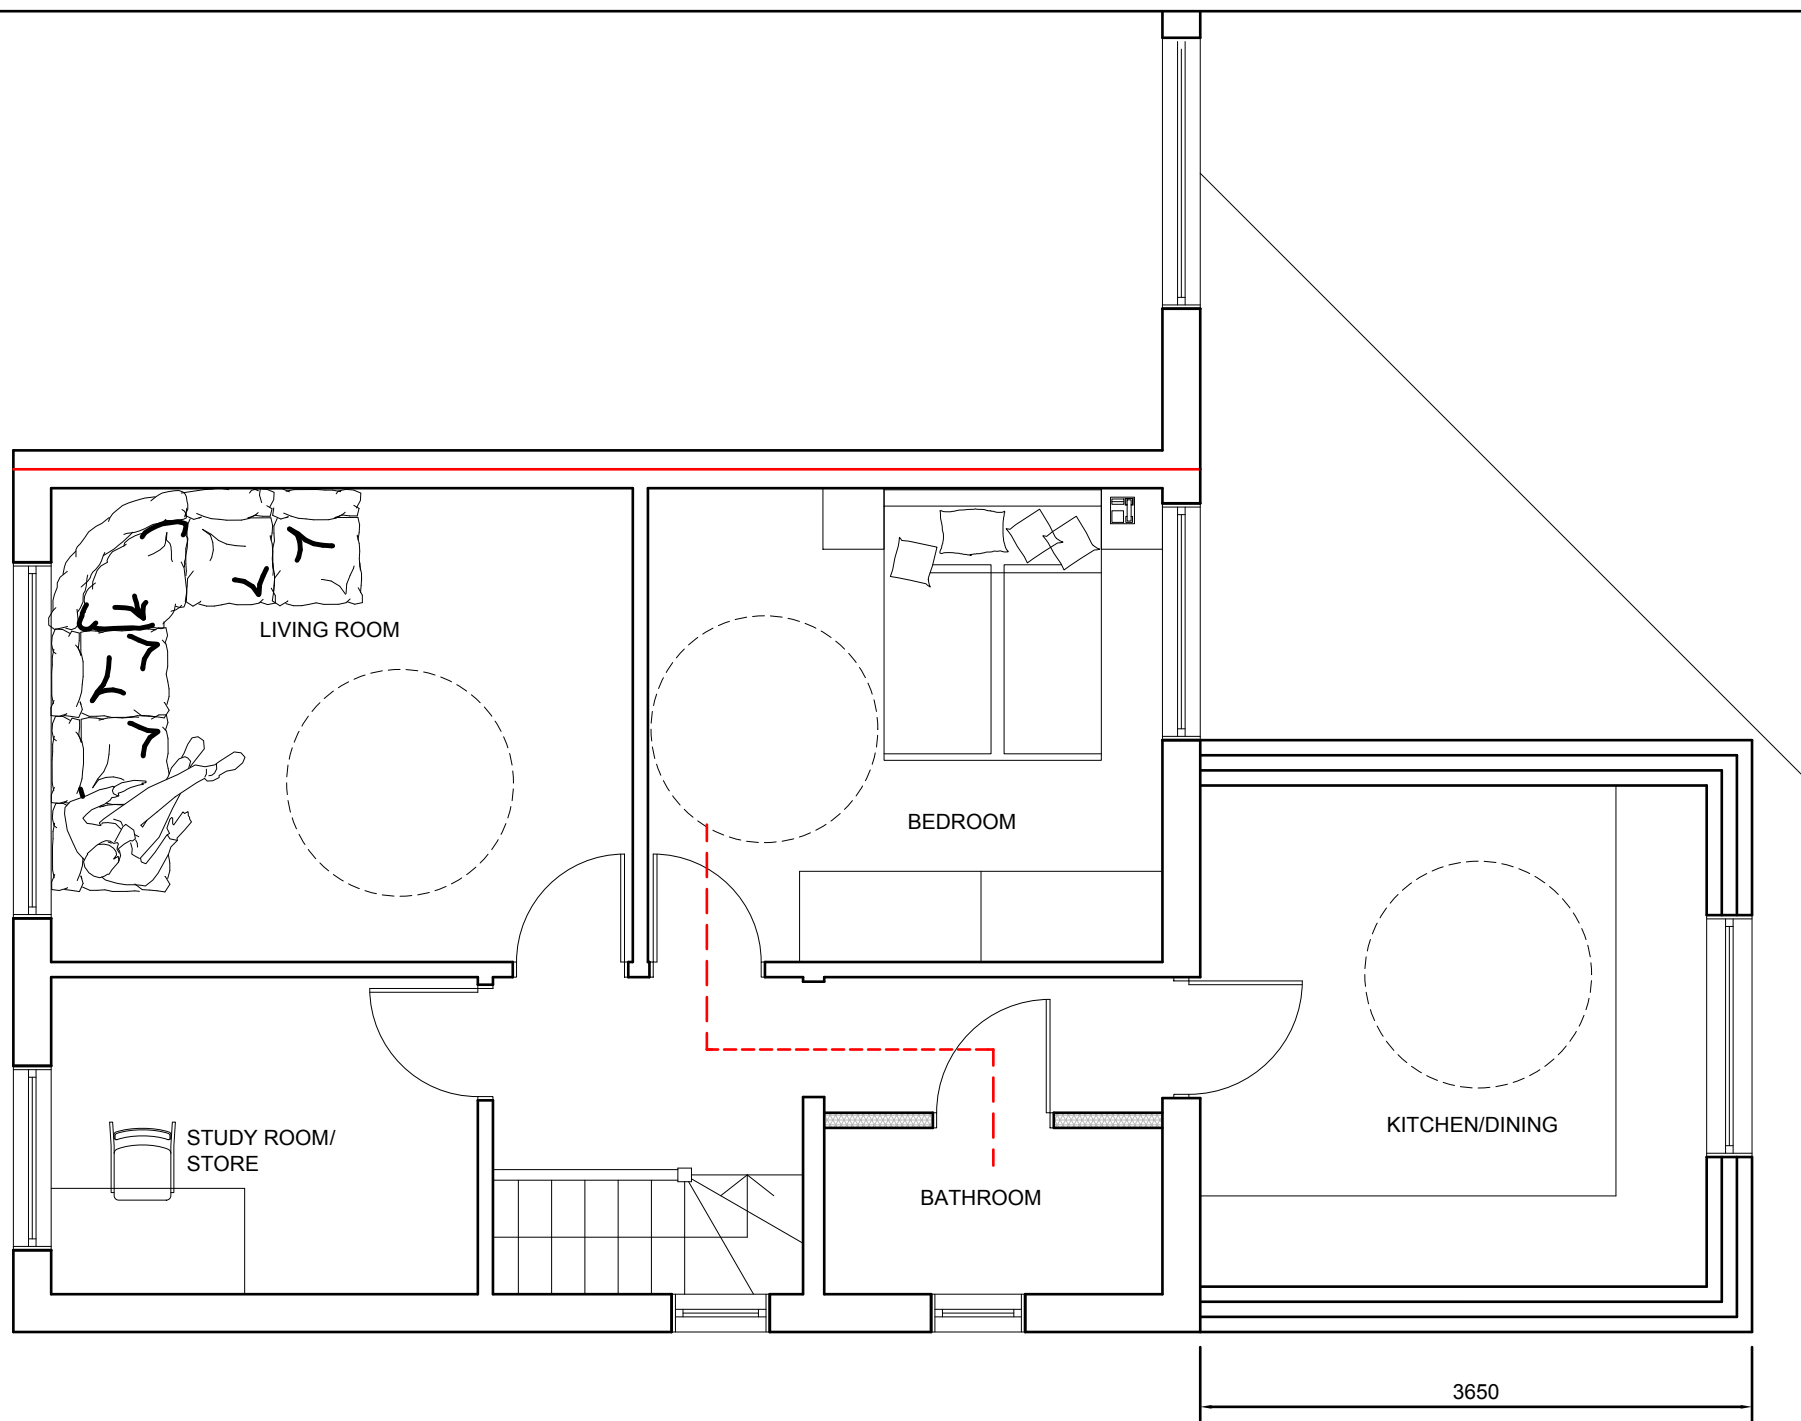

FLAT-1 GIA - 53.0 SQ.MT
FLAT-2 GIA - 51.0 SQ.MT

1:50



Dimensions to be verified on site
DO NOT SCALE FROM THIS DRAWING.
Any areas indicated on this drawing are for guidance only.
No responsibility is taken for their accuracy.

This drawing is the property of **BANCIL PARTNERSHIP LTD**
Copyright is reserved by them and the drawing is issued on the condition that it is not copied, reproduced, retained or disclosed to any unauthorised person, either wholly or in part without the consent in writing of **BANCIL PARTNERSHIP LTD**


27-29 The Broadway, Southall, Middx, UB1 1JY Tel: 020 8574 4546 Fax: 020 8574 4526

Site Address:	Client Detail:
83, Goshawk Gardens, Hayes, UB4 8LB.	83, Goshawk Gardens, Hayes, UB4 8LB.

Title:			
Proposed First Floor Plan			
Scale:	1:50	Paper Size:	A3

Drawn By:	NM
Checked By:	PP
Date:	01/2016
Drawing No.	PL/PP/2654 - 04


Revisions:		
Rev	Revision	Date

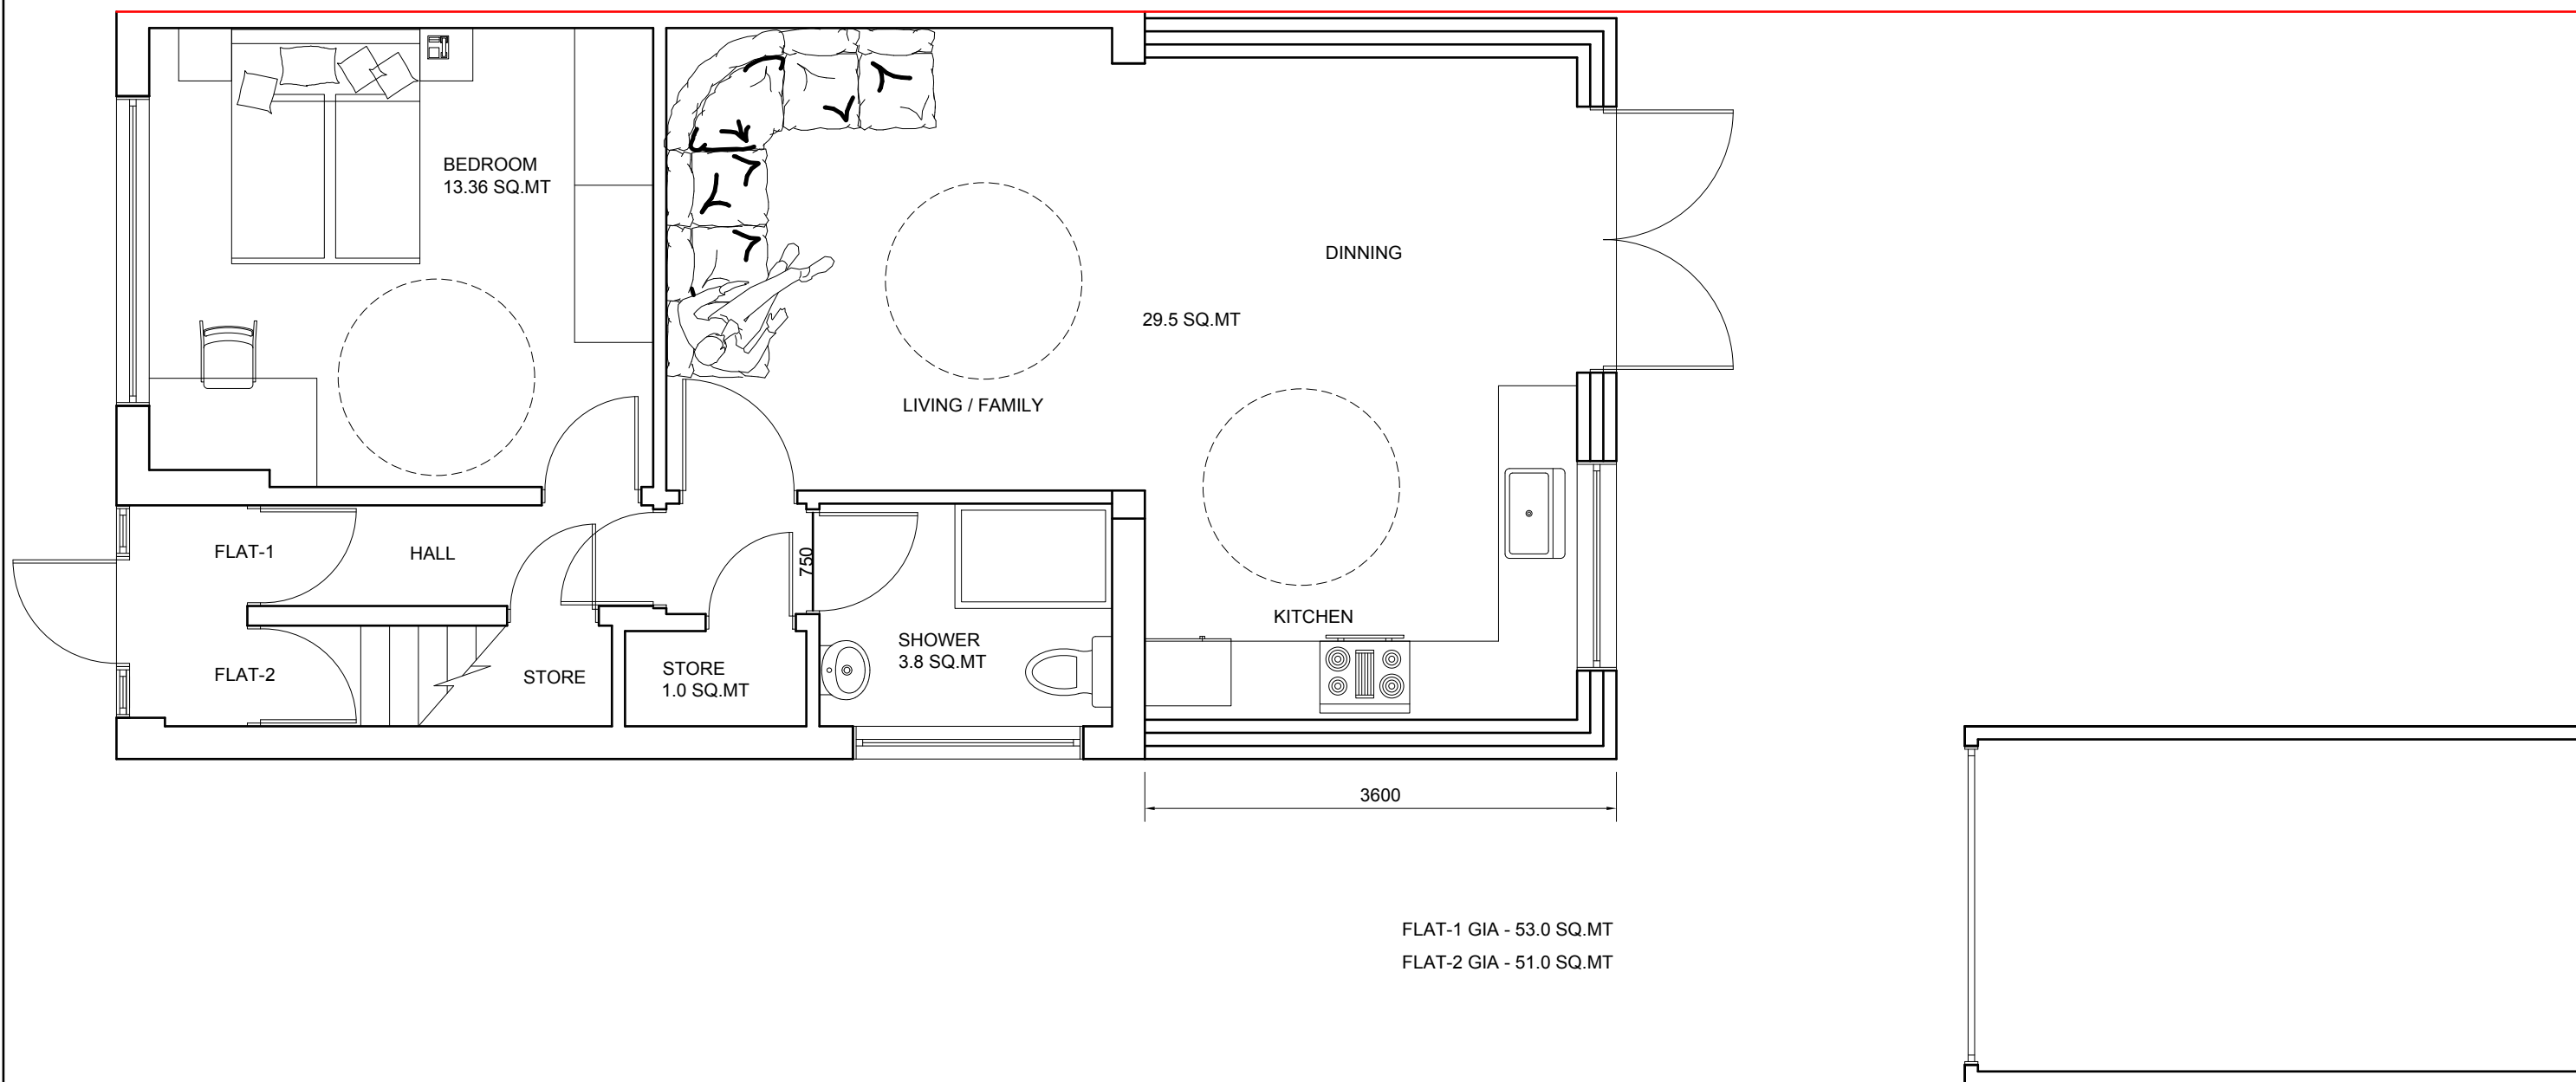


FLAT-1 GIA - 53.0 SQ.MT
FLAT-2 GIA - 51.0 SQ.MT



 BANCIL PARTNERSHIP LTD	Dimensions to be verified on site DO NOT SCALE FROM THIS DRAWING. Any areas indicated on this drawing are for guidance only. No responsibility is taken for their accuracy.	Site Address:	Client Detail:	Title:				Drawn By: NM	Checked By: PP	Date: 01/2016	Drawing No. PL/PP/2654 - 03	Revisions:		
		83, Goshawk Gardens, Hayes, UB4 8LB.	83, Goshawk Gardens, Hayes, UB4 8LB.	Proposed Ground Floor Plan								Rev	Revision	Date
	This drawing is the property of BANCIL PARTNERSHIP LTD Copyright is reserved by them and the drawing is issued on the condition that it is not copied, reproduced, retained or disclosed to any unauthorised person, either wholly or in part without the consent in writing of BANCIL PARTNERSHIP LTD													
		27-29 The Broadway, Southall, Middx, UB1 1JY Tel: 020 8574 4546 Fax: 020 8574 4526			Scale:	1:50	Paper Size:	A3						


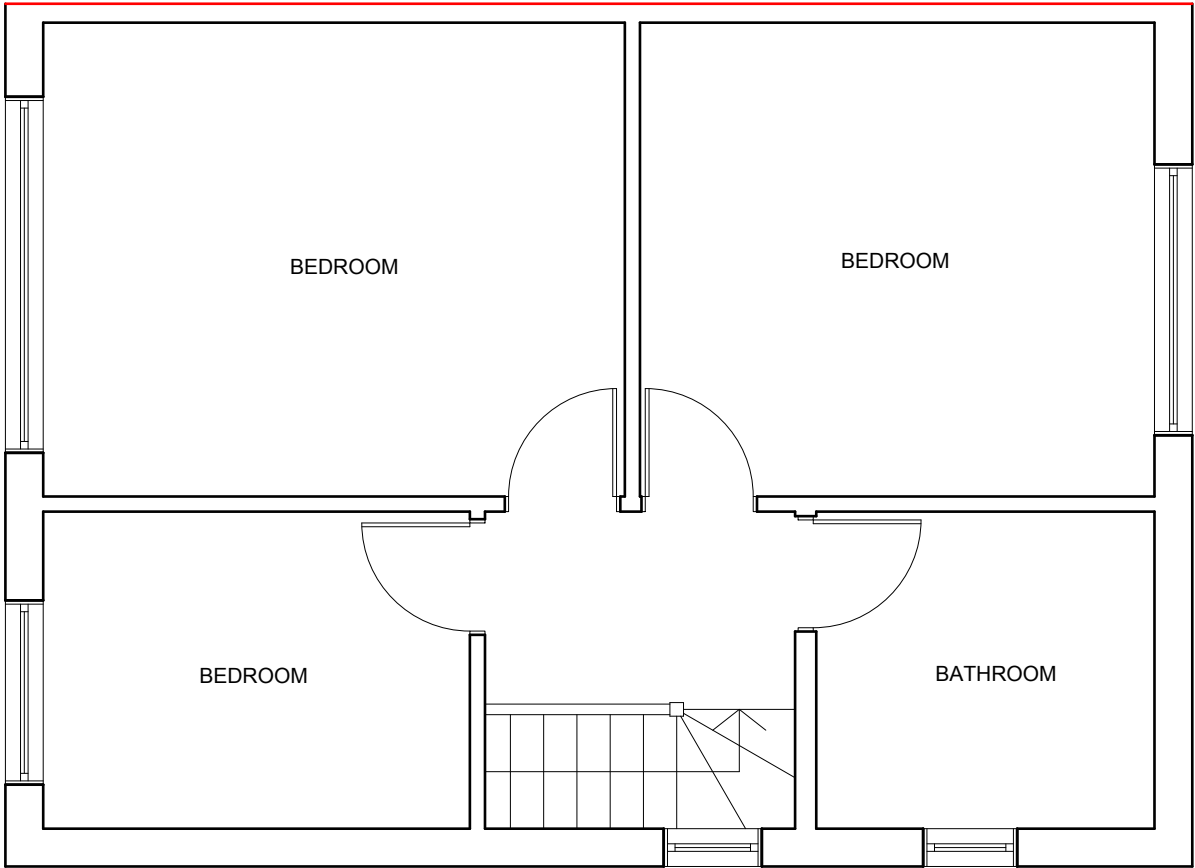


1:50

 

10 Meter

 BANCIL PARTNERSHIP LTD	Dimensions to be verified on site DO NOT SCALE FROM THIS DRAWING. Any areas indicated on this drawing are for guidance only. No responsibility is taken for their accuracy. This drawing is the property of BANCIL PARTNERSHIP LTD Copyright is reserved by them and the drawing is issued on the condition that it is not copied, reproduced, retained or disclosed to any unauthorised person, either wholly or in part without the consent in writing of BANCIL PARTNERSHIP LTD	Site Address:	Client Detail:	Title:				Drawn By: NM		Revisions:																			
		83, Goshawk Gardens, Hayes, UB4 8LB.	83, Goshawk Gardens, Hayes, UB4 8LB.	Existing First Floor Plan				Checked By: PP	<table><tr><th>Rev</th><th>Revision</th><th>Date</th></tr><tr><td> </td><td> </td><td> </td></tr><tr><td> </td><td> </td><td> </td></tr><tr><td> </td><td> </td><td> </td></tr><tr><td> </td><td> </td><td> </td></tr><tr><td> </td><td> </td><td> </td></tr></table>			Rev	Revision	Date															
								Rev				Revision	Date																
<table><tr><td>Scale:</td><td>1:50</td><td>Paper Size:</td><td>A3</td></tr></table>	Scale:	1:50	Paper Size:	A3																									
	Scale:	1:50	Paper Size:	A3																									
	27-29 The Broadway, Southall, Middx, UB1 1JY Tel: 020 8574 4546 Fax: 020 8574 4526																												

 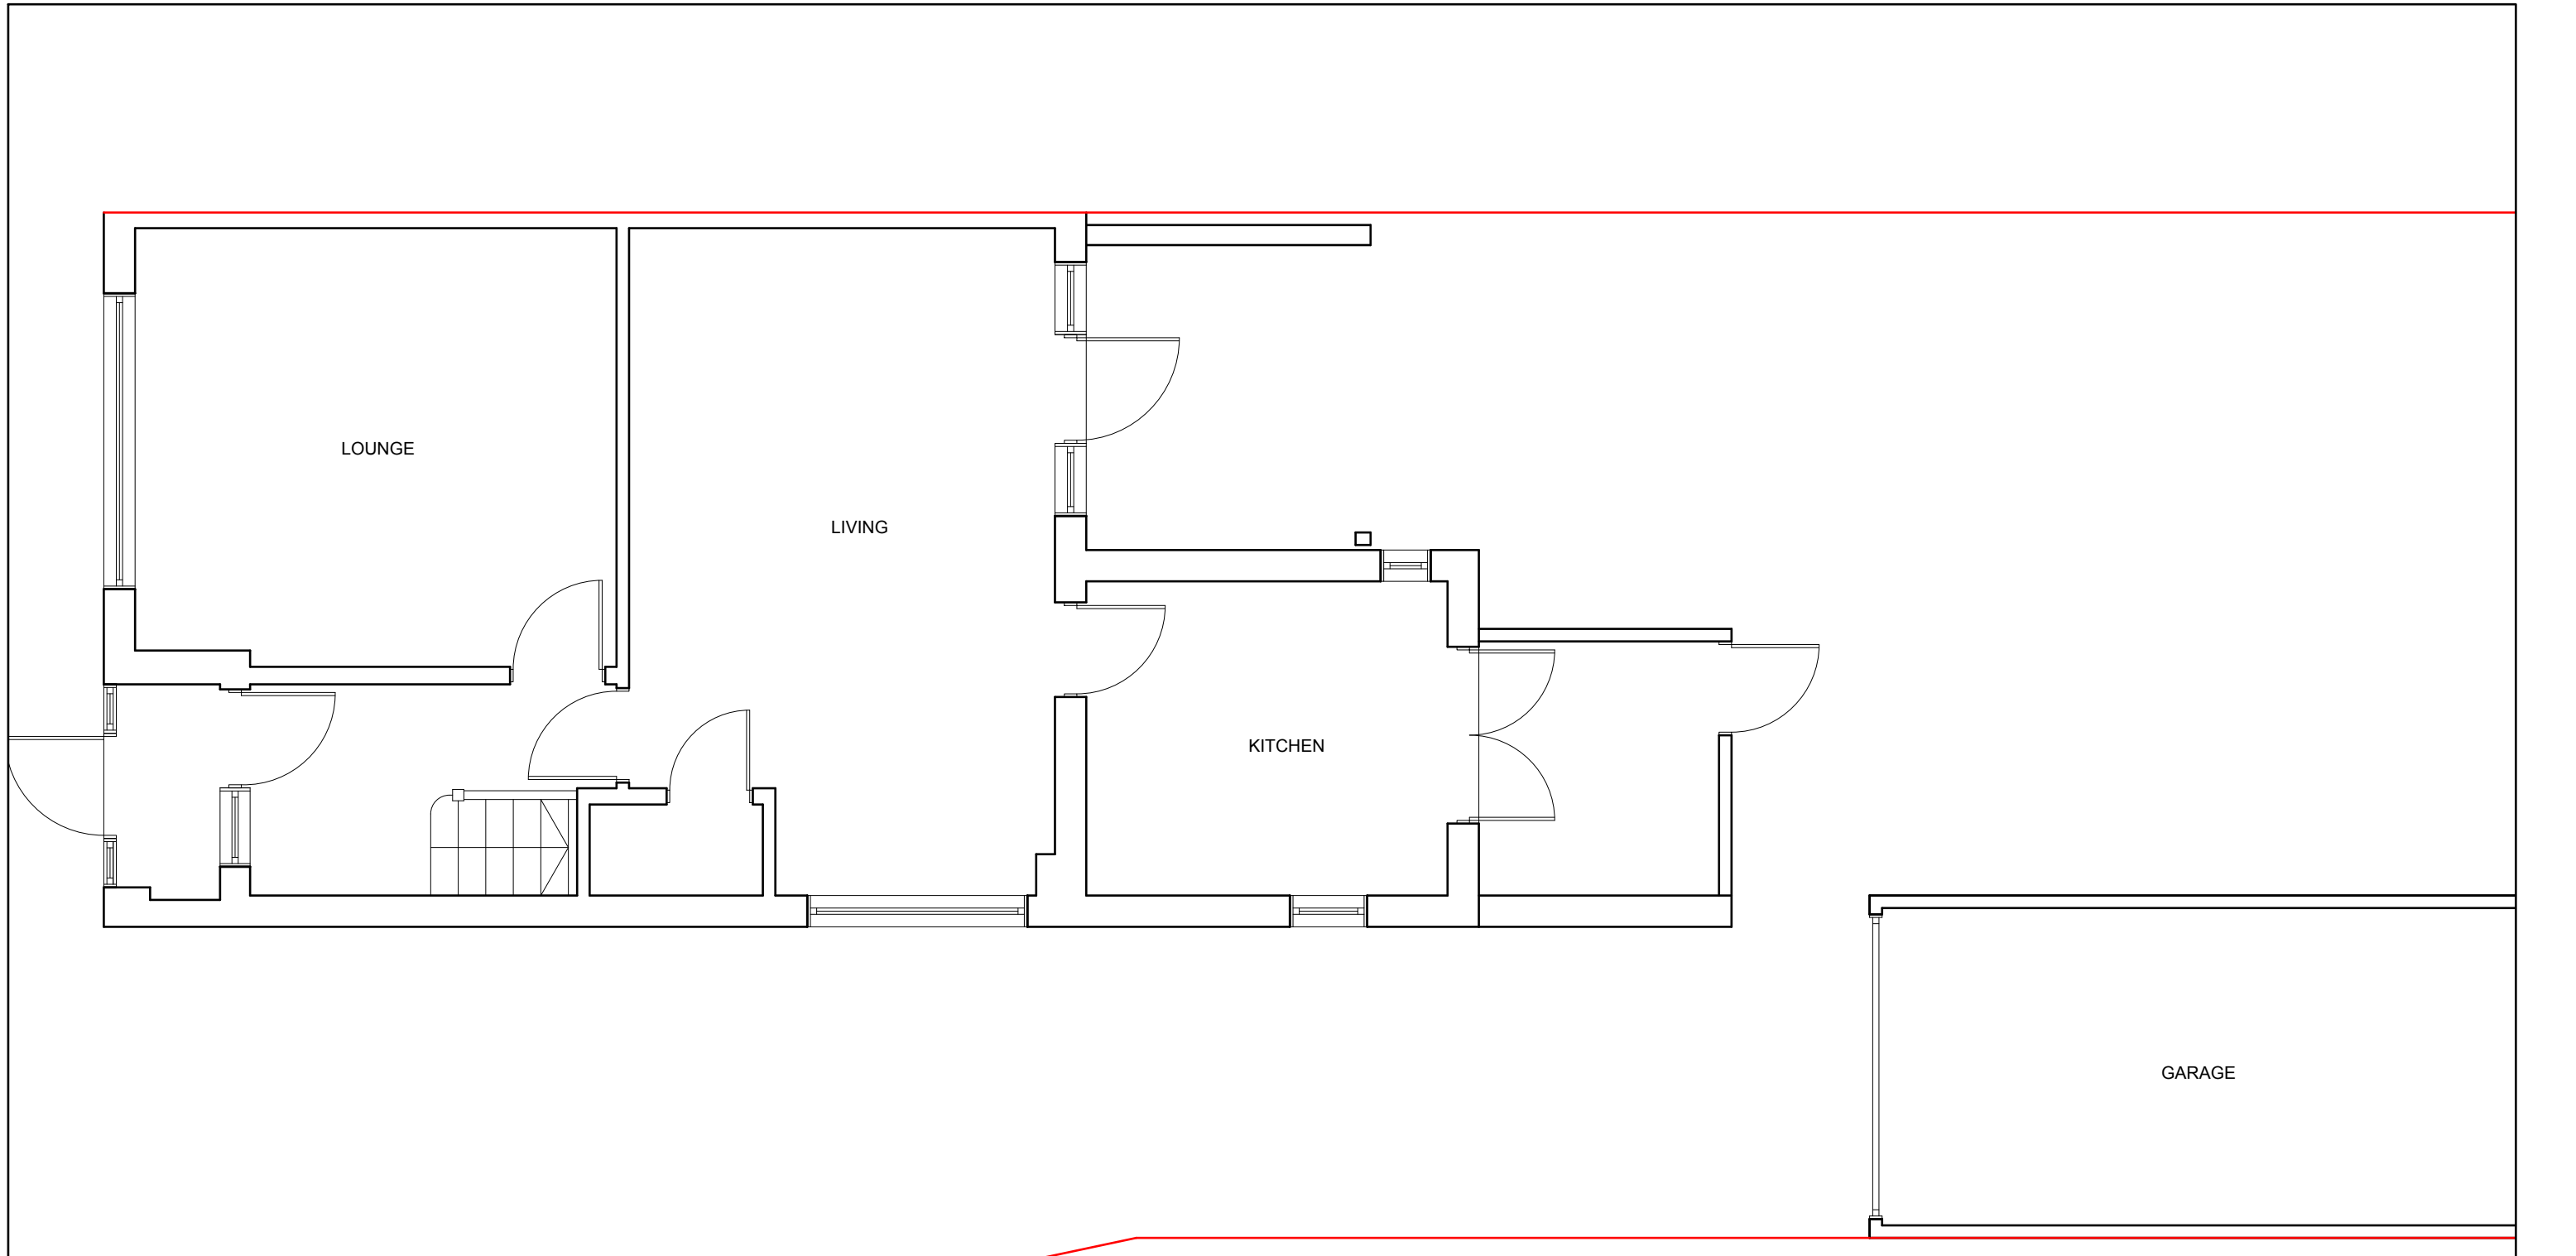

 BANCIL PARTNERSHIP LTD	Dimensions to be verified on site DO NOT SCALE FROM THIS DRAWING. Any areas indicated on this drawing are for guidance only. No responsibility is taken for their accuracy.	Site Address:	Client Detail:	Title:				Drawn By: NM	Checked By: PP	Date: 01/2016	Drawing No. PL/PP/2654 - 01	Revisions:		
		83, Goshawk Gardens, Hayes, UB4 8LB.	83, Goshawk Gardens, Hayes, UB4 8LB.	Existing Ground Floor Plan								Rev	Revision	Date
	27-29 The Broadway, Southall, Middx, UB1 1JY Tel: 020 8574 4546 Fax: 020 8574 4526			Scale:	1:50	Paper Size:	A3							