




PROPOSED REAR ELEVATION

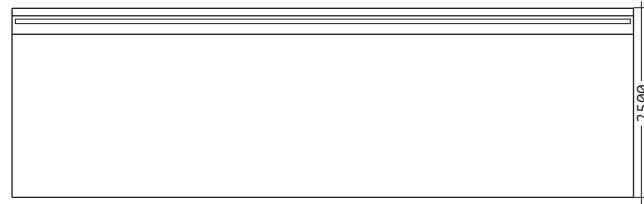


PROPOSED SIDE ELEVATION

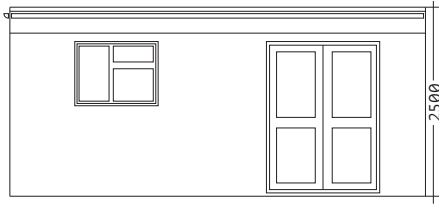


PROPOSED FRONT ELEVATION

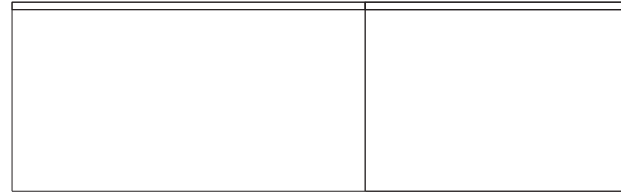


PROPOSED SIDE ELEVATION

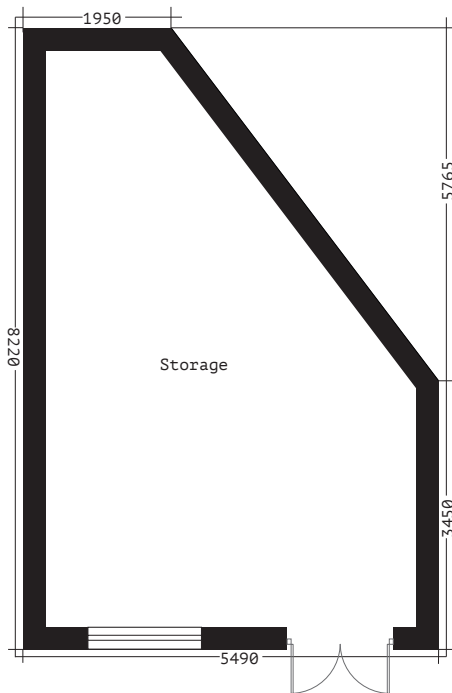

PROPOSED FLOOR PLAN

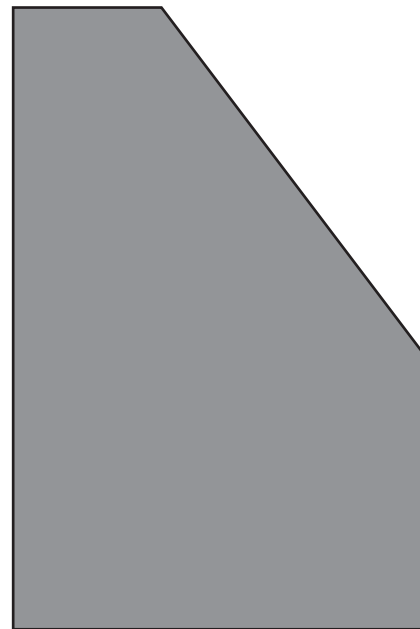

PROPOSED ROOF PLAN

 

Millimetres Scale 1 to 100



STUDIO ONE
ARCHITECTURE

Drawing No: SKB004
Client: Sukhvinder Kaur Bhogal
Project: 201 Shakespeare Ave
Hayes
Middlesex
Drawing: Proposed Plans and
Elevations
Scale: 1:100 @ A3
Date: December 2018
Drawing by: V S Rayat
(Studio One
Architecture)

These drawings should be approved by local
Authority before works commence on site.

No dimensions to be scaled from this drawing.
All dimensions to be checked on site. This
drawing is copyright and should not be
reproduced without the permission of the
Architects.

Tel: +44 7939 948 331
Web: www.studio1architecture.com
Email: design@studio1architecture.com