




PROPOSED REAR ELEVATION

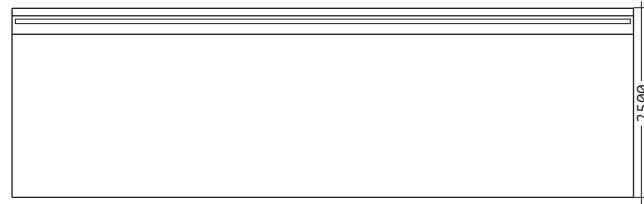


PROPOSED SIDE ELEVATION

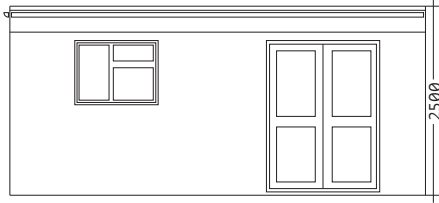


PROPOSED FRONT ELEVATION

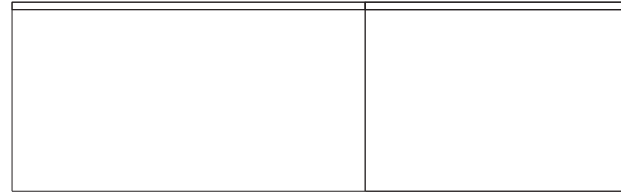


PROPOSED SIDE ELEVATION

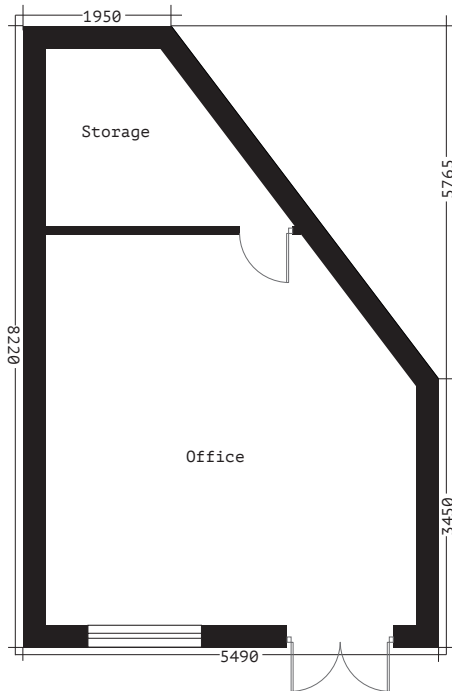

PROPOSED FLOOR PLAN

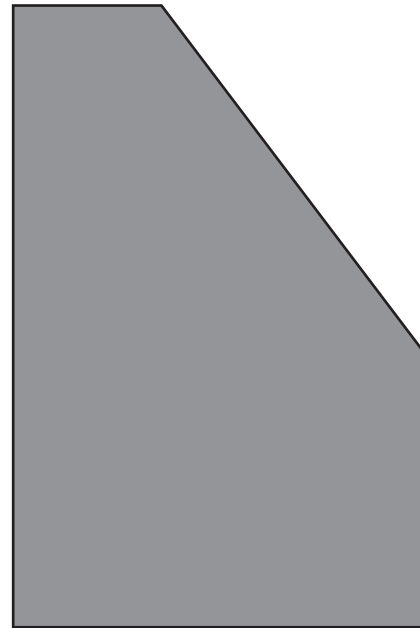

PROPOSED ROOF PLAN

 

Millimetres Scale 1 to 100



**STUDIO ONE
ARCHITECTURE**

Drawing No: SKB001
 Client: Sukhvinder Kaur Bhogal
 Project: 201 Shakespeare Ave
 Hayes
 Middlesex
 Drawing: Proposed Plans and
 Elevations
 Scale: 1:100 @ A3
 Date: September 2018
 Drawing by: V S Rayat
 (Studio One
 Architecture)

These drawings should be approved by local
 Authority before works commence on site.

No dimensions to be scaled from this drawing.
 All dimensions to be checked on site. This
 drawing is copyright and should not be
 reproduced without the permission of the
 Architects.

Tel: +44 7939 948 331
 Web: www.studio1architecture.com
 Email: design@studio1architecture.com