



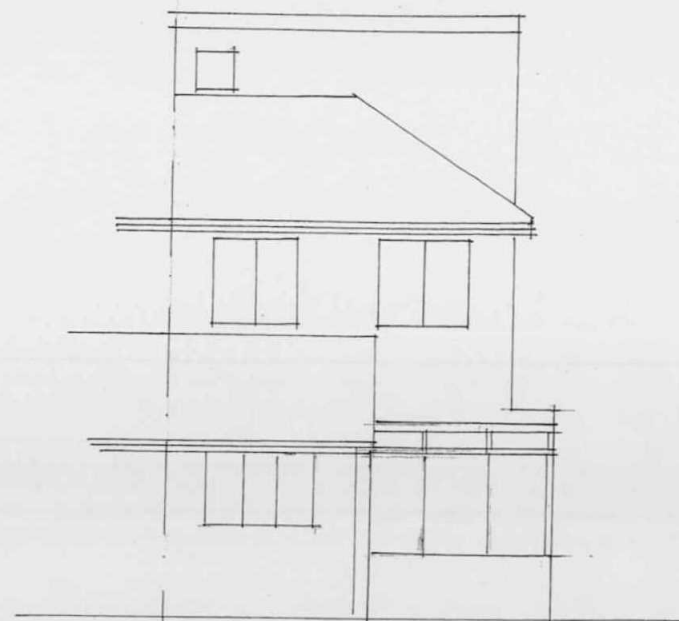


rear elevation ^{NE.} as existing

1:100
0 5m

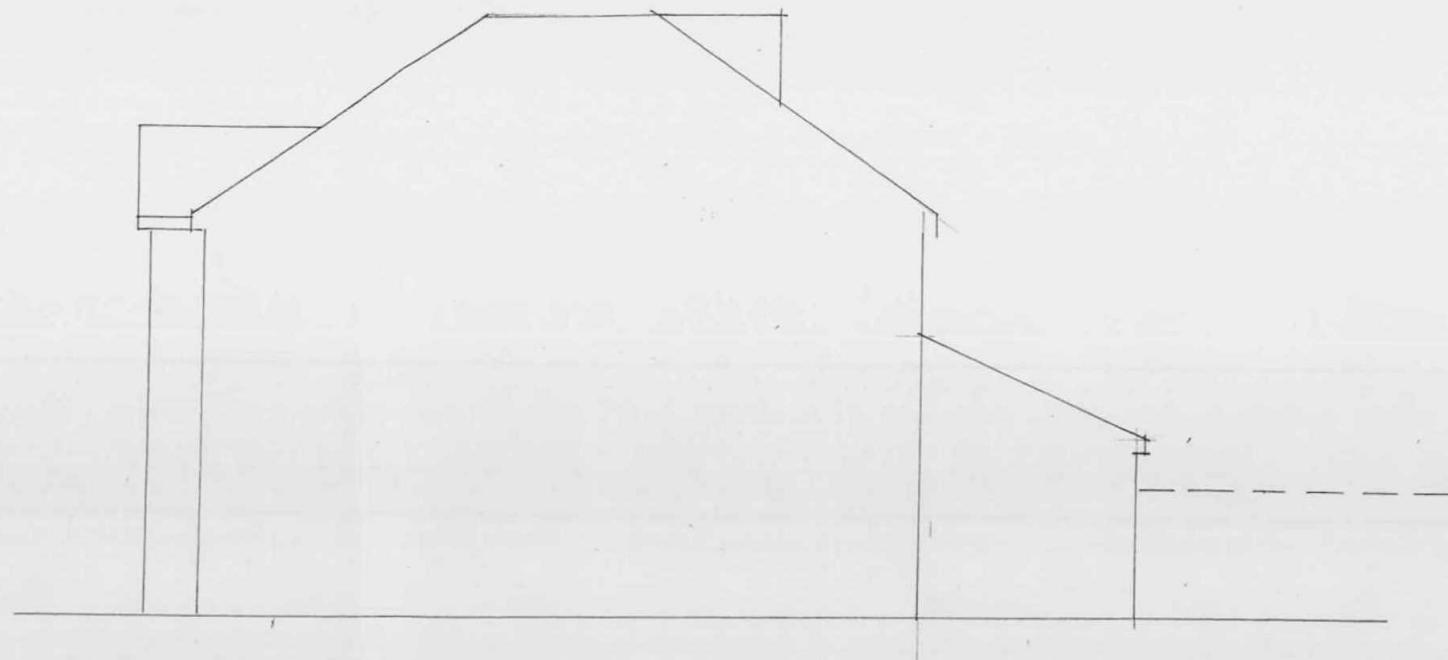

side ^{SE.}

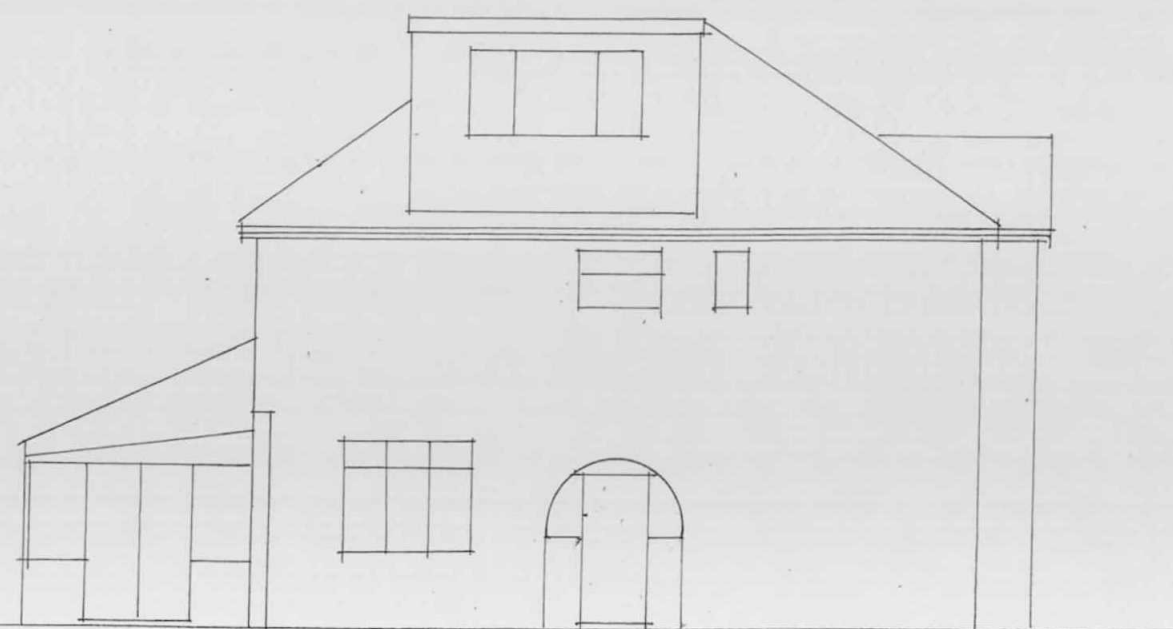

side ^{NW.}

title Proposed Rear Extension
at 1 Breakspear Road North
Harefield
UX6 9 6NE

client Mr + Mrs Hale

scale	drg no	date	rev.
as shown	19/02-04	June '19	

on A3 sheet