




rear elevation NE.

1:100
0 5m

Flat roof: cover with single
ply membrane

Brickwork to match
existing

white pre-v windows
+ doors to match

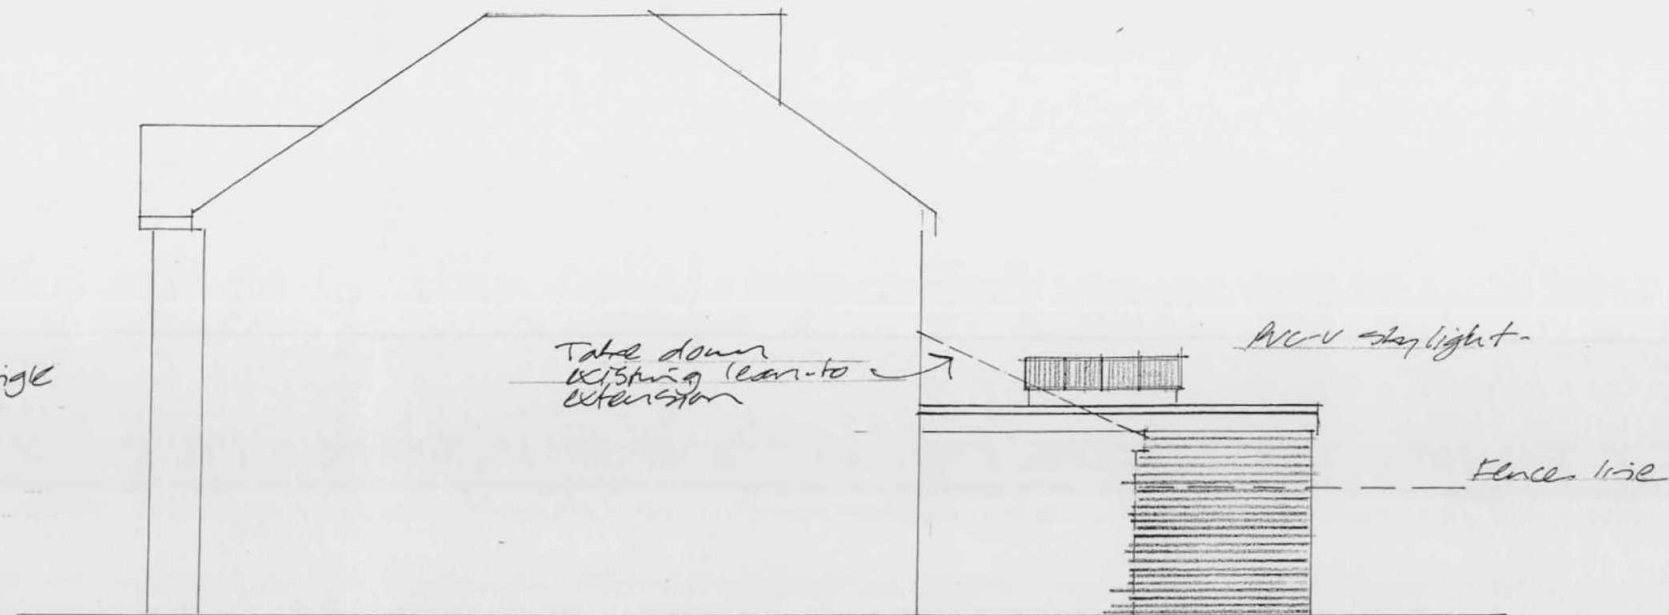

side SE.

Take down
existing lean-to
extension

Pre-v skylight


Fence line



side NW.

Take down existing
conservatory.

Replace window. increase
sill height to suit kitchen
units

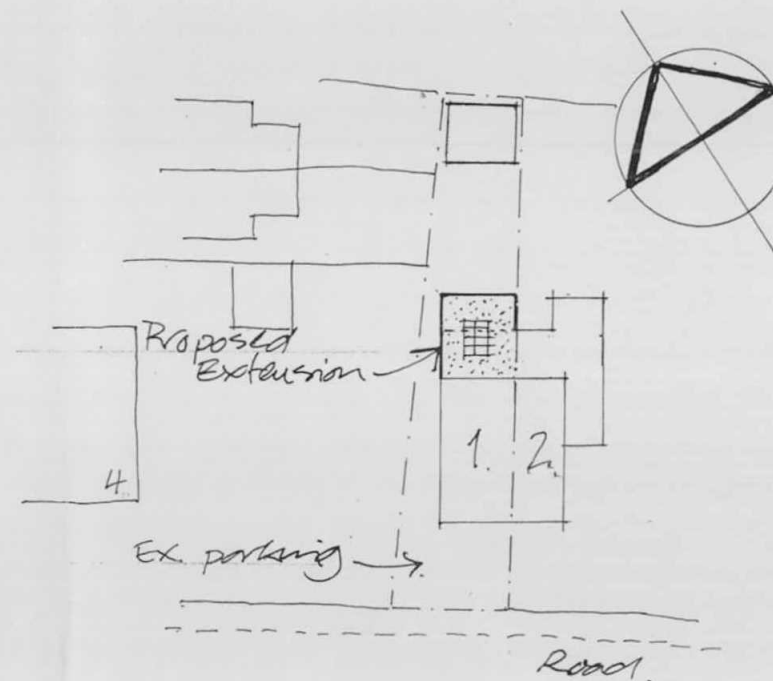

block plan

1:500.

title Proposed Rear Extension
at 1 Breakspear Road North
Harefield
UXbridge UB9 6NE

client Mr + Mrs Hale

scale	drg no	date	rev.
as shown	19/02-02	June '19	

on A3 sheet