



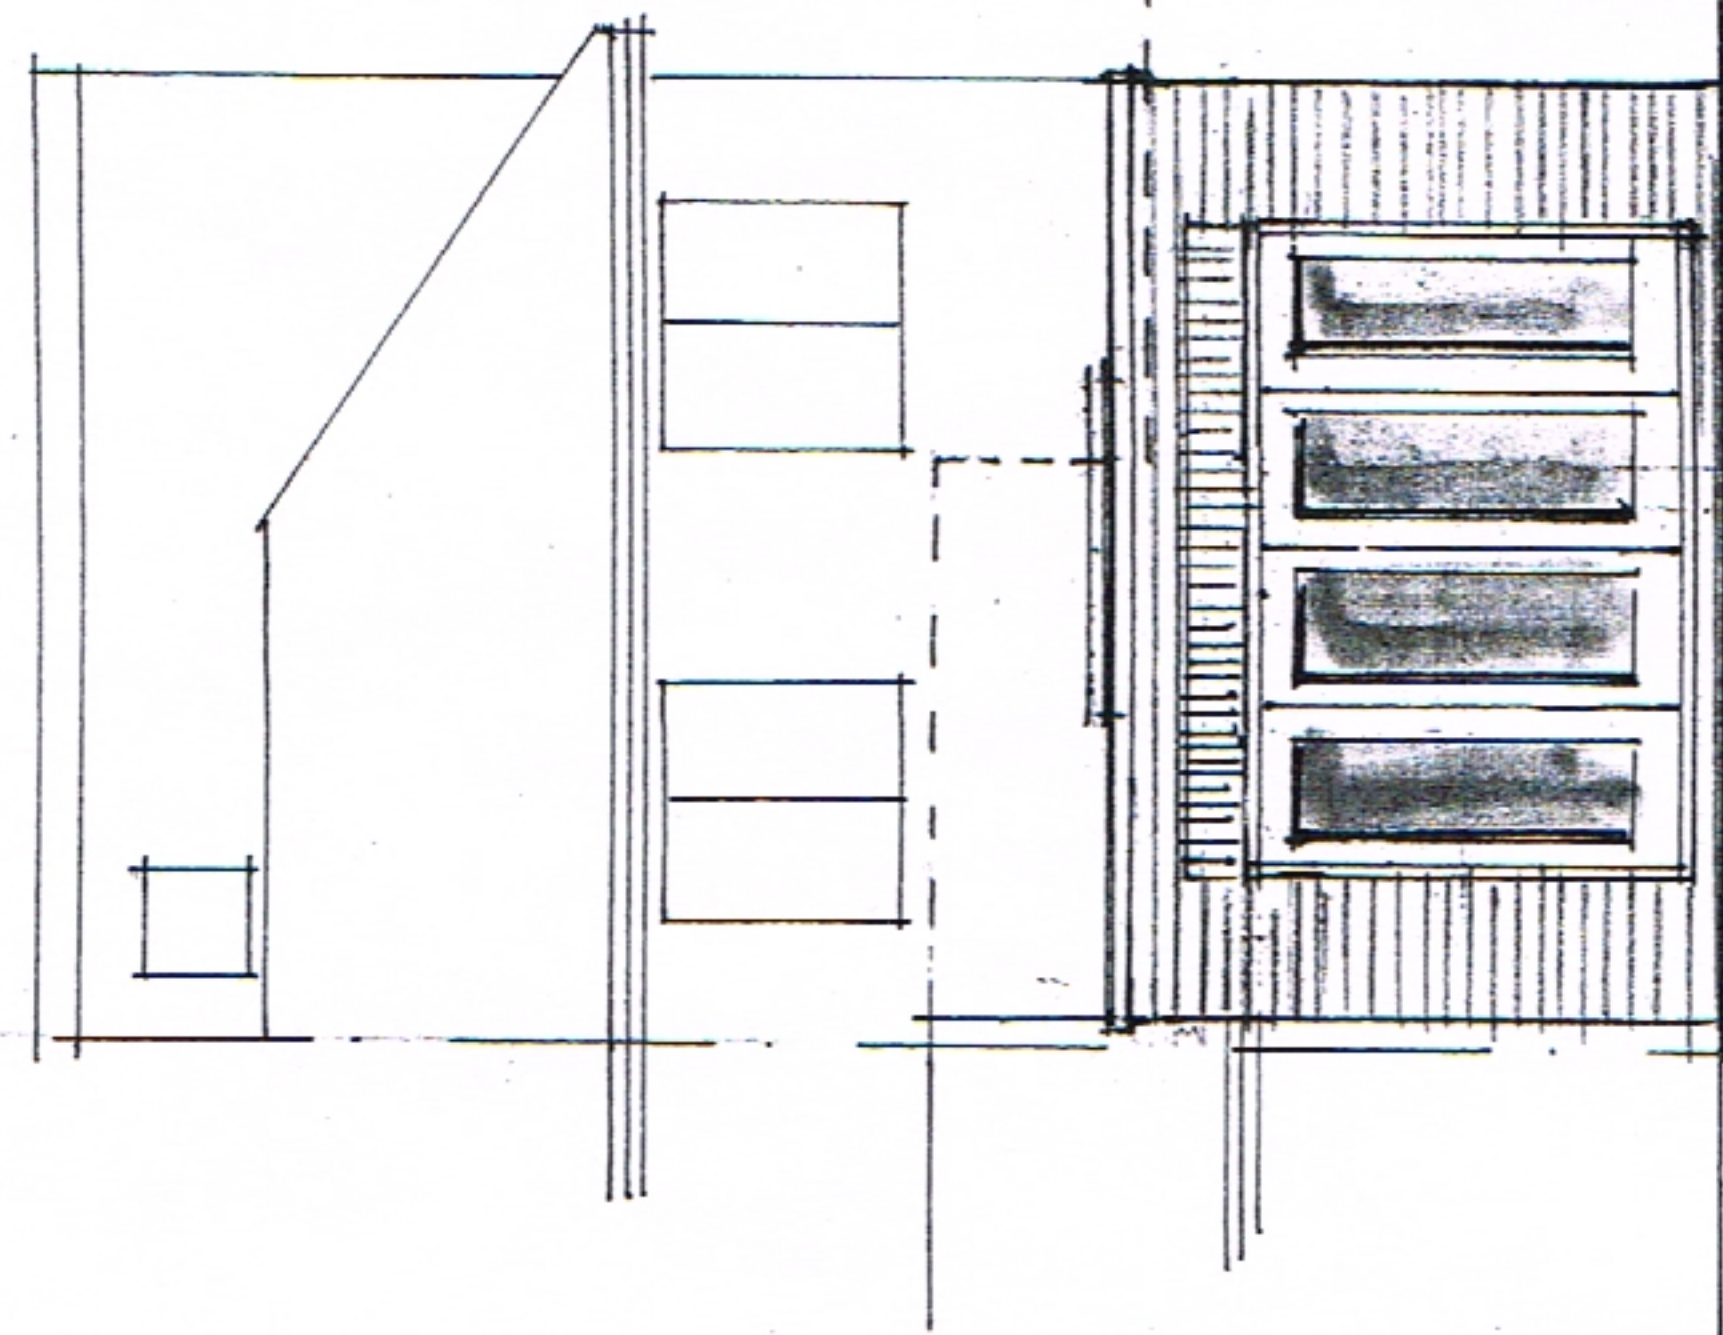

Flat roof: cover with single ply membrane bonded parapet wall.
Brickwork to match existing

White PVC windows + doors to match



rear elevation NE

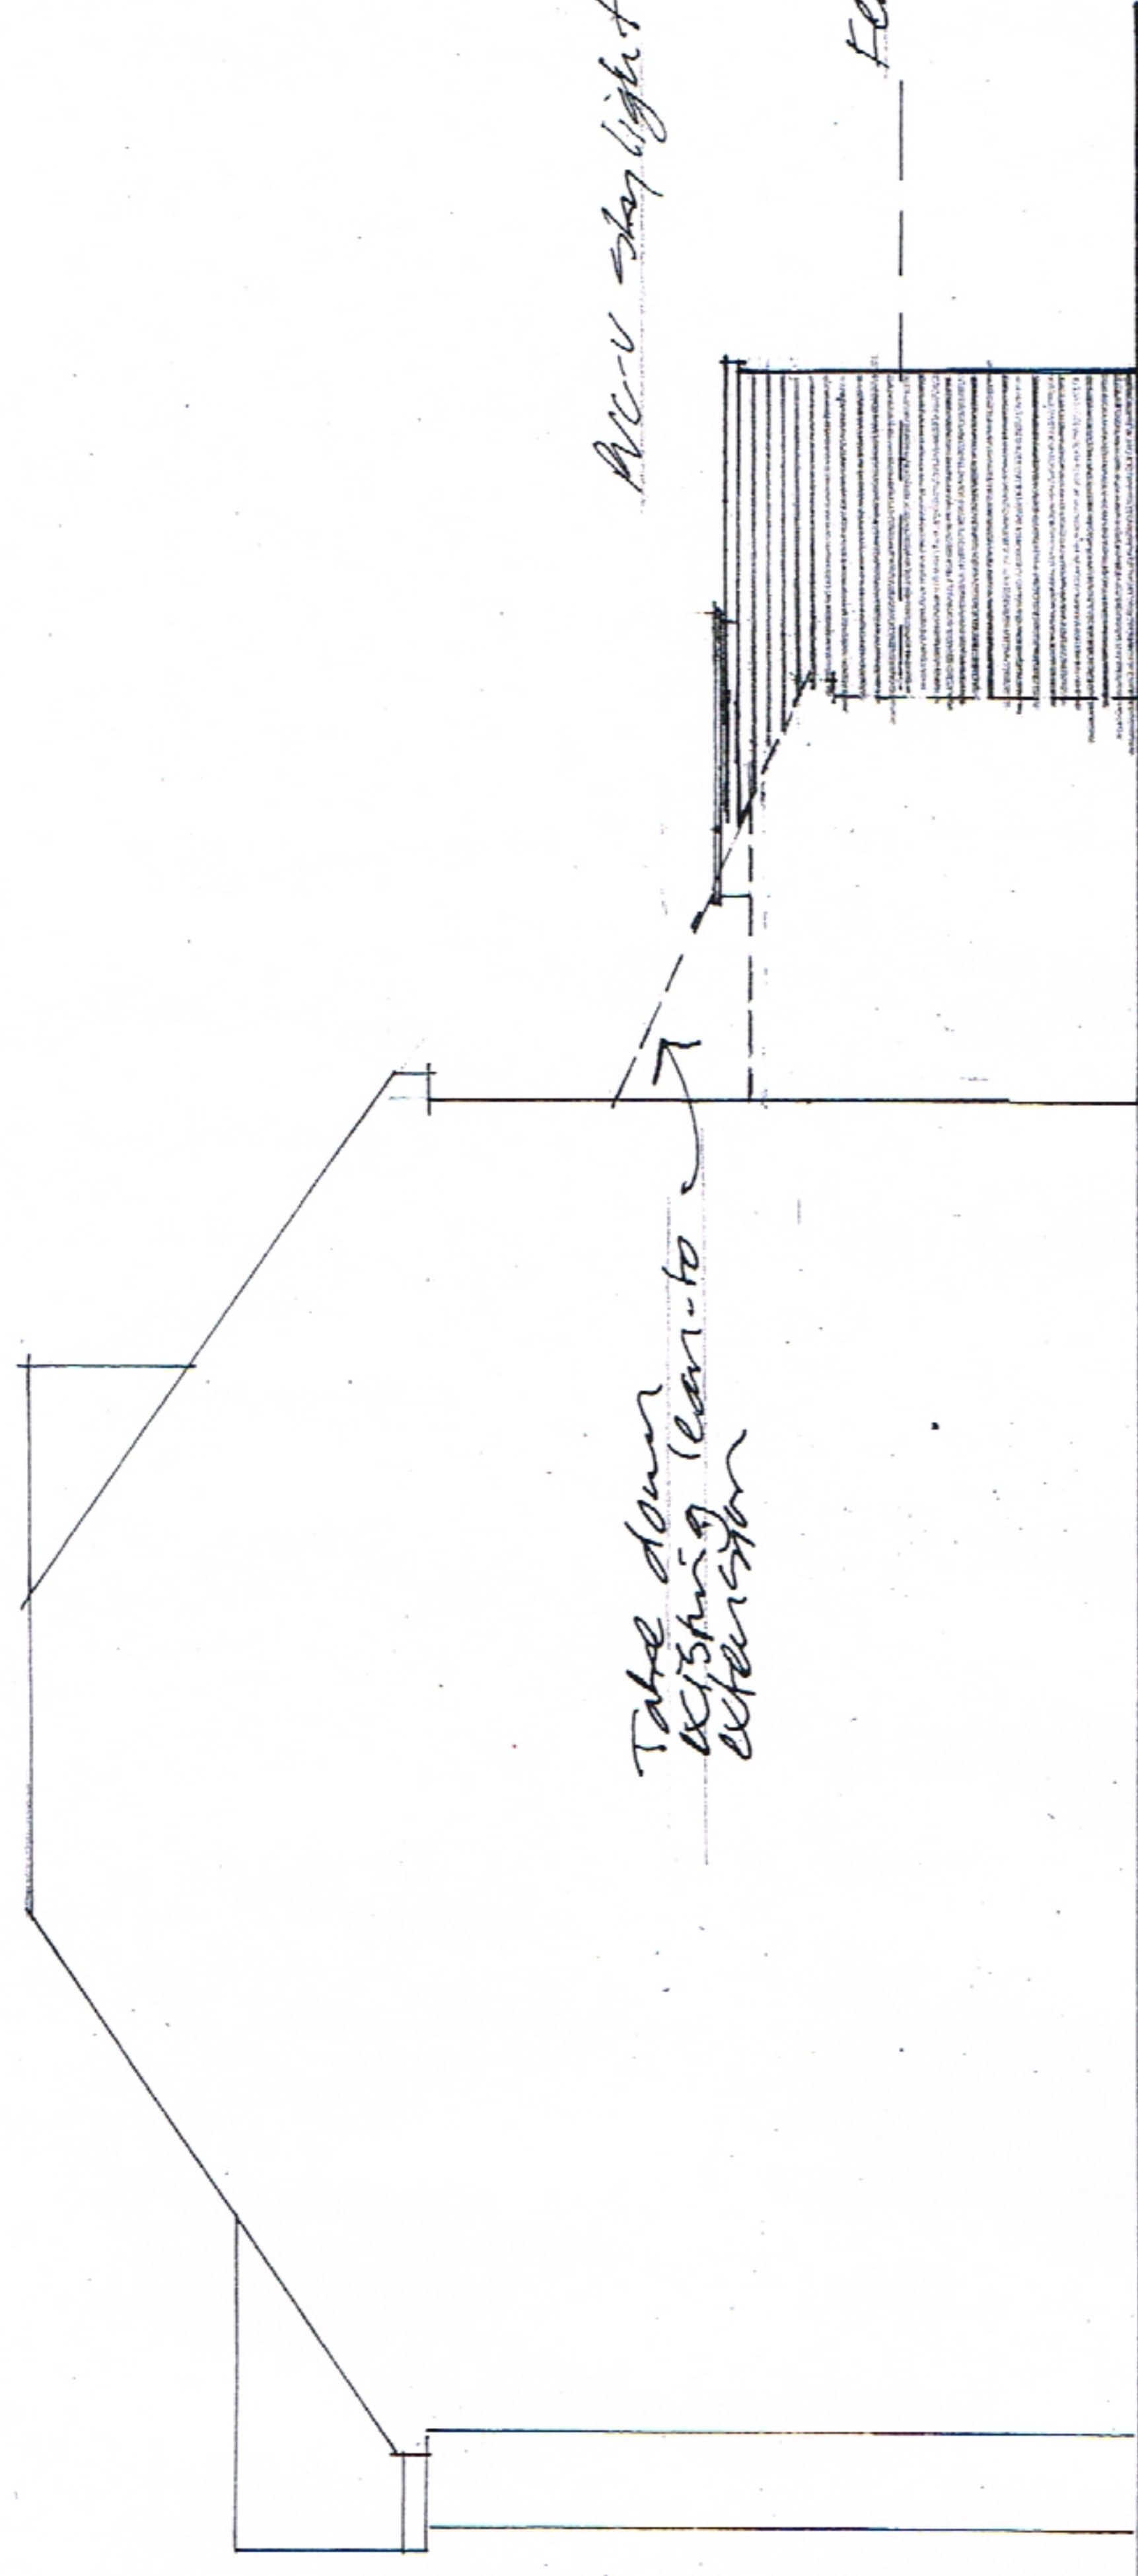

Take down existing lean-to extension
PVC skylight

Fence line

side SE

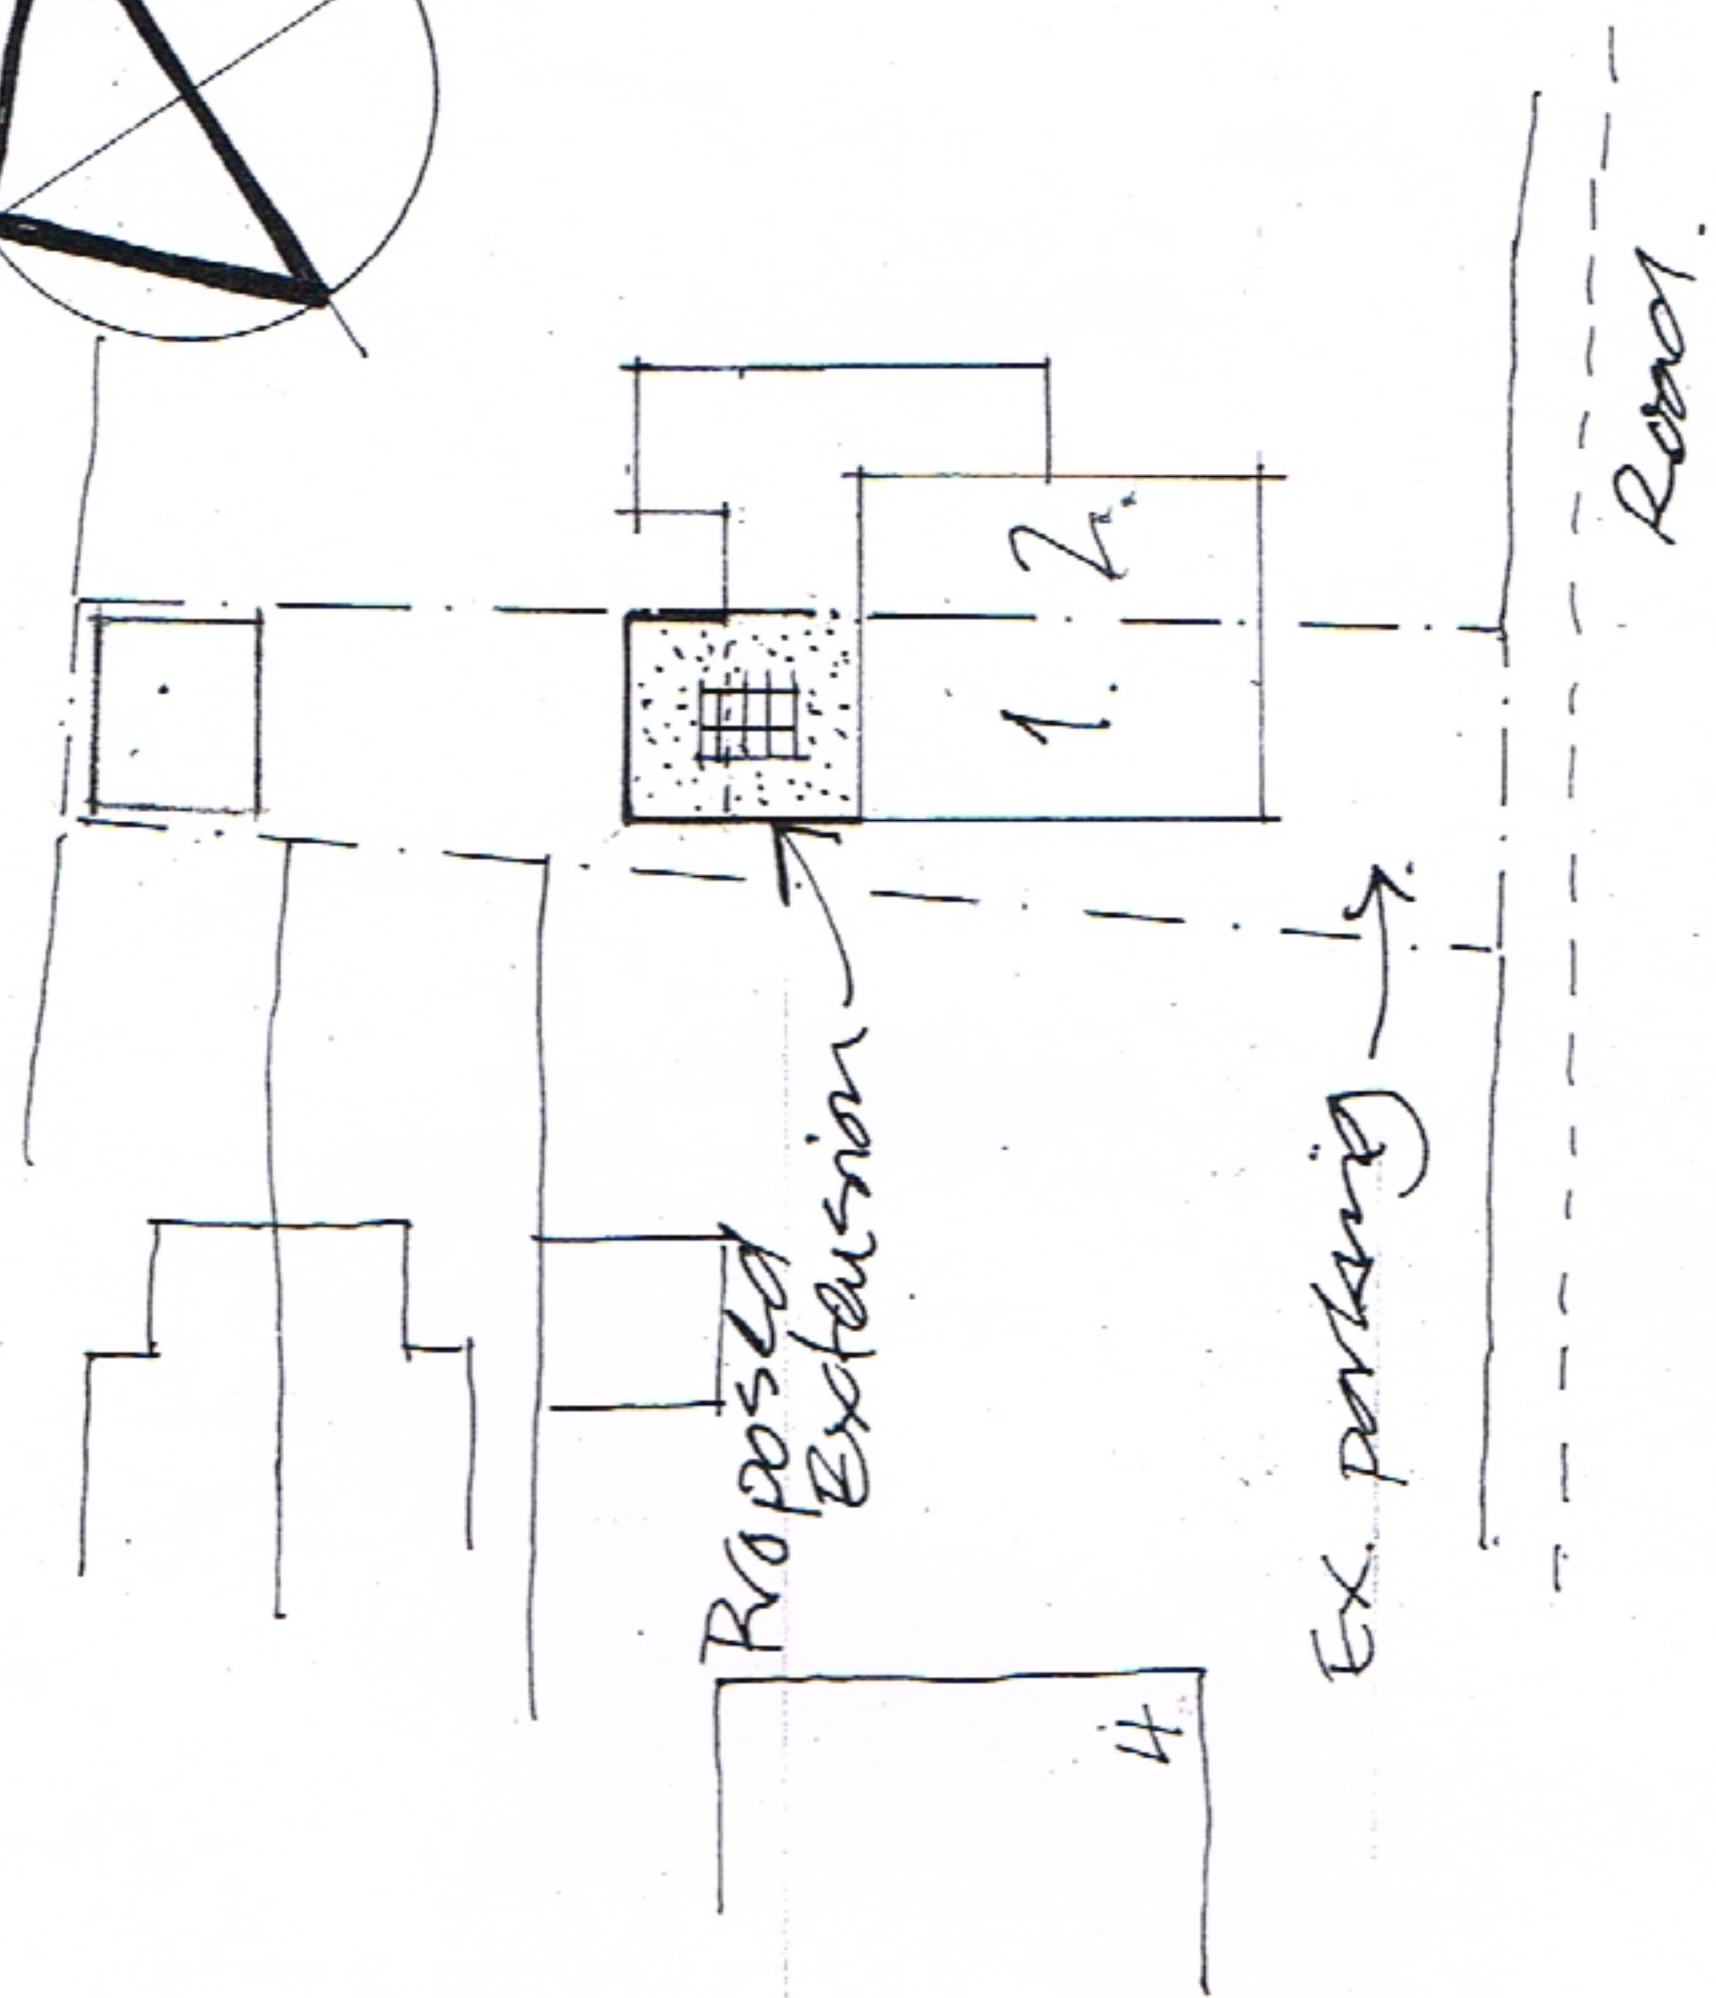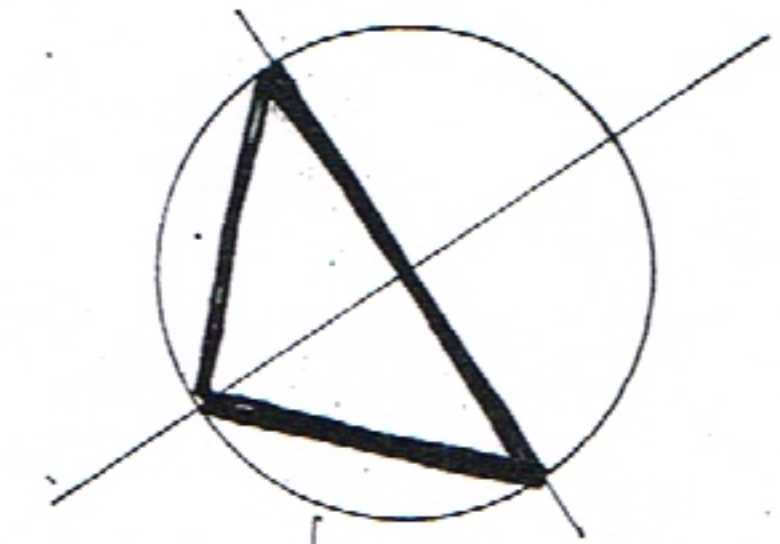


Proposed Extension

Ex. parking

Road

block plan 1:500

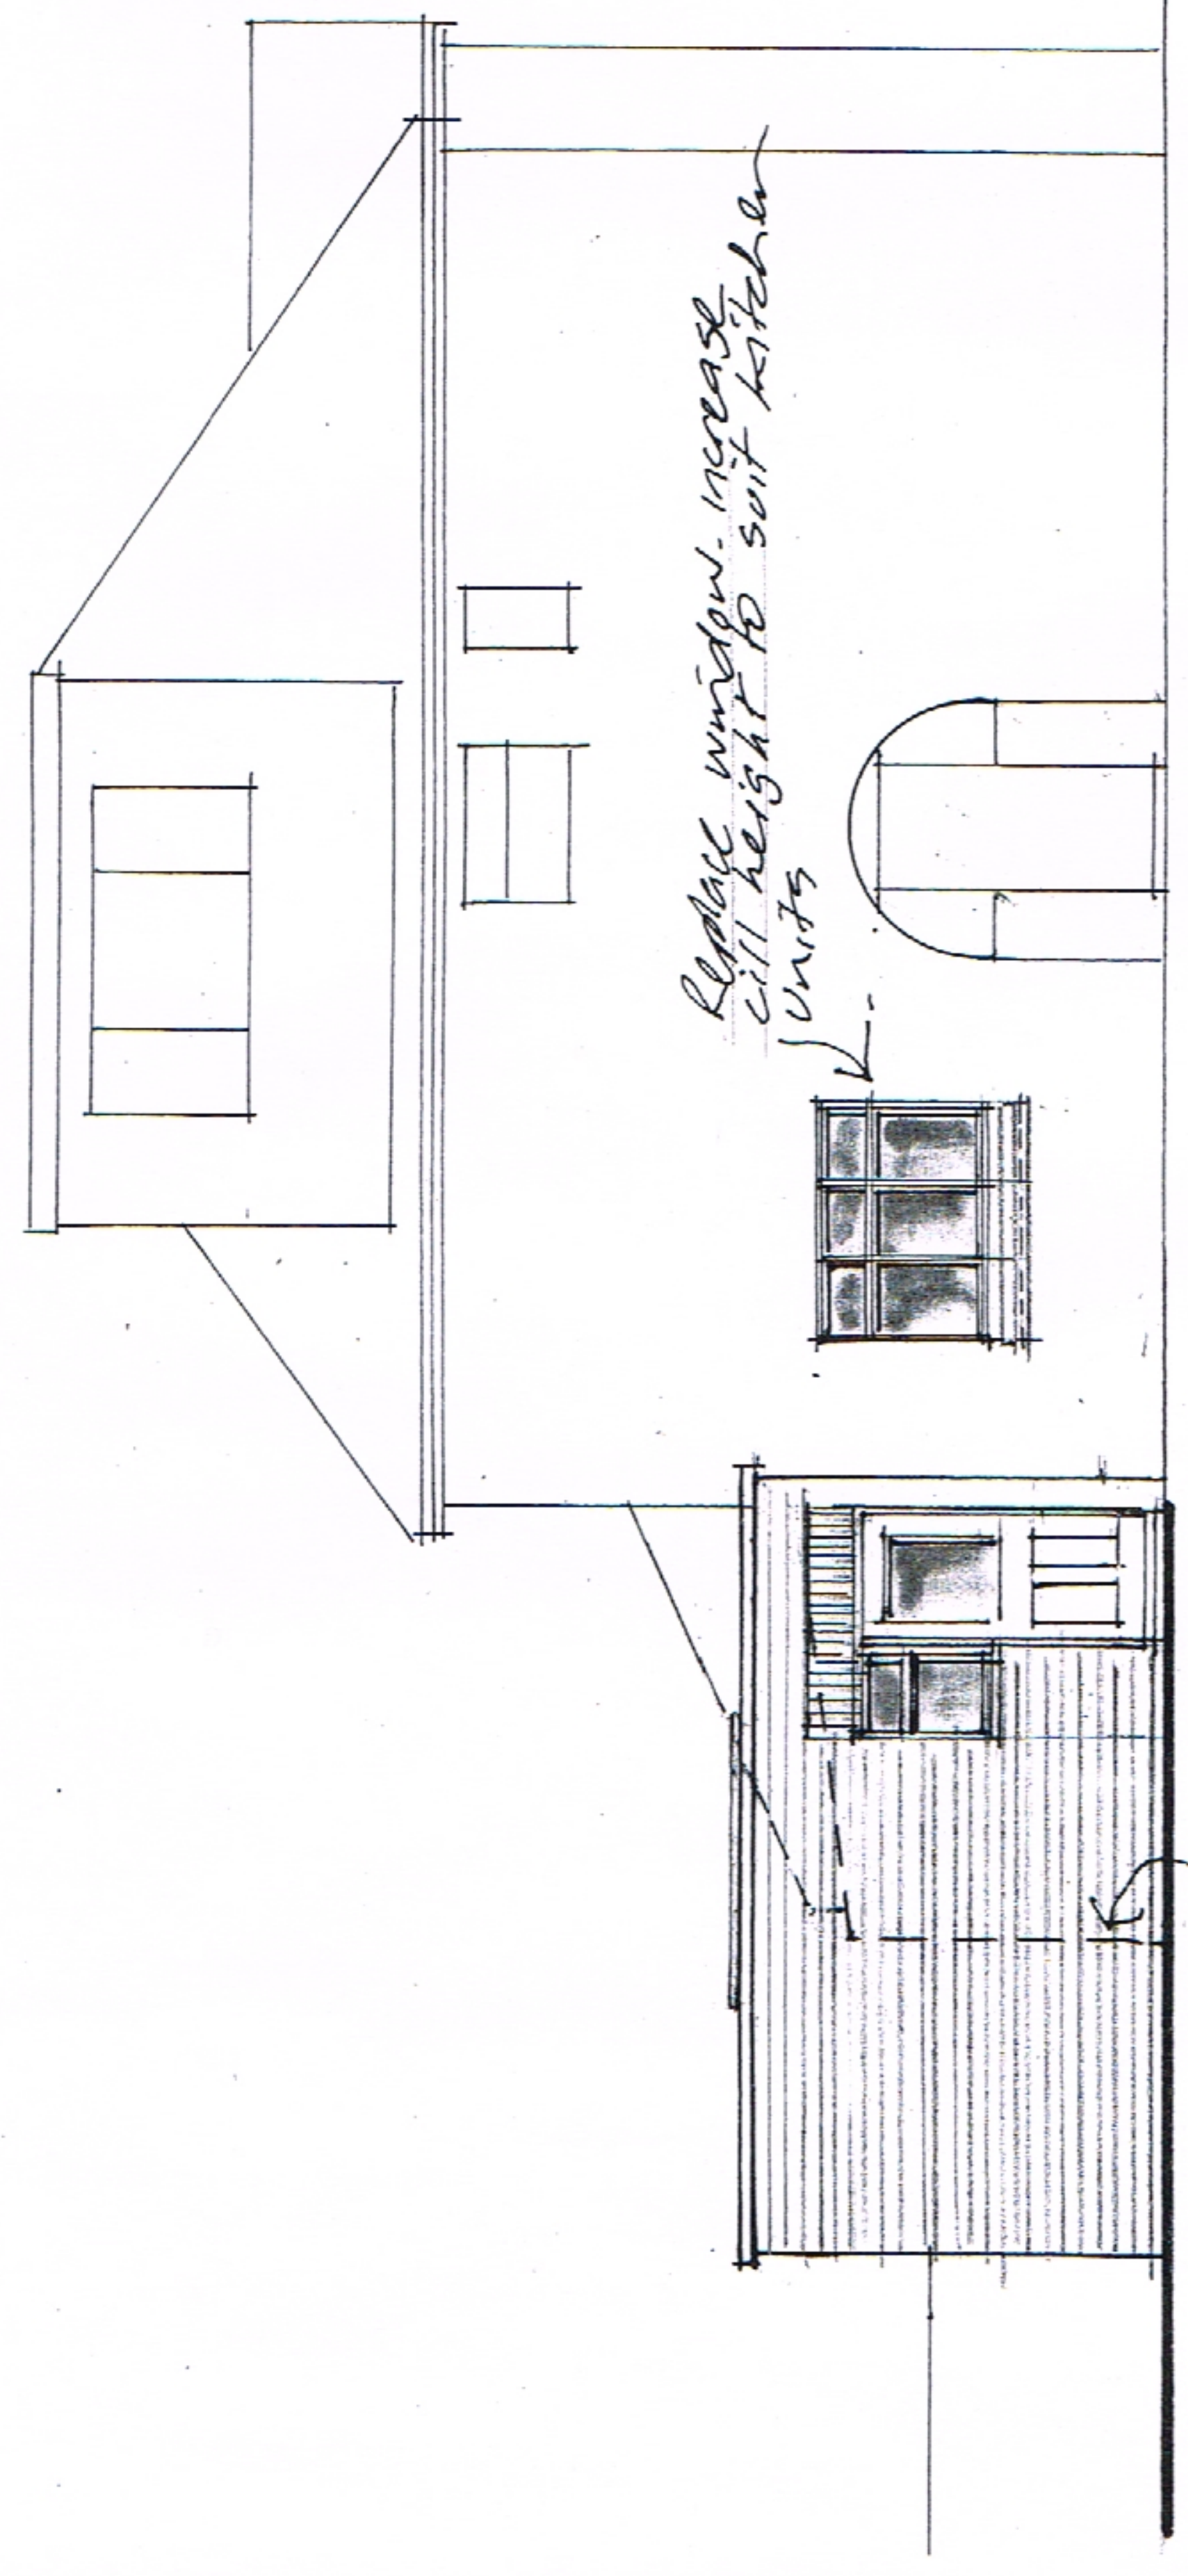

Replace windows, increase sill height to suit kitchen units

Take down existing conservatory

side NW

4 Sept 19 Redlight altered + parapet added

title Proposer Rear Extension at 1 Breakspear Road North Harefield Uxbridge UB9 6NE

client

Mr + Mrs Hale

scale	drg no	date	rev
as shown	19/020-02	June '19	A

on A3 sheet