



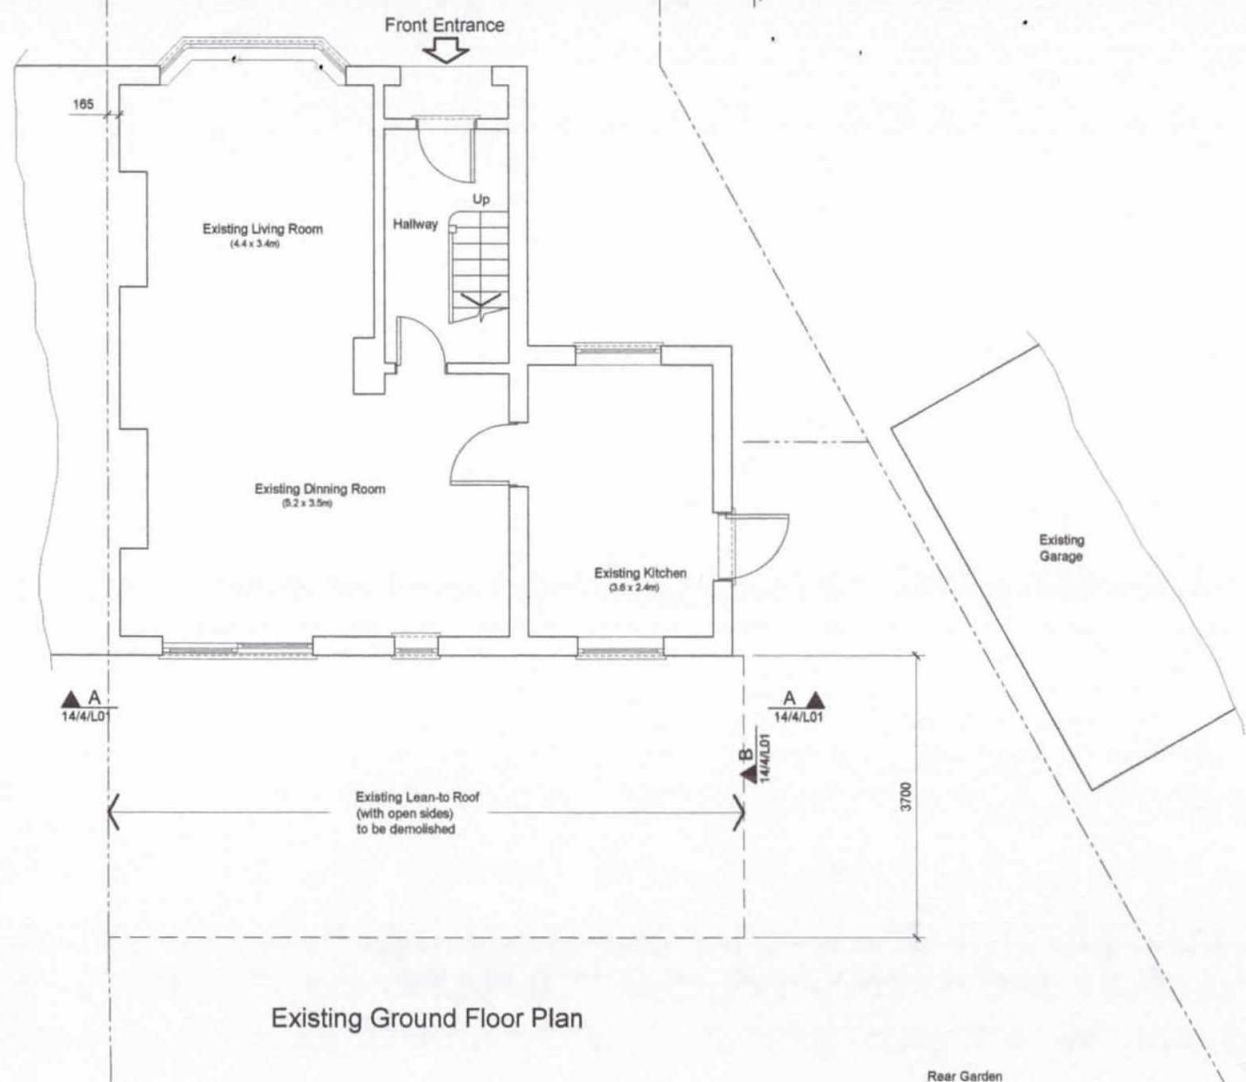

Existing Ground Floor Plan

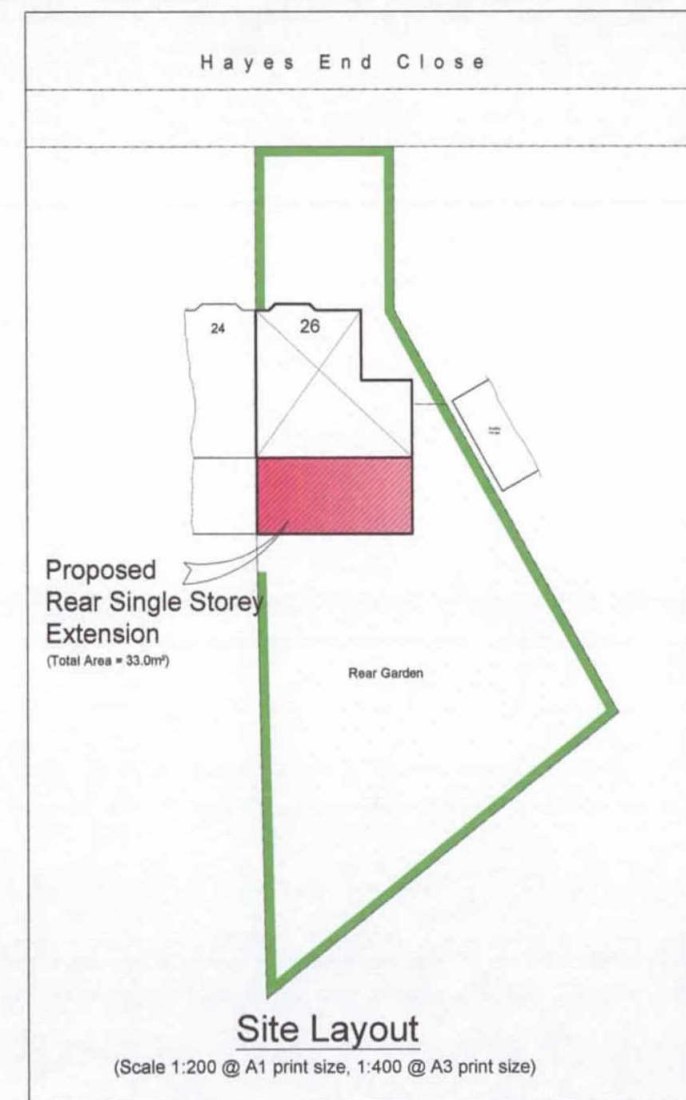

Site Layout

(Scale 1:200 @ A1 print size, 1:400 @ A3 print size)



Rear Elevation (A-A)



Side Elevation (B-B)



Construction Notes:

- For the Construction notes refer to drawing 14/4/L02

C	16/02/15	TSK	Planning application resubmitted
B	18/07/14	TSK	Planning application
A	17/04/14	TSK	1st. Issue
Mark	Date	By	Rev.

Job Title
Mr. H.S. Chhokar
20 Hayes End Close,
Hayes,
UB4 8HF

Drawing Title
Existing:
Ground Floor, Elevations
& Site Plan

Scales 1:50 @ A1, 1:100 @ A3, U.N.O.

Drn. TSK Date 17.04.14 Chd. Passed

Job No. 14/4 Drawing No. L01 Rev. C