
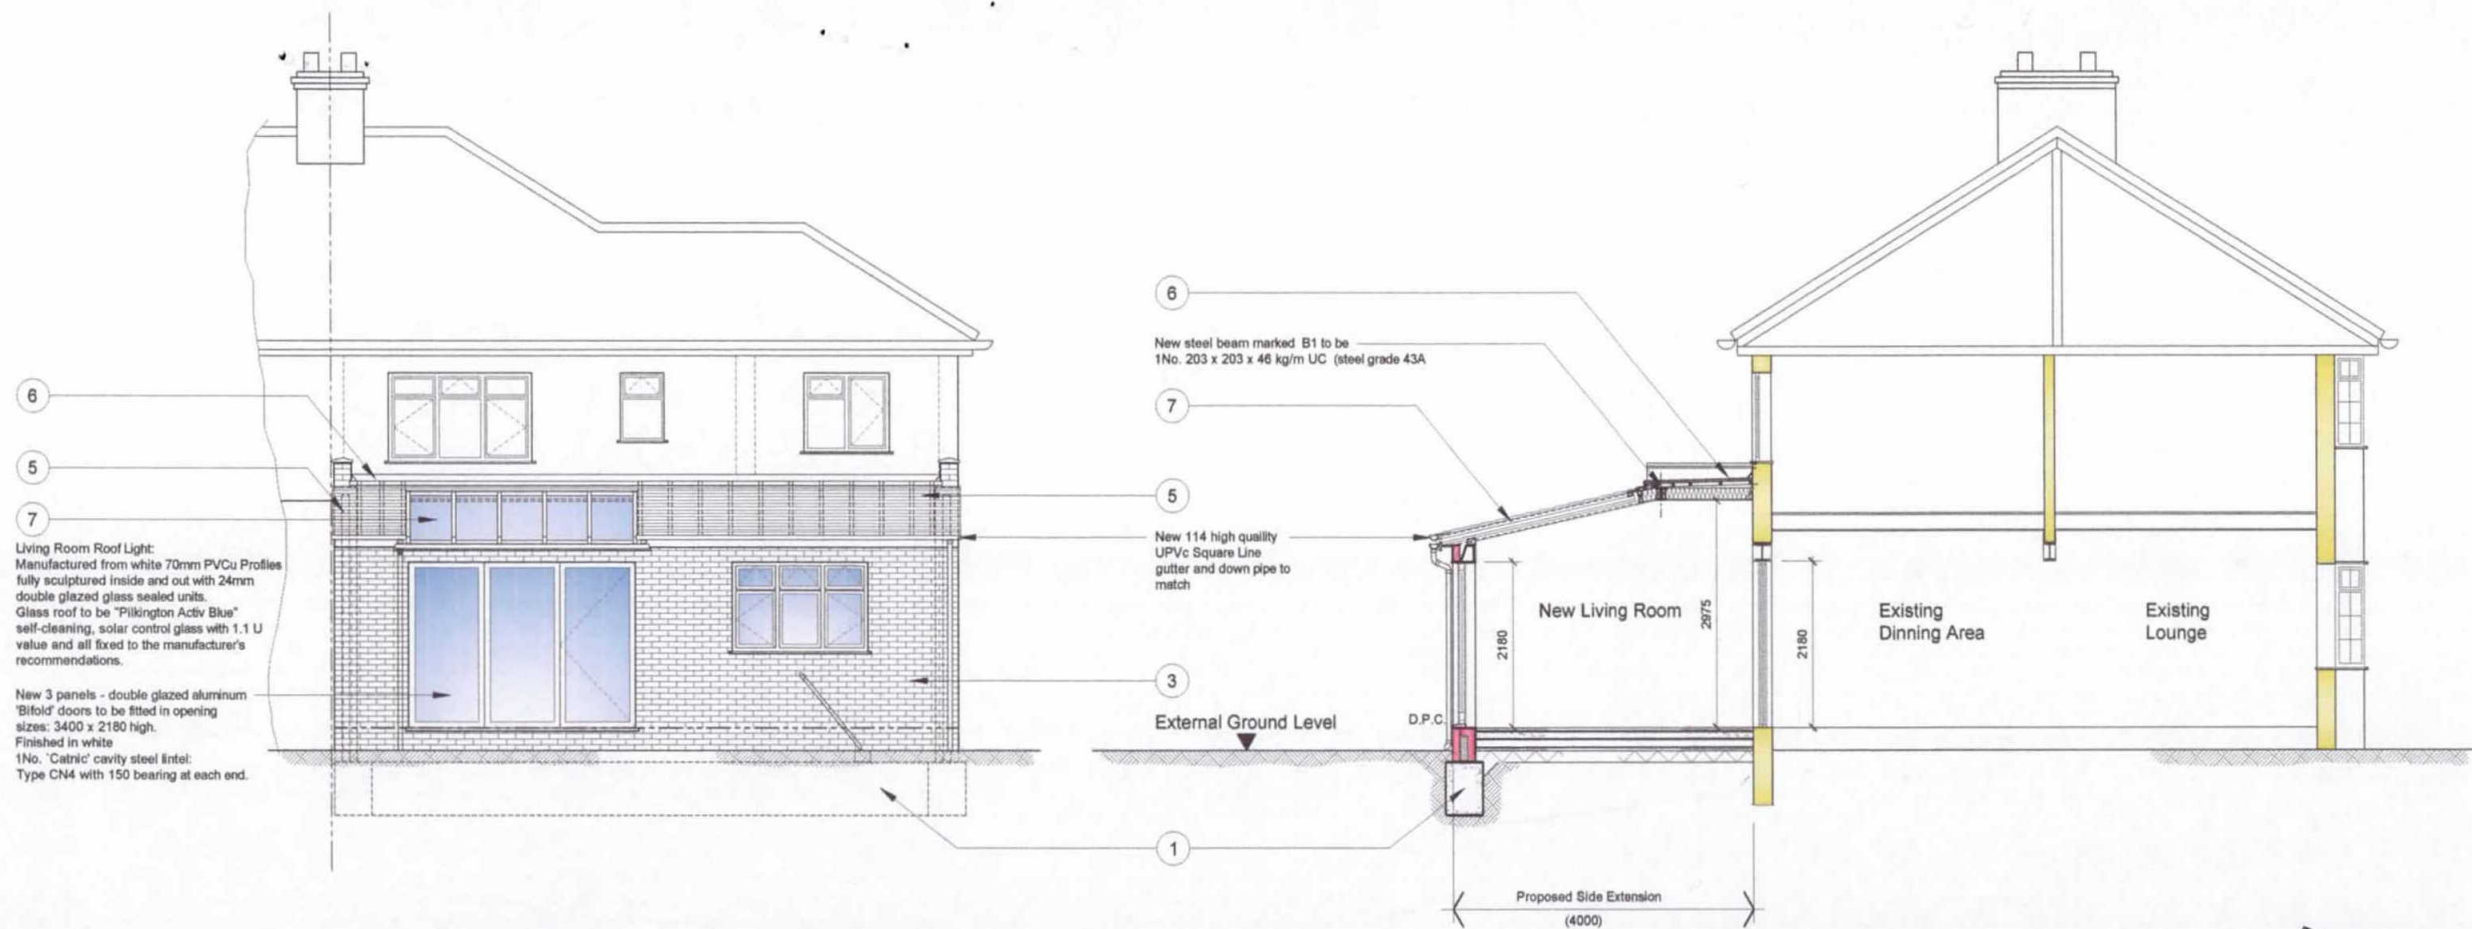


1. For the Construction notes refer to drawing 14/4/L02

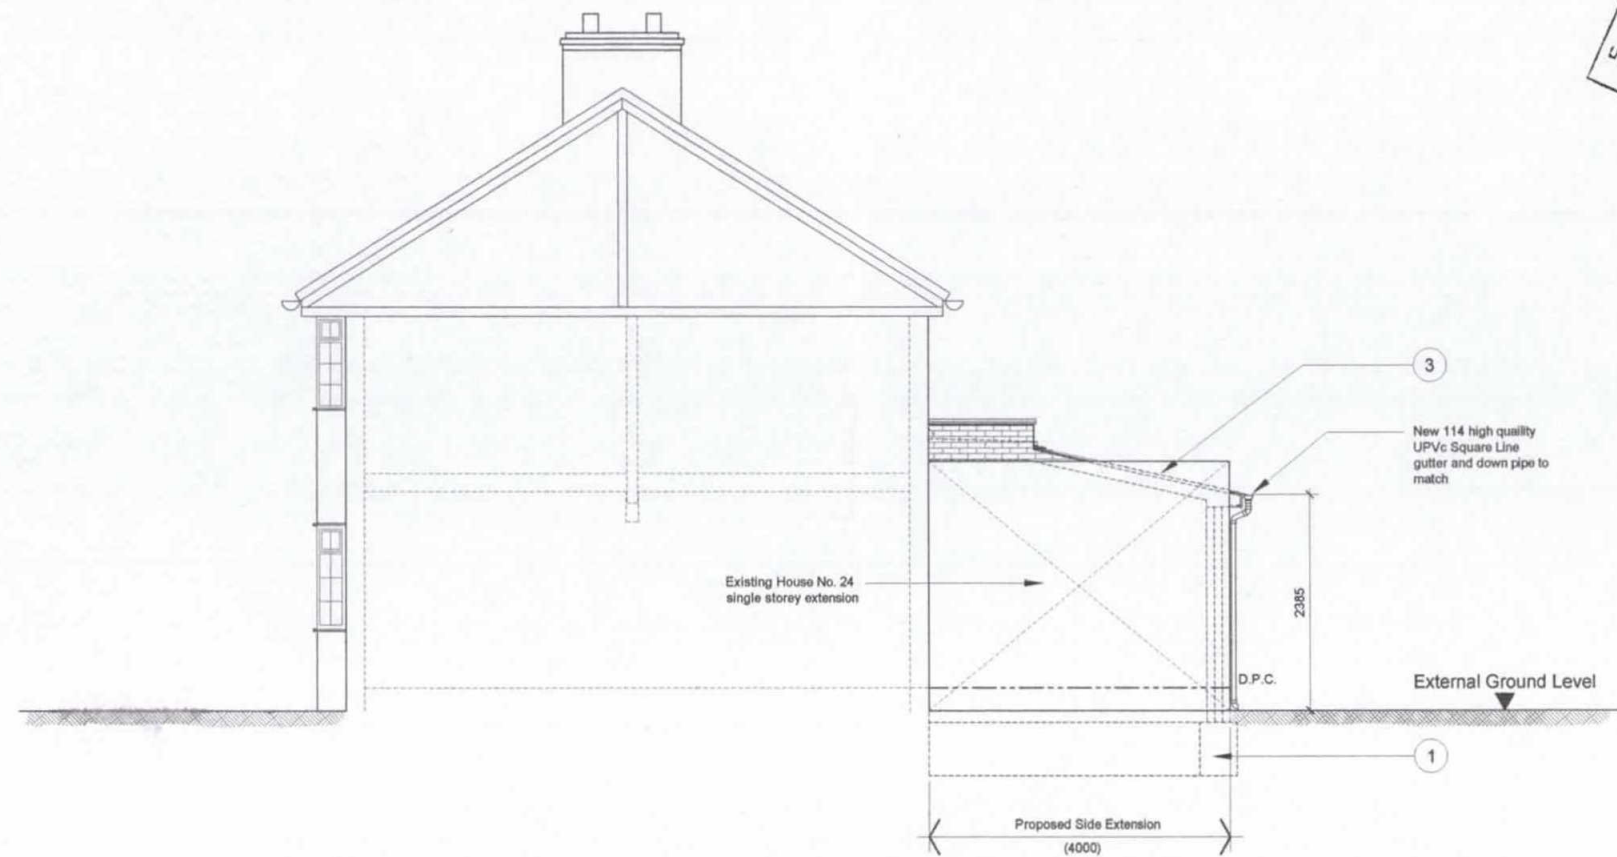

Proposed Rear Elevation (A-A)

Typical Cross Section (D-D)
(Section thro' Roof Light)

Proposed Side Elevation (E-E)



C	16/02/15	TSK	Planning application resubmitted
B	16/07/14	TSK	Planning application
A	17/04/14	TSK	1st Issue
Mark	Date	By	Rev.

Job Title
Mr. H.S. Chhokar
20 Hayes End Close,
Hayes,
UB4 8HF

Drawing Title
Proposed Rear Extension:
Rear Elevation A-A,
Typical Cross Section D-D
& Side Elevation E-E

Scale 1:50 @ A1, 1:100 @ A3			
Dm. TSK		Date 17.04.14	Chd. Passed
Job No. 14/4		Drawing No. L05	Rev. C