



1. For the Construction notes refer to drawing 14/4/L02

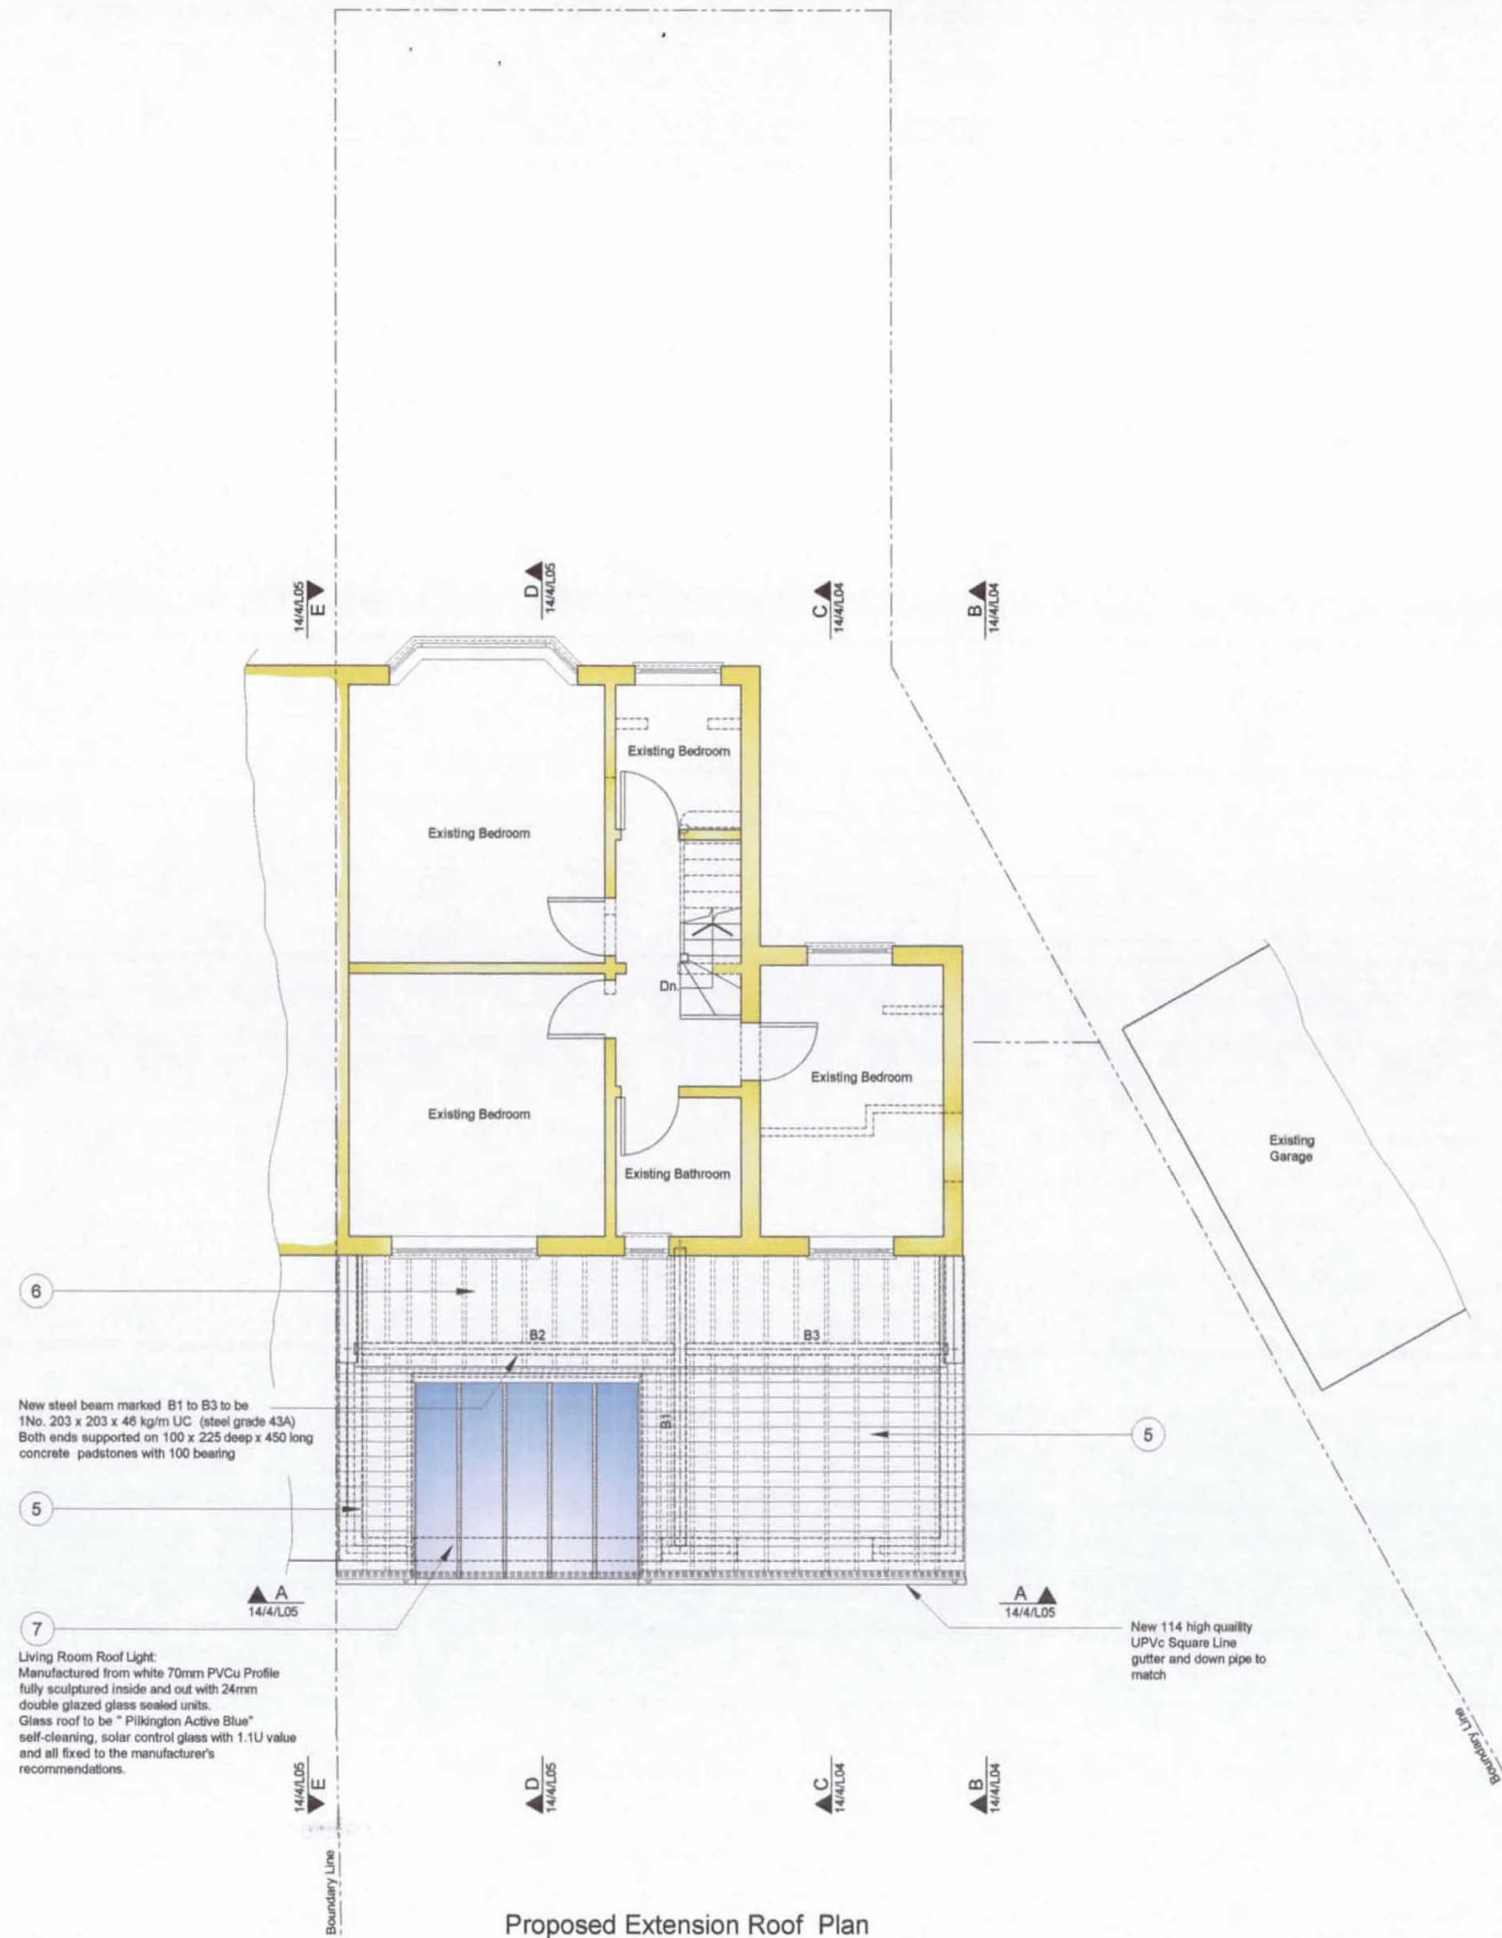

Proposed Extension Roof Plan

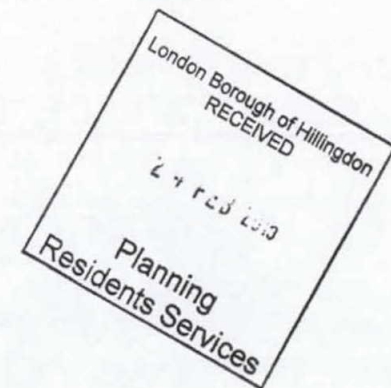

Mark	Date	By	Rev
C	16/02/15	TSK	Planning application resubmitted
B	18/07/14	TSK	Planning application
A	17/04/14	TSK	1st Issue

Job Title
Mr. H.S. Chhokar
20 Hayes End Close,
Hayes,
UB4 8HF

Drawing Title
Proposed Rear Extension:
Roof Plan

Scale 1:50 @ A1, 1:100 @ A3					
Dm. TSK		Date 17.04.14		Chd. Passed	
Job No. 14/4		Drawing No. L03			Rev. C