





SITE PLAN
Scale 1:500

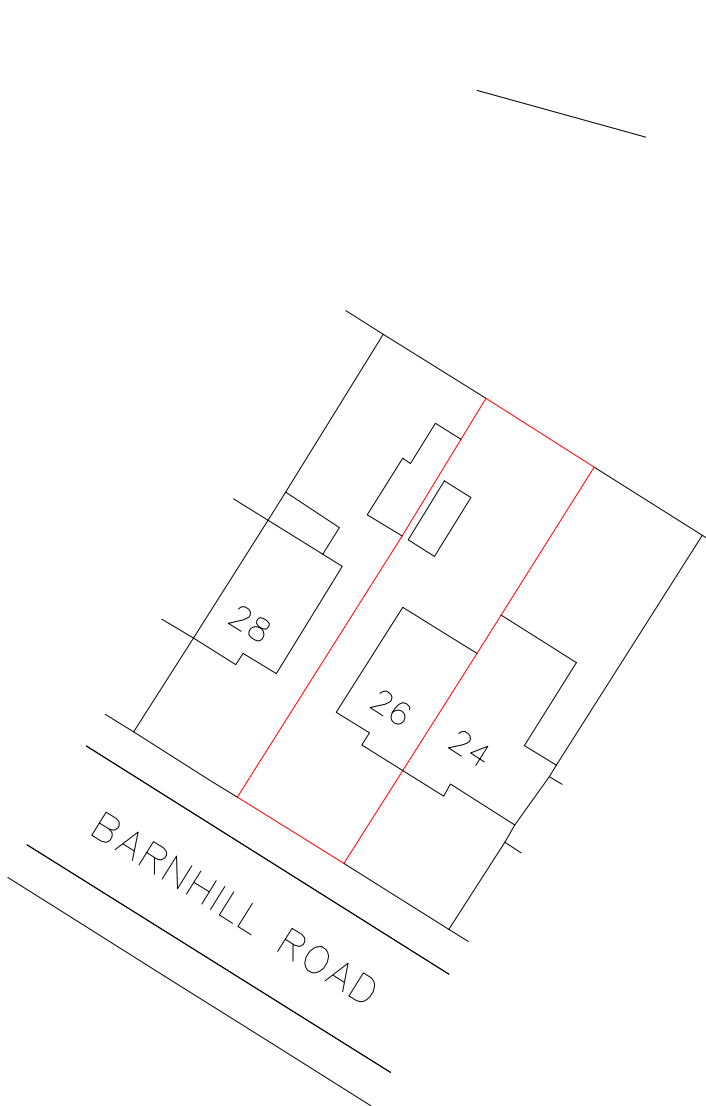

LOCATION PLAN
Scale 1:1250

 

No dimensions to be scaled from this drawing. All dimensions to be checked on site. This drawing is copyright and should not be reproduced without permission of the Architects		
Rev	Description	
Project		
26 Barnhill Road		
Yeading		
UB4 9HD		
Drawing		
CONVERSION OF ROOF SPACE INTO A HABITABLE ROOM		
Site and Location Plan		
SCALE As Shown	Rev	Drawing no. 19_36_02