


Notes:

All dimensions in millimeters unless otherwise stated.
The Contractor must verify all dimensions on site before commencing on site.
Elevations are for illustrative purposes only.

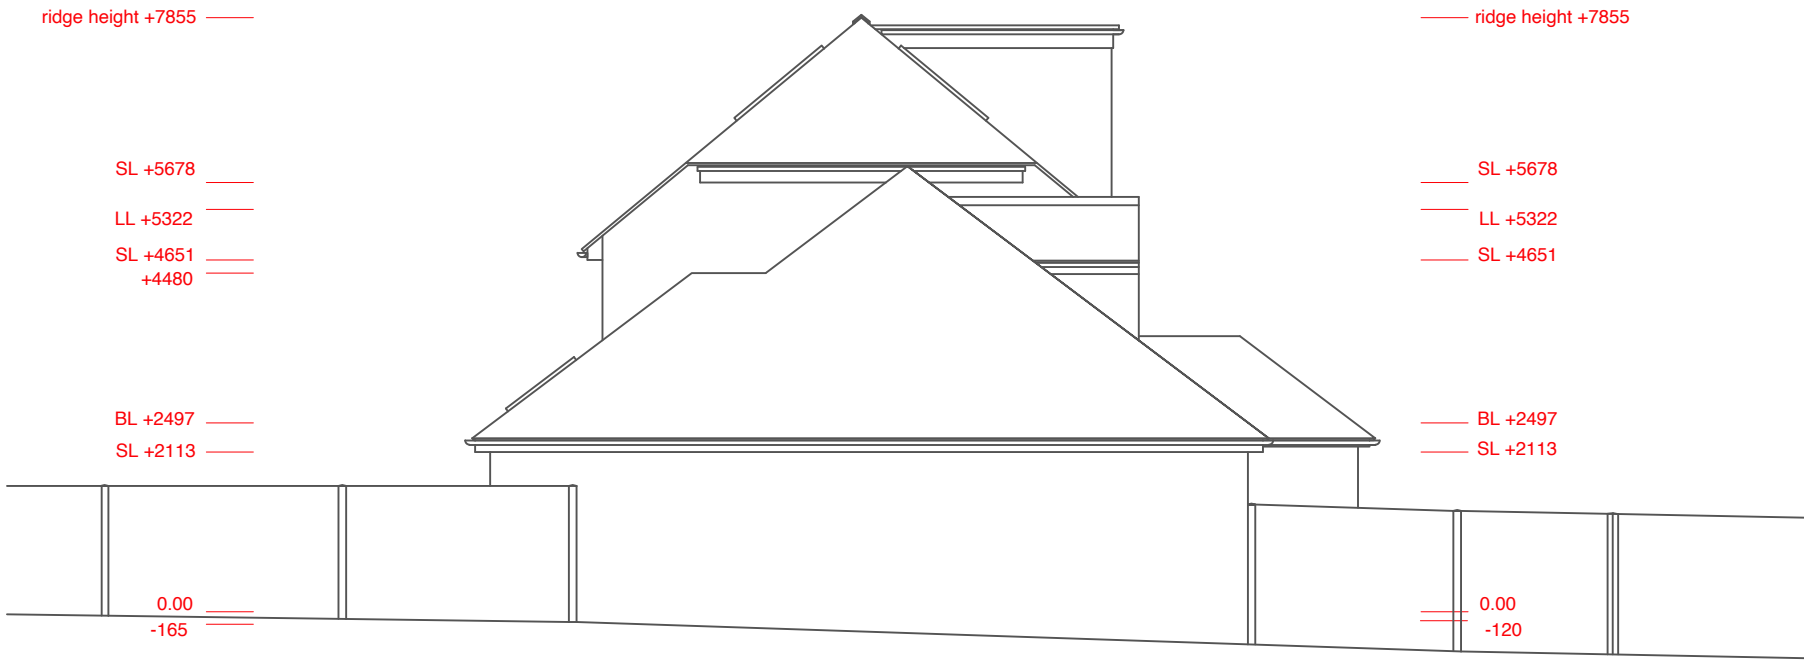


NORTH ELEVATION

Dashed lines indicate possible beam locations at ceiling height.

Site boundary to be compared with Ordinance Survey maps.

External Levels Worked Out Only
Measuring External Step Heights

 

Rev	Description	Date
CLIENT		
Mr. Sanjay Odedra		
PROJECT		
1 Kings Close, Northwood, London, HA6 3SB		
TITLE		
ARCHITECTURAL ARRANGEMENT Existing Side Elevation		
DRAWN	CHECKED	APPROVED
DATE	SCALE	
May 2021	1 : 100 @ A3	
DRAW. NO.	REV	
1351-10		