




1. Scale this drawing for Planning Purposes only
2. Do not scale for working drawings all dimensions shall be checked on site prior to commencing the works and any errors or admissions reported to the Architect
3. This drawing is the copyright of POQ Architects and must not be used or reproduced without their permission

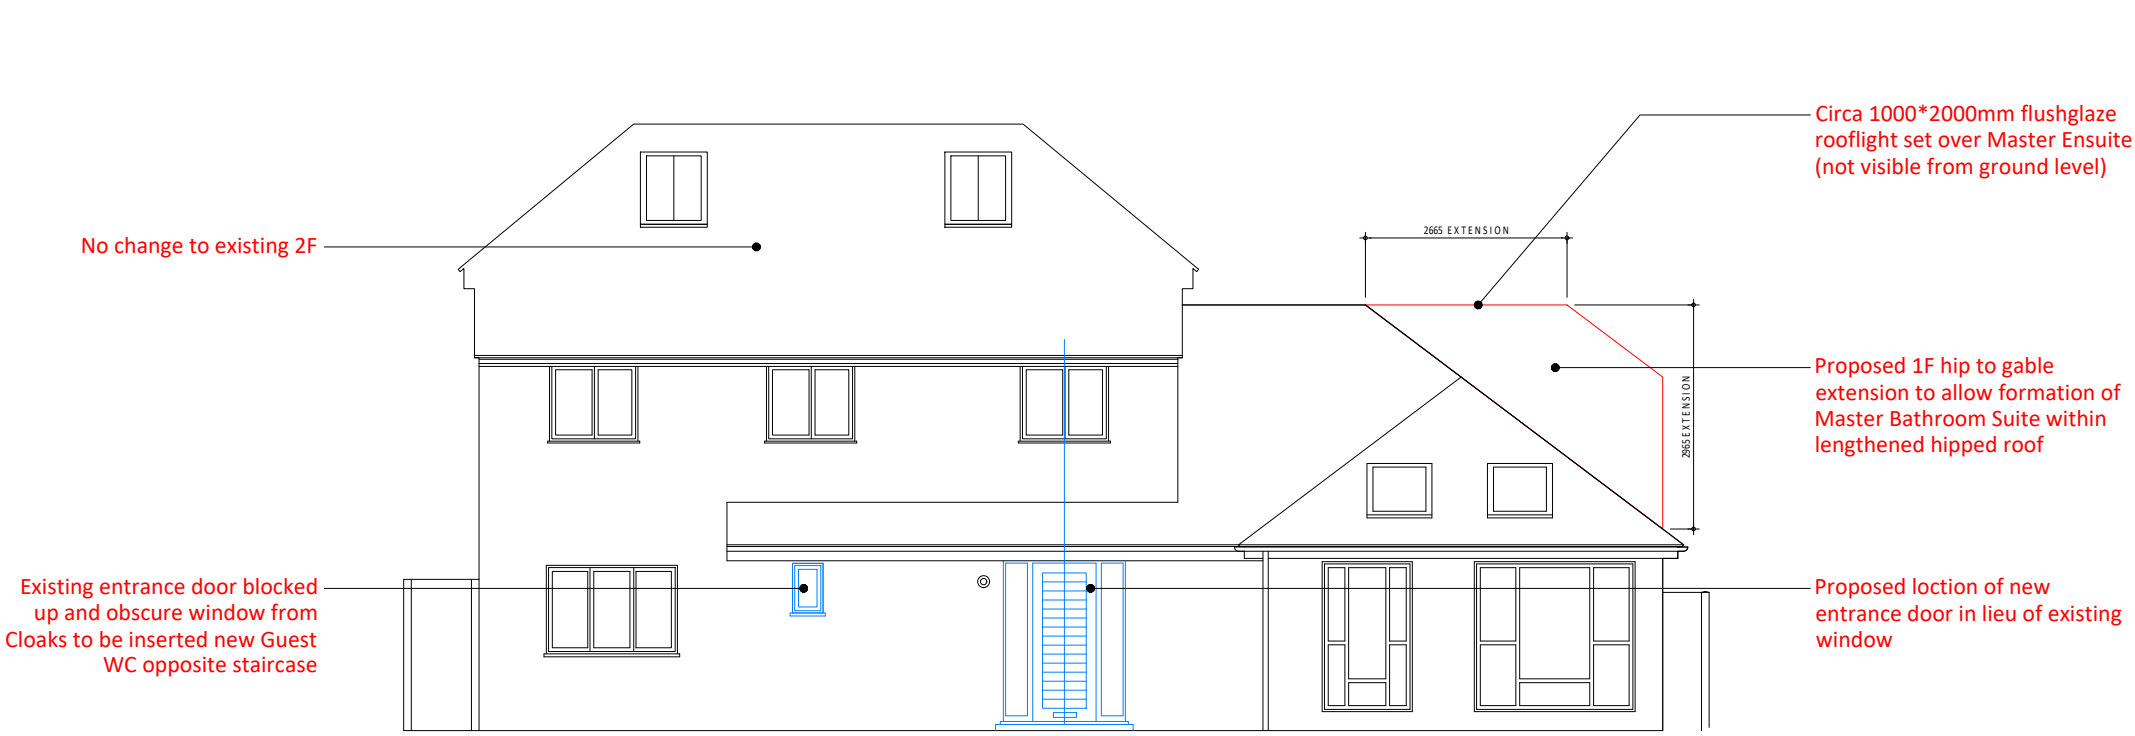

PROPOSED FRONT ELEVATION

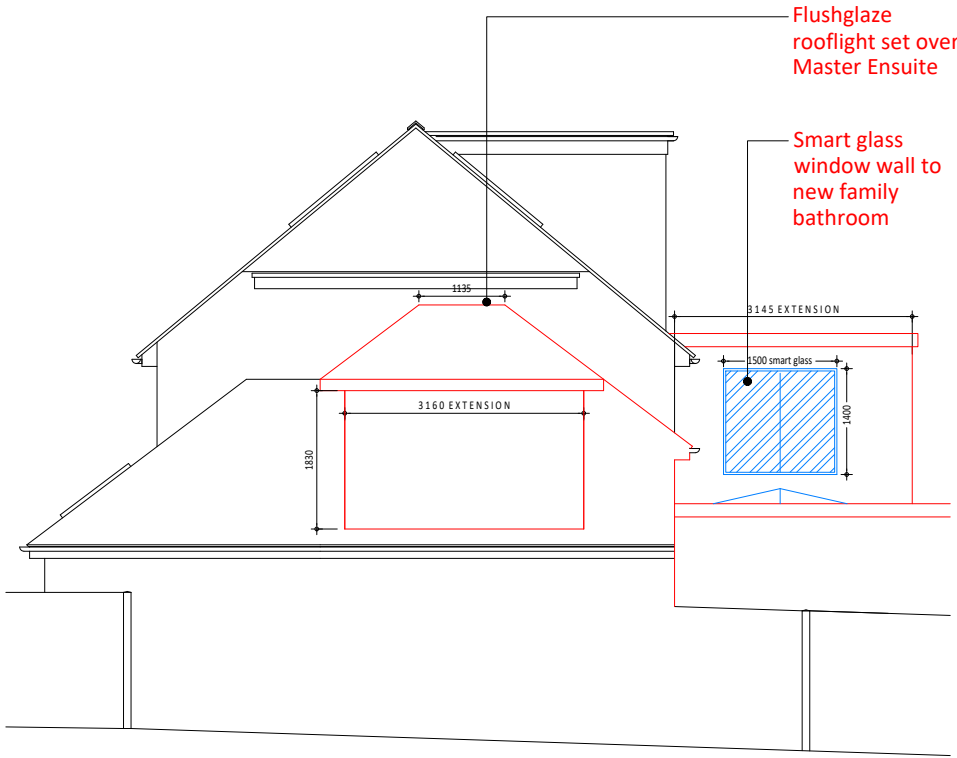

PROPOSED SIDE ELEVATION

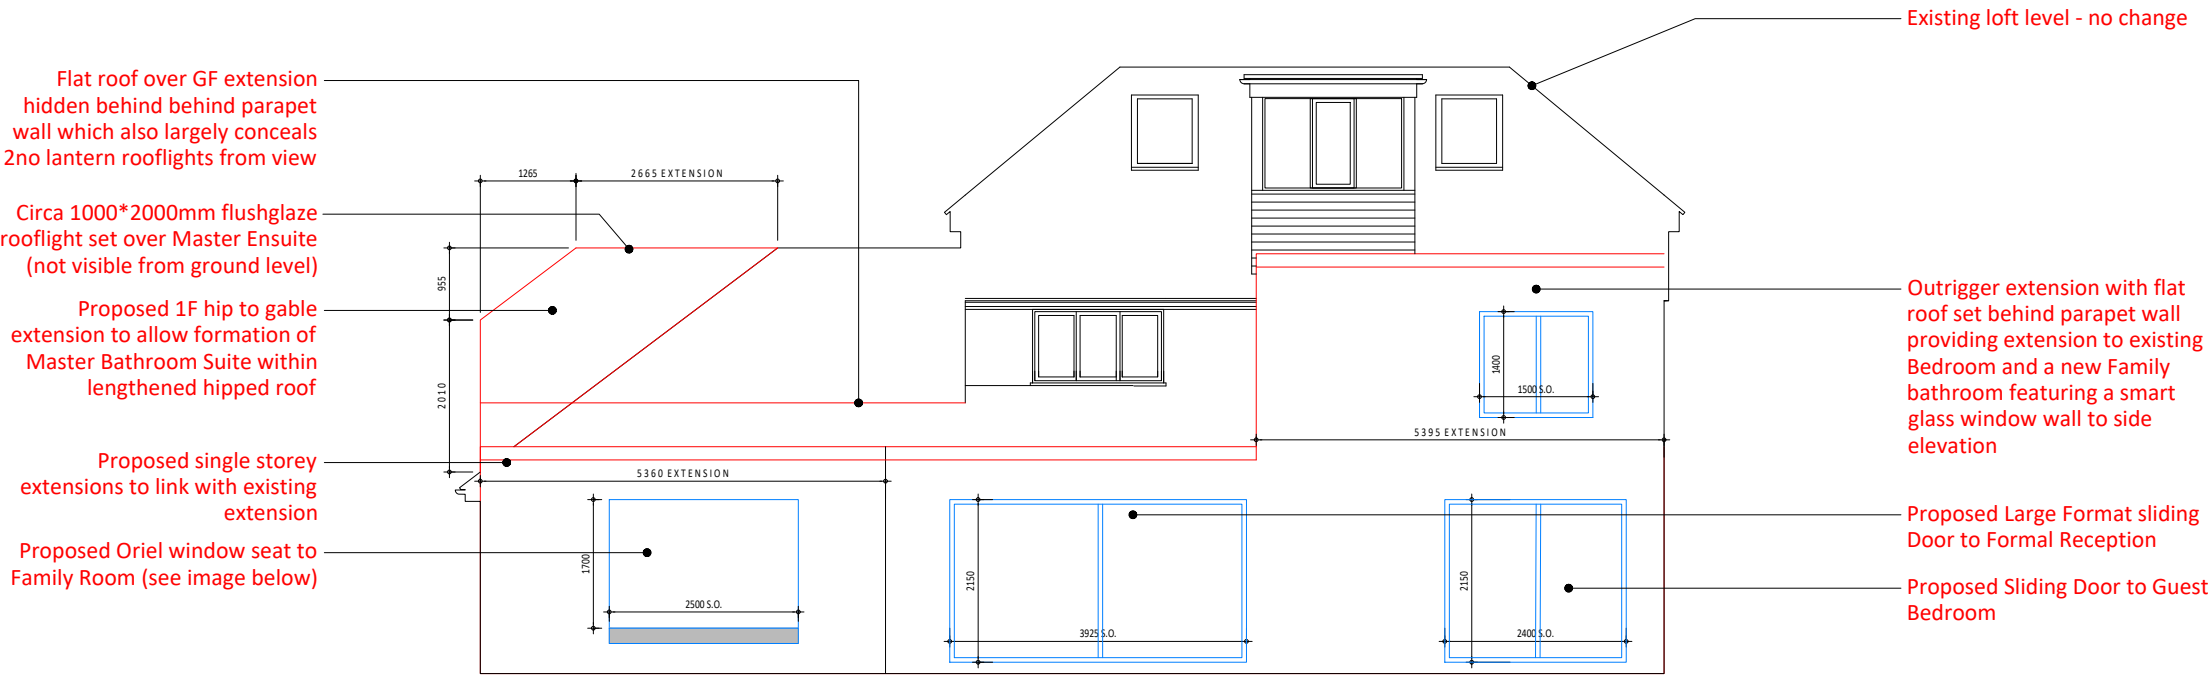

PROPOSED REAR ELEVATION



Existing Gross Internal Area (GIA)
126m² (GF House)
073m² (1F House)
026m² (2F House)
225m² Total GIA

Proposed Gross Internal Area (GIA)
156m² (GF House)
095m² (1F House)
026m² (2F House)
277m² Total GIA

P05	HA Issue	17.01.22

Client:
Mr Wijesuriya

Project:
1 Kings Close
Northwood
HA6 3SB

Date:
01.01.22

Scale:
1:100 @A3

Drawing title:
PROPOSED ELEVATIONS

Drawing number:

161/106

Revision:

P05

POQ Architects, The Old PC, Rudolph Road, Bushey WD23 3DU
T: +44 (0)20 8950 1463

RIBA
Chartered Practice

POQA

