

Notes


©Crown Copyright and database rights 2018 OS 100019980

Site Area: 265m²



-	-	-	-
Revision notes			

0 10 20 30 40 50 M

 

www.gc-architecture.com
info@gc-architecture.com
+44 7944 075787

client
Mr Bhupinder Singh

project
103 Birchway, Hayes, UB3 3PD



drawing
SITE LOCATION PLAN

date
May 2018
work stage
1

scale
1:1250 at A4
drawing no
S01

project no
2019.010
revision
-

CH	Cill height
WH	Window height
2445	Ceiling height
Cpbd	Cupboard

 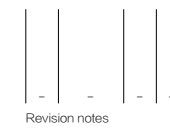

www.gc-architecture.com
info@gc-architecture.com
+44 7944 075787

client
Mr Bhupinder Singh


project
103 Birchway, Hayes, UB3 3PD

drawing
EXISTING FLOOR PLANS


date
May 2018
work stage
1

scale
1.100 at A3
drawing no
S02

project no
2019.010
revision
—

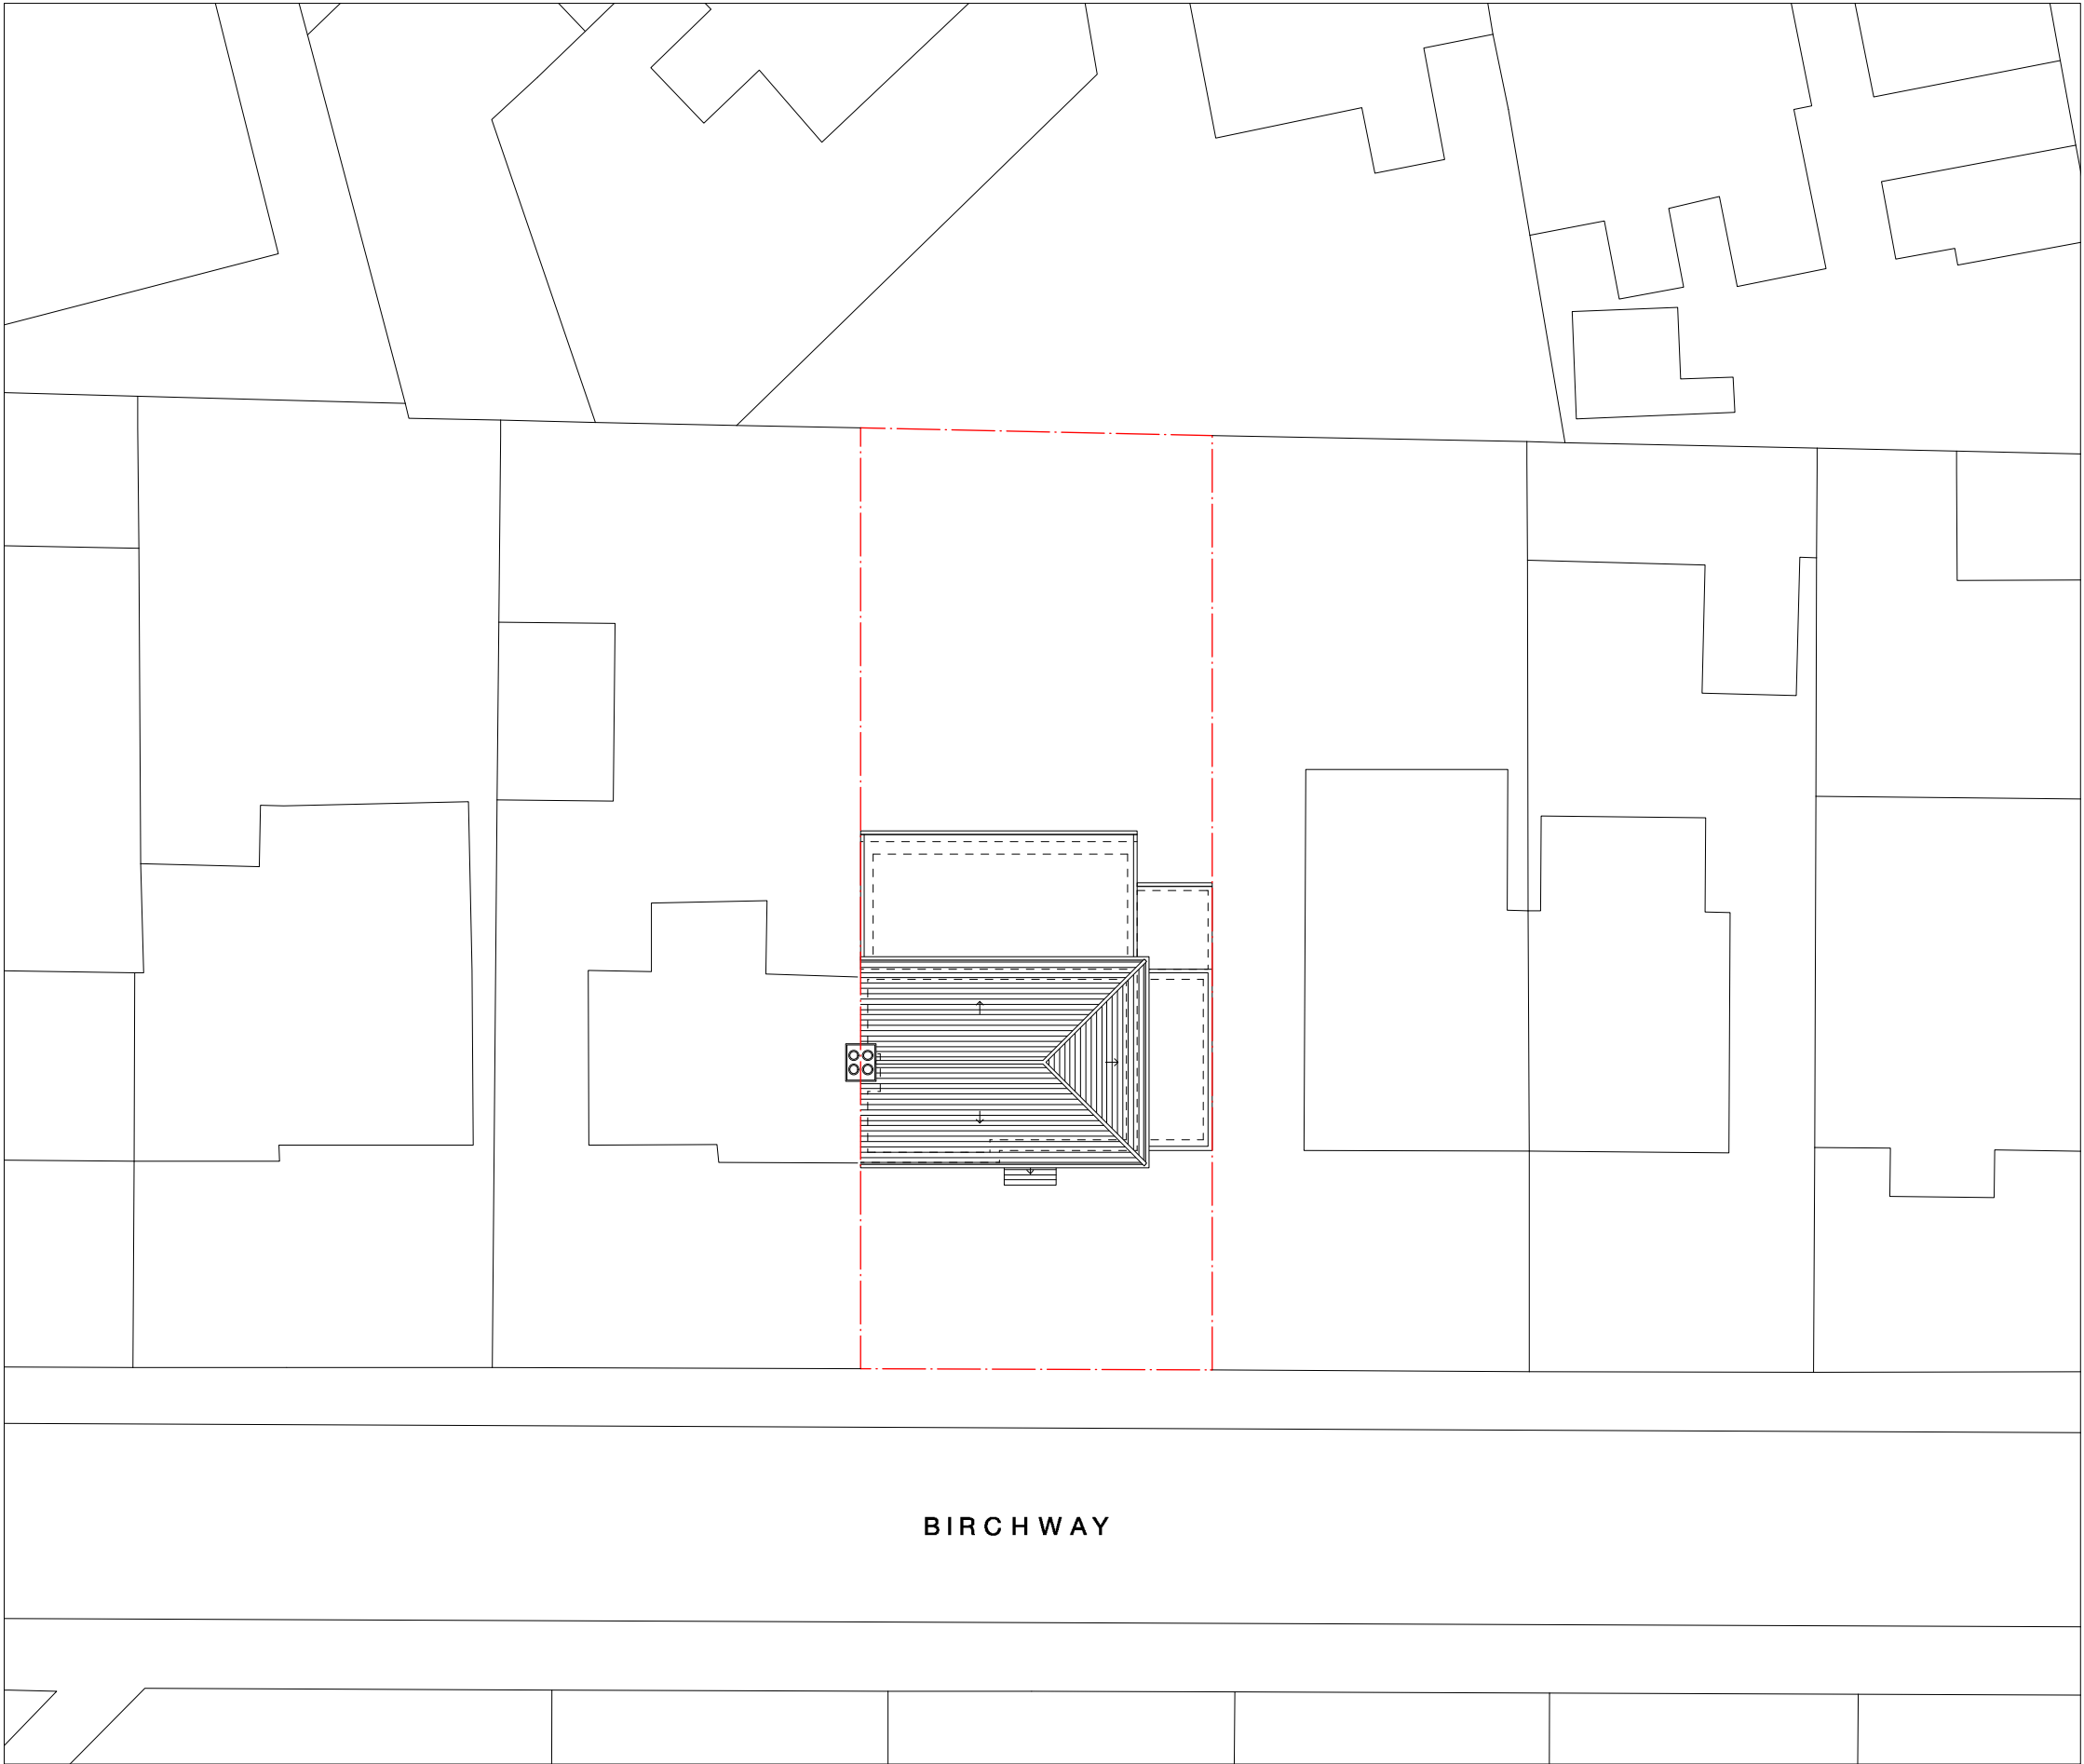

-	-	-	-	-
Revision notes				

 

client
Mr Bhupinder Singh

project
103 Birchway, Hayes, UB3 3PD

drawing
EXISTING ROOF & SITE PLAN

date May 2018	scale 1:200 at A3	project no 2019.010
work stage 1	drawing no S03	revision -



Revision notes

0 1 2 3 4 5 M



www.gc-architecture.com
info@gc-architecture.com
+44 7944 075787

client
Mr Bhupinder Singh

project
103 Birchway, Hayes, UB3 3PD

drawing
EXISTING ELEVATIONS

date May 2018	scale 1:100 at A3	project no 2019.010
work stage 1	drawing no S03	revision -