

AERIAL VIEW

Site shown
in red



Description of proposed works


- Ground Floor
- Rear extension 3.5M
 - Front porch infill
 - Internal alterations
- Roof
- Roof lights

Drawing nos.	scale	Description
01	1:1250	Title sheet & Location Plan
Existing		
02		Photos
03	1:150	Site plan
04	1:100	Ground floor plan
05	1:100	Roof plan
06	1:100	Elevations Front and rear
07	1:100	Elevations Side
08		Photos - front, rear & garden views
09		Neighbouring photos
Proposed		
10	1:100	Ground floor plan
11	1:100	Roof plan
12	1:100	Elevations - front and rear
13	1:100	Elevations - sides
14	1:200	Perspective views

Approx. areas

- Existing:
- Site area - 475 sq. meters.
 - Main house - 78 sq. meters.

- Proposed:
- Ground floor - 30 sq. meters.

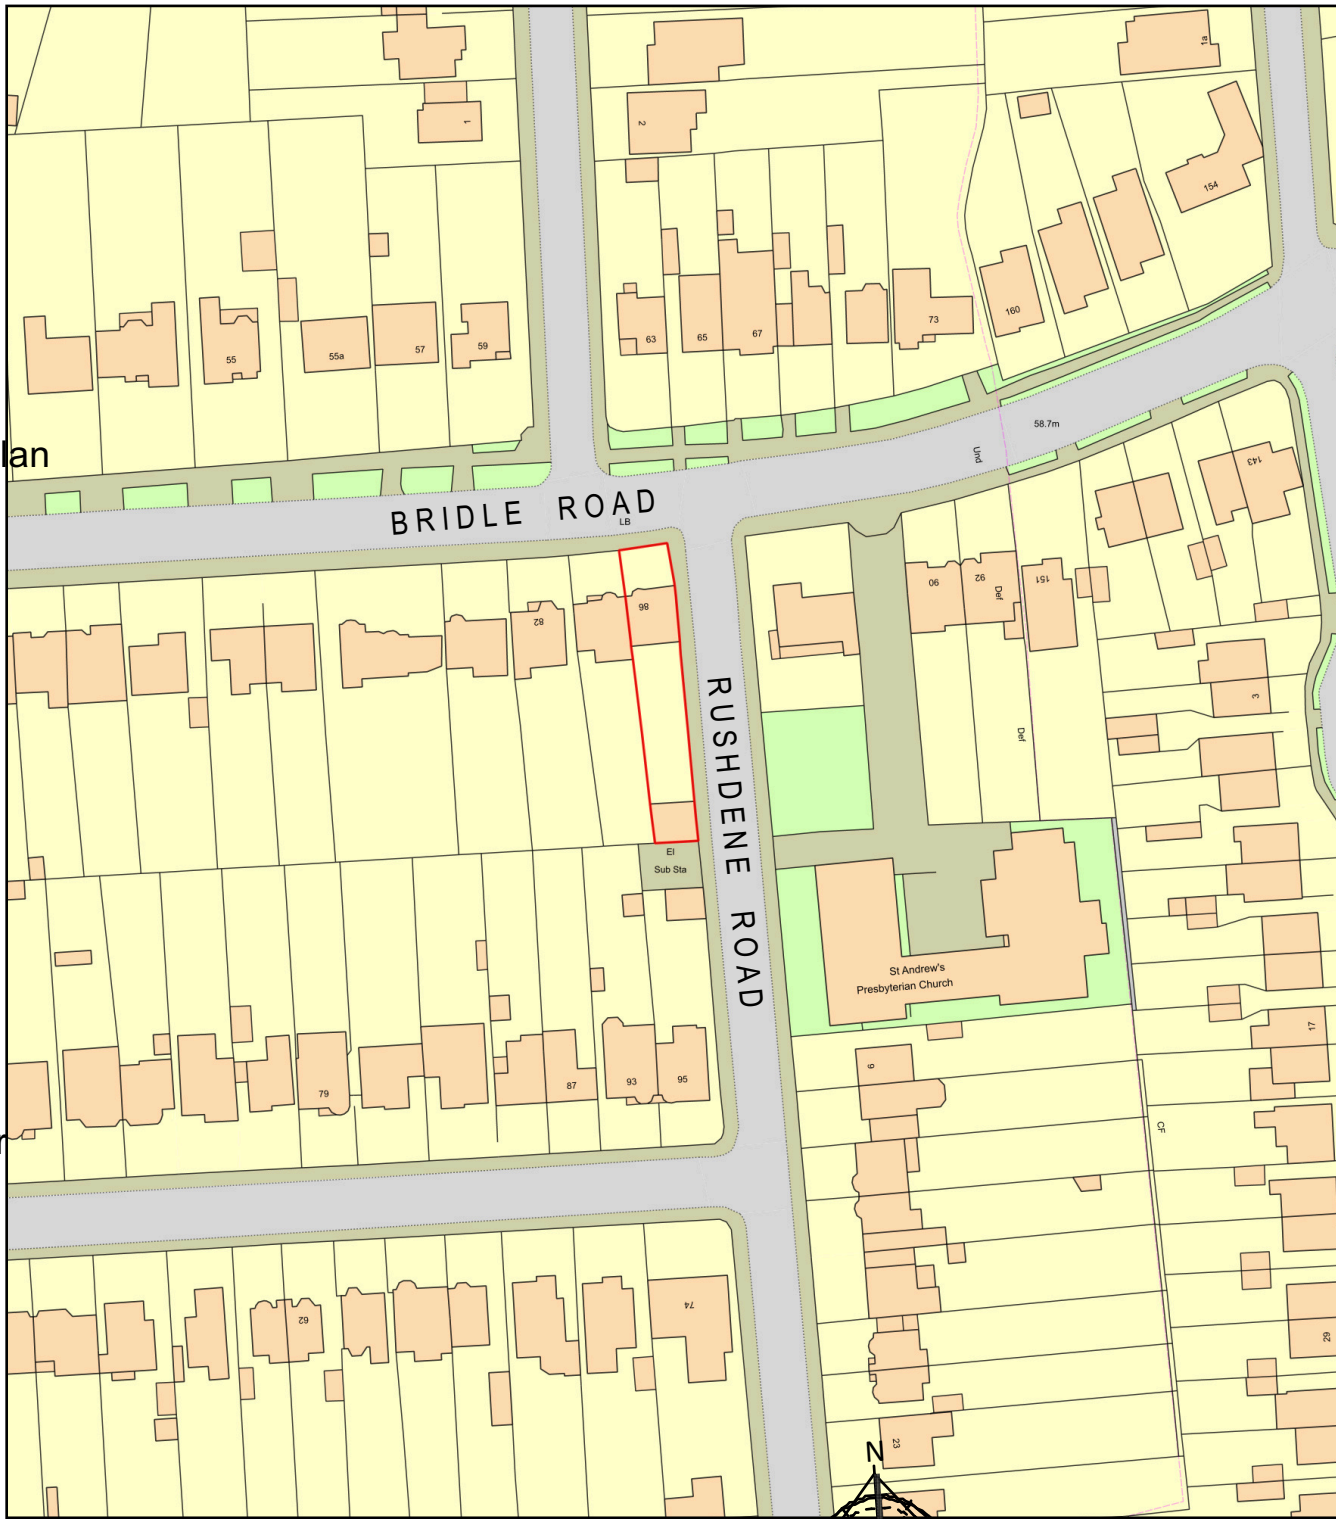


LOCATION PLAN


Site boundary
shown in red

Purpose - Householder planning application

DRAWING TITLES
&
LOCATION PLAN

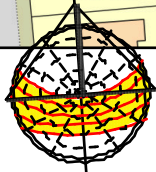

scale - 1 : 1250 @ A3

 

All dimensions to be checked on site.
All omissions & discrepancies to be reported
to the designer.

SSK architects owns the copyright of this
drawing which must not be reproduced in
whole or part without the written permission.

PROJECT: 86 Bridle Road,
Pinner, HA5 2SH

DATE: 31/08/2020

DWG NO: TITLE SHEET 01

REVISION:



tel : 0796 222 3141

email : sandeep@sskarchitects.co.uk