


RUSHDENE ROAD

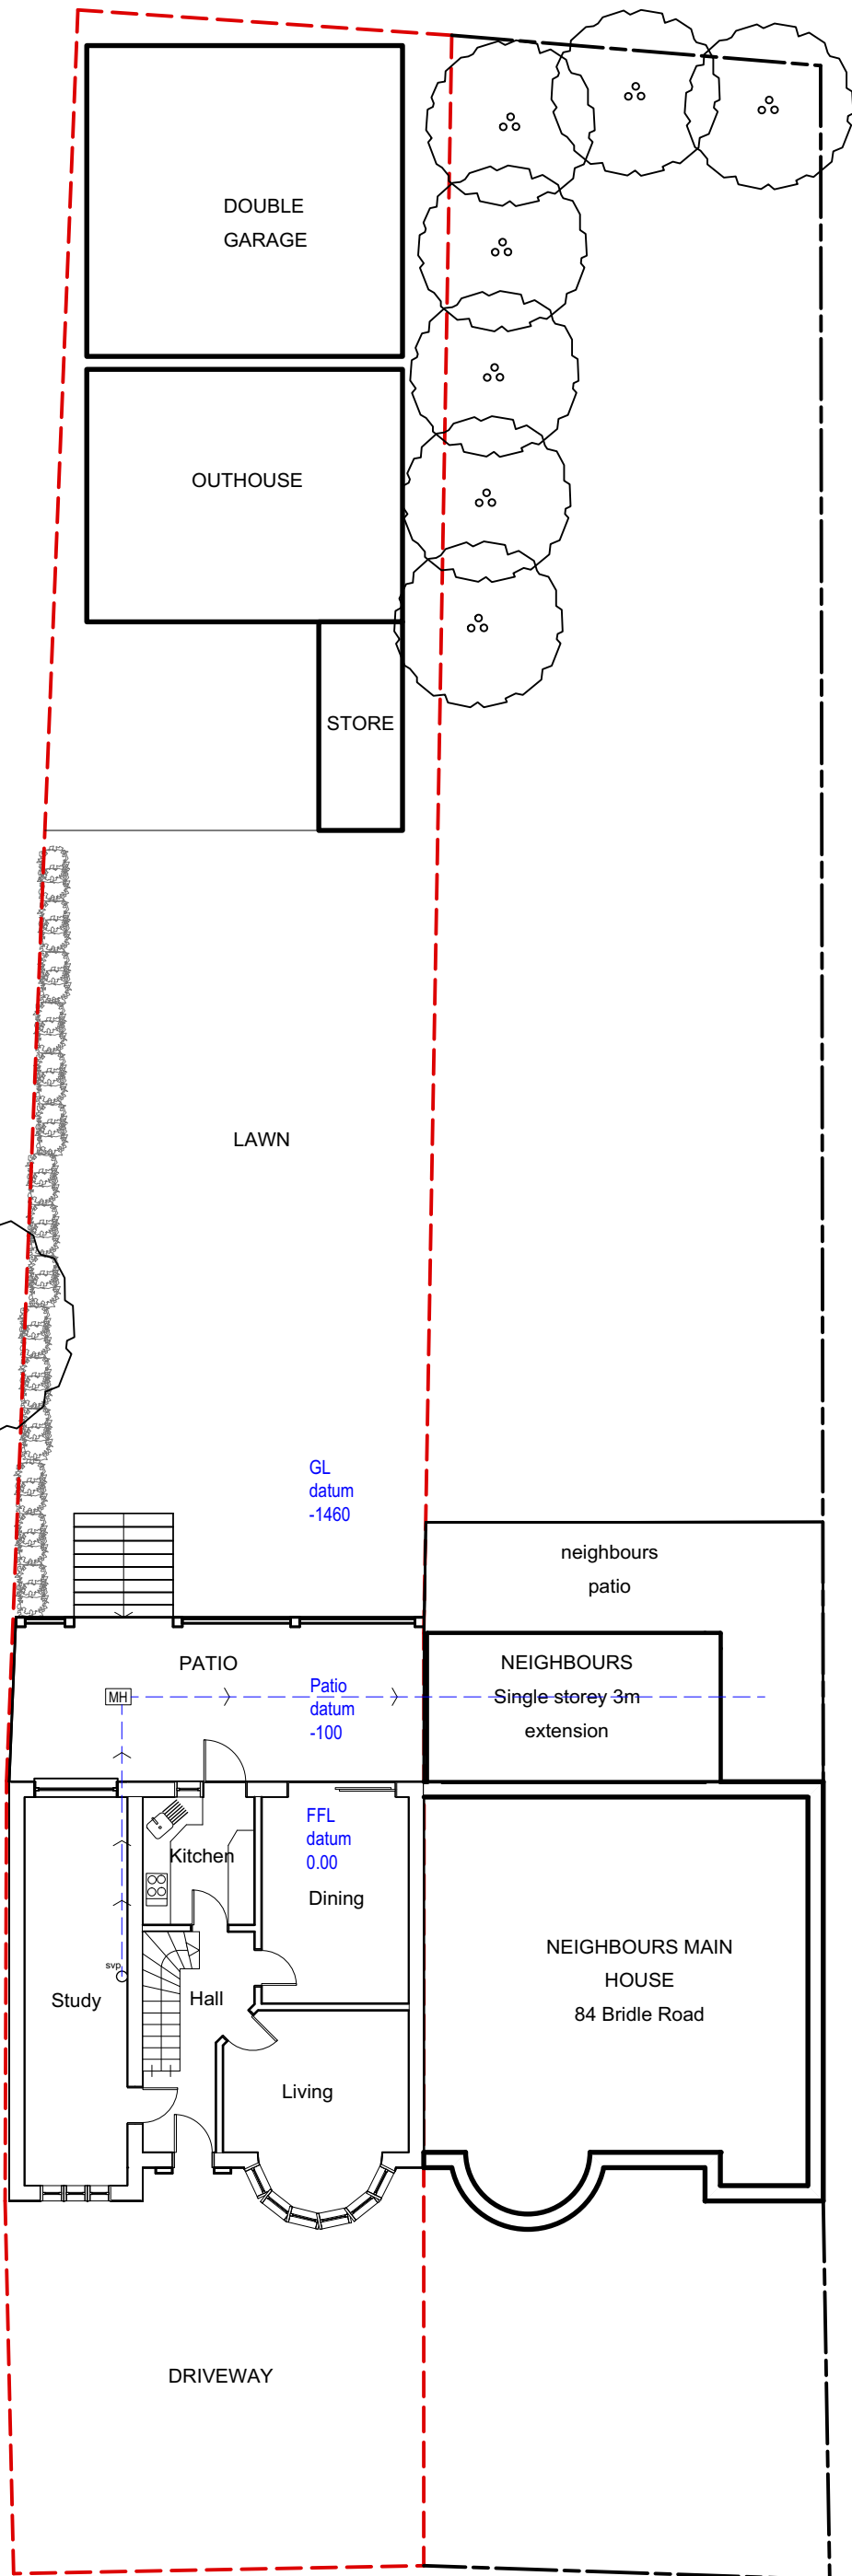

03

GROUND FLOOR



Scale: 1:150



tel : 0796 222 3141

email : sandeep@sskarchitects.co.uk

scale - 1 : 150 @ A3

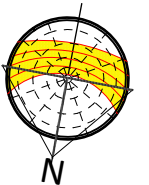 

EXISTING

Purpose - Householder planning application only

All dimensions to be checked on site. All omissions & discrepancies to be reported to the designer.	PROJECT: 86 Bridle Road, Pinner, HA5 2SH	DATE: 31/08/2020
© SSK architects owns the copyright of this drawing which must not be reproduced in whole or part without the written permission.	DWG NO: SITE PLAN	REVISION: 03