


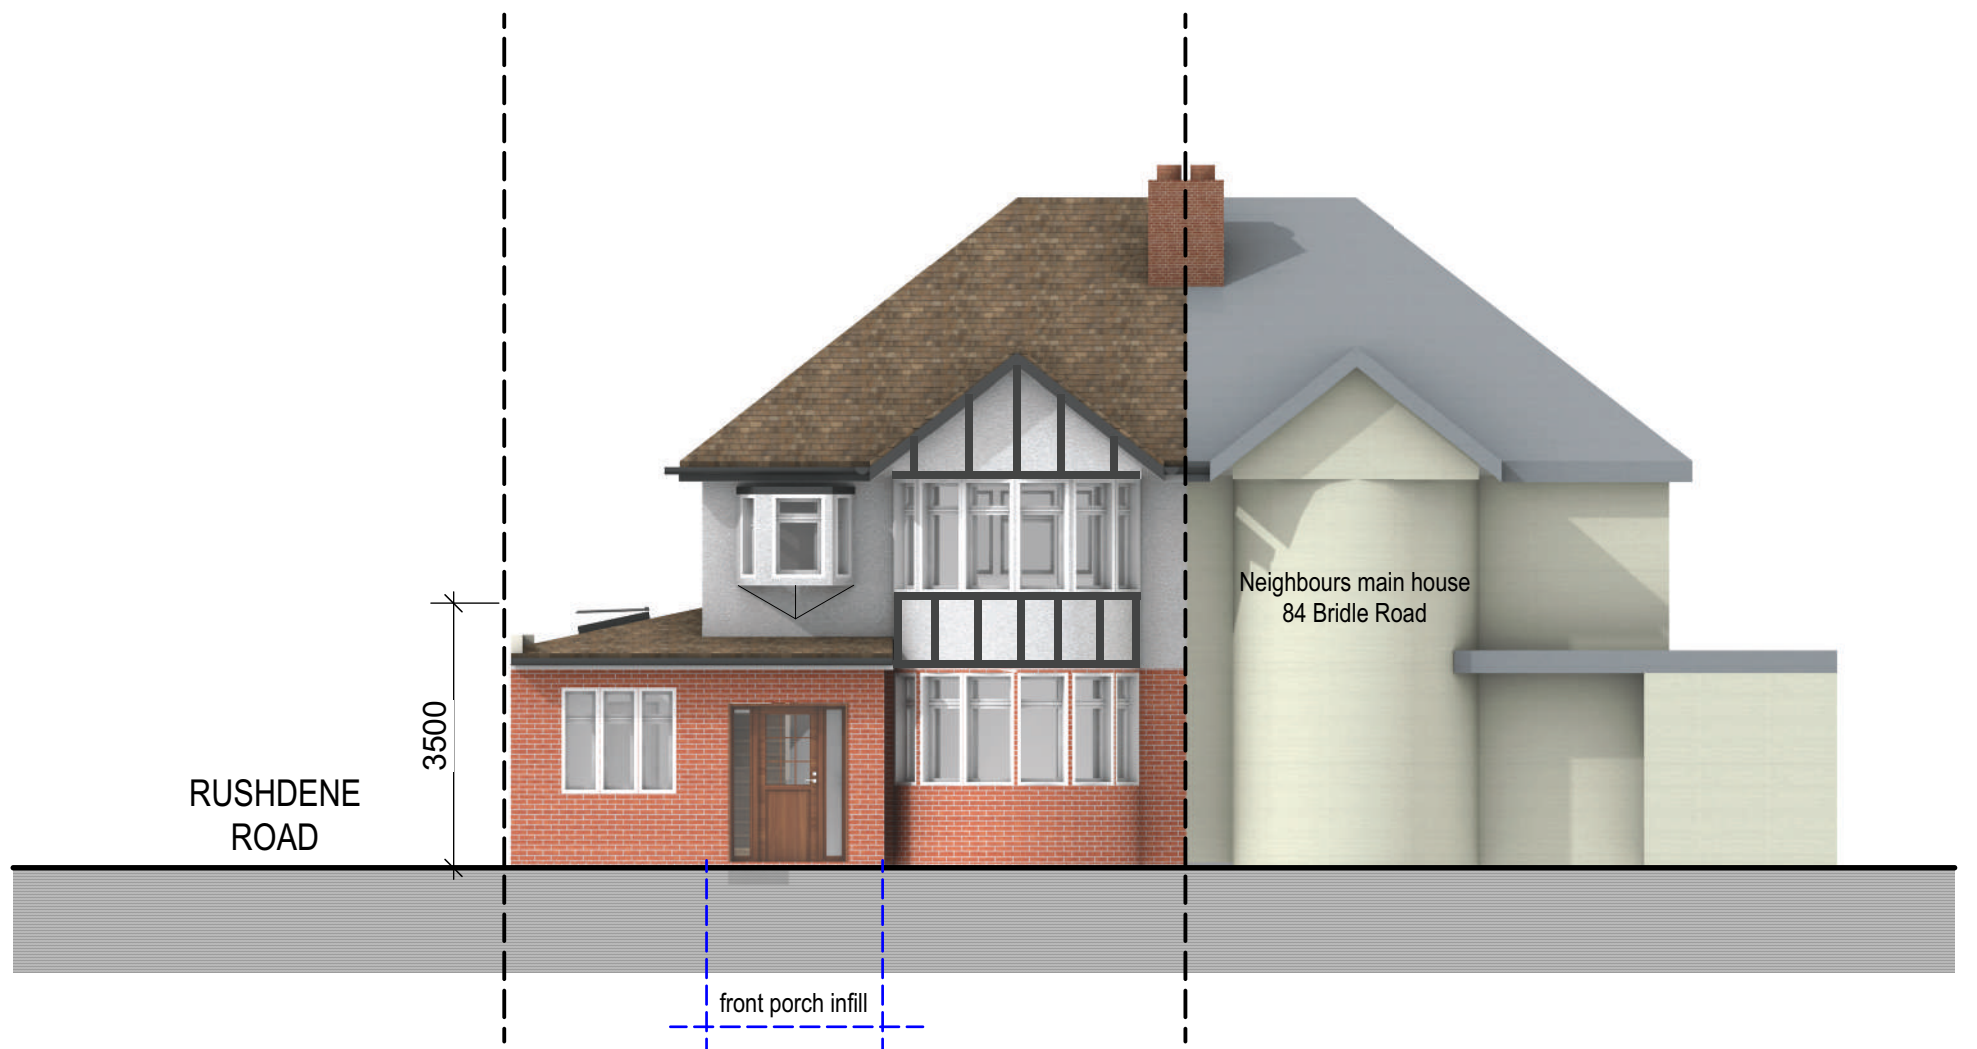


1 **FRONT ELEVATION**
Scale: 1:100

Materials

- Roof - Proposed roof to be brown roof tiles to match existing
- Walls - FRONT porch infill - To be facing brickwork to match existing
Rear and side extension - Proposed work to be white pebbledash to match existing

ALL WORK TO MATCH EXISTING

- Windows - All new windows to be White UPVc, profile to match existing + set within opening to match existing
- Doors - All new doors to be White UPVc, profile to match existing + set within opening to match existing
- RWP & Gutters - UPVc black, to match existing
- Rooflights - "Velux" or similar. Projection to be max. 150mm beyond the plane of the roof slope

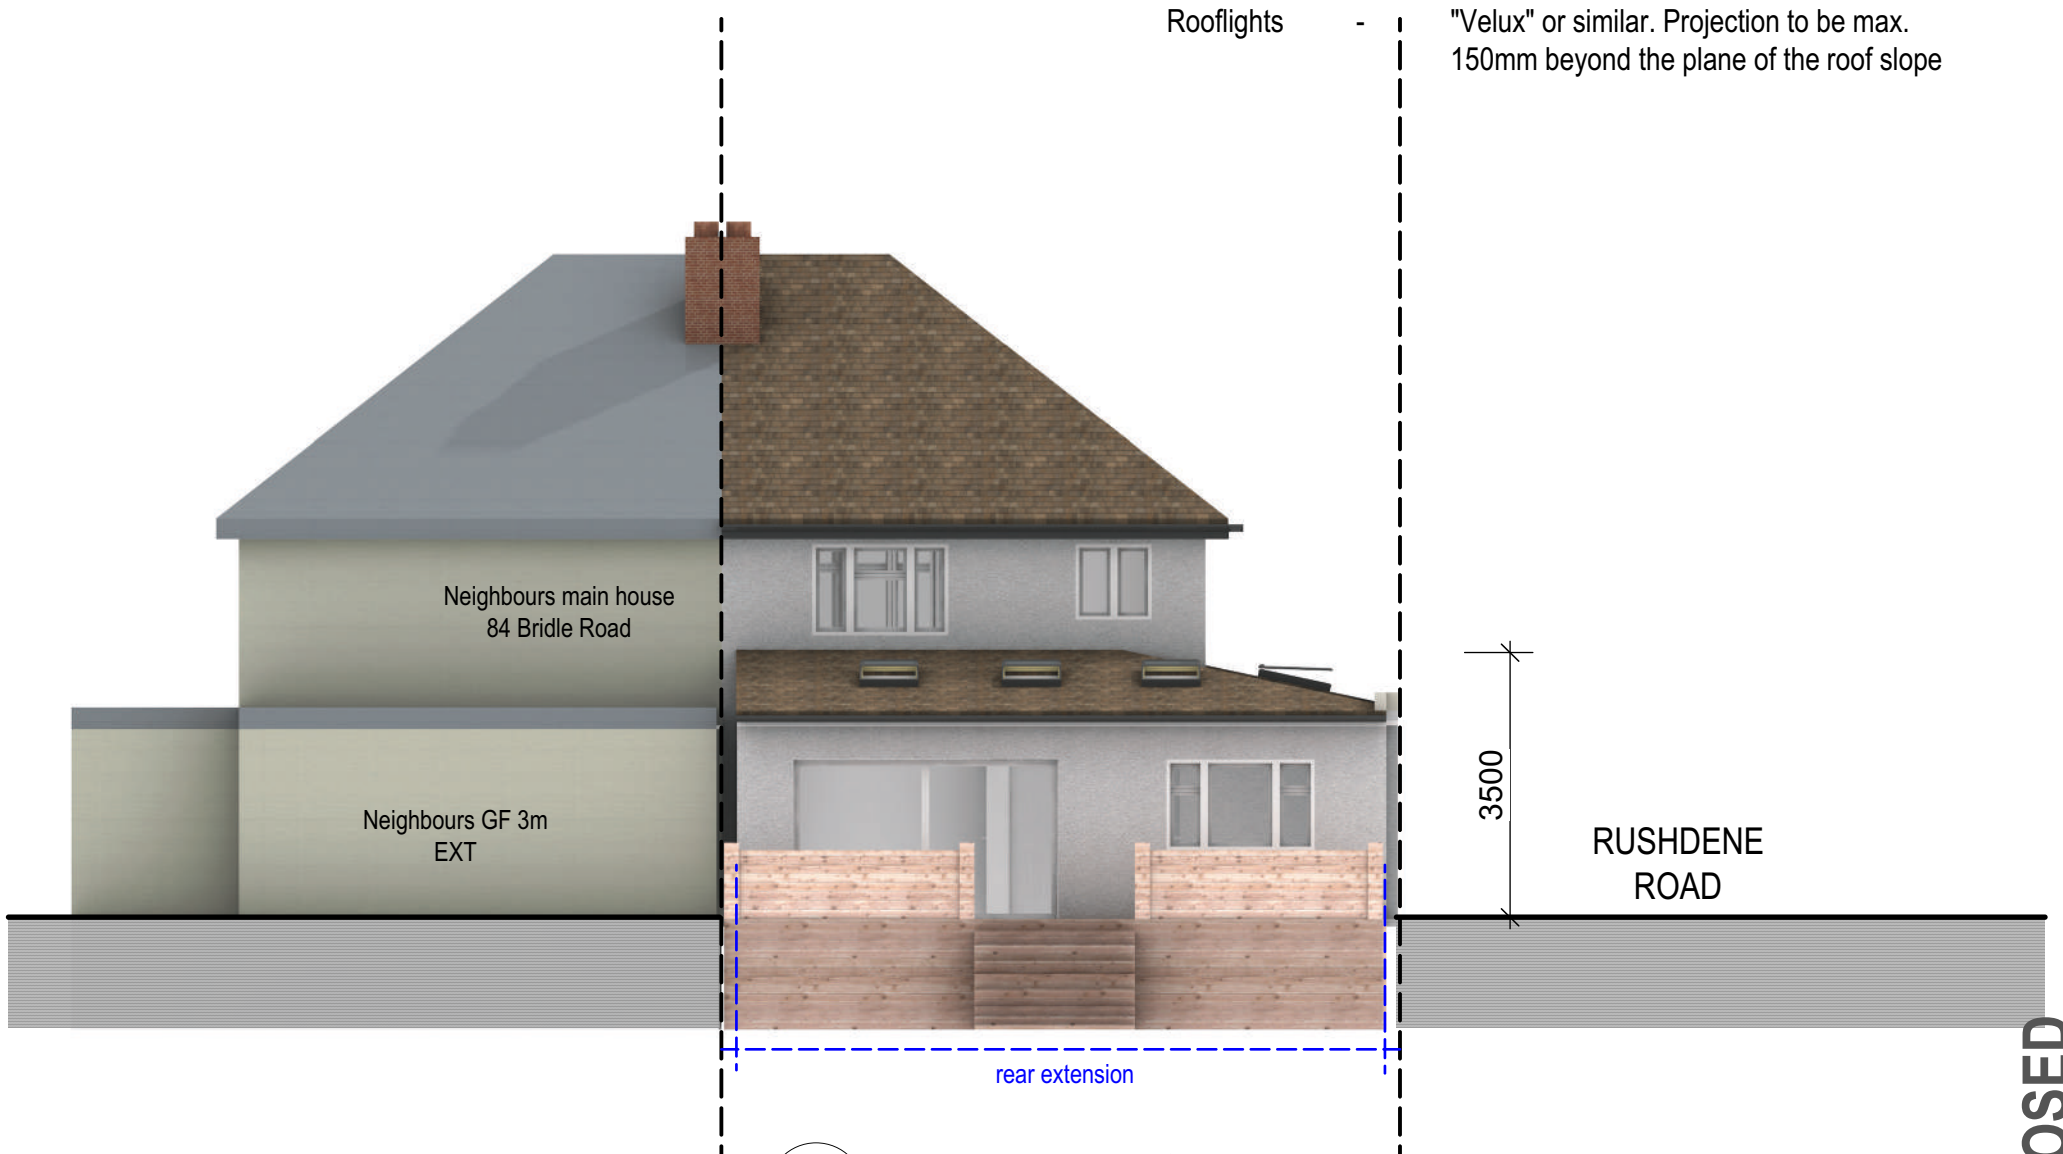

2 **REAR ELEVATION**
Scale: 1:100