


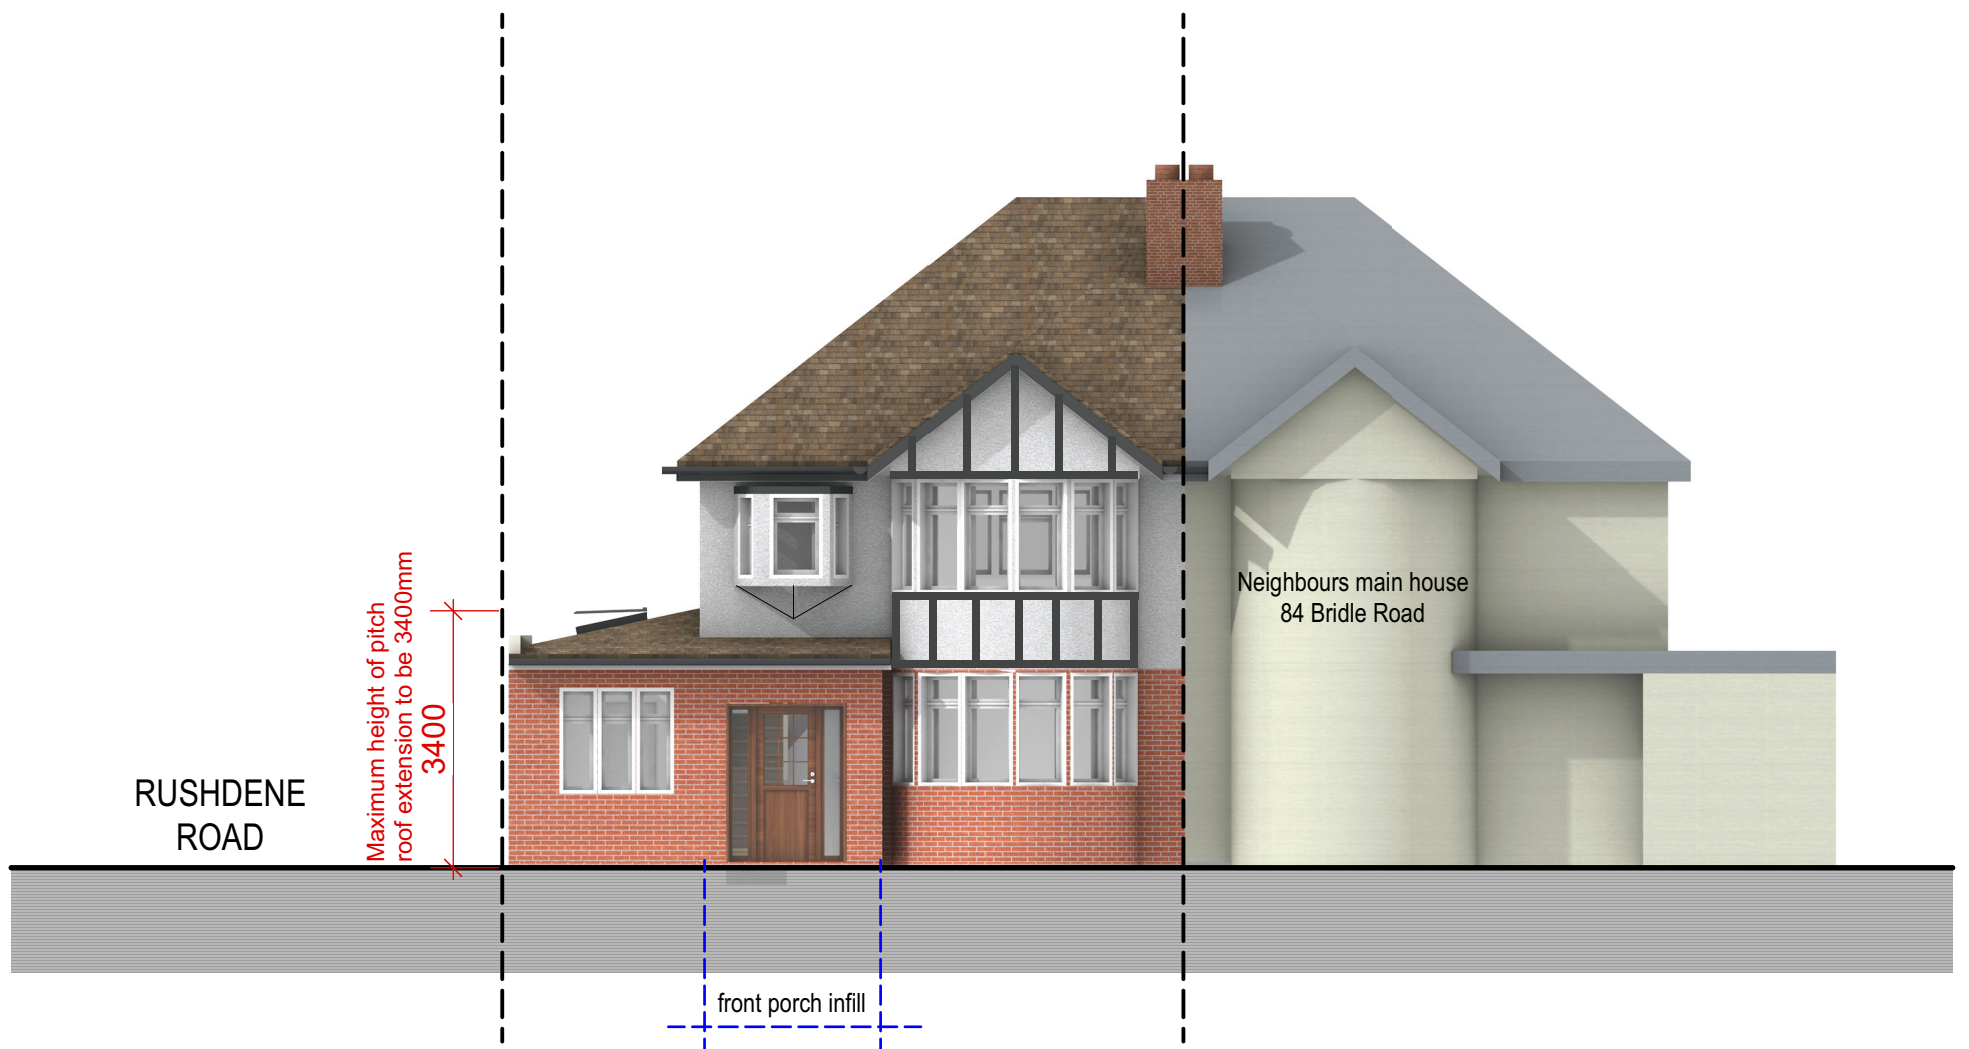


1 FRONT ELEVATION
Scale: 1:100

Materials

- Roof - Proposed roof to be brown roof tiles to match existing
- Walls - FRONT porch infill - To be facing brickwork to match existing
Rear and side extension - Proposed work to be white pebbledash to match existing

ALL WORK TO MATCH EXISTING

- Windows - All new windows to be White UPVc, profile to match existing + set within opening to match existing
- Doors - All new doors to be White UPVc, profile to match existing + set within opening to match existing
- RWP & Gutters - UPVc black, to match existing
- Rooflights - "Velux" or similar. Projection to be max. 150mm beyond the plane of the roof slope

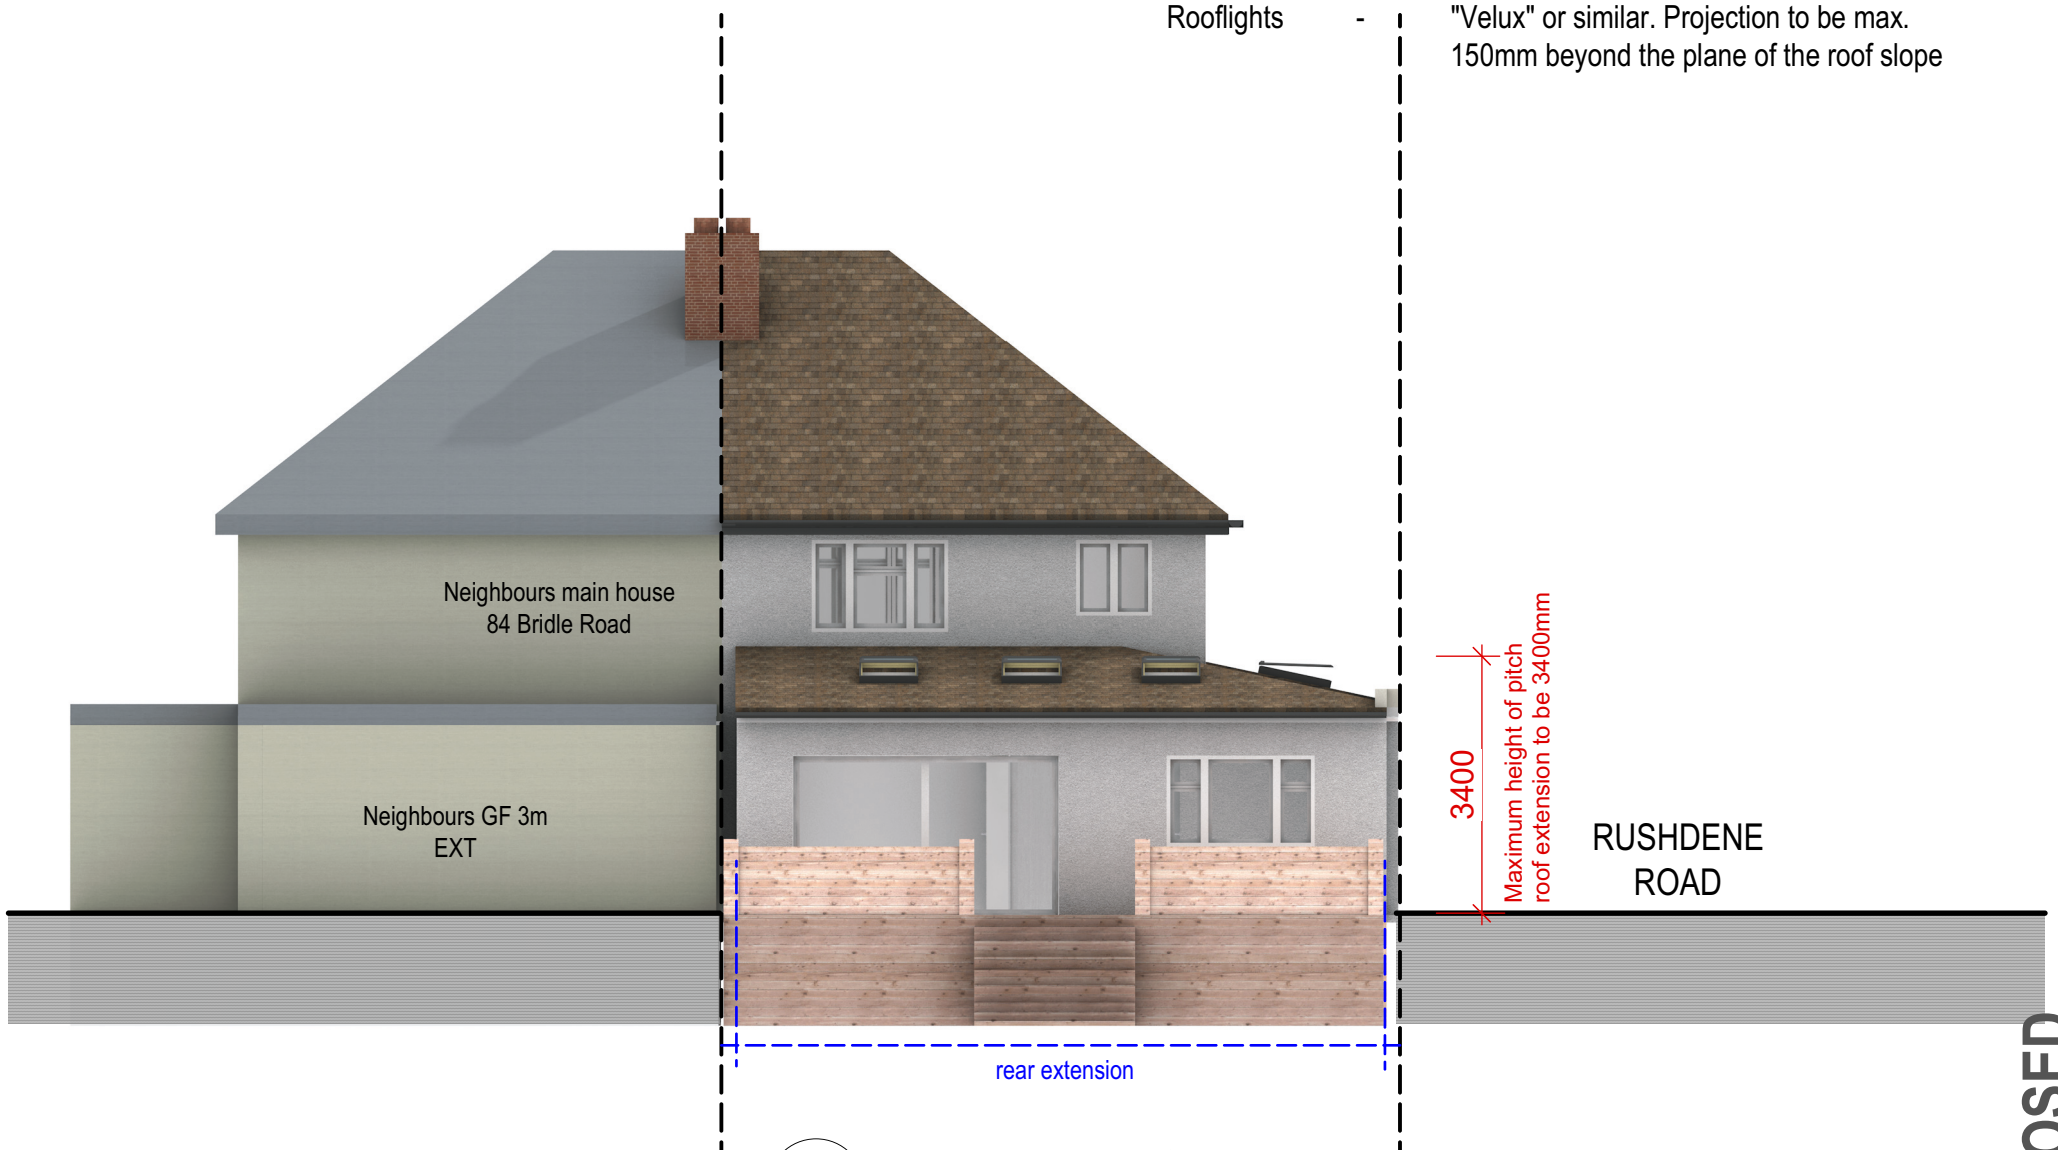

2 REAR ELEVATION
Scale: 1:100

REV A - 08/10/20
Height of new extension revised

Purpose - Householder Planning application only

© SSK architects owns the copyright of this drawing which must not be reproduced in whole or part without the written permission.	PROJECT: 86 Bridle Road, Pinner, HA5 2SH	DATE: 31/08/2020
	DWG NO: Elevations - F+R 12	REVISION: