




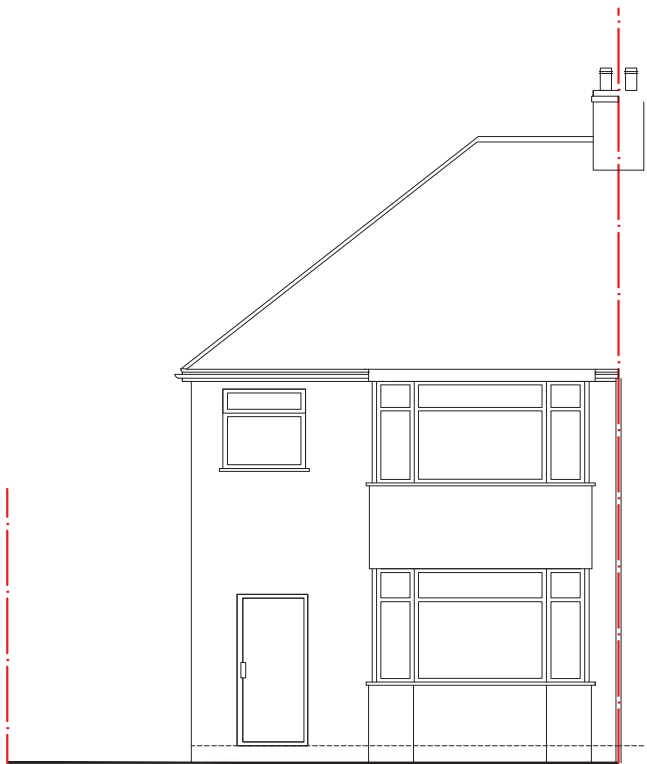


EXISTING FRONT ELEVATION

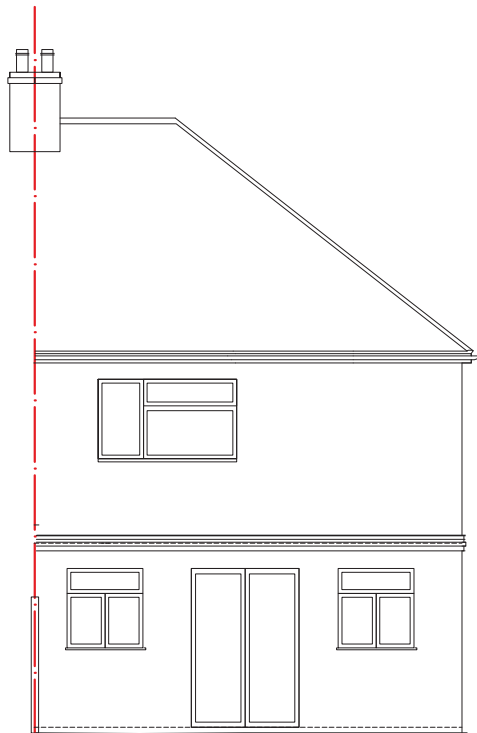


EXISTING REAR ELEVATION

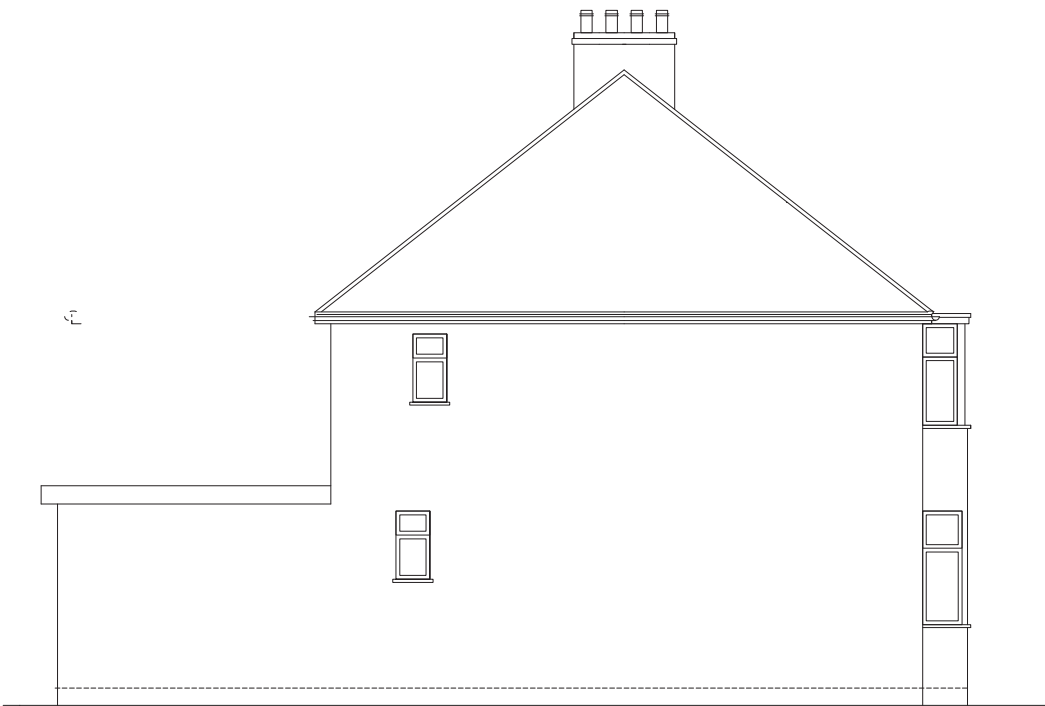


EXISTING SIDE ELEVATION

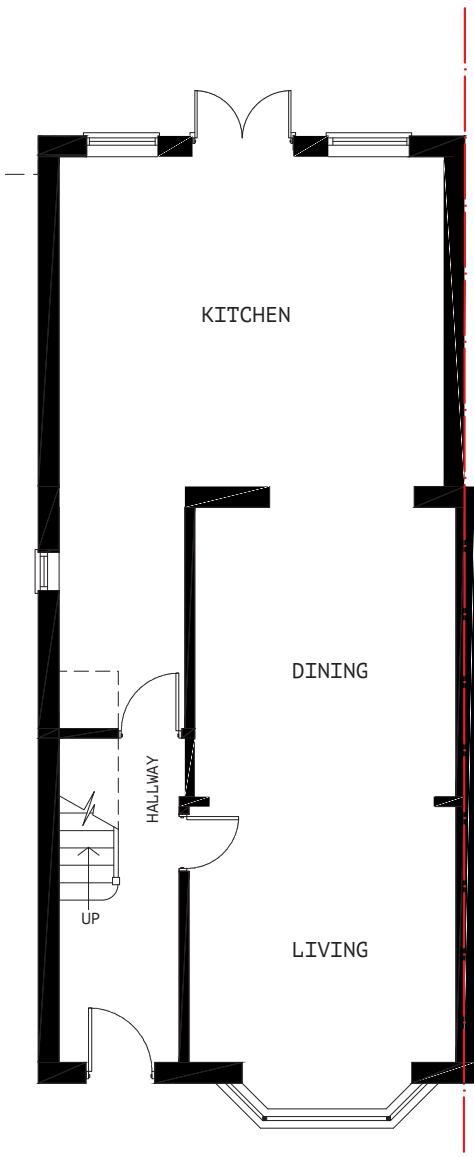

EXISTING GROUND FLOOR PLAN

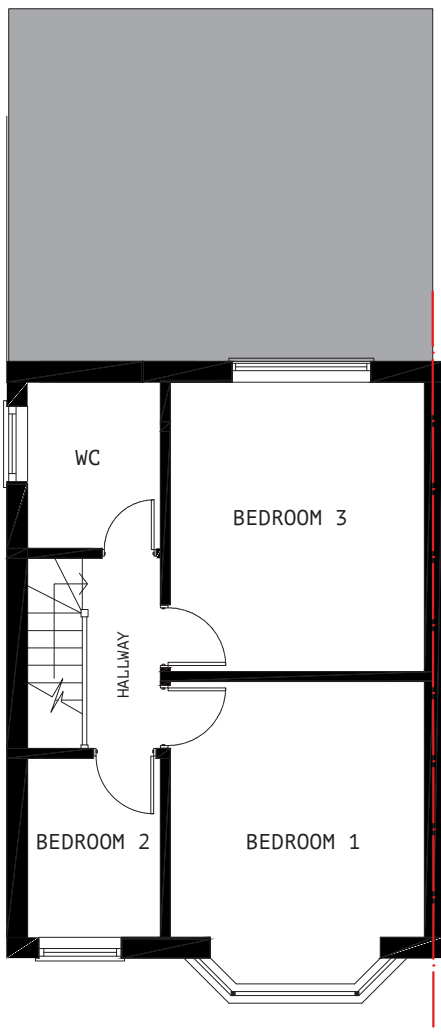

EXISTING FIRST FLOOR PLAN

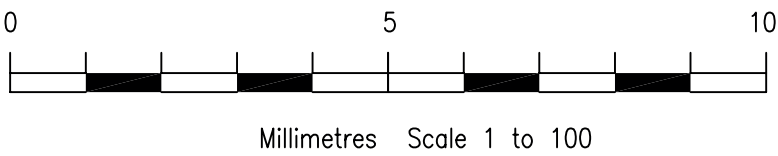

STUDIO ONE
ARCHITECTURE

Drawing No: MSM001
Client: Mr Mahijit Matharoo
Project: 5 Albert Road
Hayes
UB3 4HR
Drawing: Existing Drawings
Scale: 1:100 @ A3
Date: April 2020
Drawing by: V S Rayat
(Studio One
Architecture)

These drawings should be approved by local
Authority before works commence on site.

No dimensions to be scaled from this drawing.
All dimensions to be checked on site. This
drawing is copyright and should not be
reproduced without the permission of the
Architects.

Tel: +44 7939 948 331
Web: www.studio1architecture.com
Email: design@studio1architecture.com