



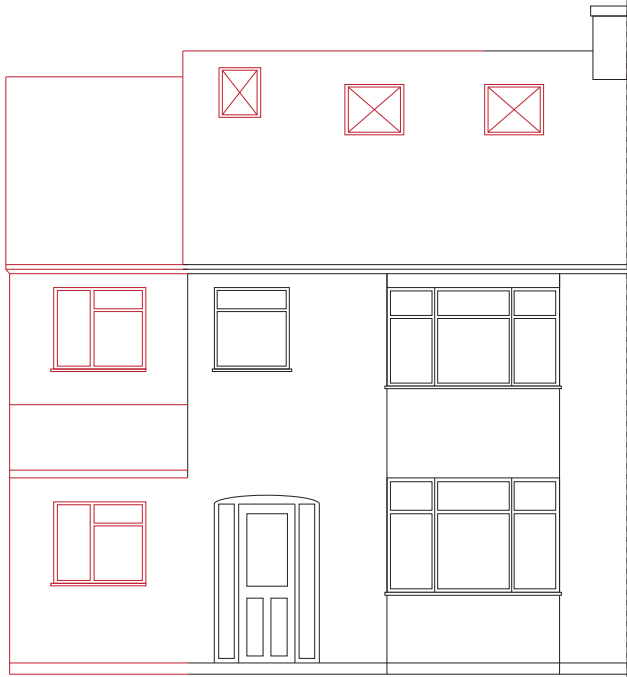


PROPOSED FRONT ELEVATION




PROPOSED REAR ELEVATION

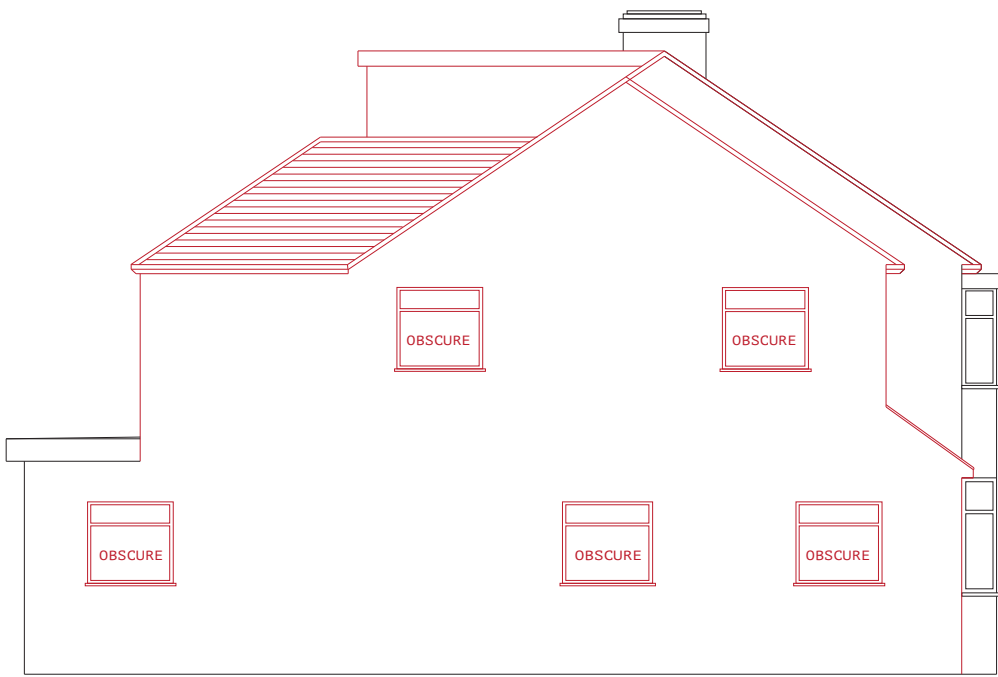


PROPOSED SIDE ELEVATION

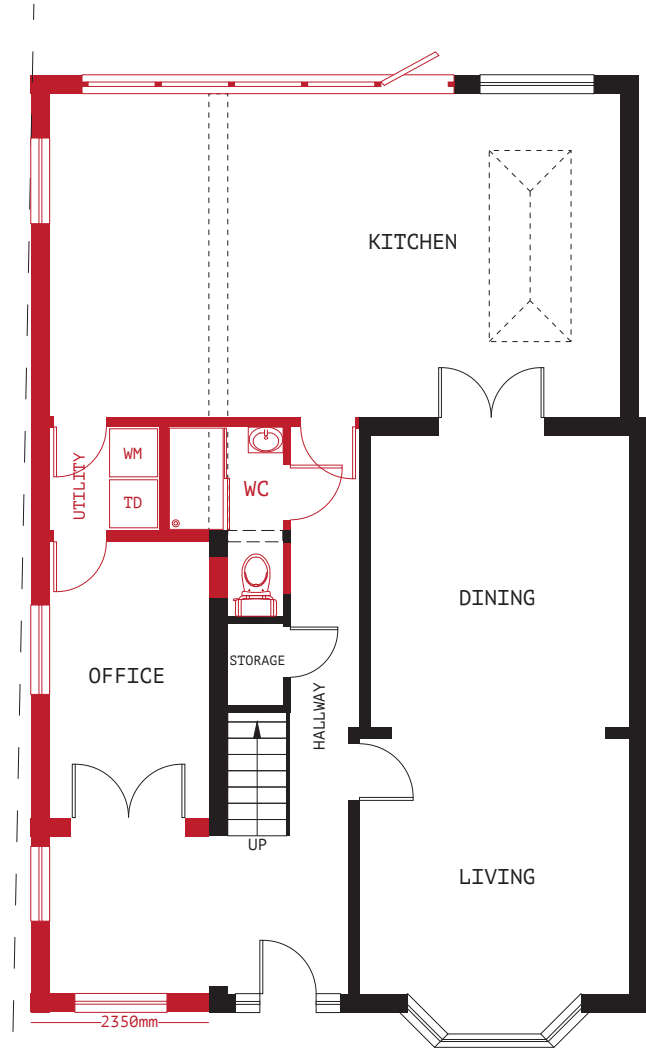


PROPOSED GROUND FLOOR PLAN

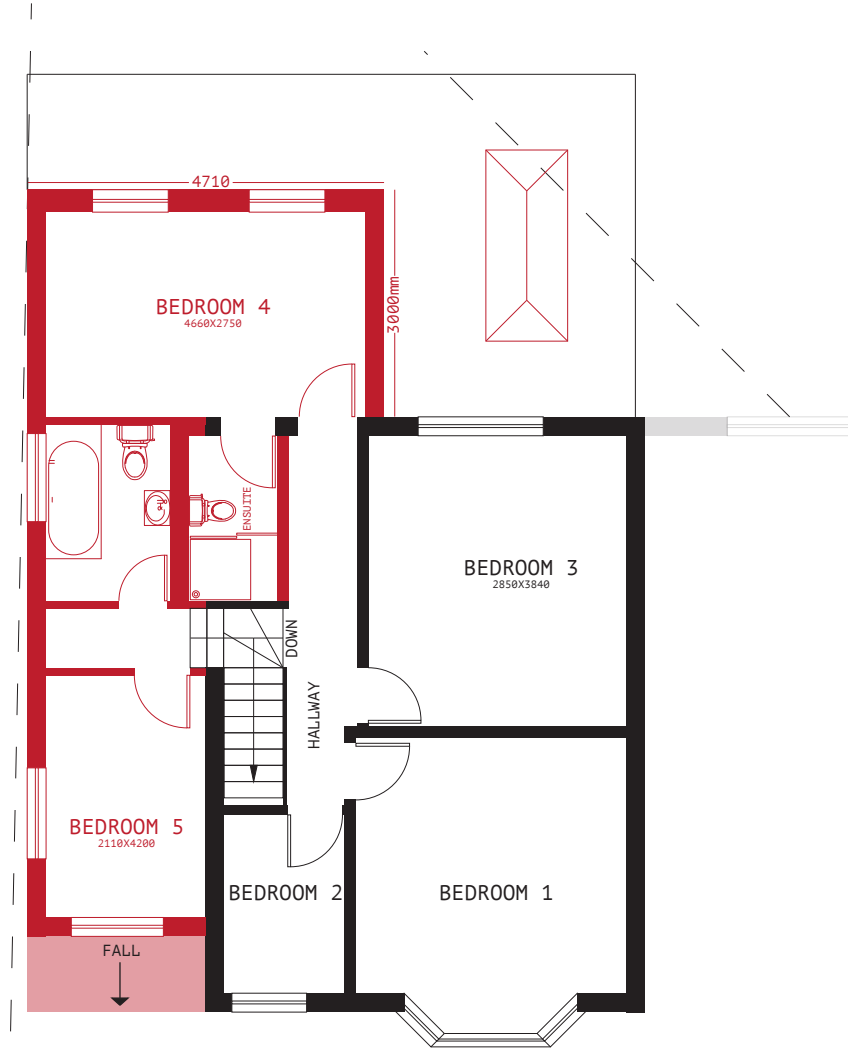

PROPOSED FIRST FLOOR PLAN

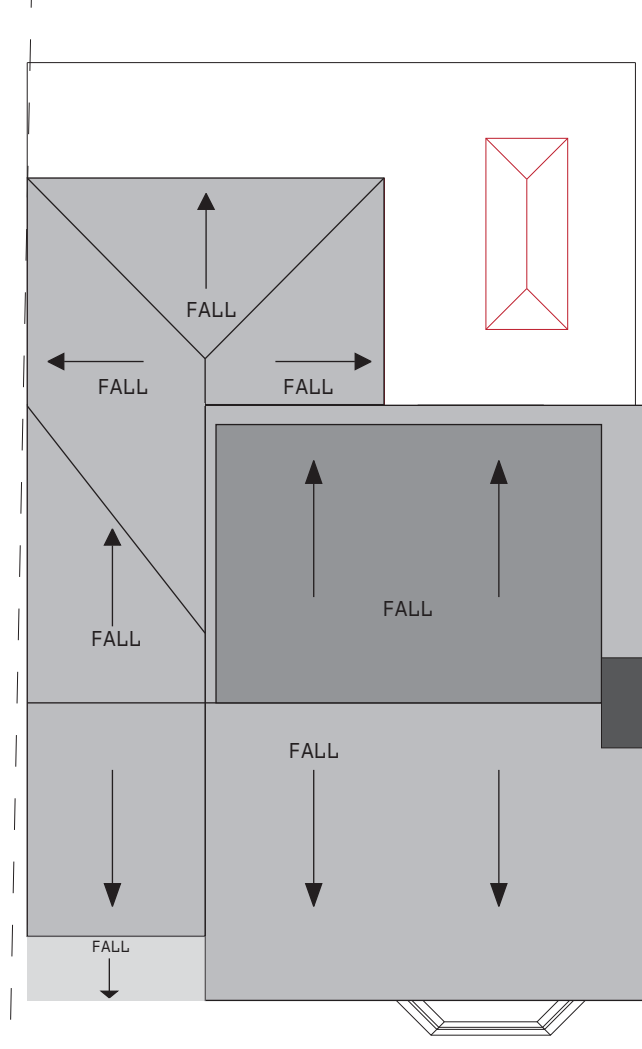

PROPOSED FIRST FLOOR PLAN

 

Millimetres Scale 1 to 100



STUDIO ONE
ARCHITECTURE

Drawing No: MSM002
Client: Mr Mahijit Matharoo
Project: 5 Albert Road,
Hayes
UB3 4HR
Drawing: Proposed Drawings
Scale: 1:100 @ A3
Date: January 2022
Drawing by: V S Rayat
(Studio One
Architecture)

These drawings should be approved by local
Authority before works commence on site.

This drawing is copyright and should not be
reproduced without the permission of the
Architects.

Tel: +44 7939 948 331
Web: www.studio1architecture.com
Email: design@studio1architecture.com