




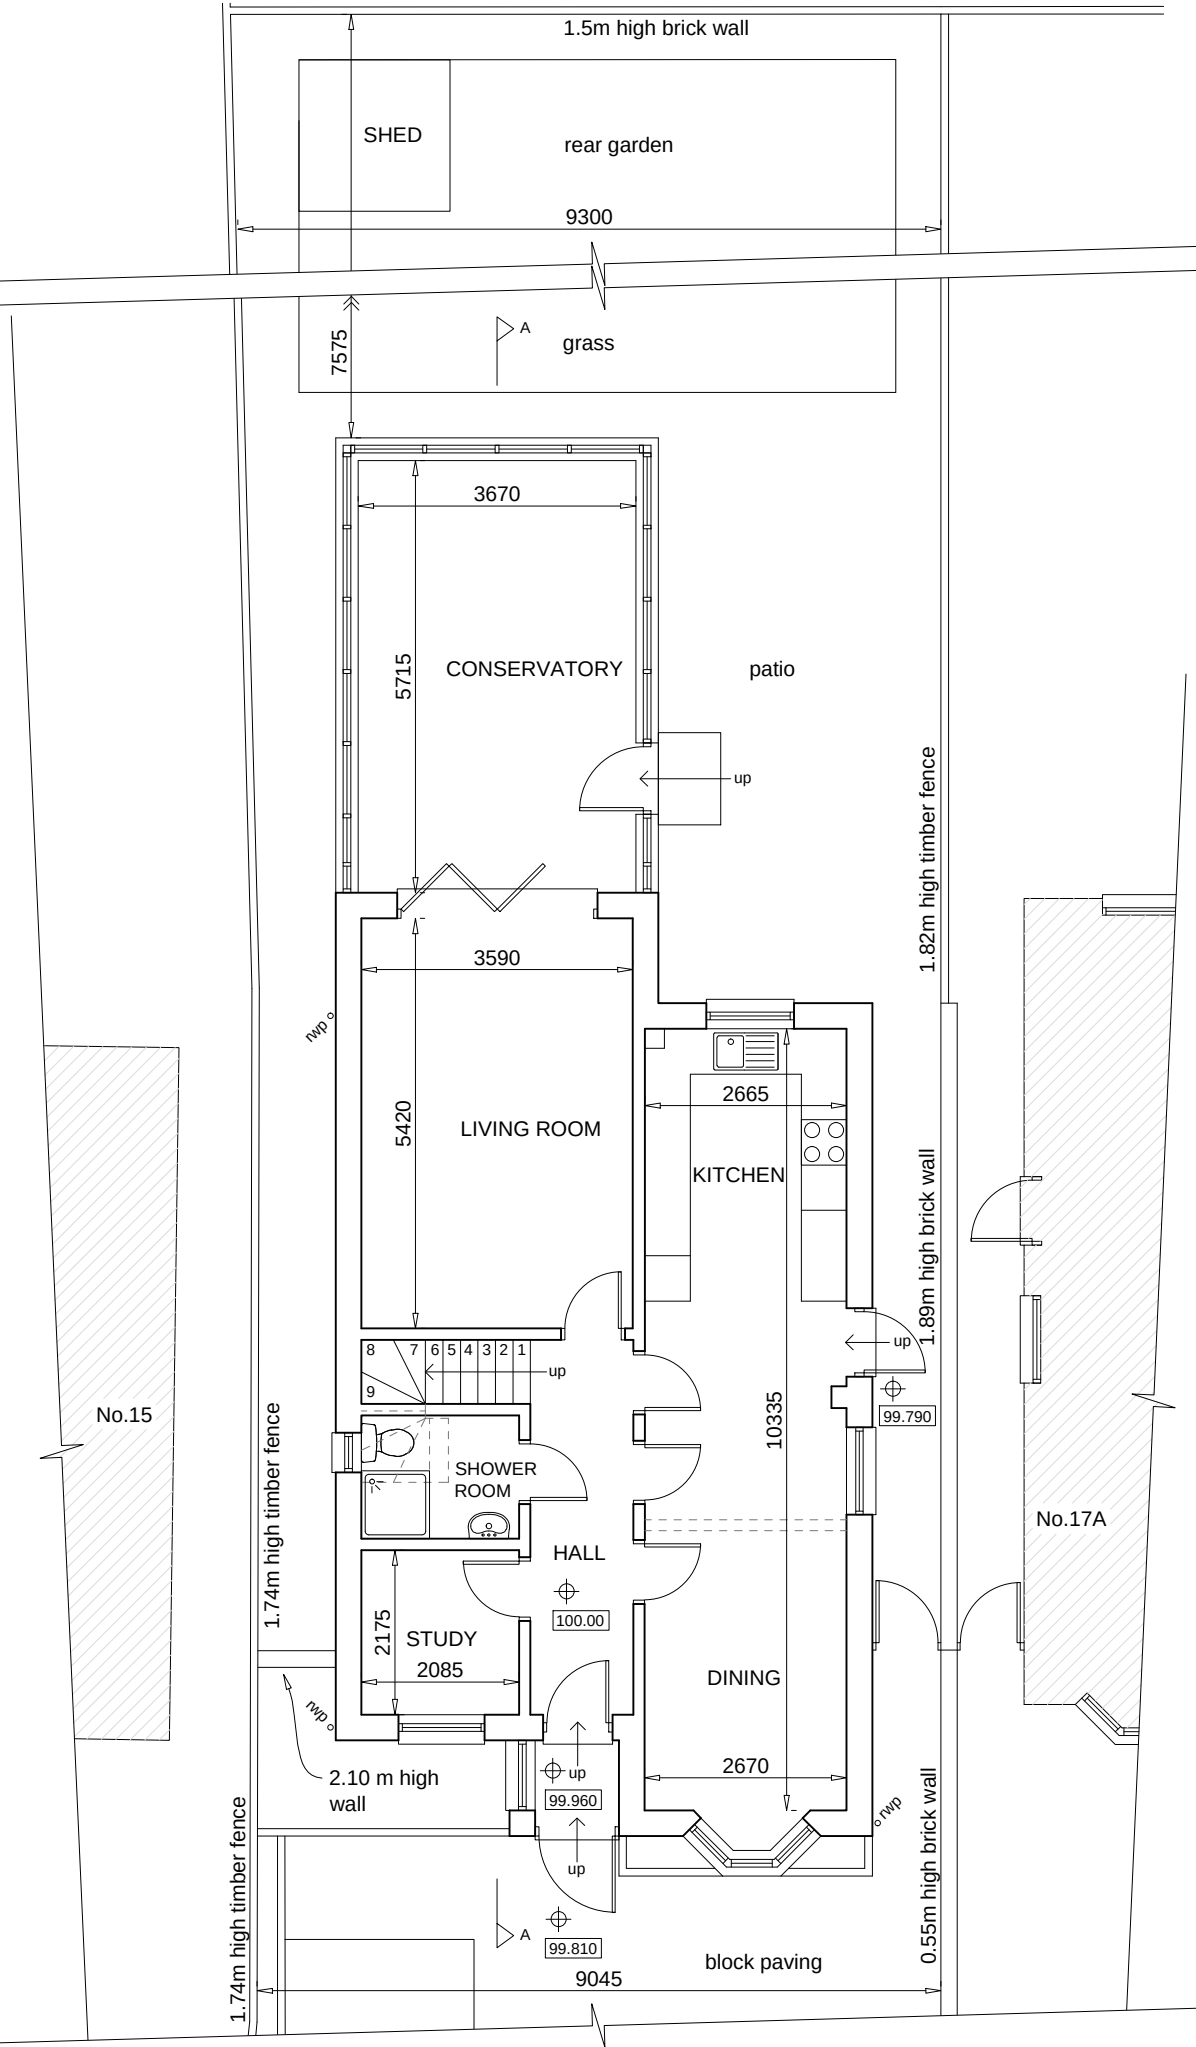

GROUND FLOOR PLAN

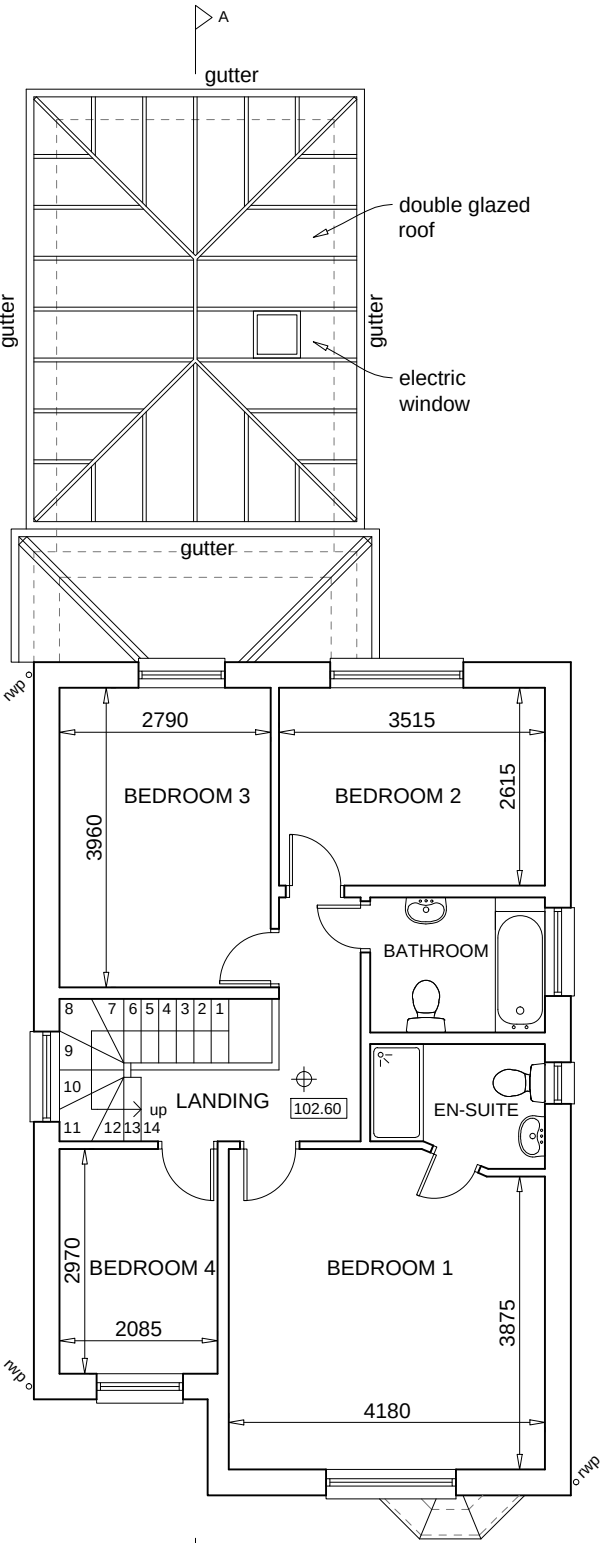

FIRST FLOOR PLAN

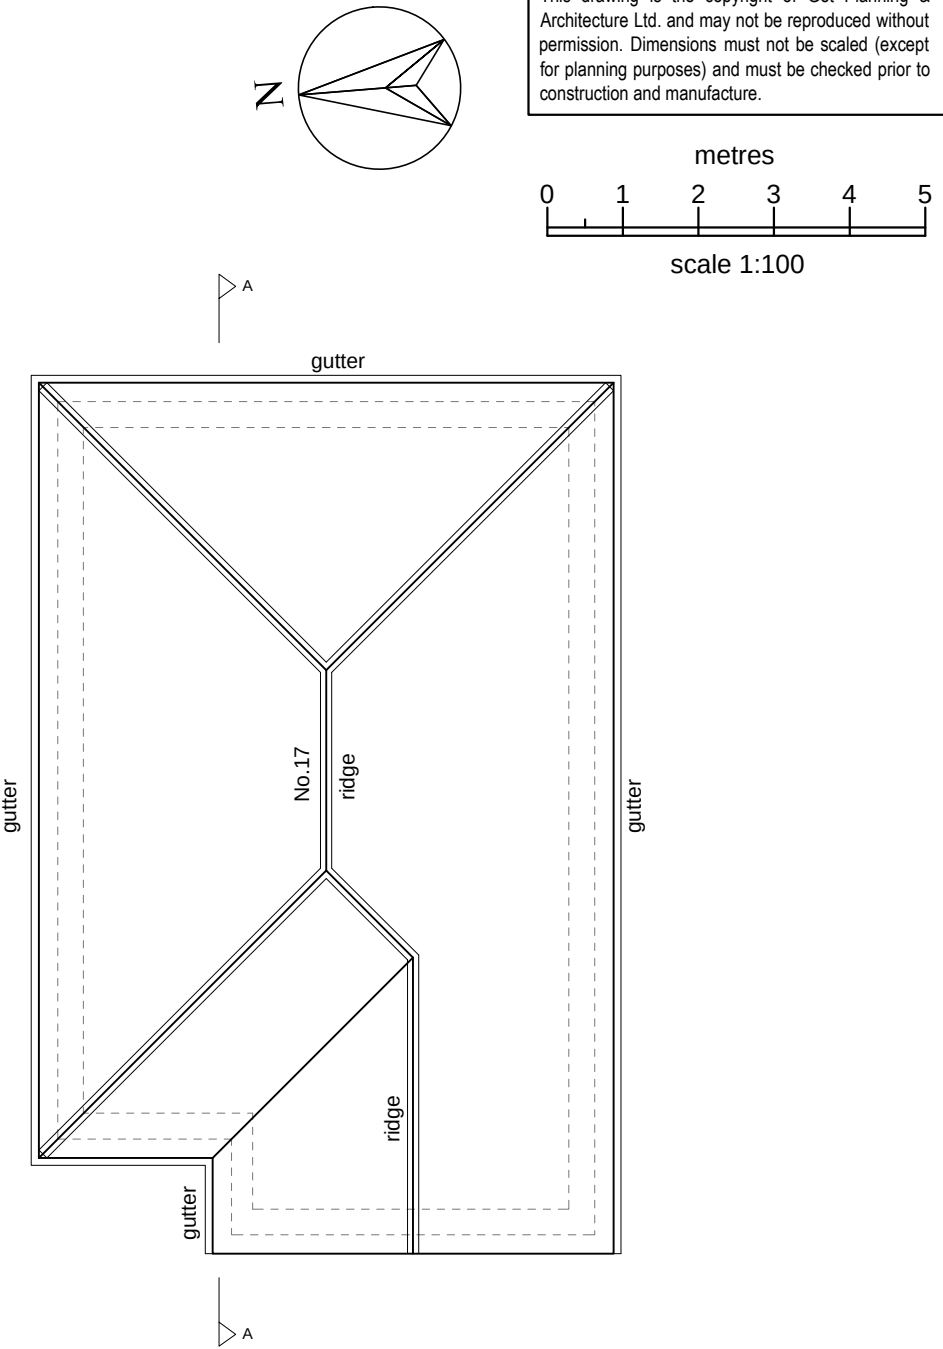

ROOF PLAN

-	draft removed		TC	MD	13/06/17
-	drawn			CK	18/05/17
rev	details	check	AM	CAD	date

revisions:

project:	Get Planning & Architecture 7 Tudor Court, Brighton Road Sutton, Surrey SM2 5AE tel. 0208 770 3962 www.get-planning.co.uk email: info@get-planning.co.uk			
site:				
drawing:				
FLOOR PLANS AS PROPOSED				
scale:	date:	project no:	drawing no:	rev:
1:100 @ A3	18/05/2017	10049	06	-