
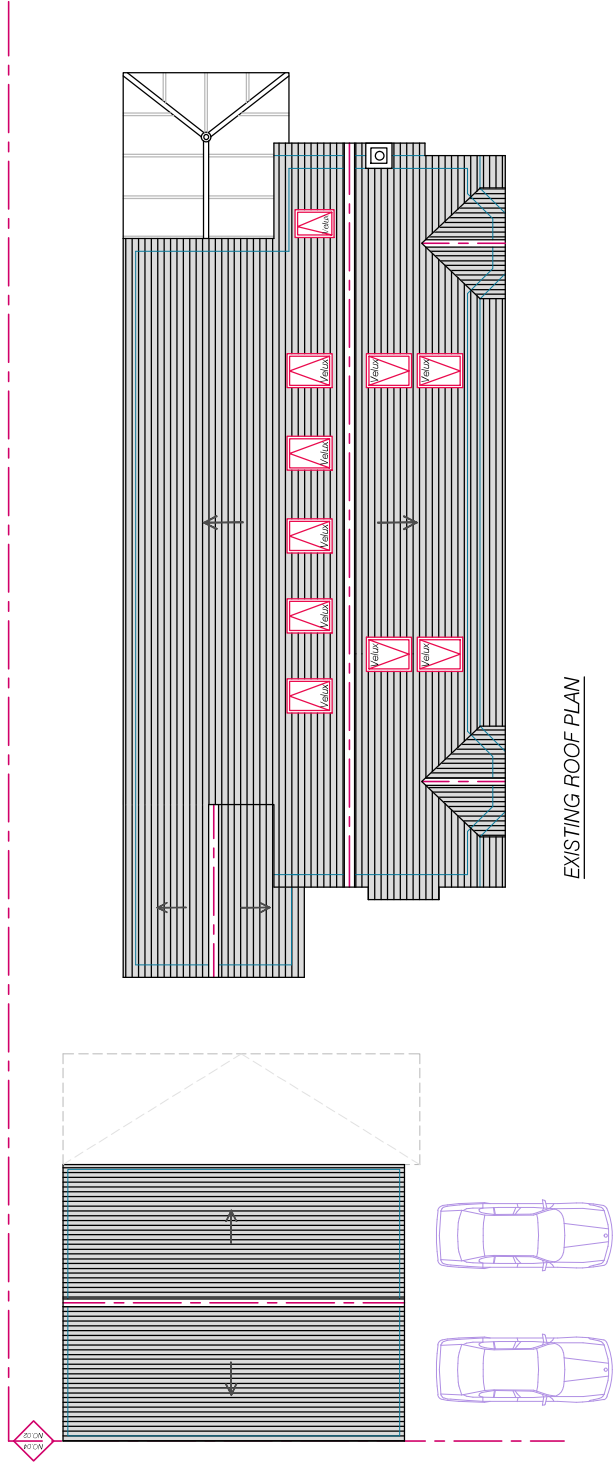


NOTES:
THIS DRAWING IS FOR PLANNING USE ONLY.
STRUCTURE AND BUILDING CONTROL
APPROVAL IS REQUIRED BEFORE
COMMENCEMENT OF ANY BUILDING
WORKS. DO NOT REPRODUCE THIS
DRAWING WITHOUT PERMISSION. THIS
DRAWING IS SUBJECT TO COPYRIGHT.

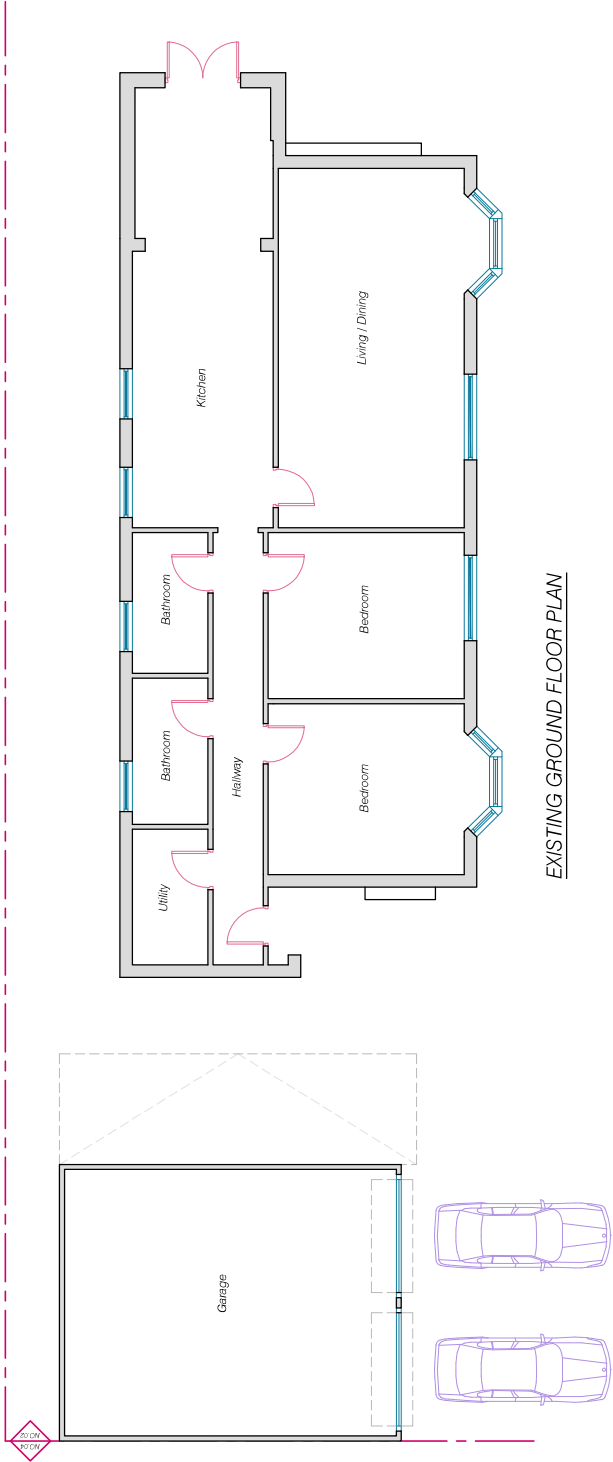

Scale 1:100
1:100
2m
4m
6m
8m
10m

Issue	Notes	Drawn	Date		
Express Plans					
Suite 12, 28 Belmont Road, Uxbridge, UB8 1QS Tel: 07975 455206 Email: info@expressplans.co.uk					
Client Mr&Mrs. Munn 2 Colnedale Road Uxbridge UB8 1PA					
Drawing Title EXISTING GROUND FLOOR & ROOF PLANS					
Scale	1:100	Date	15/02/22	Checked AZ	Drawn By AZ
Drawing Number				Revision	
D01					