

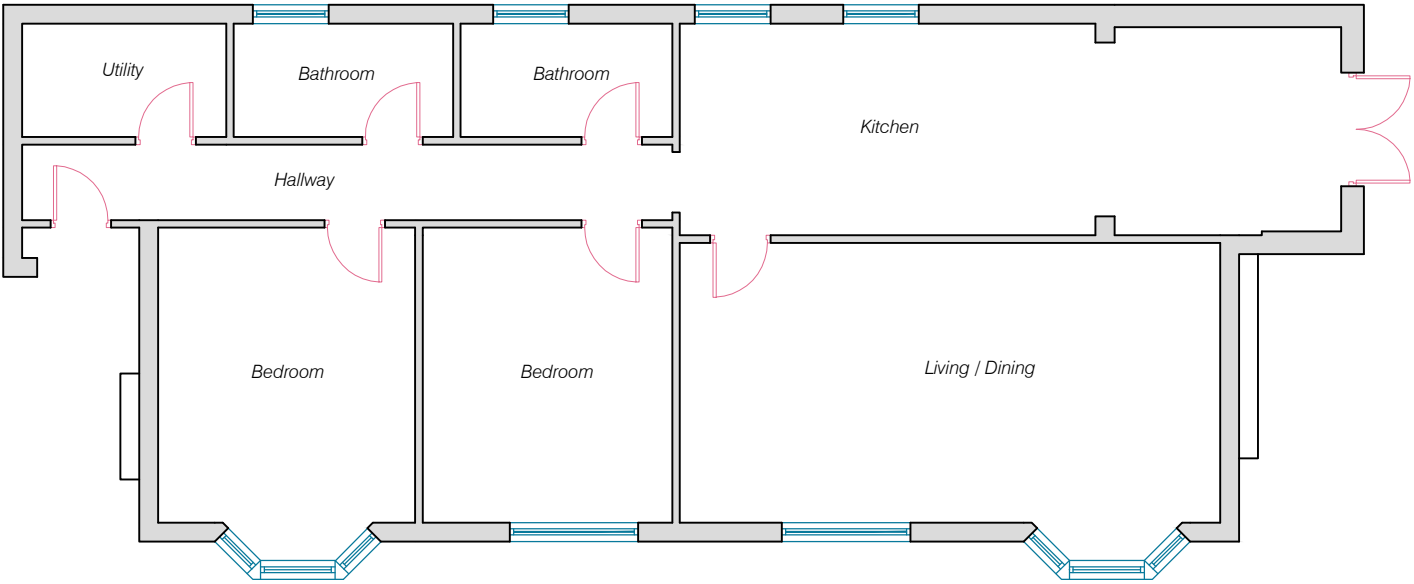
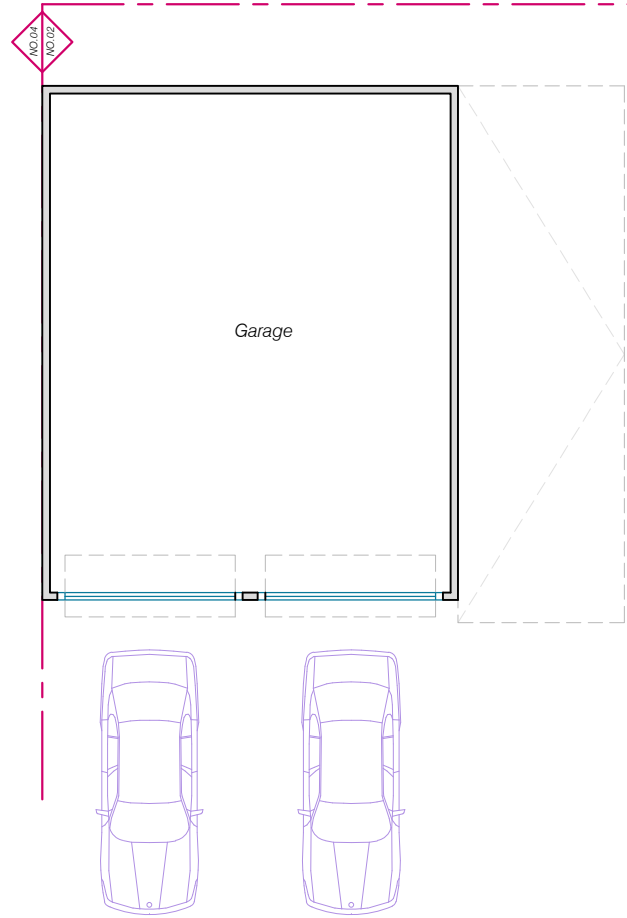


NOTES
THIS DRAWING IS FOR PLANNING USE ONLY,
STRUCTURE AND BUILDING CONTROL
APPROVAL IS REQUIRED BEFORE
COMMENCEMENT OF ANY BUILDING
WORKS.DO NOT REPRODUCE THIS
DRAWING WITHOUT PERMISSION, THIS
DRAWING IS SUBJECT TO COPYRIGHT .

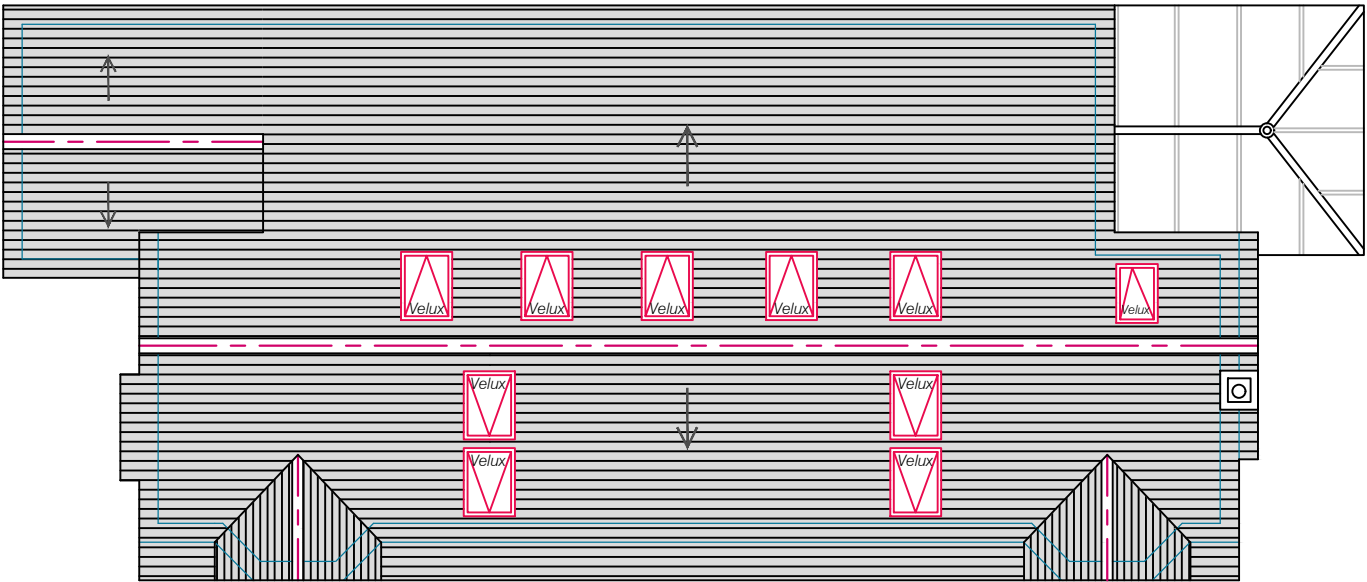



EXISTING GROUND FLOOR PLAN

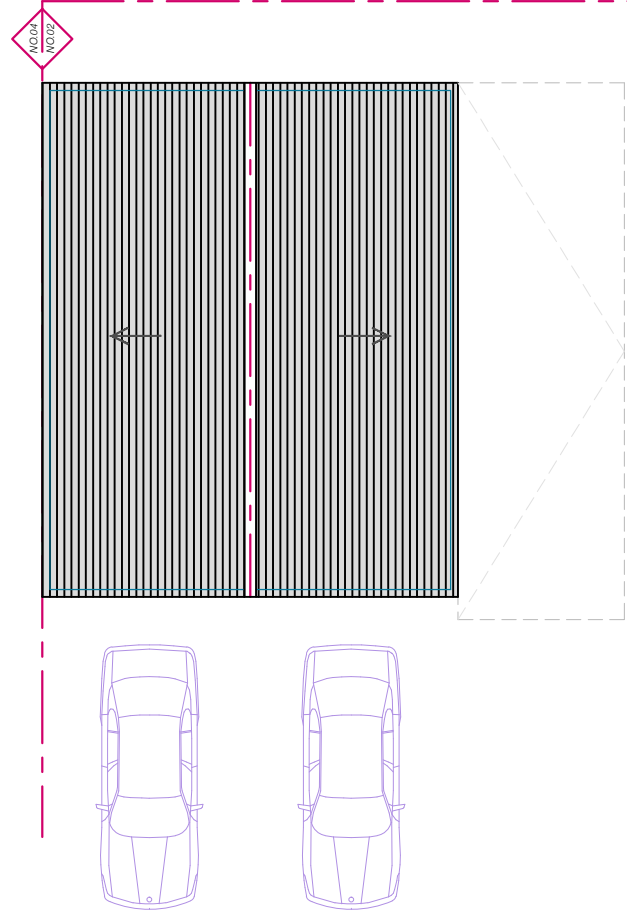

EXISTING ROOF PLAN



Issue	Notes	Drawn	Date
Express Plans Suite 12, 29 Belmont Road, Uxbridge, UB8 1QS Tel: 07375 455206 Email: info@expressplans.co.uk Client Mr&Mrs. Munn 2 Colnedale Road Uxbridge UB8 1PA Drawing Title EXISTING GROUND FLOOR & ROOF PLANS			
Scale 1:100	Date 15/02/22	Checked AZ	Drawn By AZ
Drawing Number D01			Revision

NOTES
THIS DRAWING IS FOR PLANNING USE ONLY,
STRUCTURE AND BUILDING CONTROL
APPROVAL IS REQUIRED BEFORE
COMMENCEMENT OF ANY BUILDING
WORKS.DO NOT REPRODUCE THIS
DRAWING WITHOUT PERMISSION, THIS
DRAWING IS SUBJECT TO COPYRIGHT .

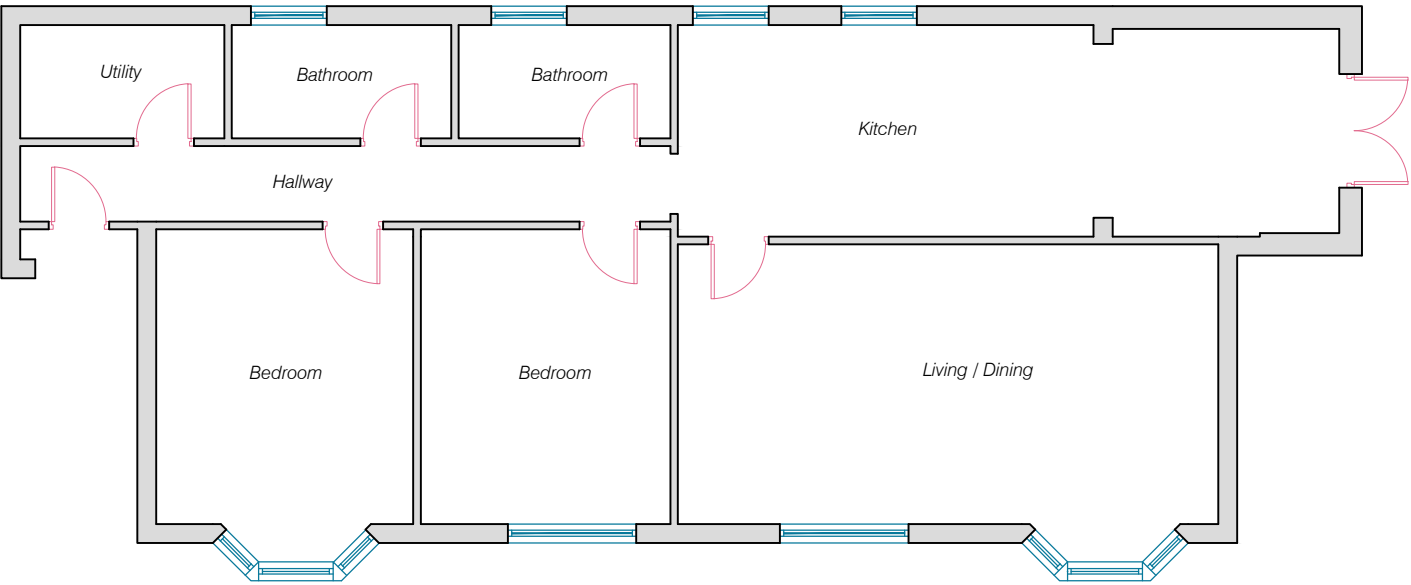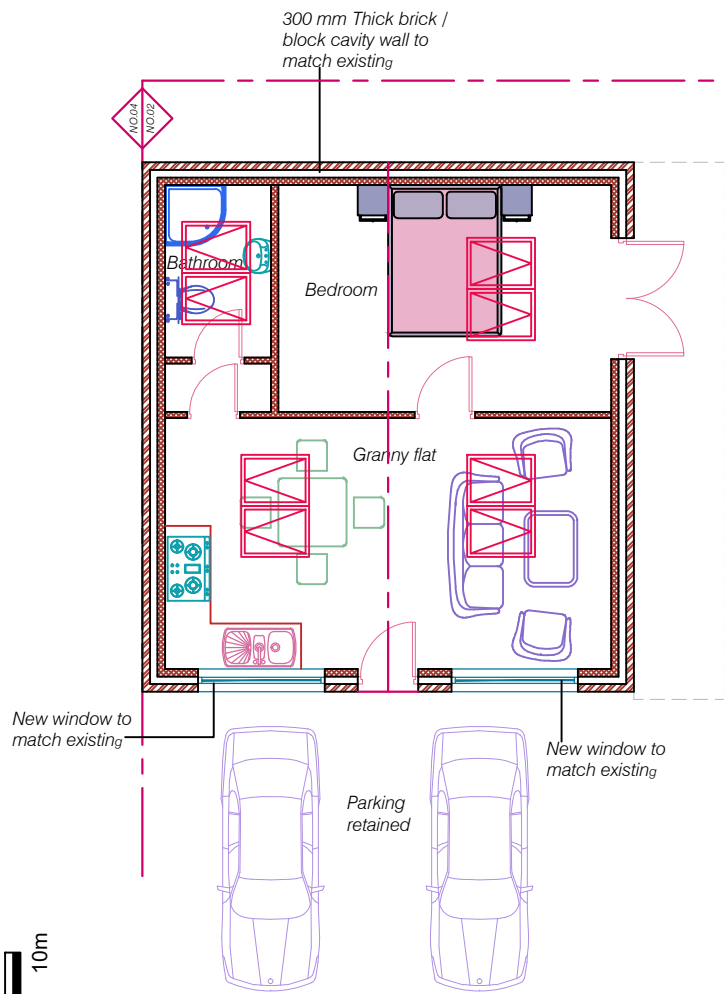

PROPOSED GROUND FLOOR PLAN

Scale 1:100
10m
8m
6m
4m
2m
0
2m
1:100

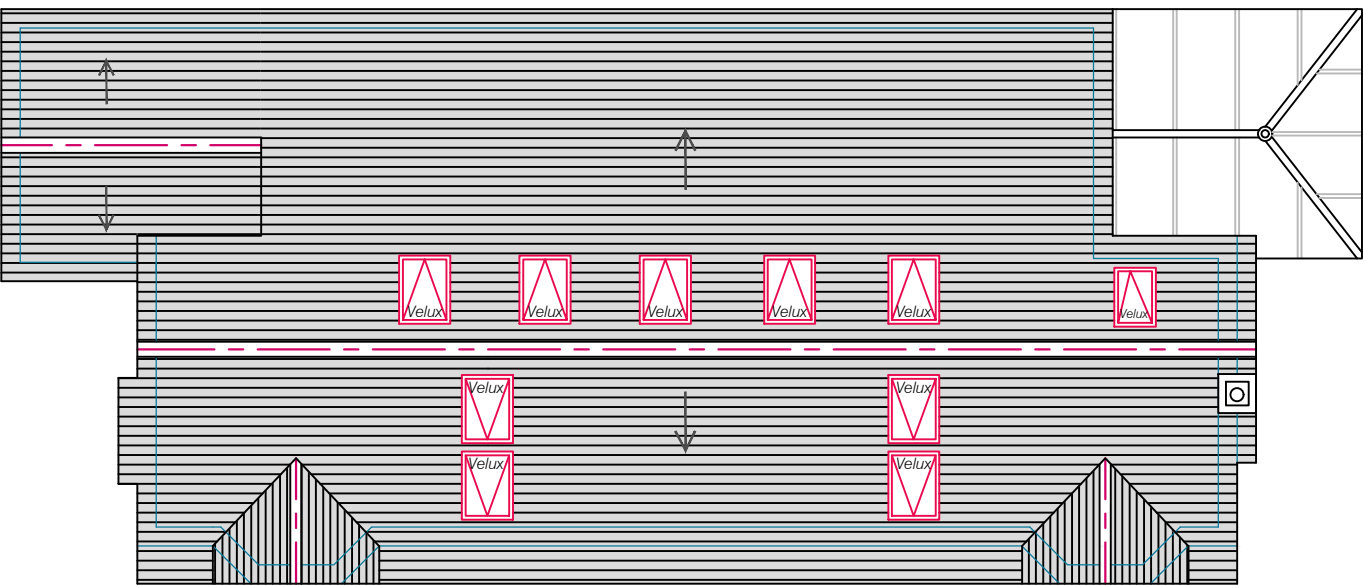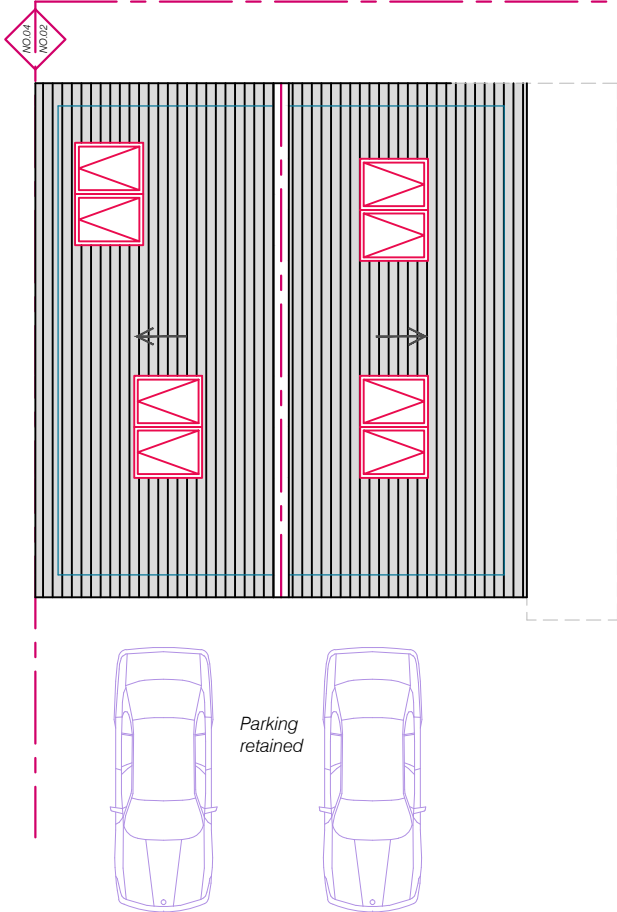

PROPOSED ROOF PLAN

Issue	Notes	Drawn	Date
Express Plans			
Suite 12, 29 Belmont Road, Uxbridge, UB8 1QS Tel: 07375 455206 Email: info@expressplans.co.uk			
Client Mr&Mrs. Munn 2 Colnedale Road Uxbridge UB8 1PA			
Drawing Title PROPOSED GROUND FLOOR & ROOF PLANS			
Scale 1:100	Date 15/02/22	Checked AZ	Drawn By AZ
Drawing Number D02			Revision

NOTES
THIS DRAWING IS FOR PLANNING USE ONLY,
STRUCTURE AND BUILDING CONTROL
APPROVAL IS REQUIRED BEFORE
COMMENCEMENT OF ANY BUILDING
WORKS.DO NOT REPRODUCE THIS
DRAWING WITHOUT PERMISSION, THIS
DRAWING IS SUBJECT TO COPYRIGHT .



EXISTING FRONT ELEVATION

EXISTING SIDE ELEVATION



EXISTING REAR ELEVATION


Issue	Notes	Drawn	Date
Express Plans Suite 12, 29 Belmont Road, Uxbrdge, UB8 1QS Tel: 07375 455206 Email: info@expressplans.co.uk Client Mr&Mrs. Munn 2 Colnedale Road Uxbridge UB8 1PA Drawing Title EXISTING ELEVATIONS Scale 1:100 Date 15/02/22 Checked AZ Drawn By AZ Drawing Number D03 Revision			



NOTES
THIS DRAWING IS FOR PLANNING USE ONLY,
STRUCTURE AND BUILDING CONTROL
APPROVAL IS REQUIRED BEFORE
COMMENCEMENT OF ANY BUILDING
WORKS.DO NOT REPRODUCE THIS
DRAWING WITHOUT PERMISSION, THIS
DRAWING IS SUBJECT TO COPYRIGHT .



PROPOSED FRONT ELEVATION

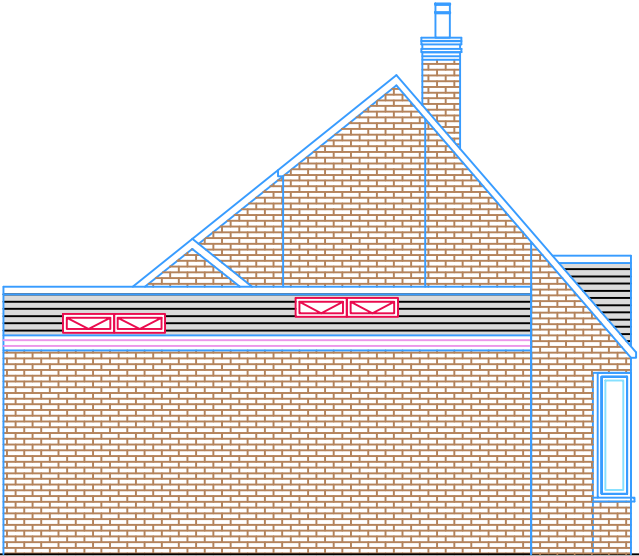

PROPOSED SIDE ELEVATION




PROPOSED REAR ELEVATION



Issue	Notes	Drawn	Date
Express Plans Suite 12, 29 Belmont Road, Uxbrdge, UB8 1QS Tel: 07375 455206 Email: info@expressplans.co.uk Client Mr&Mrs. Munn 2 Colnedale Road Uxbridge UB8 1PA Drawing Title PROPOSED ELEVATIONS Scale 1:100 Date 15/02/22 Checked AZ Drawn By AZ Drawing Number D04 Revision			

NOTES
THIS DRAWING IS FOR PLANNING USE ONLY,
STRUCTURE AND BUILDING CONTROL
APPROVAL IS REQUIRED BEFORE
COMMENCEMENT OF ANY BUILDING
WORKS.DO NOT REPRODUCE THIS
DRAWING WITHOUT PERMISSION, THIS
DRAWING IS SUBJECT TO COPYRIGHT .

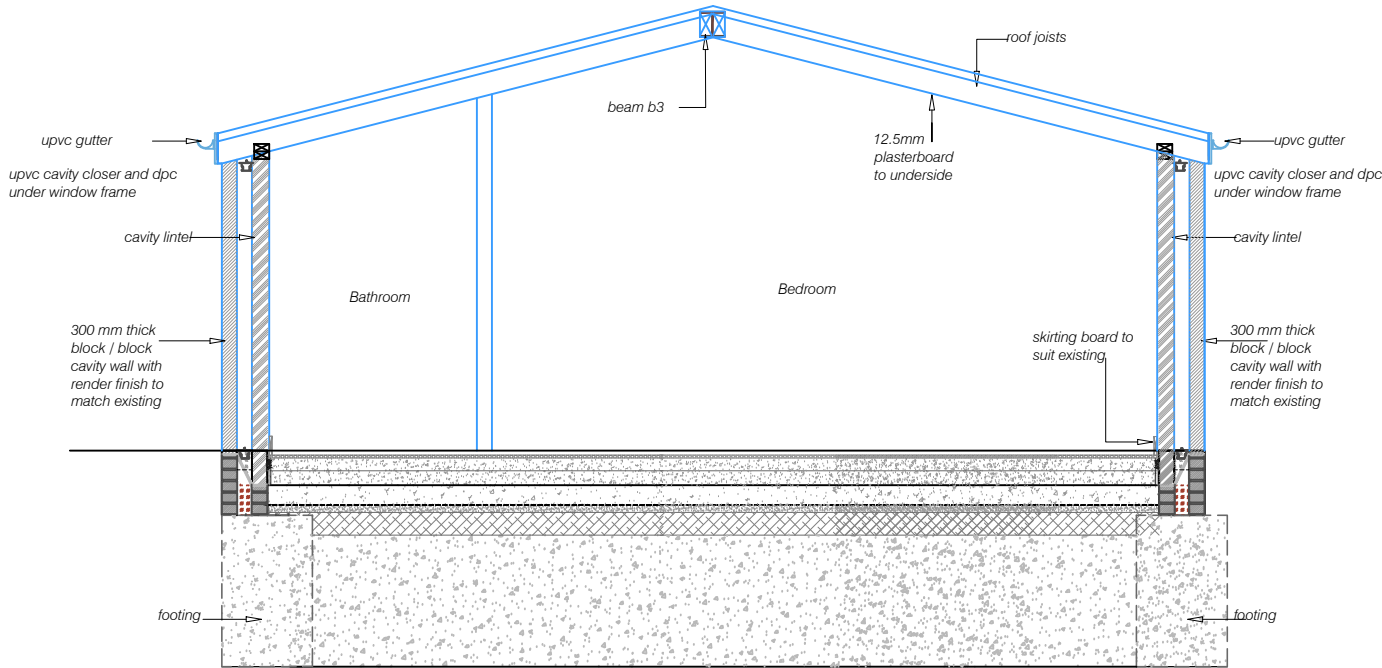


PROPOSED SECTION AA

Issue	Notes	Drawn	Date
Express Plans Suite 12, 29 Belmont Road, Uxbrdge, UB8 1QS Tel: 07375 455206 Email: info@expressplans.co.uk Client Mr&Mrs. Munn 2 Colnedale Road Uxbridge UB8 1PA Drawing Title PROPOSED SECTION AA			
Scale	Date	Checked	Drawn By
1:50	15/02/22	AZ	AZ
Drawing Number			Revision
D05			






NOTES
THIS DRAWING IS FOR PLANNING USE ONLY,
STRUCTURE AND BUILDING CONTROL
APPROVAL IS REQUIRED BEFORE
COMMENCEMENT OF ANY BUILDING
WORKS.DO NOT REPRODUCE THIS
DRAWING WITHOUT PERMISSION, THIS
DRAWING IS SUBJECT TO COPYRIGHT .

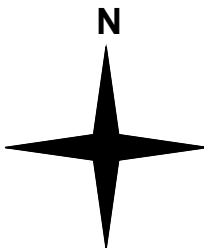

Issue	Notes	Drawn	Date								
Express Plans Suite 12, 29 Belmont Road, Uxbrdge, UB8 1QS Tel: 07375 455206 Email: info@expressplans.co.uk Client Mr&Mrs. Munn 2 Colnedale Road Uxbridge UB8 1PA Drawing Title BLOCK PLAN <table><tr><td>Scale 1:500</td><td>Date 15/02/22</td><td>Checked AZ</td><td>Drawn By AZ</td></tr><tr><td colspan="3">Drawing Number D06</td><td>Revision</td></tr></table>				Scale 1:500	Date 15/02/22	Checked AZ	Drawn By AZ	Drawing Number D06			Revision
Scale 1:500	Date 15/02/22	Checked AZ	Drawn By AZ								
Drawing Number D06			Revision								

NOTES
THIS DRAWING IS FOR PLANNING USE ONLY,
STRUCTURE AND BUILDING CONTROL
APPROVAL IS REQUIRED BEFORE
COMMENCEMENT OF ANY BUILDING
WORKS.DO NOT REPRODUCE THIS
DRAWING WITHOUT PERMISSION, THIS
DRAWING IS SUBJECT TO COPYRIGHT .

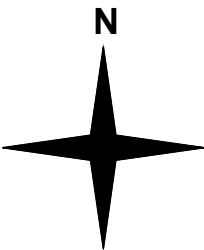

Issue	Notes	Drawn	Date
Express Plans Suite 12, 29 Belmont Road, Uxbrdge, UB8 1QS Tel: 07375 455206 Email: info@expressplans.co.uk Client Mr&Mrs. Munn 2 Colnedale Road Uxbridge UB8 1PA Drawing Title SITE PLAN Scale 1:1250 Date 15/02/22 Checked AZ Drawn By AZ Drawing Number D07 Revision			