



NOTES:
THIS DRAWING IS FOR PLANNING USE ONLY.
STRUCTURE AND BUILDING CONTROL
APPROVAL IS REQUIRED BEFORE
COMMENCEMENT OF ANY BUILDING
WORKS. DO NOT REPRODUCE THIS
DRAWING WITHOUT PERMISSION. THIS
DRAWING IS SUBJECT TO COPYRIGHT.

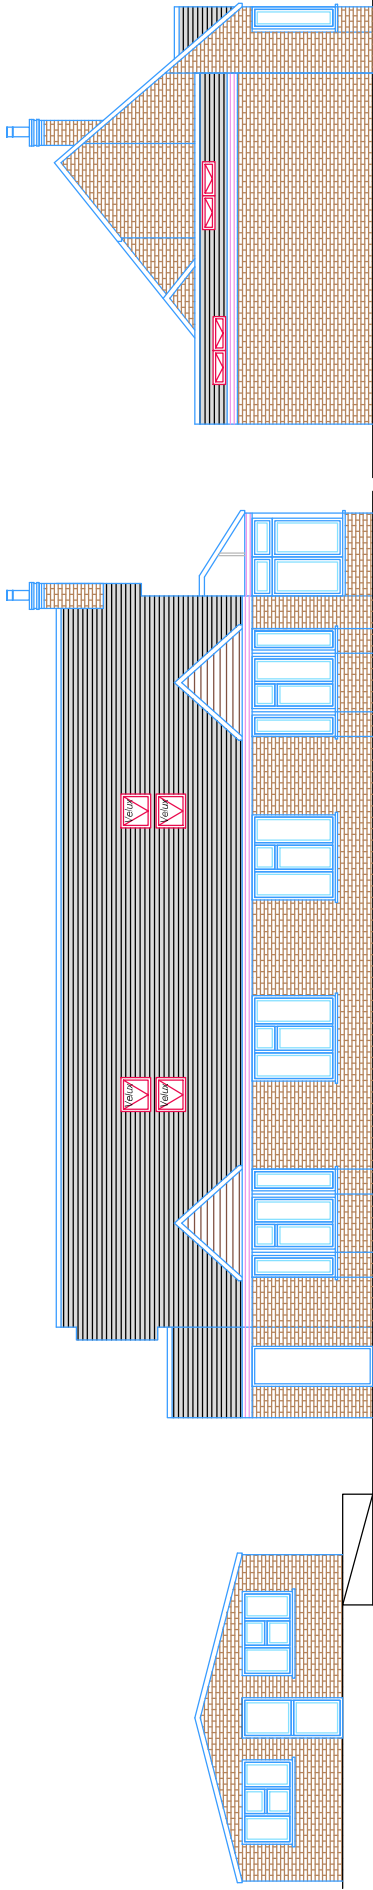

PROPOSED FRONT ELEVATION

PROPOSED SIDE ELEVATION

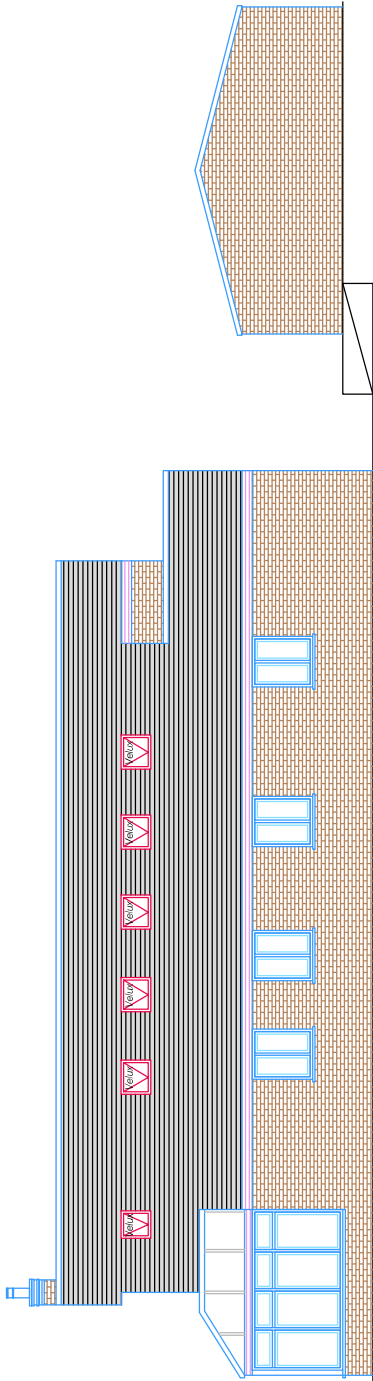

PROPOSED REAR ELEVATION

Express Plans

Suite 12, 29 Belmont Road, Uxbridge, UB8 1QS
Tel: 07715 455206 Email: info@expressplans.co.uk

Client
Mr & Mrs. Munn
2 Colnedale Road
Uxbridge
UB8 1PA

Drawing Title

PROPOSED ELEVATIONS

Scale	1:100	Date	15/02/22	Checked	AZ	Drawn By	AZ
Drawing Number	D04						Revision

