



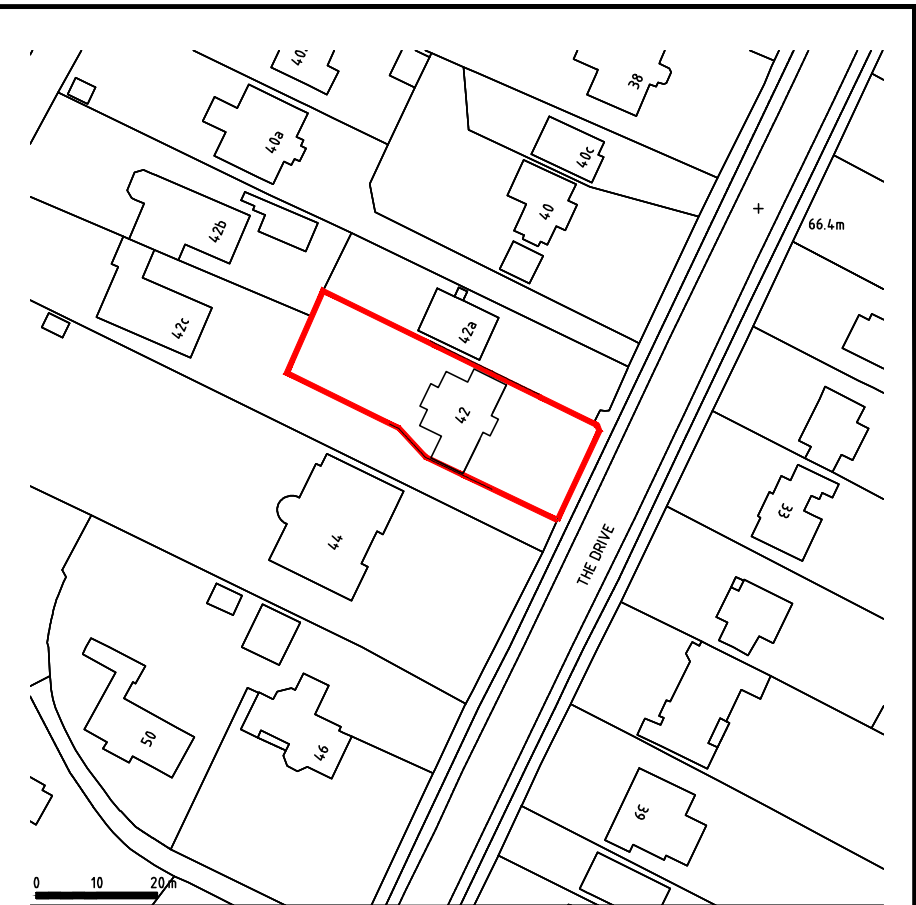

SITE PLAN

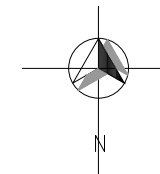

PLANNING ISSUE

REV	NOTE	DATE



PLANMORE ARCHITECTURAL SERVICES
Mob: 07788885498
email: info@planmore.co.uk
www.planmore.co.uk

CLIENT -

PROJECT
SINGLE AND DOUBLE STOREY REAR
AND SIDE EXTENSION WITH NEW ROOF
TO FACILITATE LOFT CONVERSION

ADDRESS
42 THE DRIVE NORTHWOOD HA6 1HP

DRAWING TITLE
SITE LOCATION AND BLOCK PLAN
AS EXISTING & PROPOSED

SCALE 1:1250, 1:200 @A3	DATE NOV 2016
DRAWING NO 11/16- P1	REVISION