


Note: All dimensions must be checked on site and not scaled from this drawing.



Front Elevation
Scale 1:100

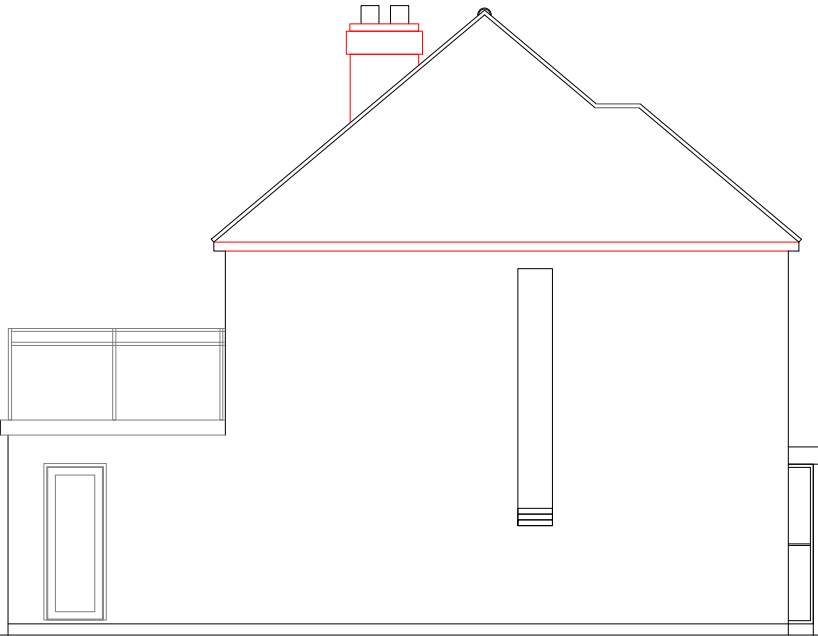


Side Elevation
Scale 1:100




Rear Elevation
Scale 1:100




Side Elevation
Scale 1:100

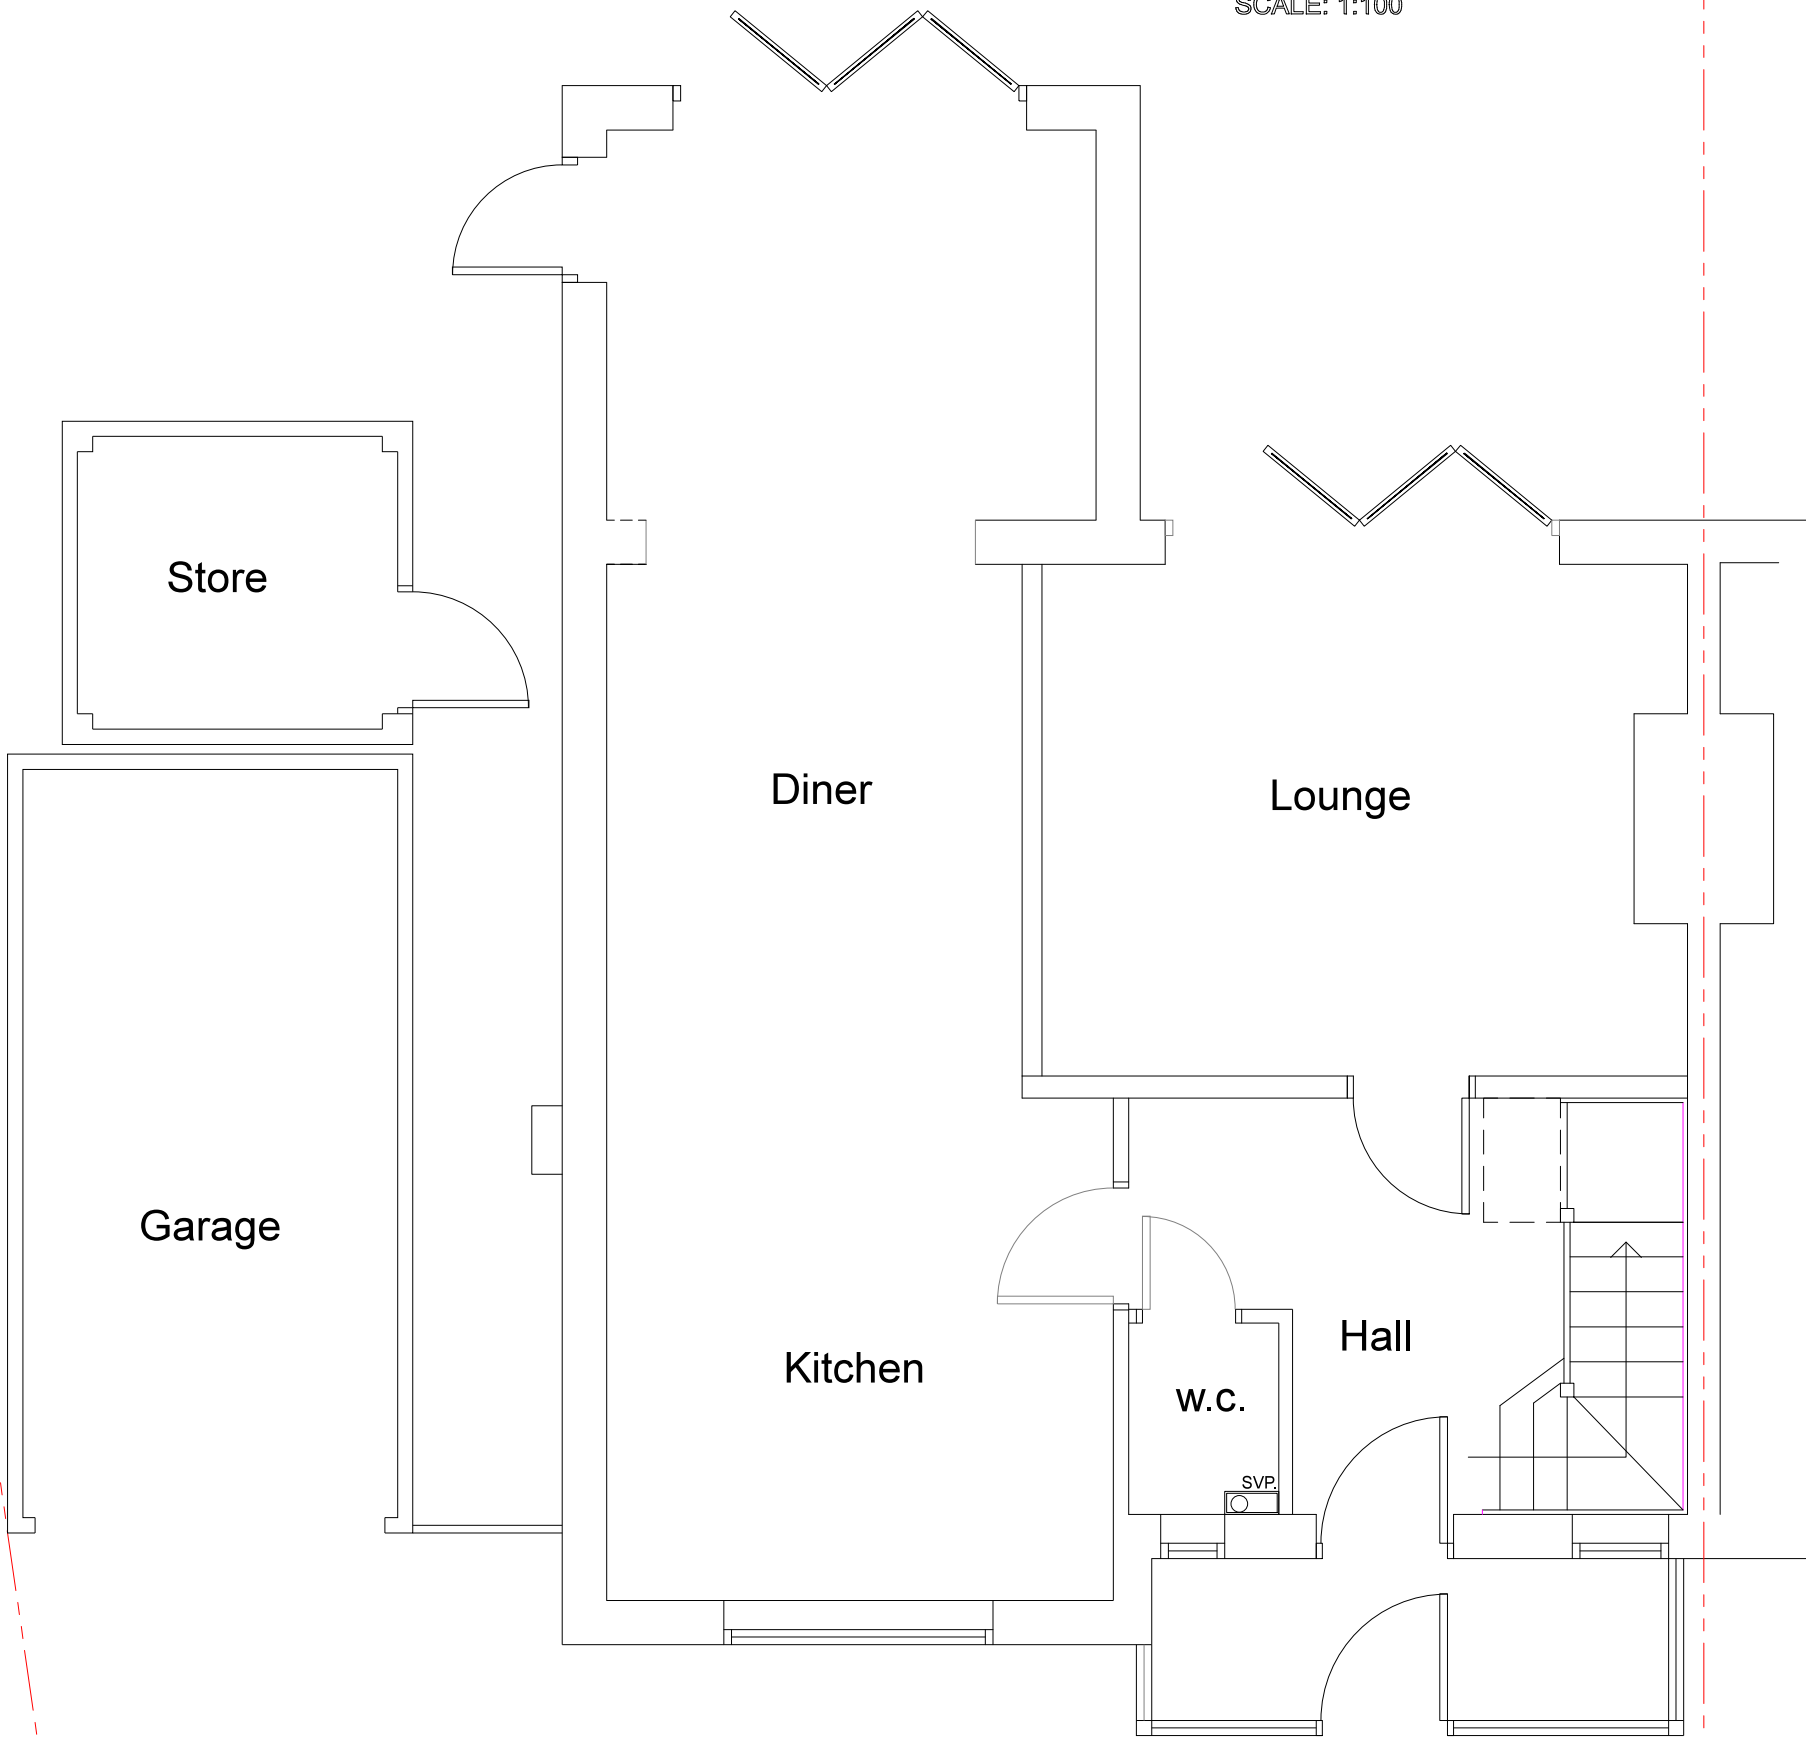


Ground Floor Plan Scale 1:50

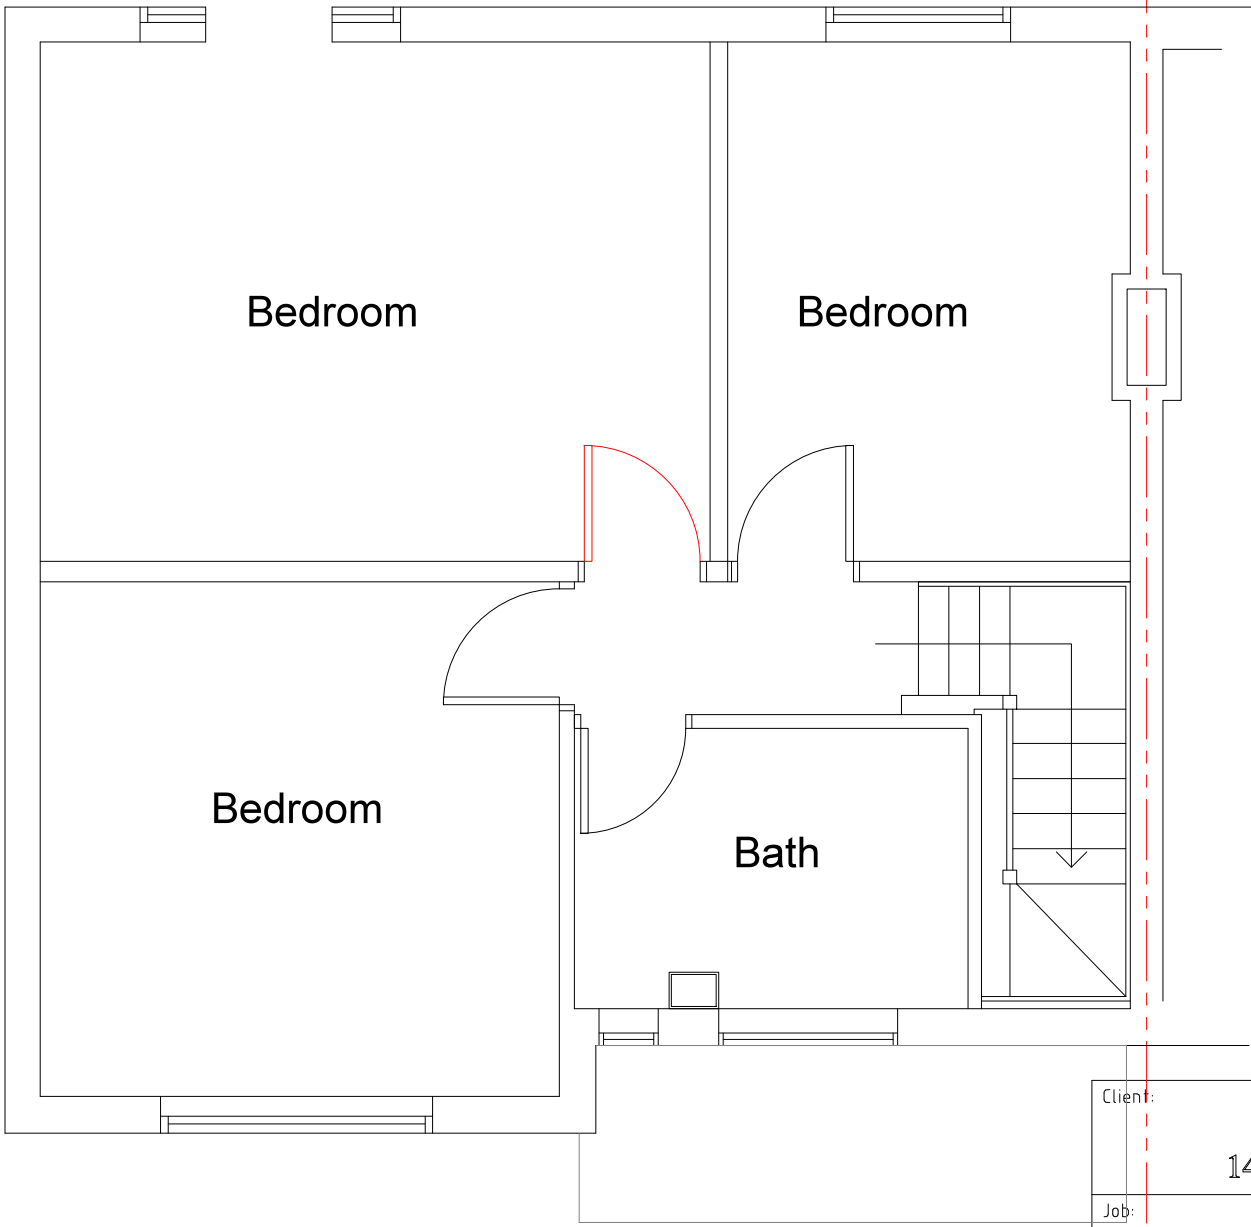

First Floor Plan Scale 1:50

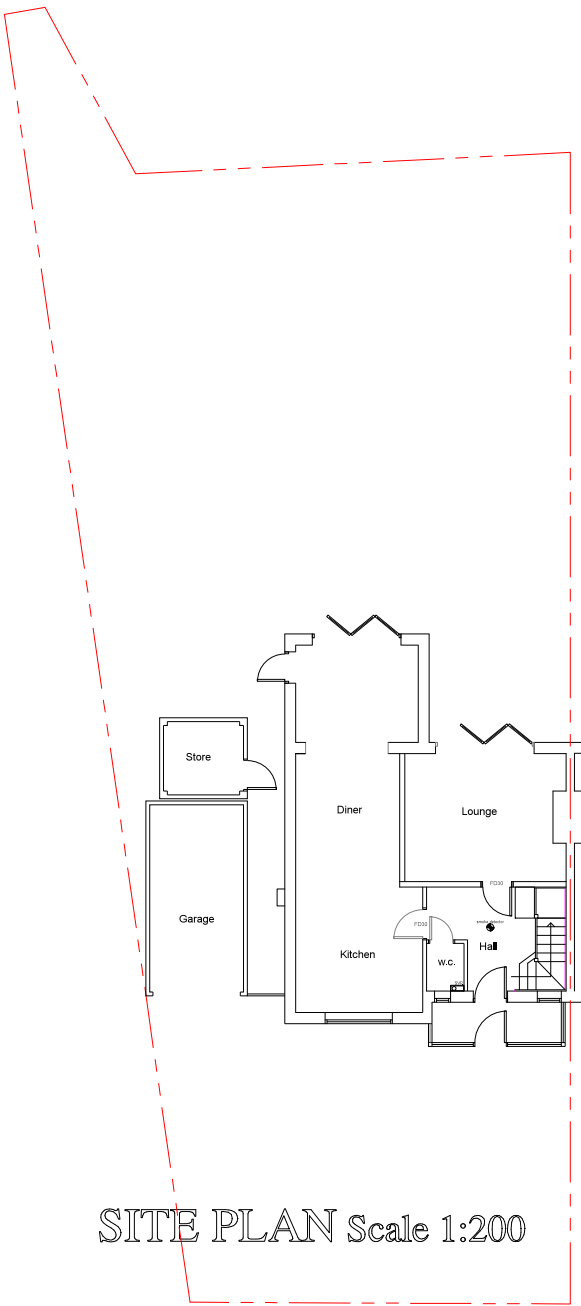

SITE PLAN Scale 1:200

 

PRELIMINARY ISSUE

Client:	Mr & Mrs G STOCKWELL 141 Evelyn Avenue Ruislip HA4 8AB	Scale: 1:50,1:100,1:200 A2
Job:	EXISTING LAYOUTS	Date: July'16
		Drawn:
		Drawing No: 0716-01

INTERIOR DESIGN & REFURBISHMENT LTD

4 Gledwood Avenue Hayes Middlesex UB4 0AN
Tele:07740 641934 E-mail: nimmoo@yahoo.com