




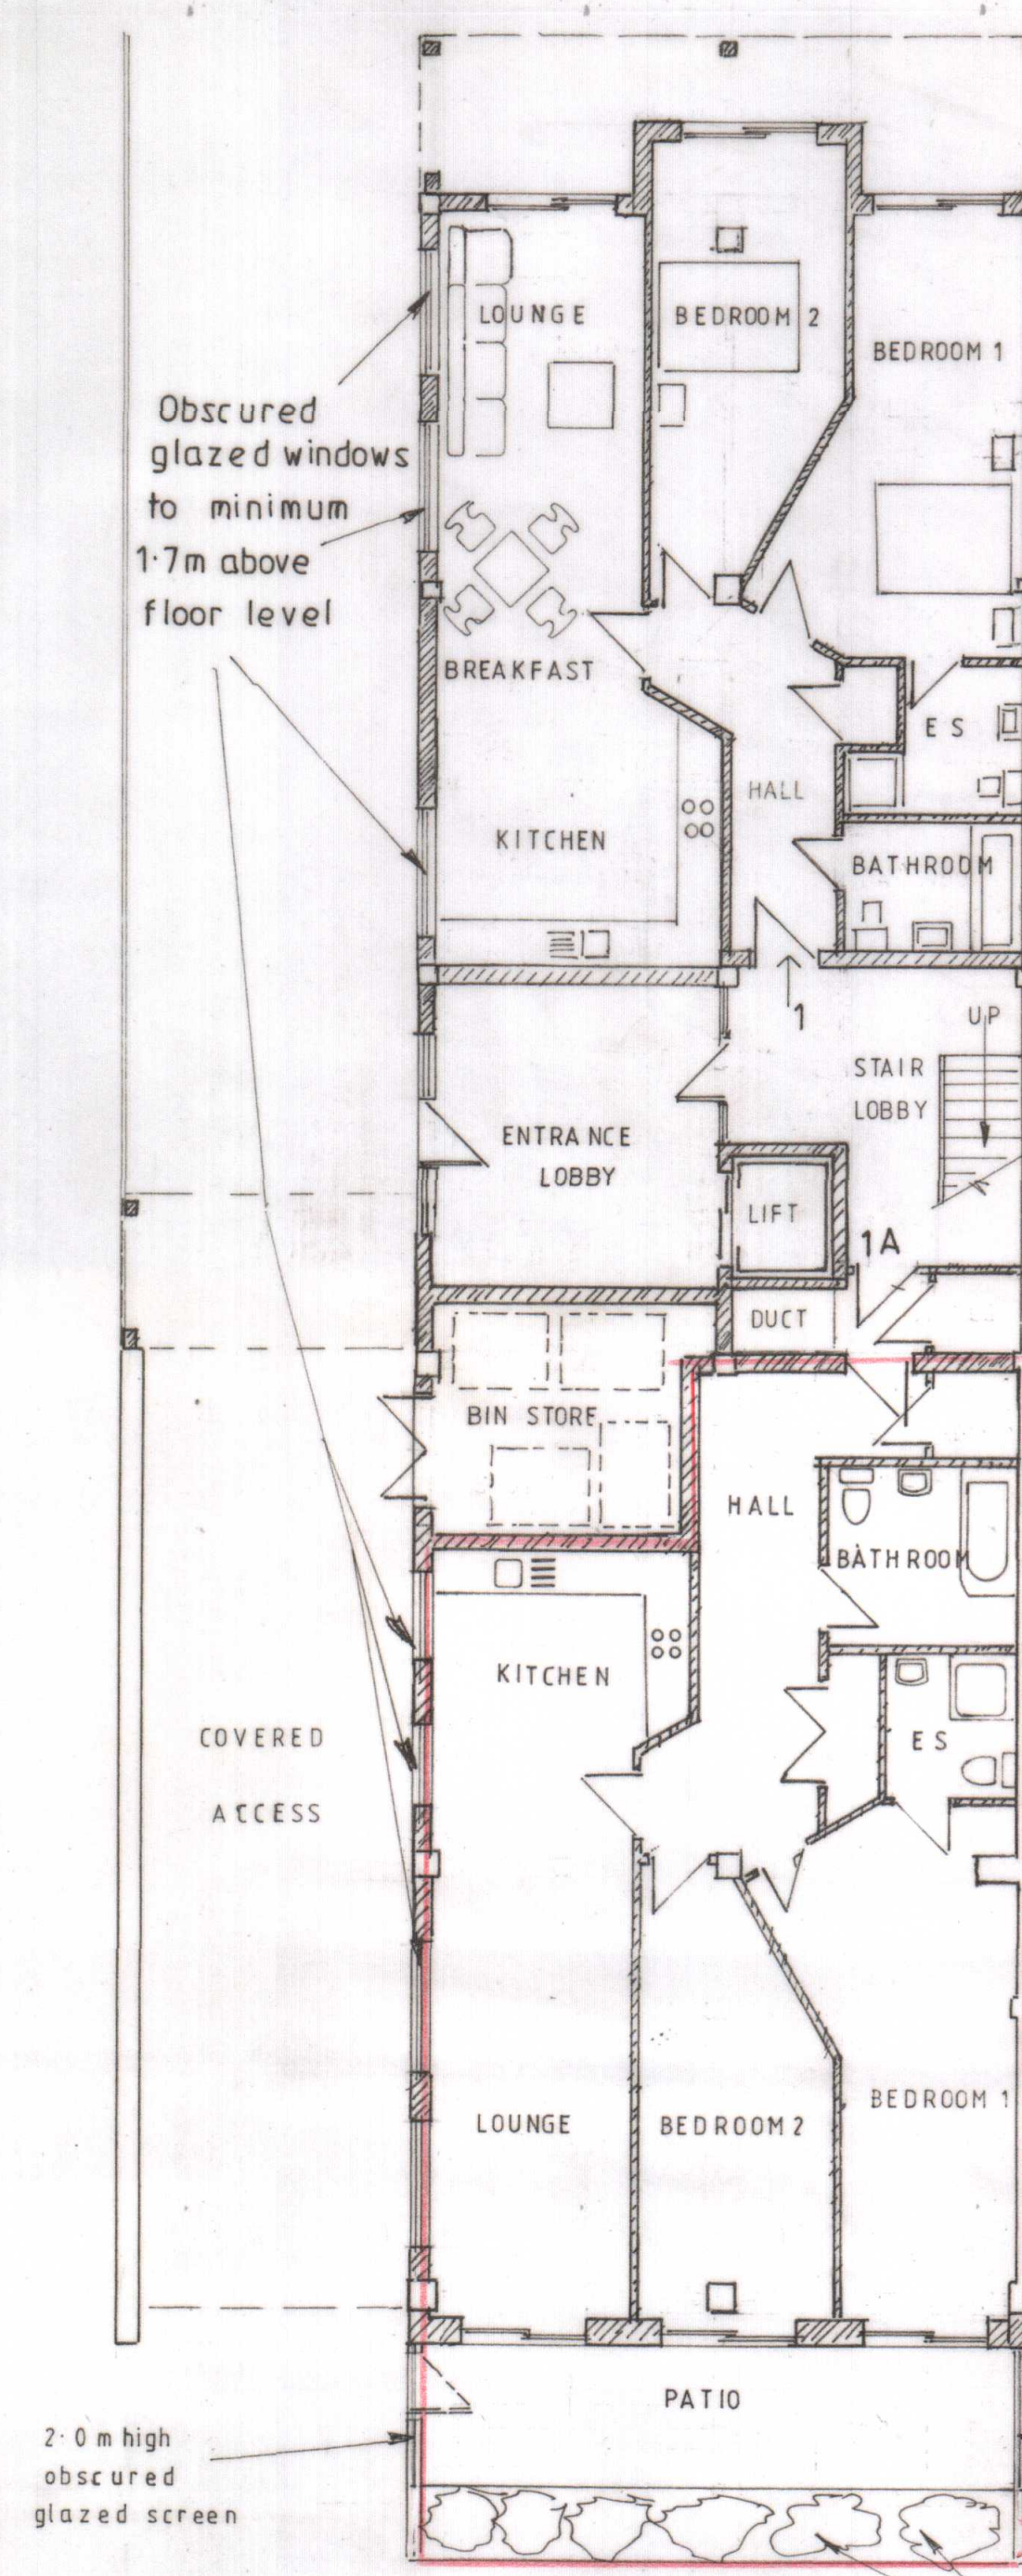


PROPOSED GROUND FLOOR PLAN
(1:100)

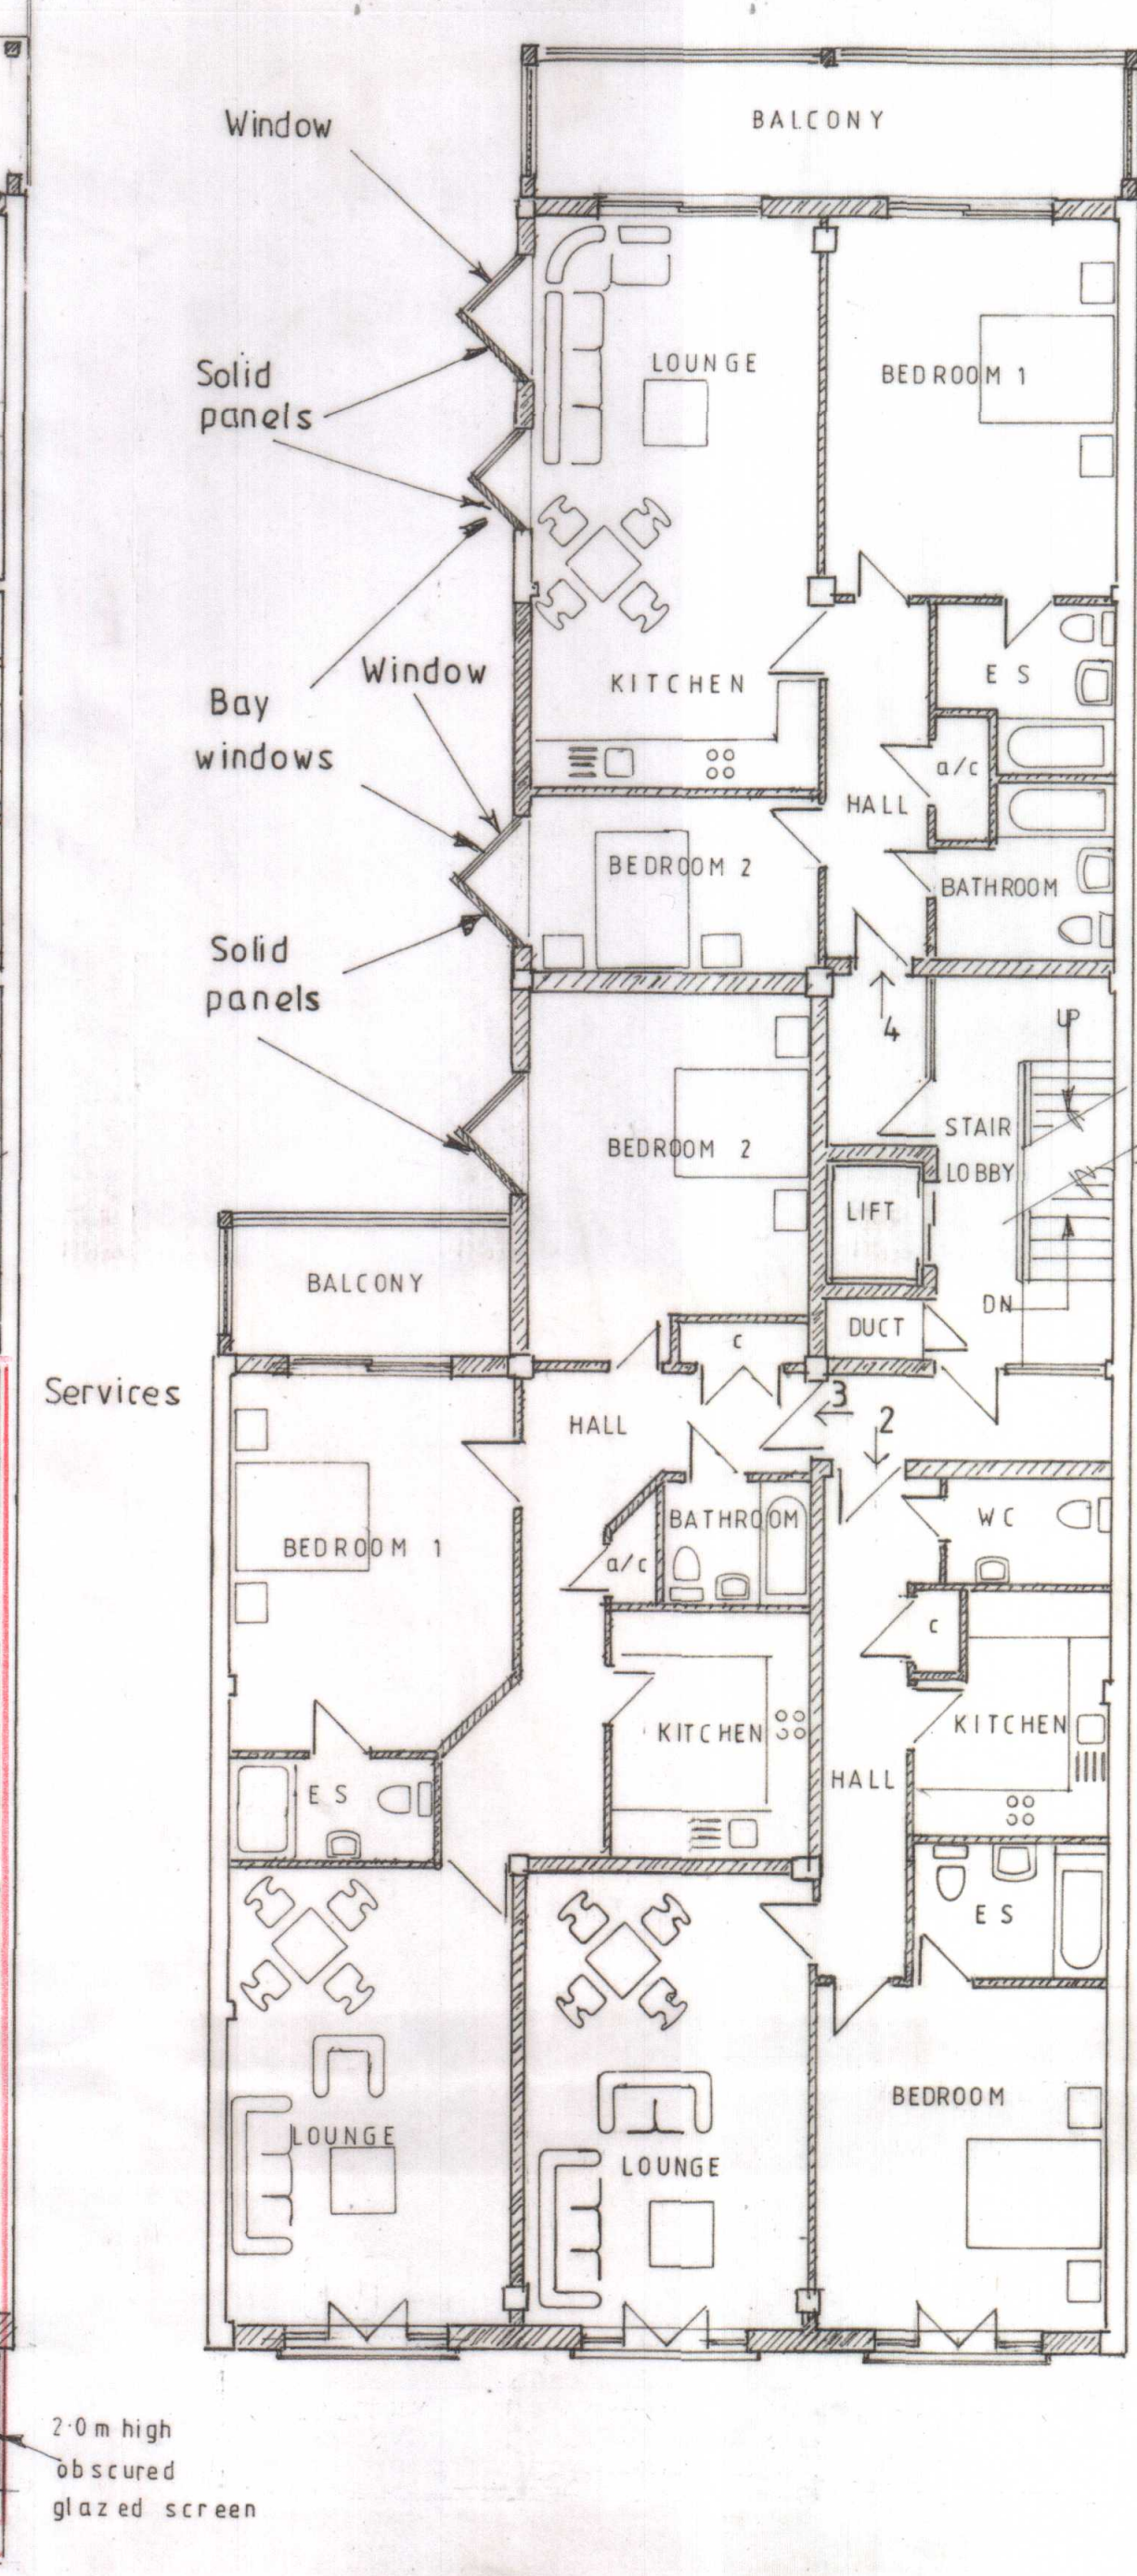


PROPOSED FIRST FLOOR PLAN
(1:100)

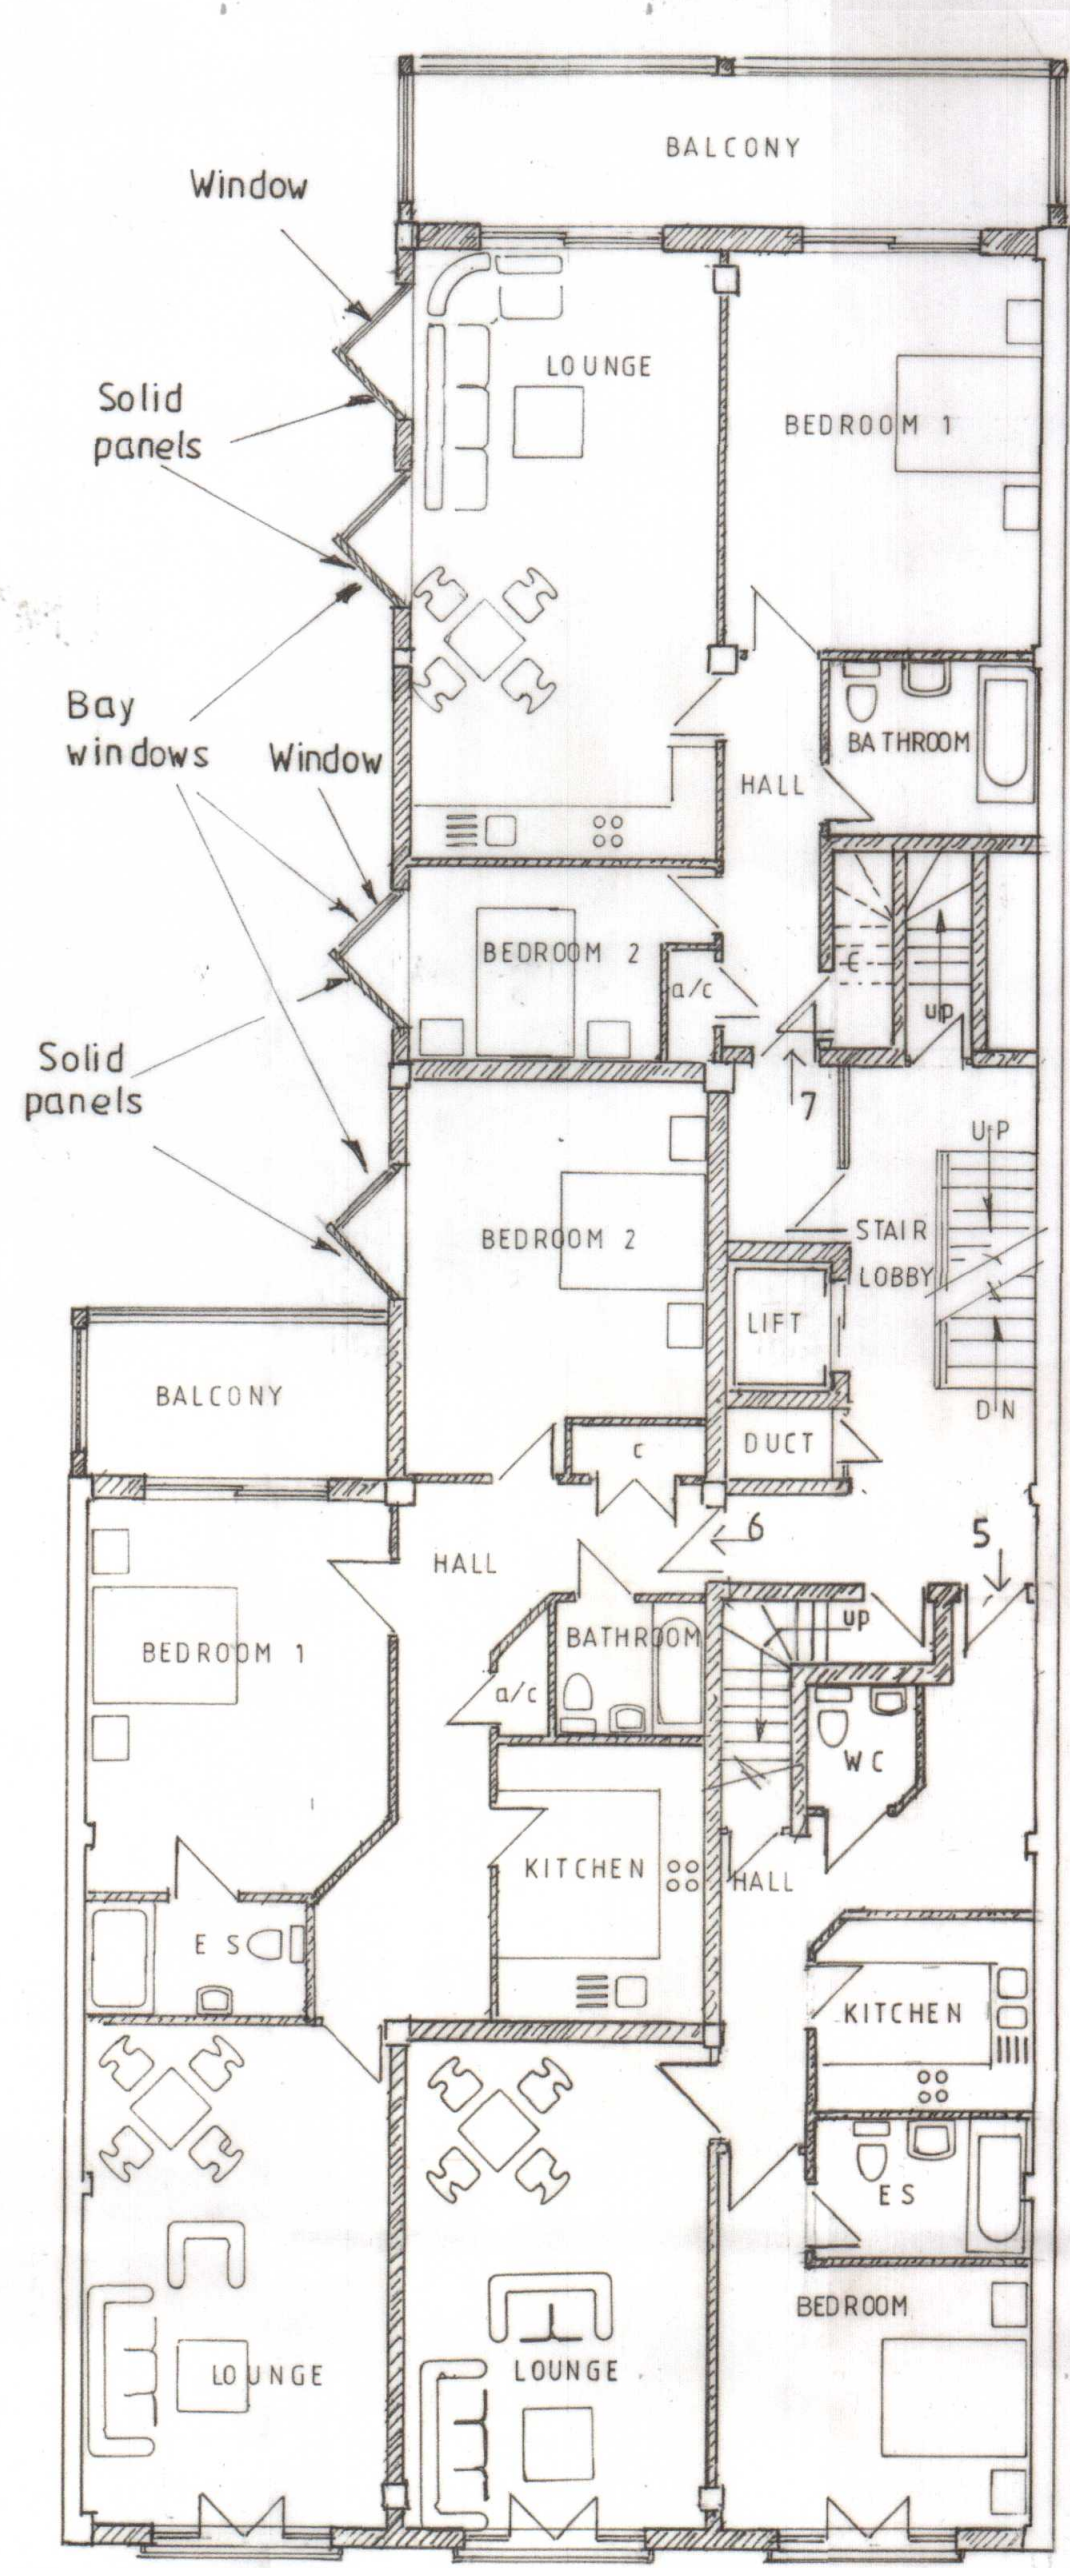


PROPOSED SECOND FLOOR PLAN
(1:100)

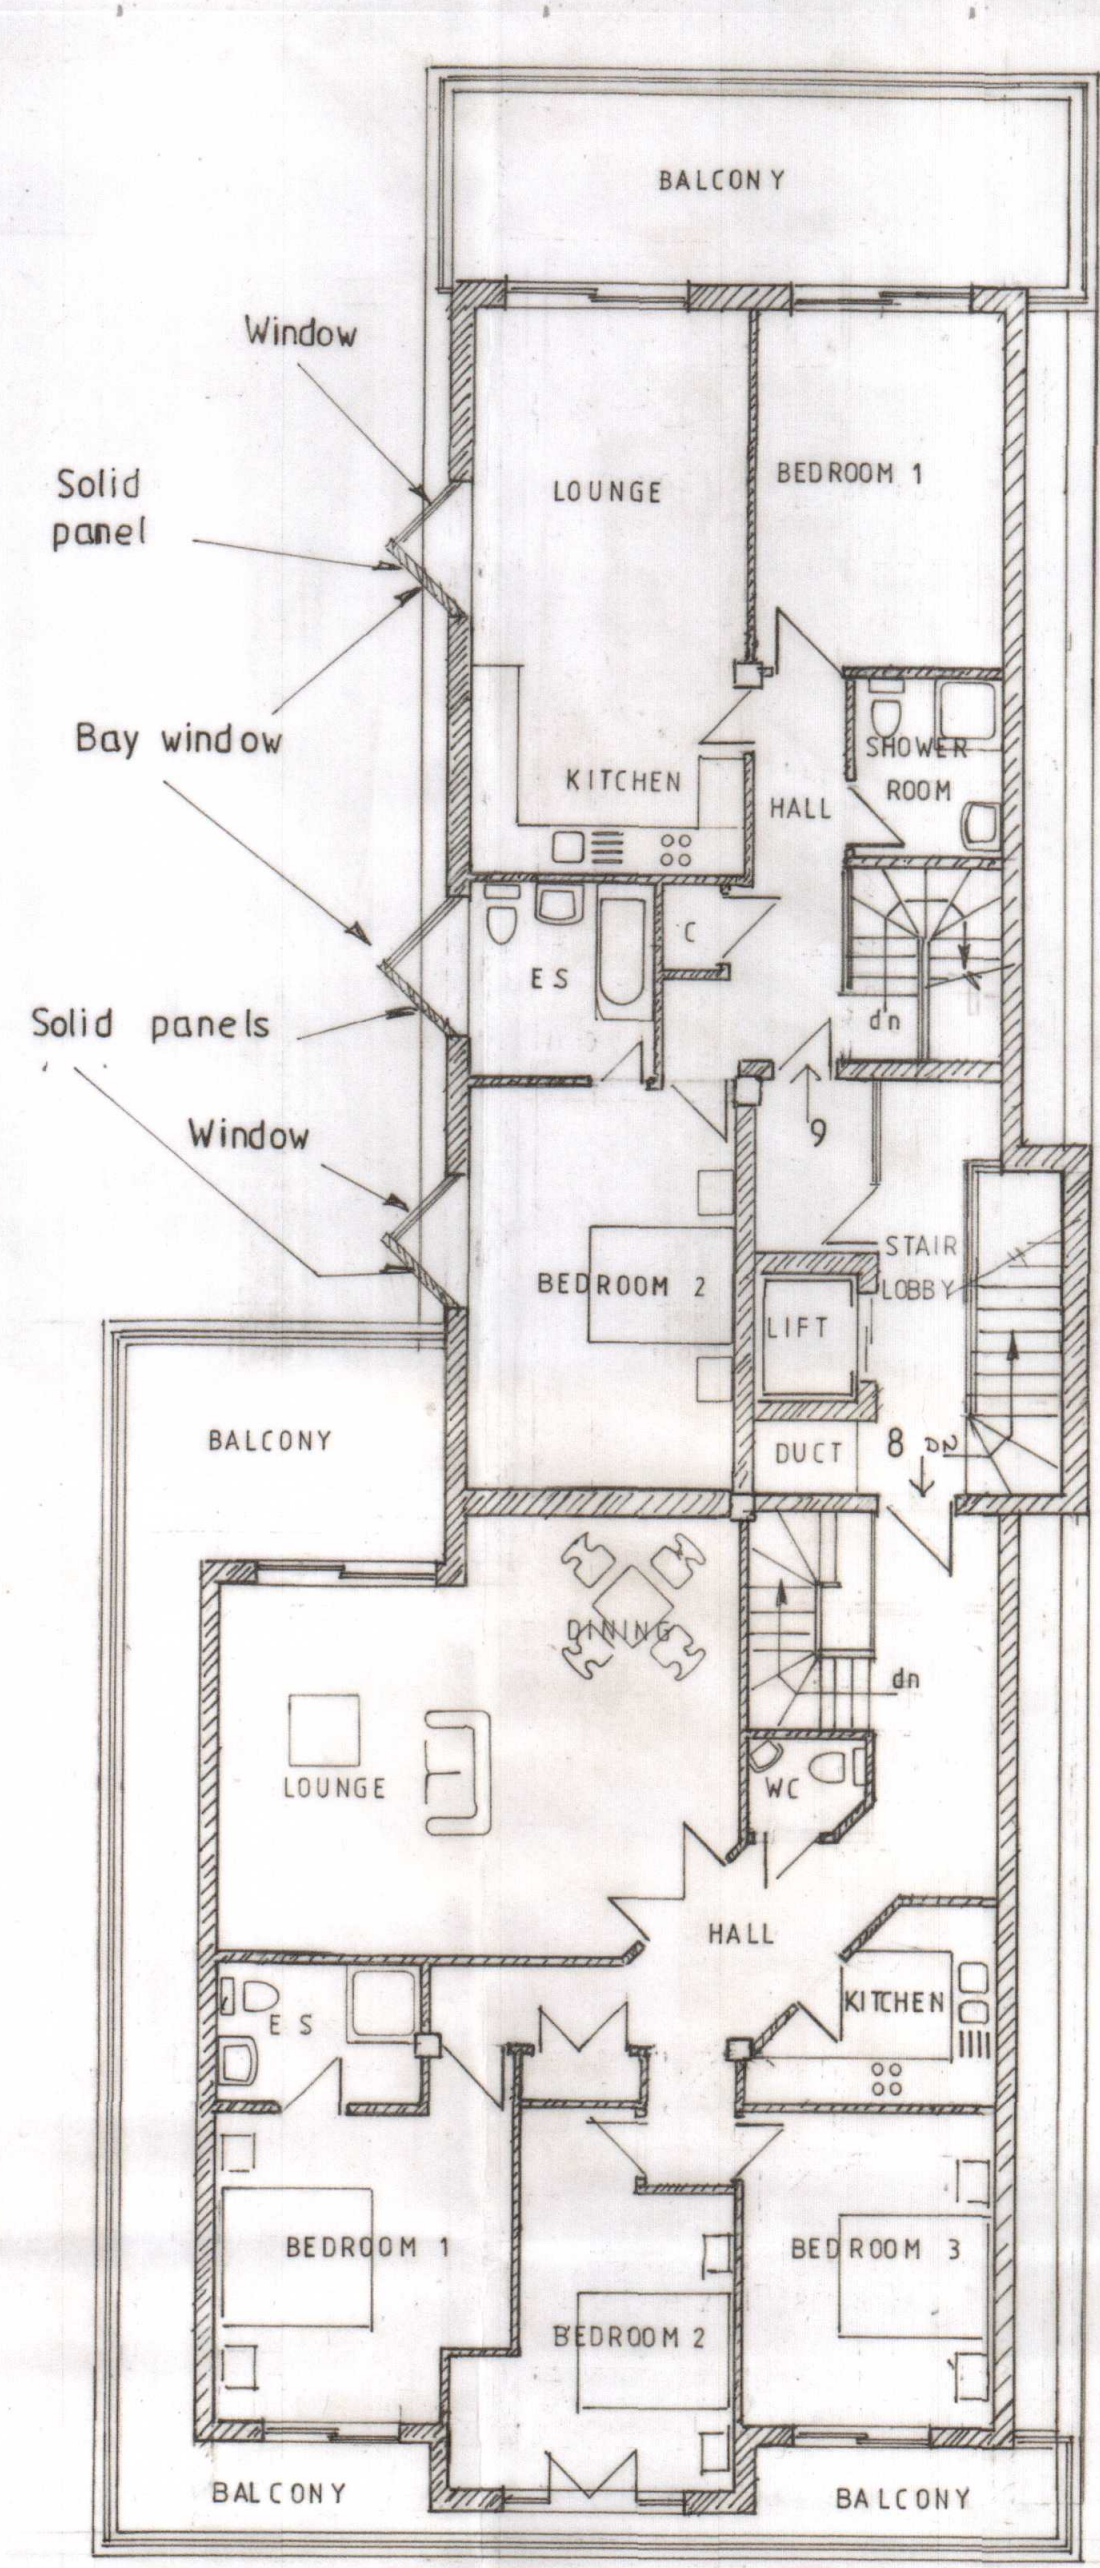


PROPOSED THIRD FLOOR PLAN
(1:100)

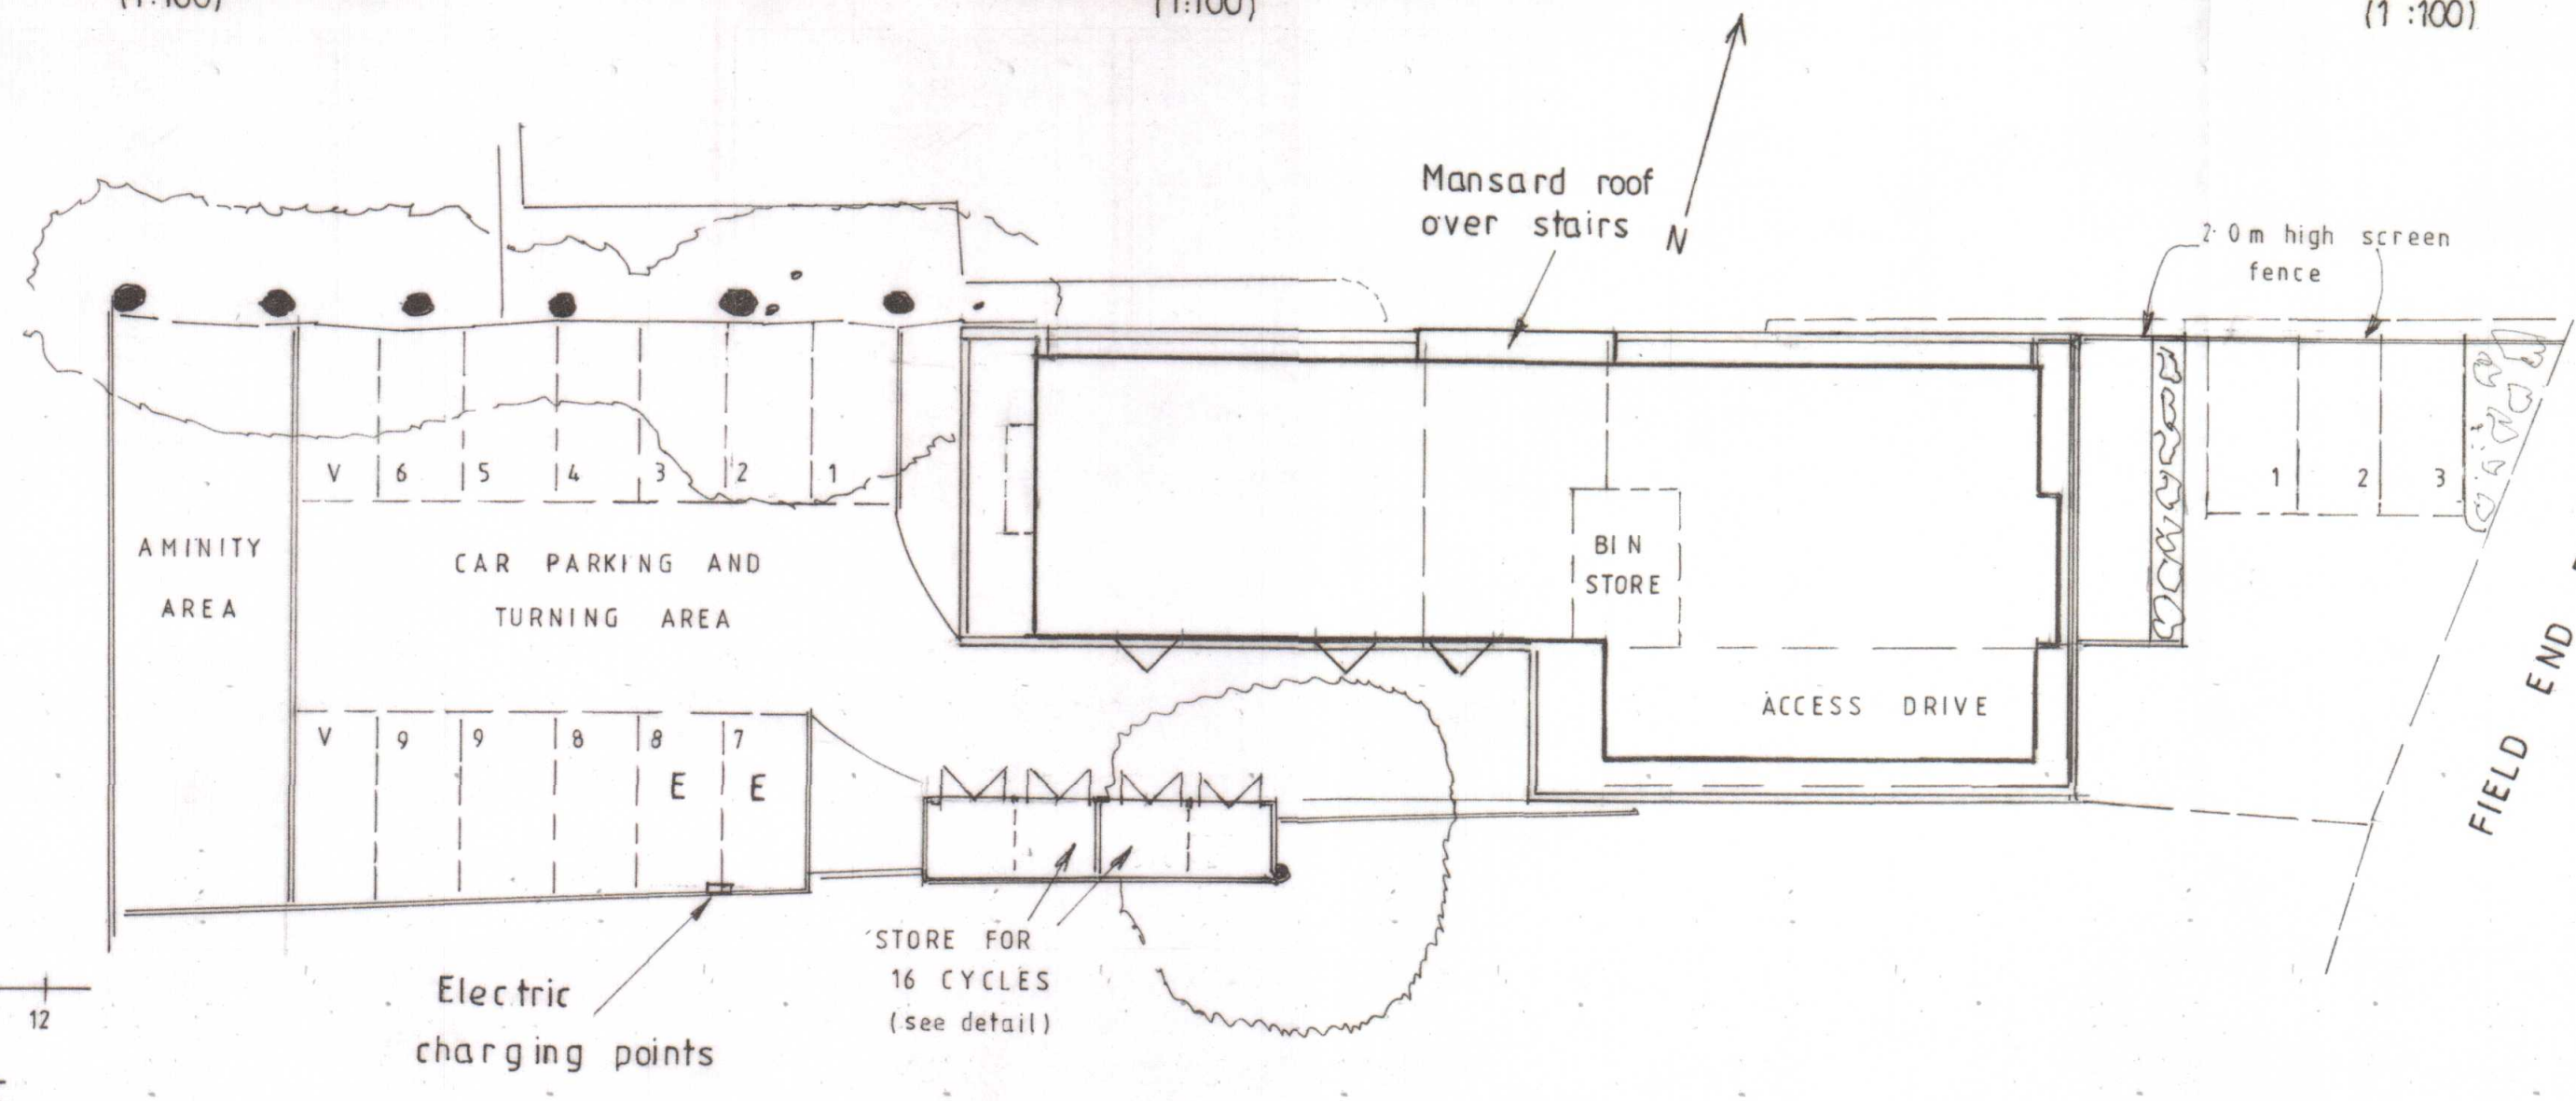

PROPOSED SITE PLAN
(1:200)

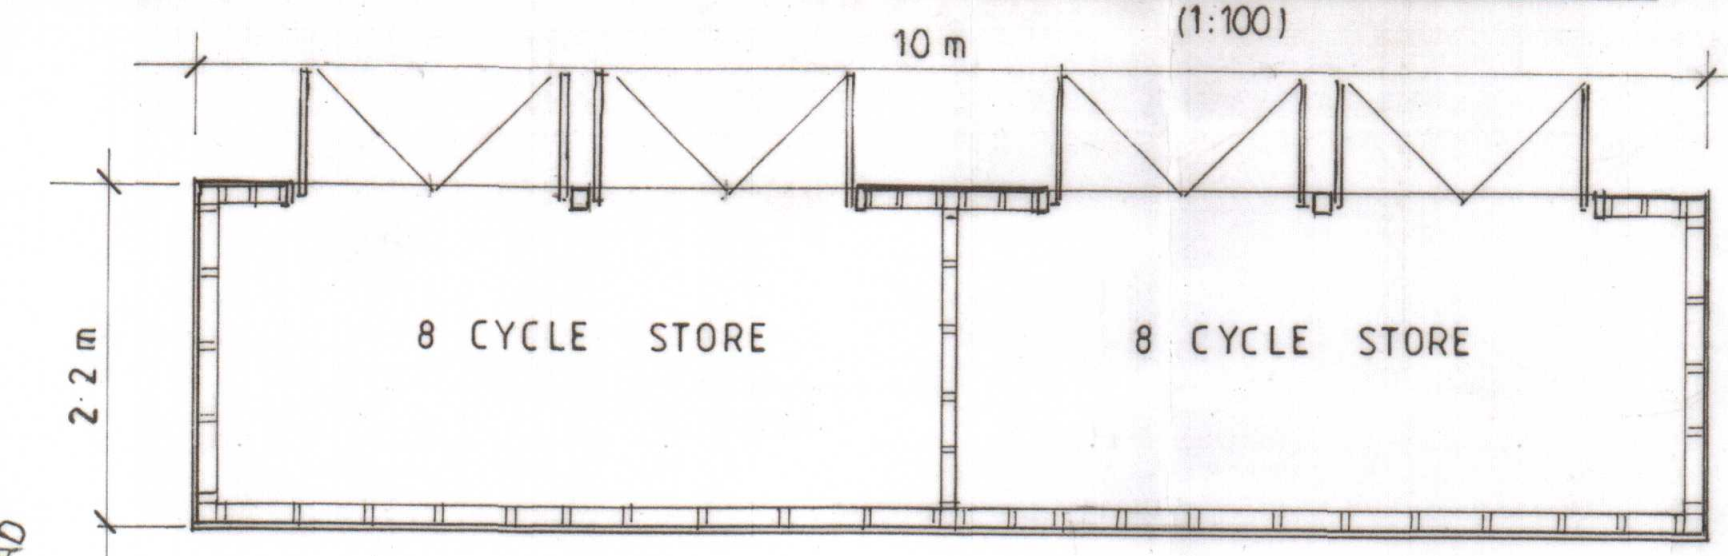


PLAN ON CYCLE STORE

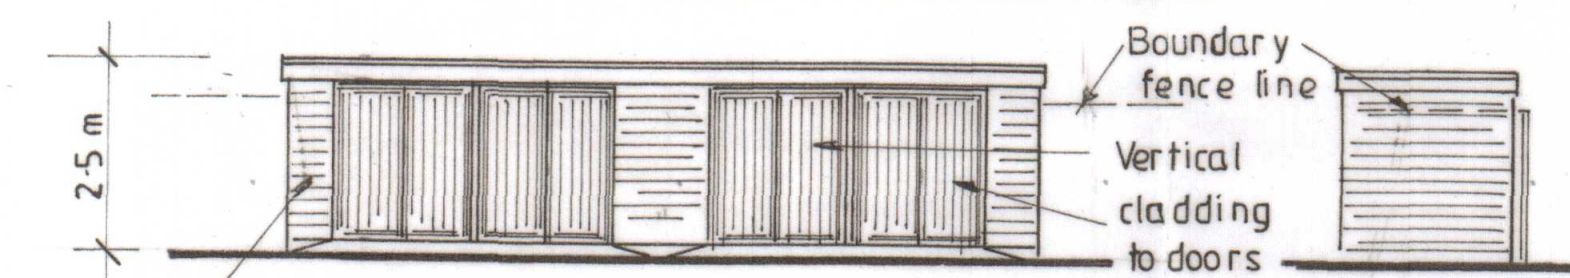


PROPOSED FRONT ELEVATION

PROPOSED SIDE ELEVATION

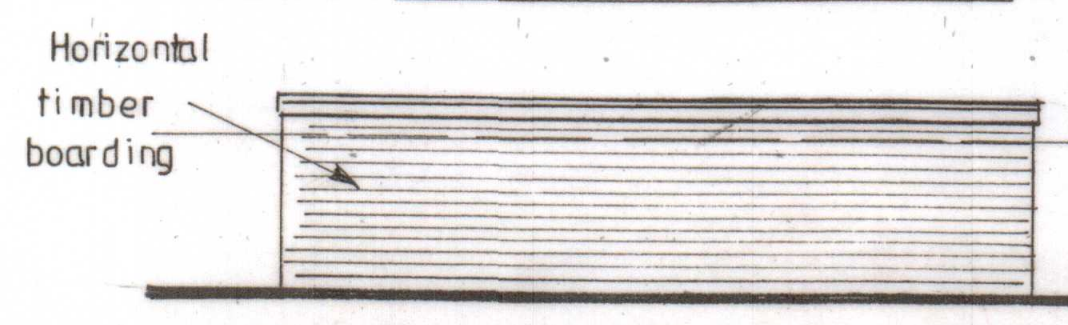

PROPOSED REAR ELEVATION

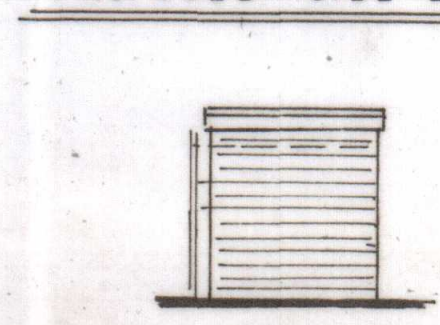

PROPOSED SIDE ELEVATION

- J AUG 16 Fence added
- H AUG 16 Ground floor front unit changed
- G SEPT 15 Front balcony's removed
- F SEPT 15 Side bay windows added
- E SEPT 15 Ground floor windows revised
- D SEPT 15 LAYOUT REVISED
- C JUN 15 CYCLE STORE ADDED
- B APR 15 ENTRANCE REVISED
- A MAR 15 LAYOUT REVISED

Revision	Date	Description
----------	------	-------------

UXBRIDGE DESIGN & DETAILING SERVICES
 "The Old Bakery", 21A Windsor Street,
 Uxbridge, Middlesex. UB8 1AB TEL. 01895 255791

Client: **MR O. McMAHON**

Project: **146 FIELD END ROAD
EASTCOTE MIDDLESEX**

Drawing: **PROPOSED FLOOR PLANS**

Scale: 1:100	Date: DEC 14	Drw. No.: 13/144/1	Revision: ABC
---------------------	---------------------	---------------------------	----------------------