



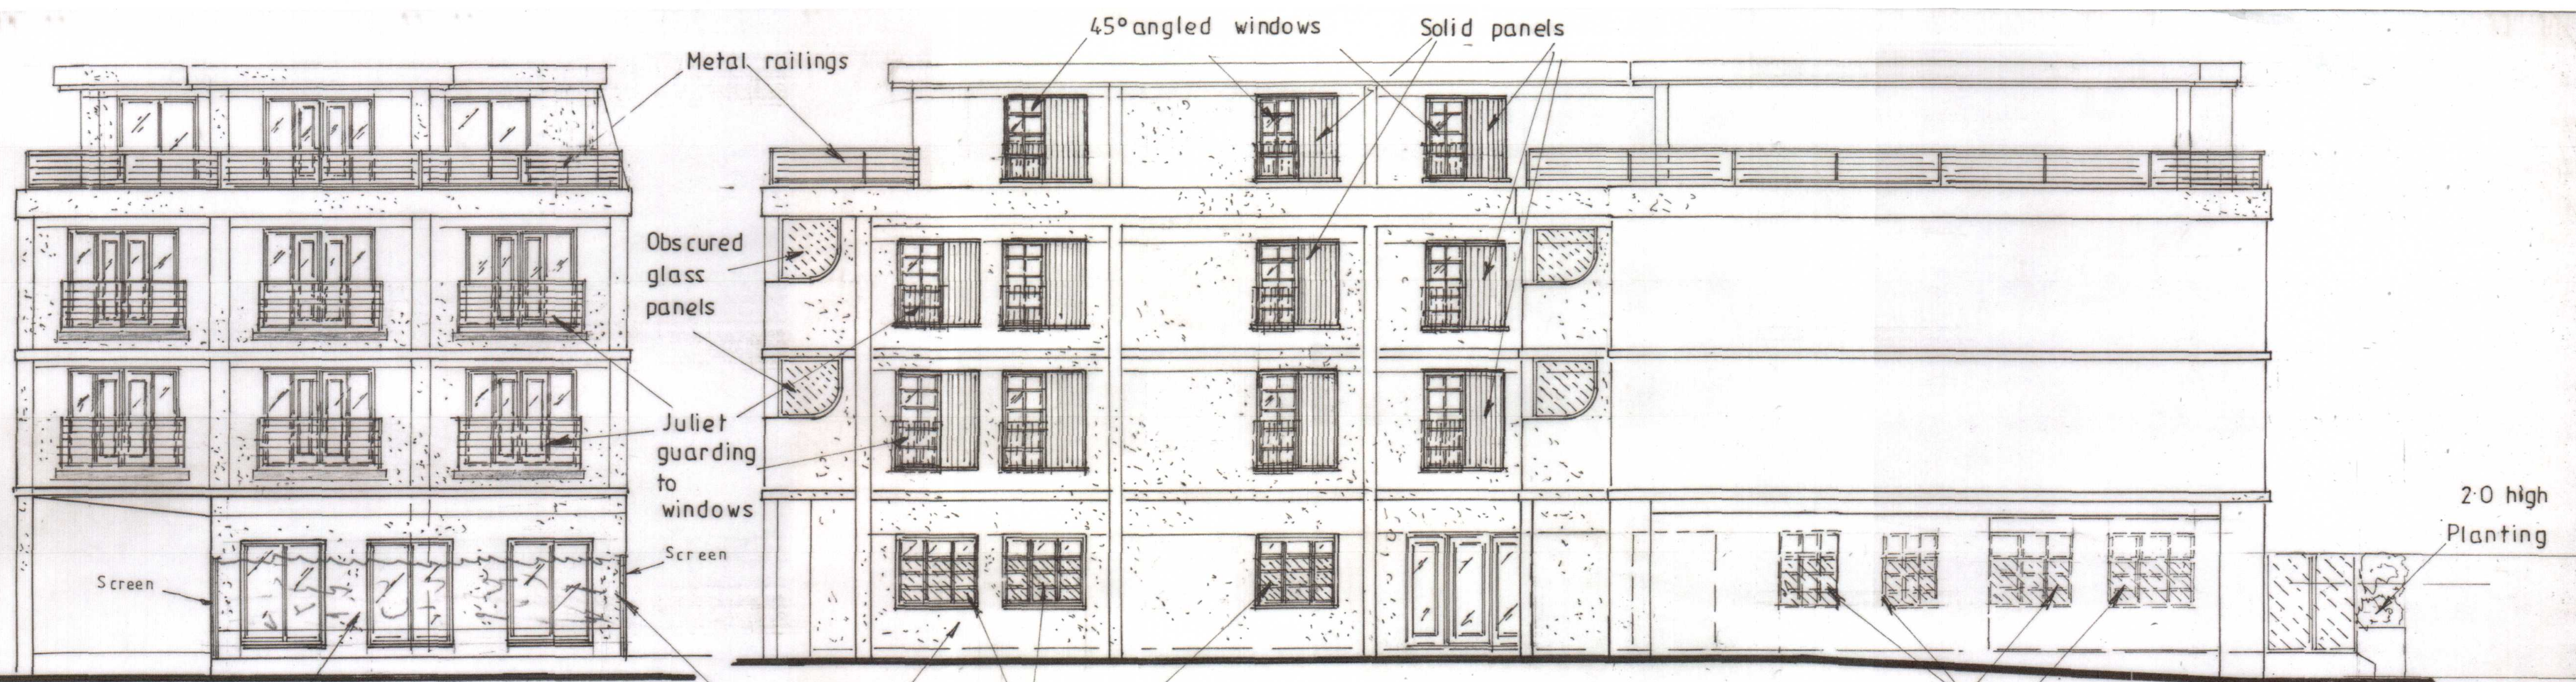


PROPOSED FRONT ELEVATION


PROPOSED SIDE ELEVATION

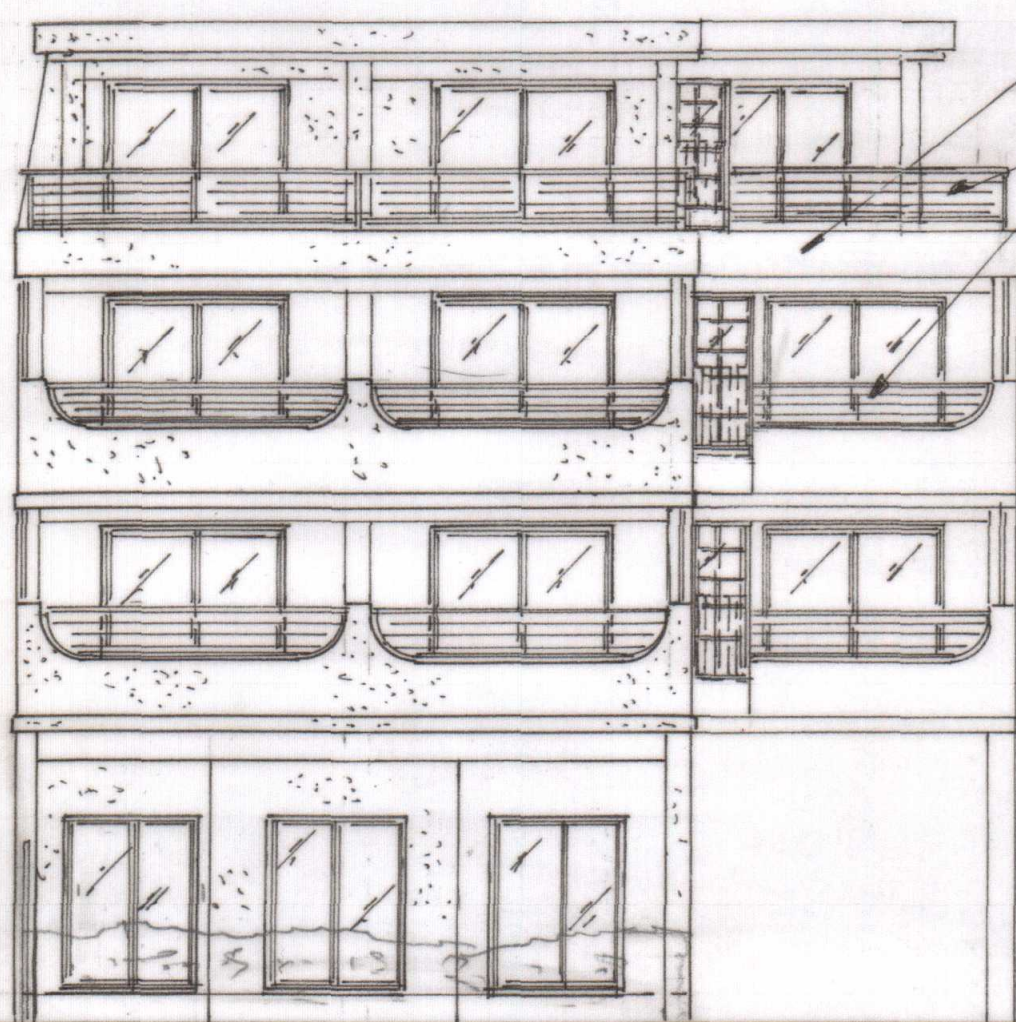

PROPOSED REAR ELEVATION

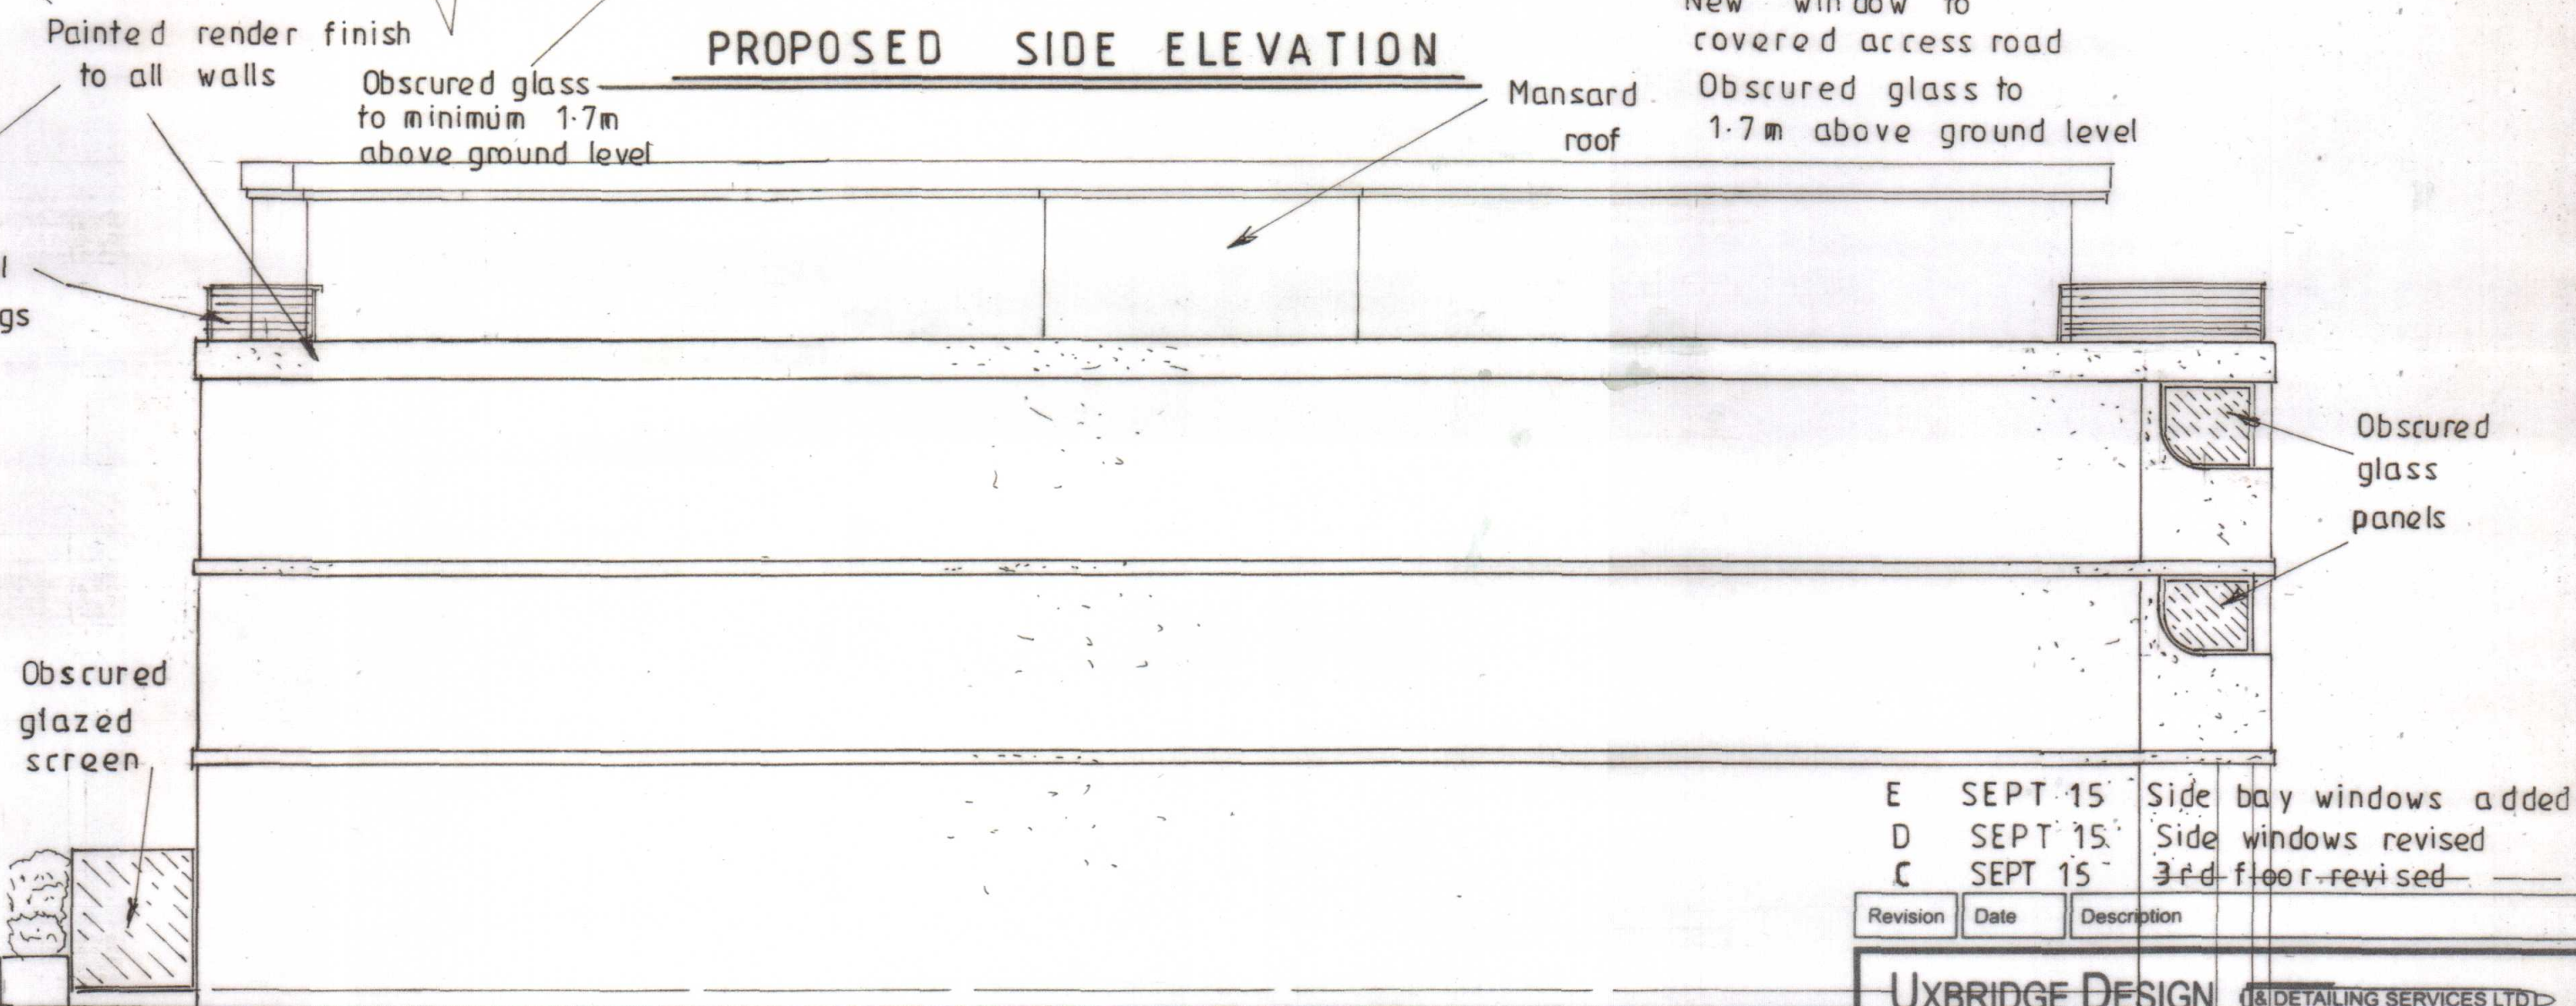

PROPOSED SIDE ELEVATION

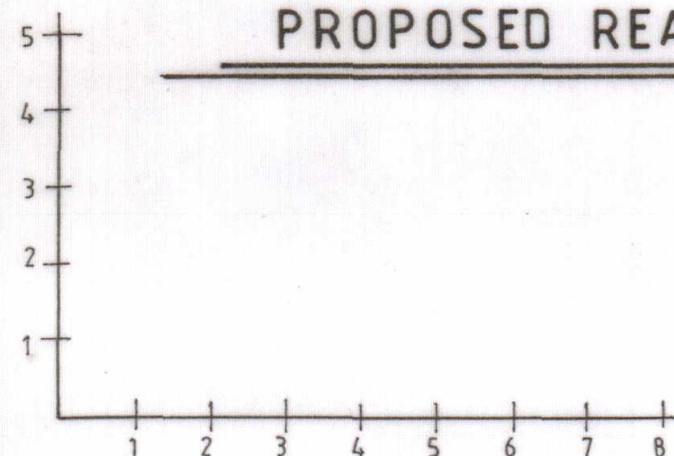

1:100 Scale bar

E	SEPT 15	Side bay windows added
D	SEPT 15	Side windows revised
C	SEPT 15	3rd floor revised

Revision	Date	Description
----------	------	-------------

UXBRIDGE DESIGN (A DETAILING SERVICES LTD)
 "The Old Bakery", 21A Windsor Street
 Uxbridge, Middlesex UB8 1AB TEL: 01895 255791

Client: **MR O McMAHON**

Project: **146 FIELD END ROAD
EASTCOTE MIDDLESEX**

Drawing: **PROPOSED ELEVATIONS**

REV H AUG 15 Side windows added
 REV G AUG 16 Front elevation revised
 REV F OCT 15 Front balconys removed
 REV B APR 15 ENTRANCE REVISED
 REV A MAR 15 NOTES ADDED

Scale: 1:100	Date: FEB 15	Dwg. No: 13/144/05	Revision: A B C D E F G H
-----------------	-----------------	-----------------------	------------------------------