




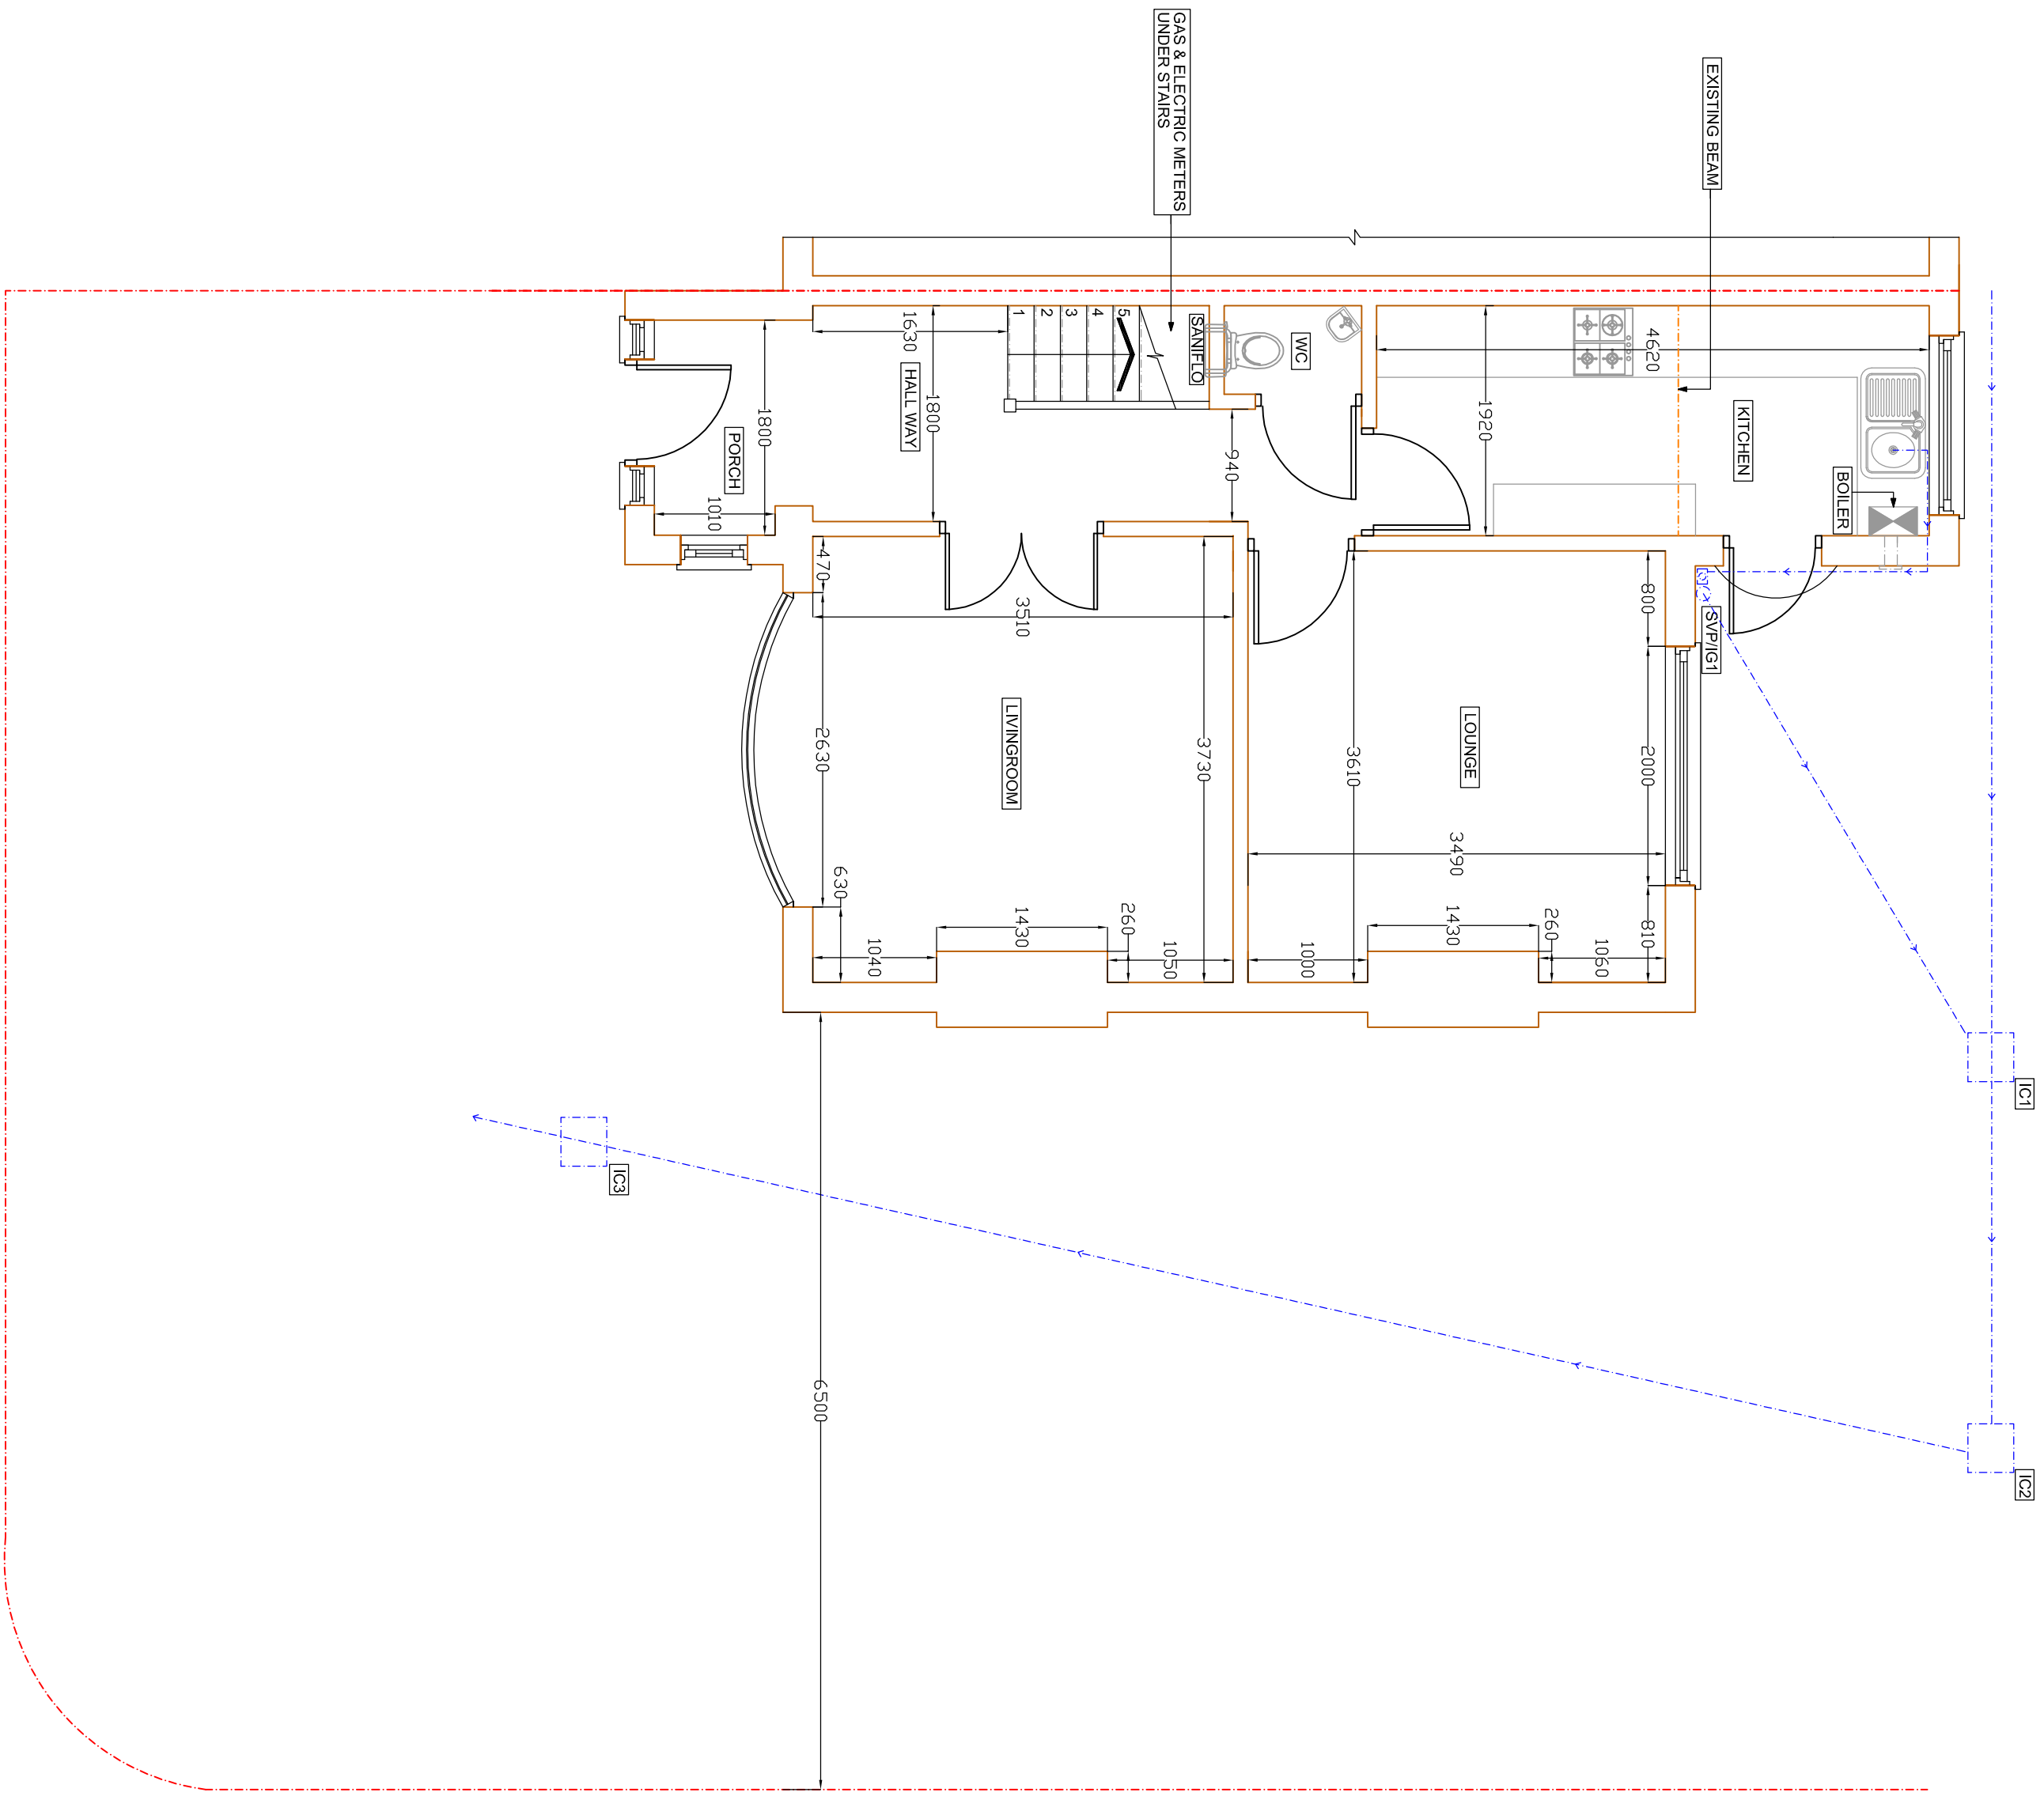


EXISTING GROUND FLOOR
SCALE BAR 1:50 @ A1

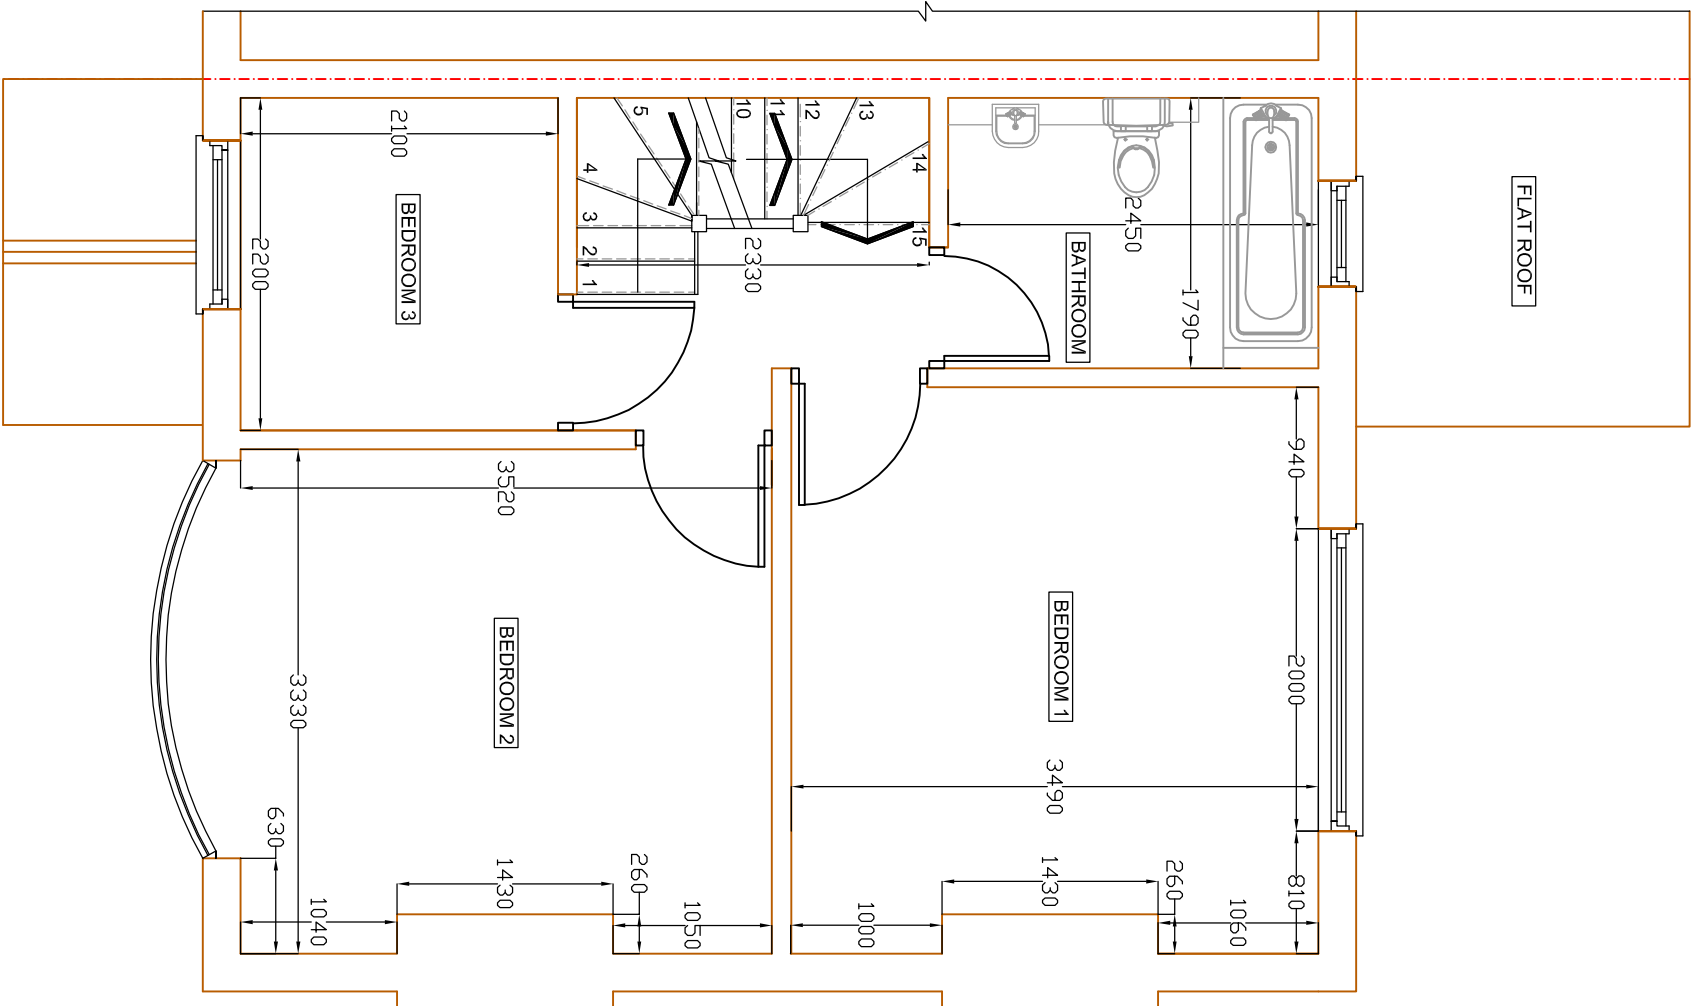

EXISTING FIRST FLOOR
SCALE BAR 1:50 @ A1

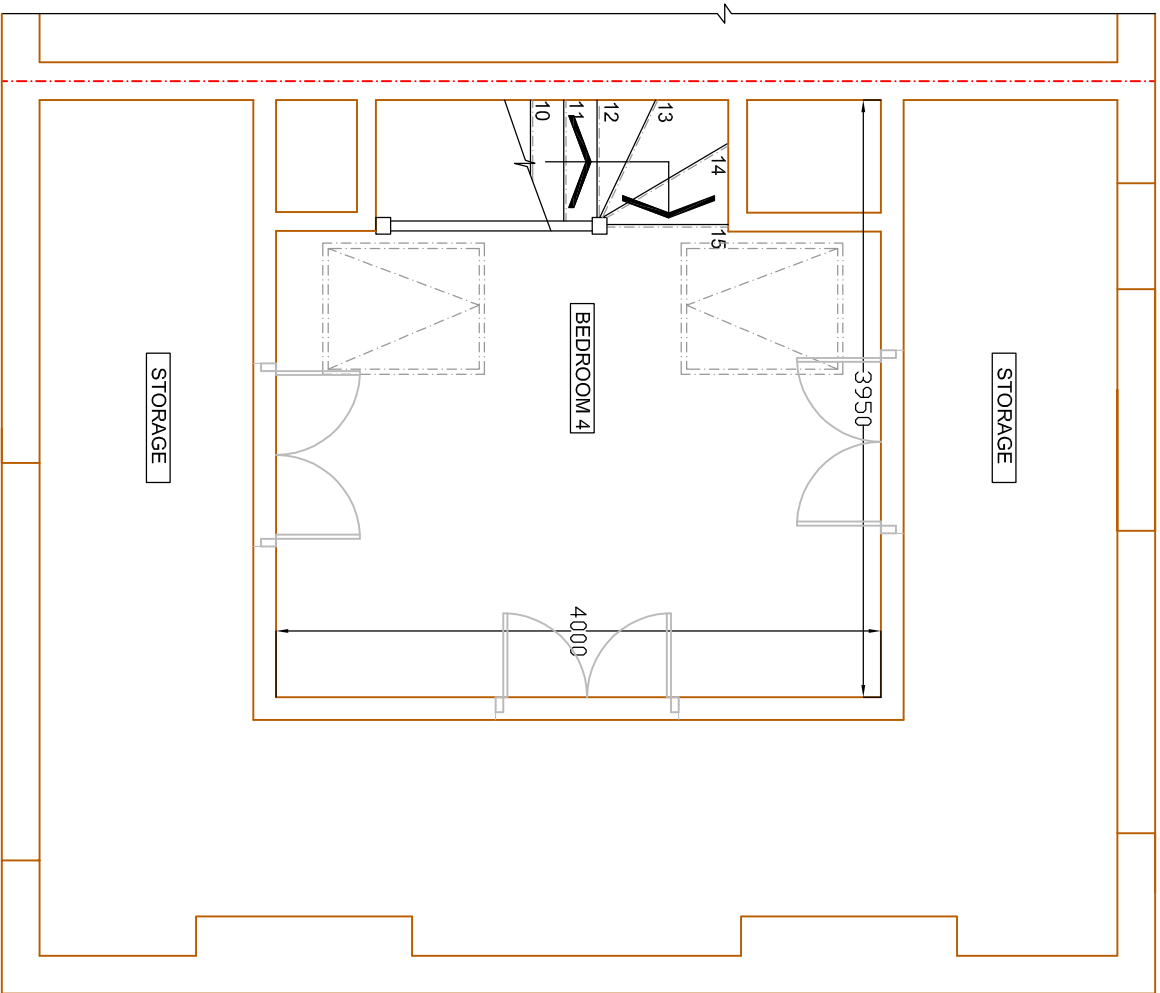

EXISTING LOFT FLOOR
SCALE BAR 1:50 @ A1

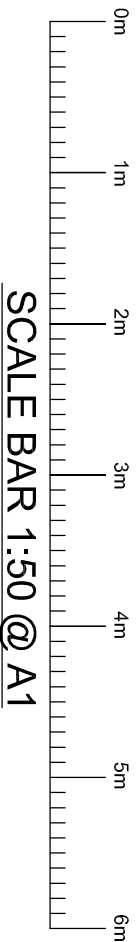

SCALE BAR 1:50 @ A1

**Greenfields
Architectural
Services**

London Office: 113 Dimes Road, E16 6JH
Oxford Office: 14 Station Crescent, Oxford, OX18 1LE

Telephone: 0207 282 1439
Telephone: 01865 691 897

Website: www.greenfieldsarchitecturalservices.co.uk

DRAWING TITLE: EXISTING FLOOR PLANS

SITE ADDRESS: 155 GRANVILLE ROAD, HILLINGDON, URB10 9AG

SCALE: 1:50 @ A1
DATE: 20.08.2016
DRAWN BY: BG
DRAWING NO: GRANVILLE/01