




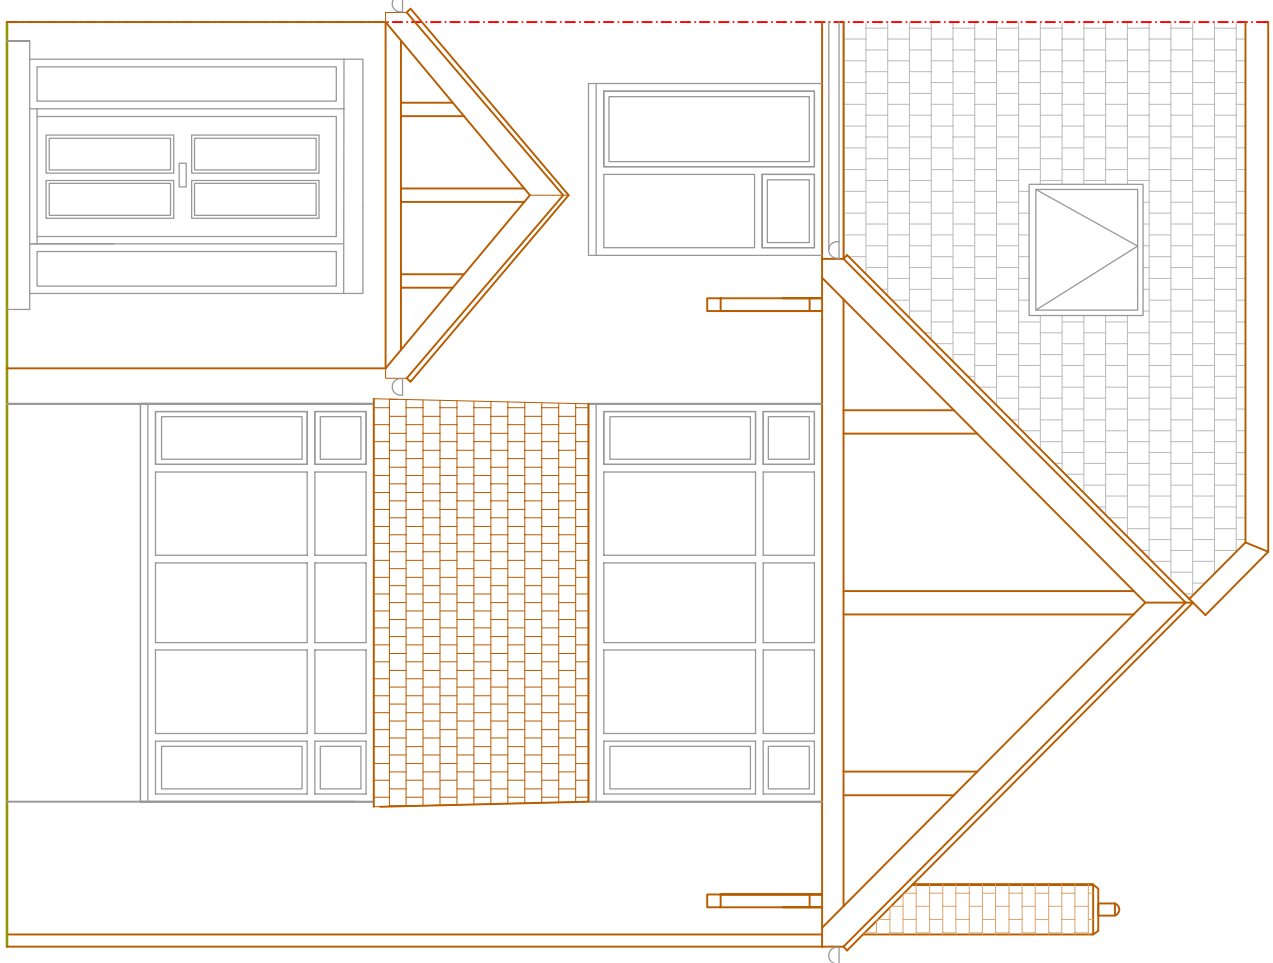


EXISTING FRONT ELEVATION
SCALE BAR 1:50 @ A1

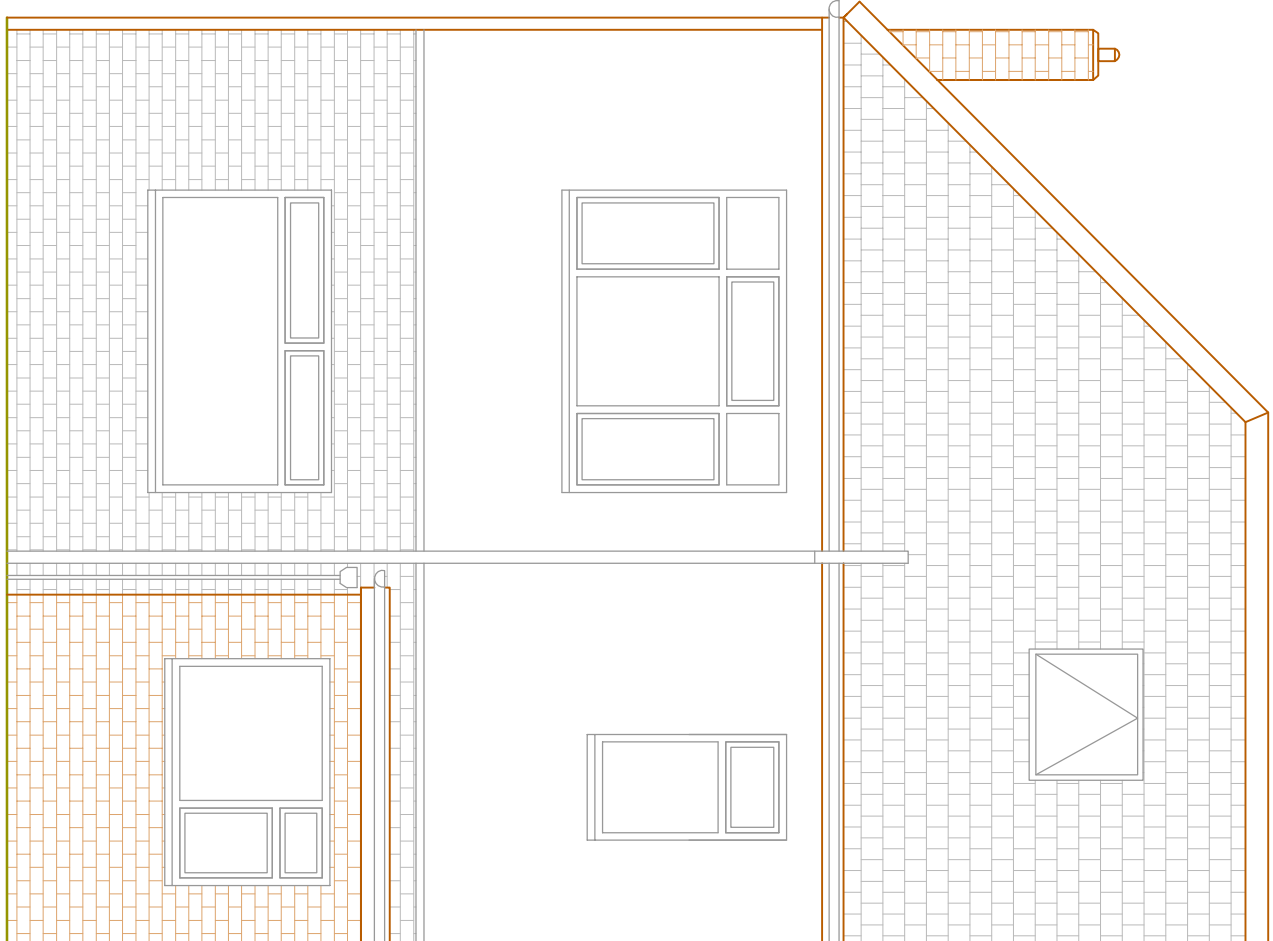


EXISTING REAR ELEVATION
SCALE BAR 1:50 @ A1

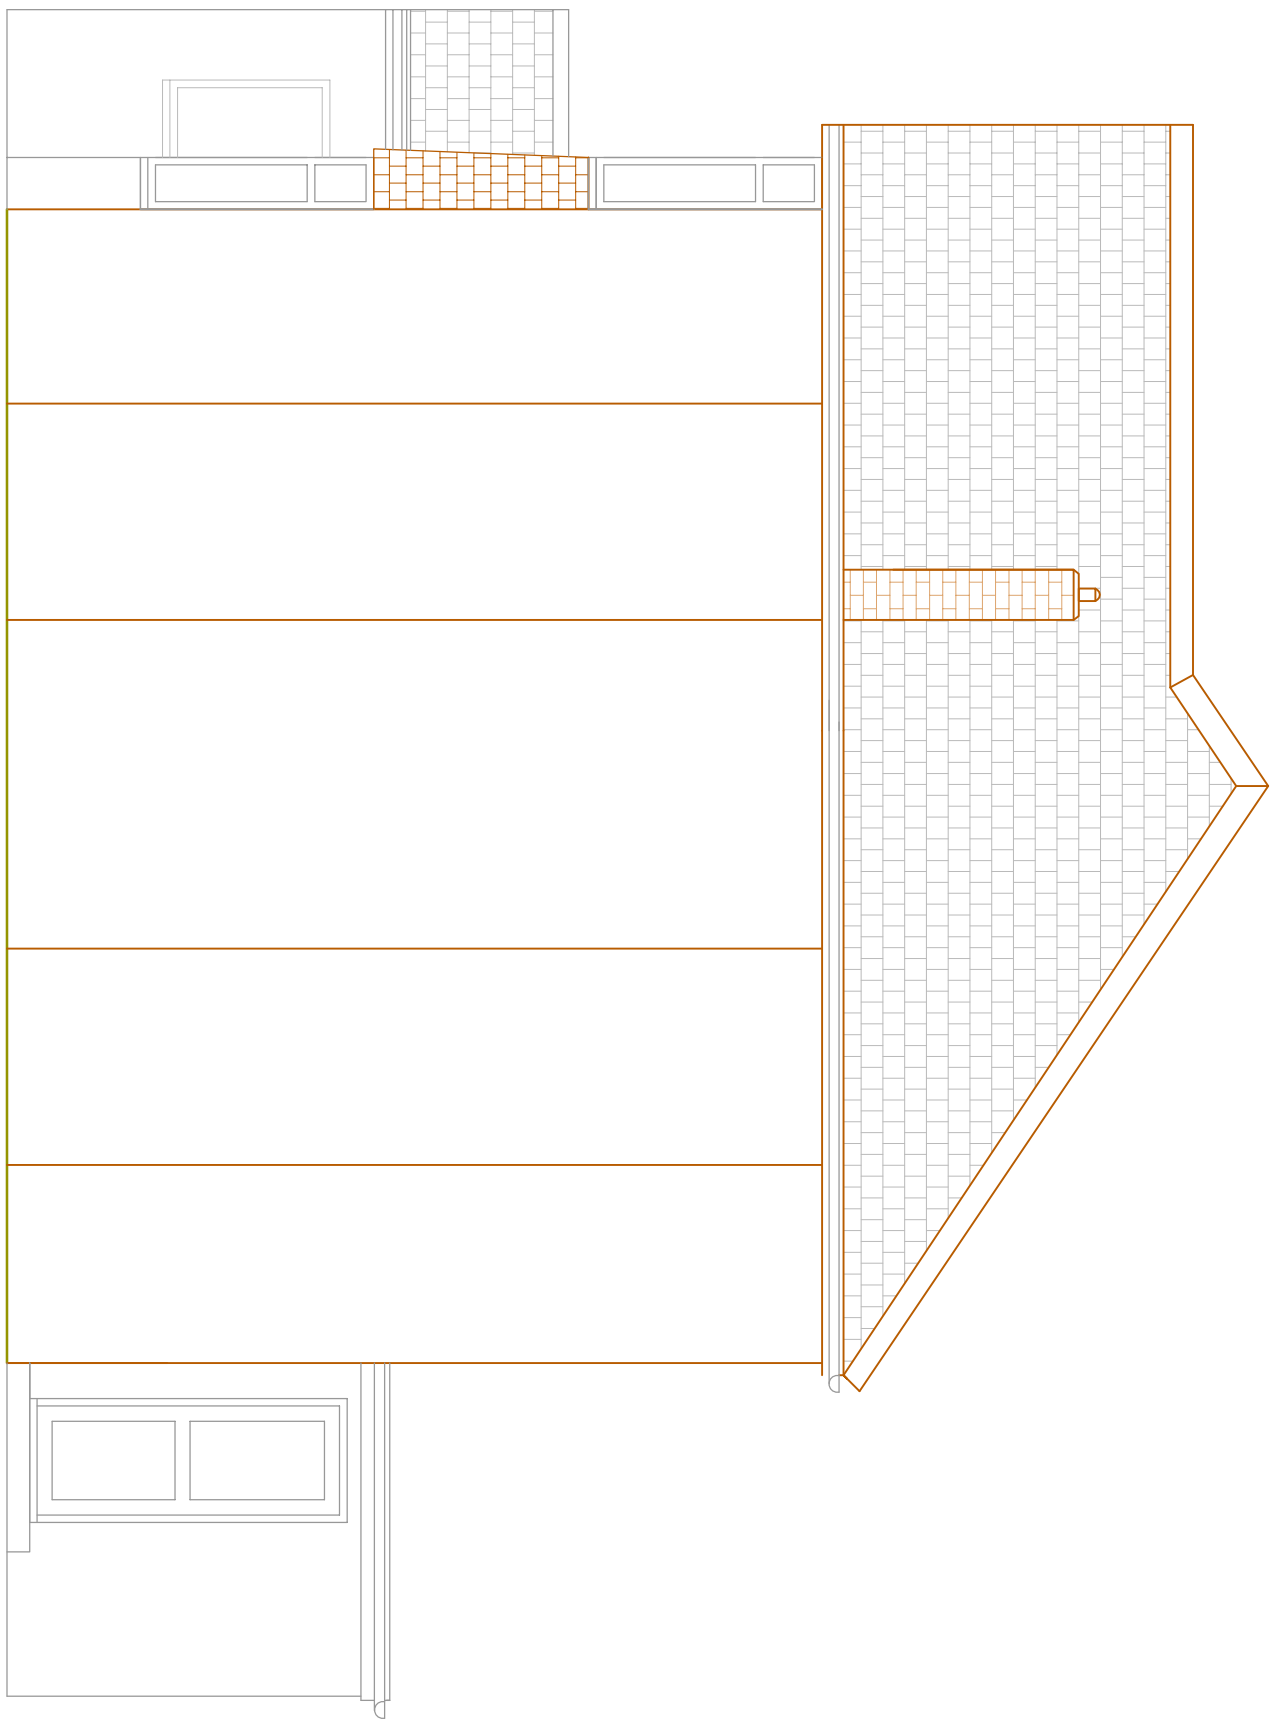

EXISTING SIDE ELEVATION 1
SCALE BAR 1:50 @ A1

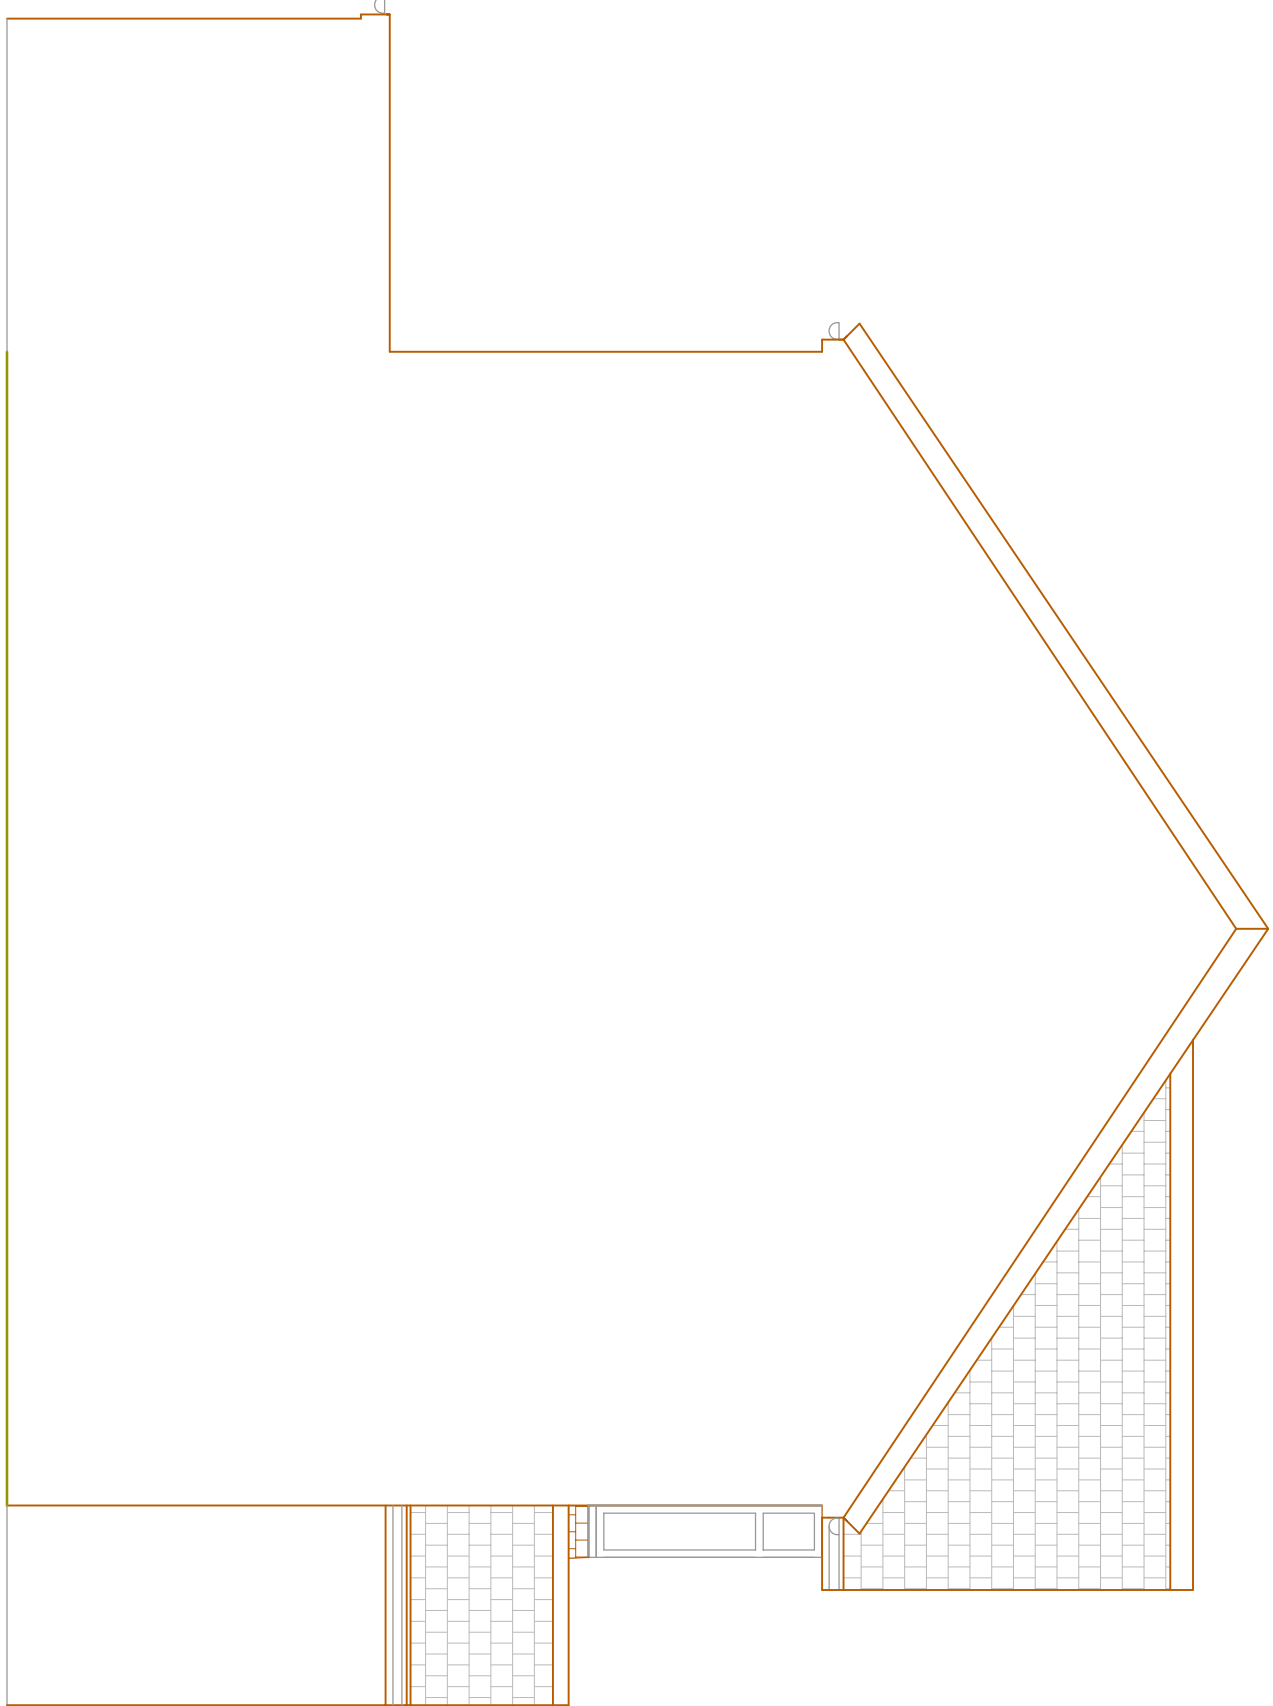

EXISTING SIDE ELEVATION 2
SCALE BAR 1:50 @ A1

 

SCALE BAR 1:50 @ A1

GENERAL NOTES:

THIS DRAWING IS NOT TO BE SCALED. THE MAIN CONTRACTOR IS RESPONSIBLE FOR CHECKING ALL DIMENSIONS ON SITE PRIOR TO COMMENCEMENT OF WORKS. ANY DISCREPANCIES NOT NOTED TO ARCHITECTURAL SERVICES AT OFFICE. ANY CONSTRUCTION WORK CARRIED OUT PRIOR TO OBTAINING THE NECESSARY APPROVALS IS SUBJECT TO THE HOUSING DESIGN APPROVING MISC. ALL BUILDING WORK IS TO BE CARRIED OUT TO THE SATISFACTION OF THE LOCAL AUTHORITY. THE MAIN CONTRACTOR SHALL BE ENTIRELY RESPONSIBLE FOR THE SECURITY, STRENGTH AND STABILITY OF THE BUILDING SITE DURING THE WORKS DURATION. THIS DRAWING IS THE COPYRIGHT OF ARCHITECTURAL SERVICES. THIS DRAWING MAY NOT BE COPIED BY ANY THIRD PARTIES WITHOUT PRIOR PERMISSION.

REVISION	DESCRIPTION	DATE	BY

**Greenfields
Architectural
Services**

London Office: 113 Dimes Road, Oxford Office: 14 Station Crescent,

Eltham, London, Oxfordshire,

SW5 7DU, OX18 1LE

Telephone: 0207 282 1439 Telephone: 01893 697 897

Email: info@greenfieldsarchitecturalservices.co.uk

Website: www.greenfieldsarchitecturalservices.co.uk

DRAWING TITLE: EXISTING ELEVATIONS

SITE ADDRESS: 155 GRANVILLE ROAD, HILLINGDON, URB10 9AG

SCALE: 1:50 @ A1 DRAWN BY: BG

DATE: 20.08.2016

DRAWING NO: GRANVILLE/02