


GENERAL NOTES:

THIS DRAWING IS NOT TO BE SCALED. THE MAIN CONTRACTOR IS RESPONSIBLE FOR CHECKING ALL DIMENSIONS ON SITE PRIOR TO COMMENCEMENT OF WORKS WITH ANY DISCREPANCIES REPORTED TO GREENFIELDS ARCHITECTURAL SERVICES AT ONCE. ANY CONSTRUCTION WORK CARRIED OUT PRIOR TO OBTAINING THE NECESSARY APPROVALS IS ENTIRELY AT THE HOMEHOLDER'S RISK.


ALL BUILDING WORK IS TO BE CARRIED OUT TO THE SATISFACTION OF THE LOCAL AUTHORITY AND BUILDING CONTROL OFFICER, AND IN ACCORDANCE WITH CURRENT BUILDING REGULATIONS AND AS SUCH ANY UNDESIRABLE BUILDING WORKS THAT MAY BE REQUIRED ON SITE.

THE MAIN CONTRACTOR SHALL BE ENTIRELY RESPONSIBLE FOR THE SECURITY, PROTECTION AND STABILITY OF THE SURROUNDING EXISTING BUILDINGS.


THIS DRAWING IS THE COPYRIGHT OF GREENFIELDS ARCHITECTURAL SERVICES. THIS DRAWING MAY NOT BE COPIED BY ANY THIRD PARTY WITHOUT PRIOR PERMISSION.

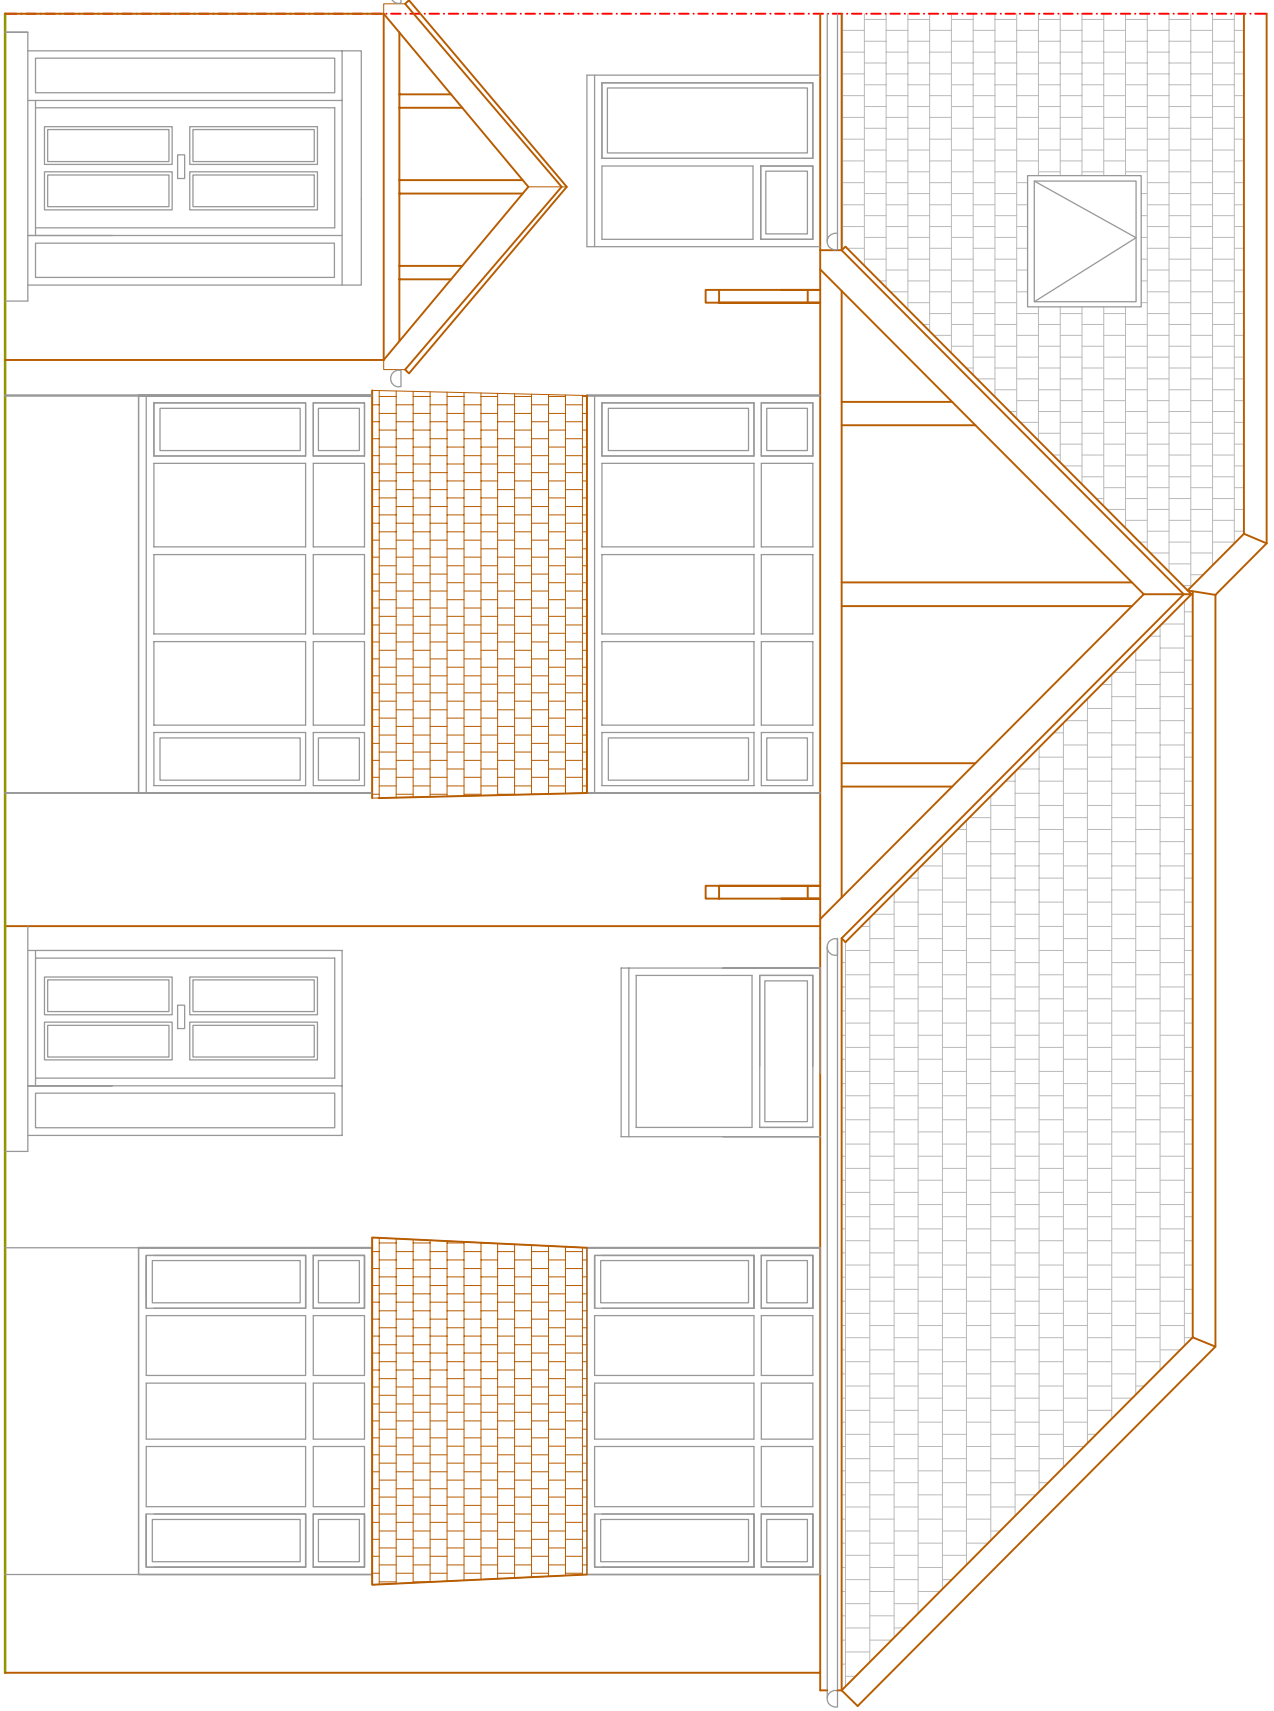


PROPOSED FRONT ELEVATION
SCALE BAR 1:50 @ A1

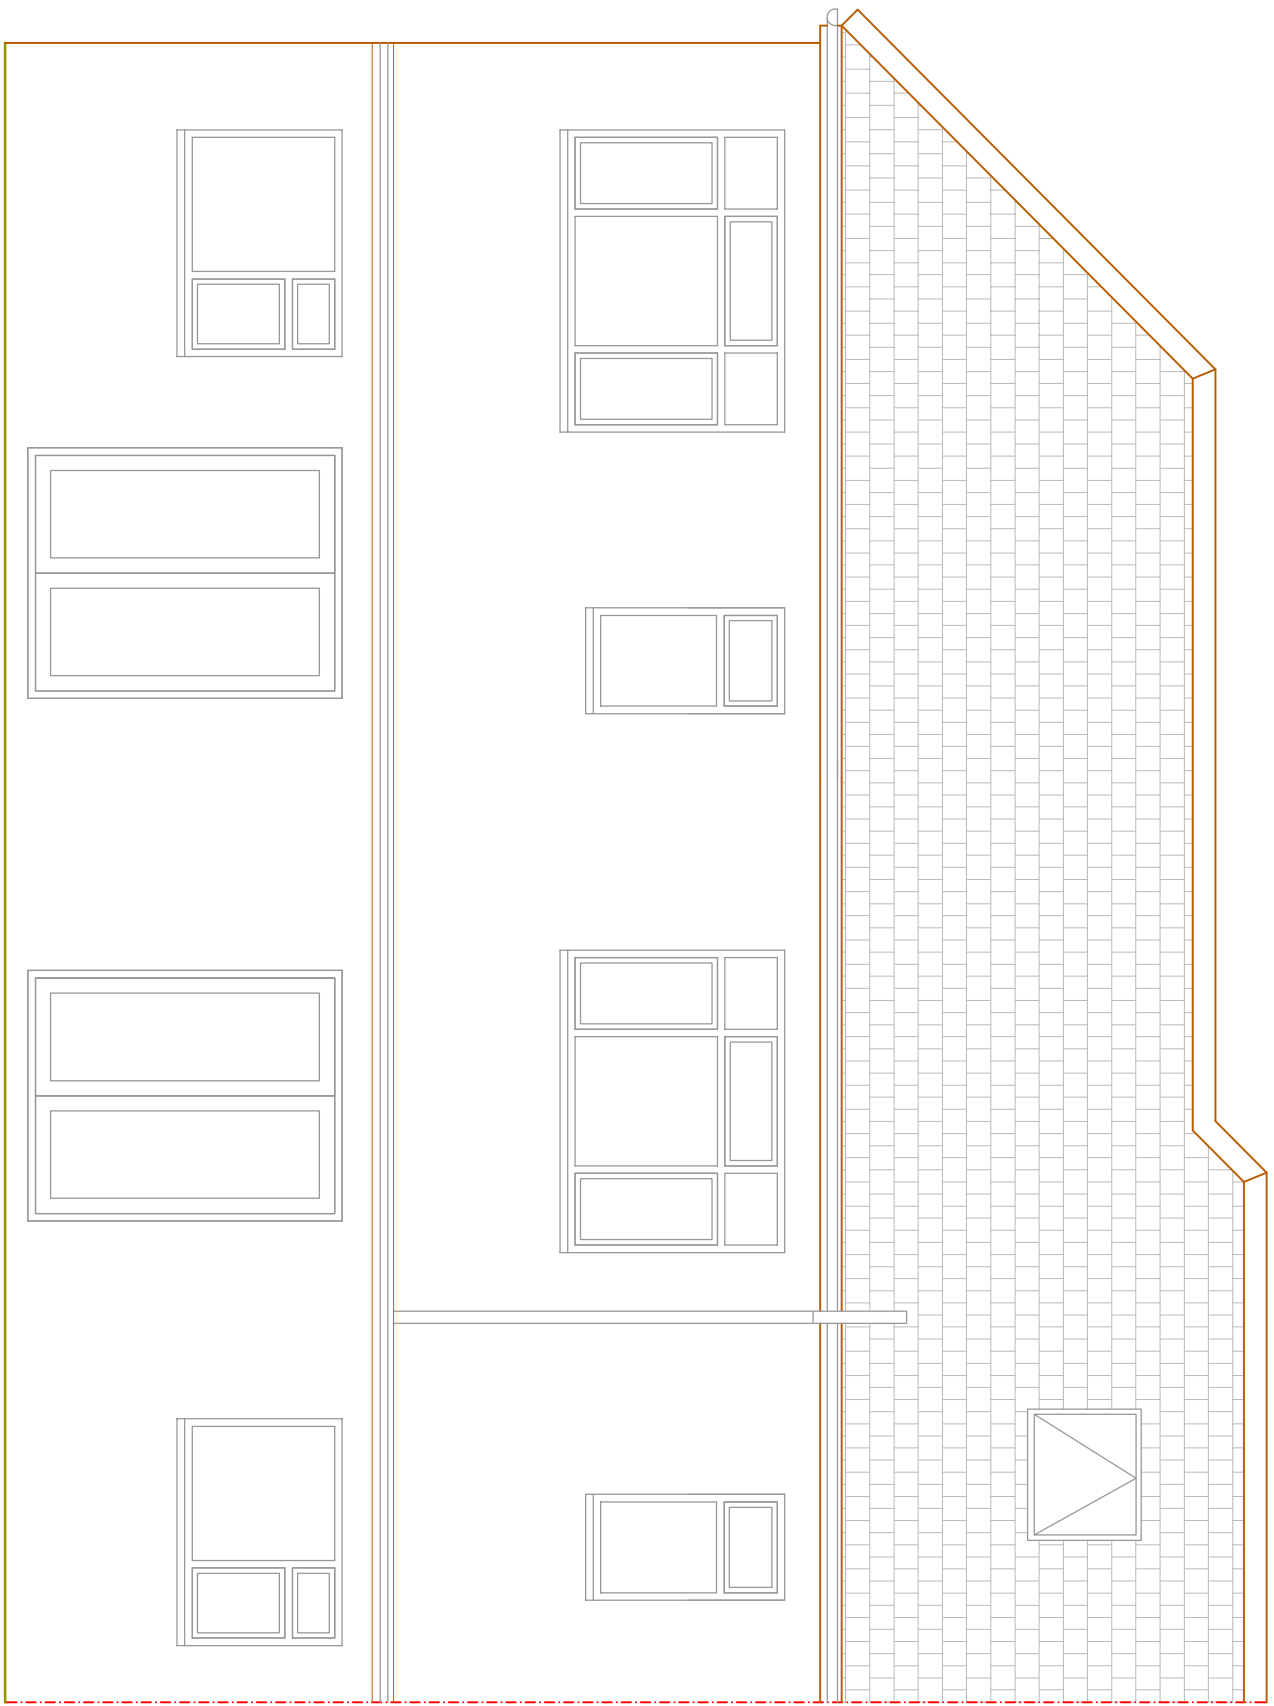

EXISTING REAR ELEVATION
SCALE BAR 1:50 @ A1

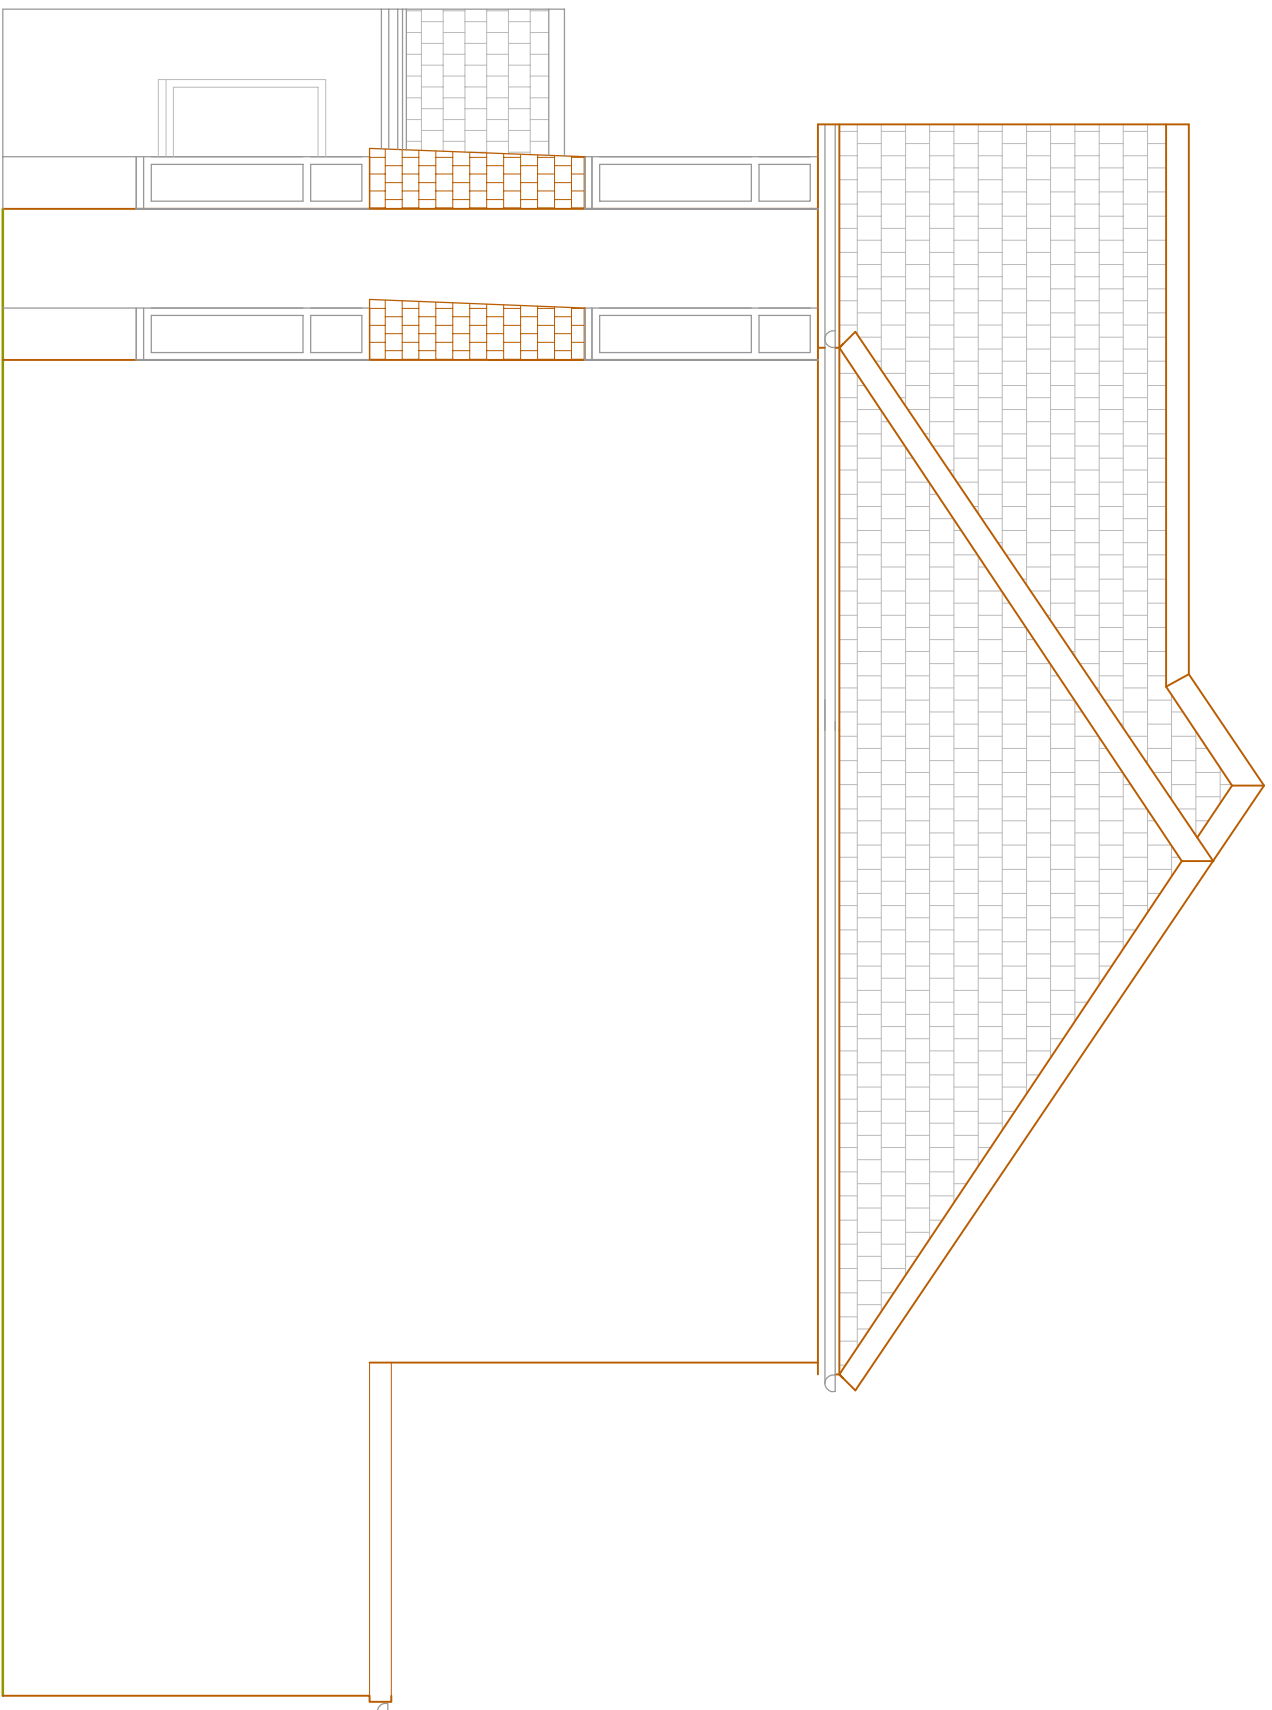

PROPOSED SIDE ELEVATION 1
SCALE BAR 1:50 @ A1

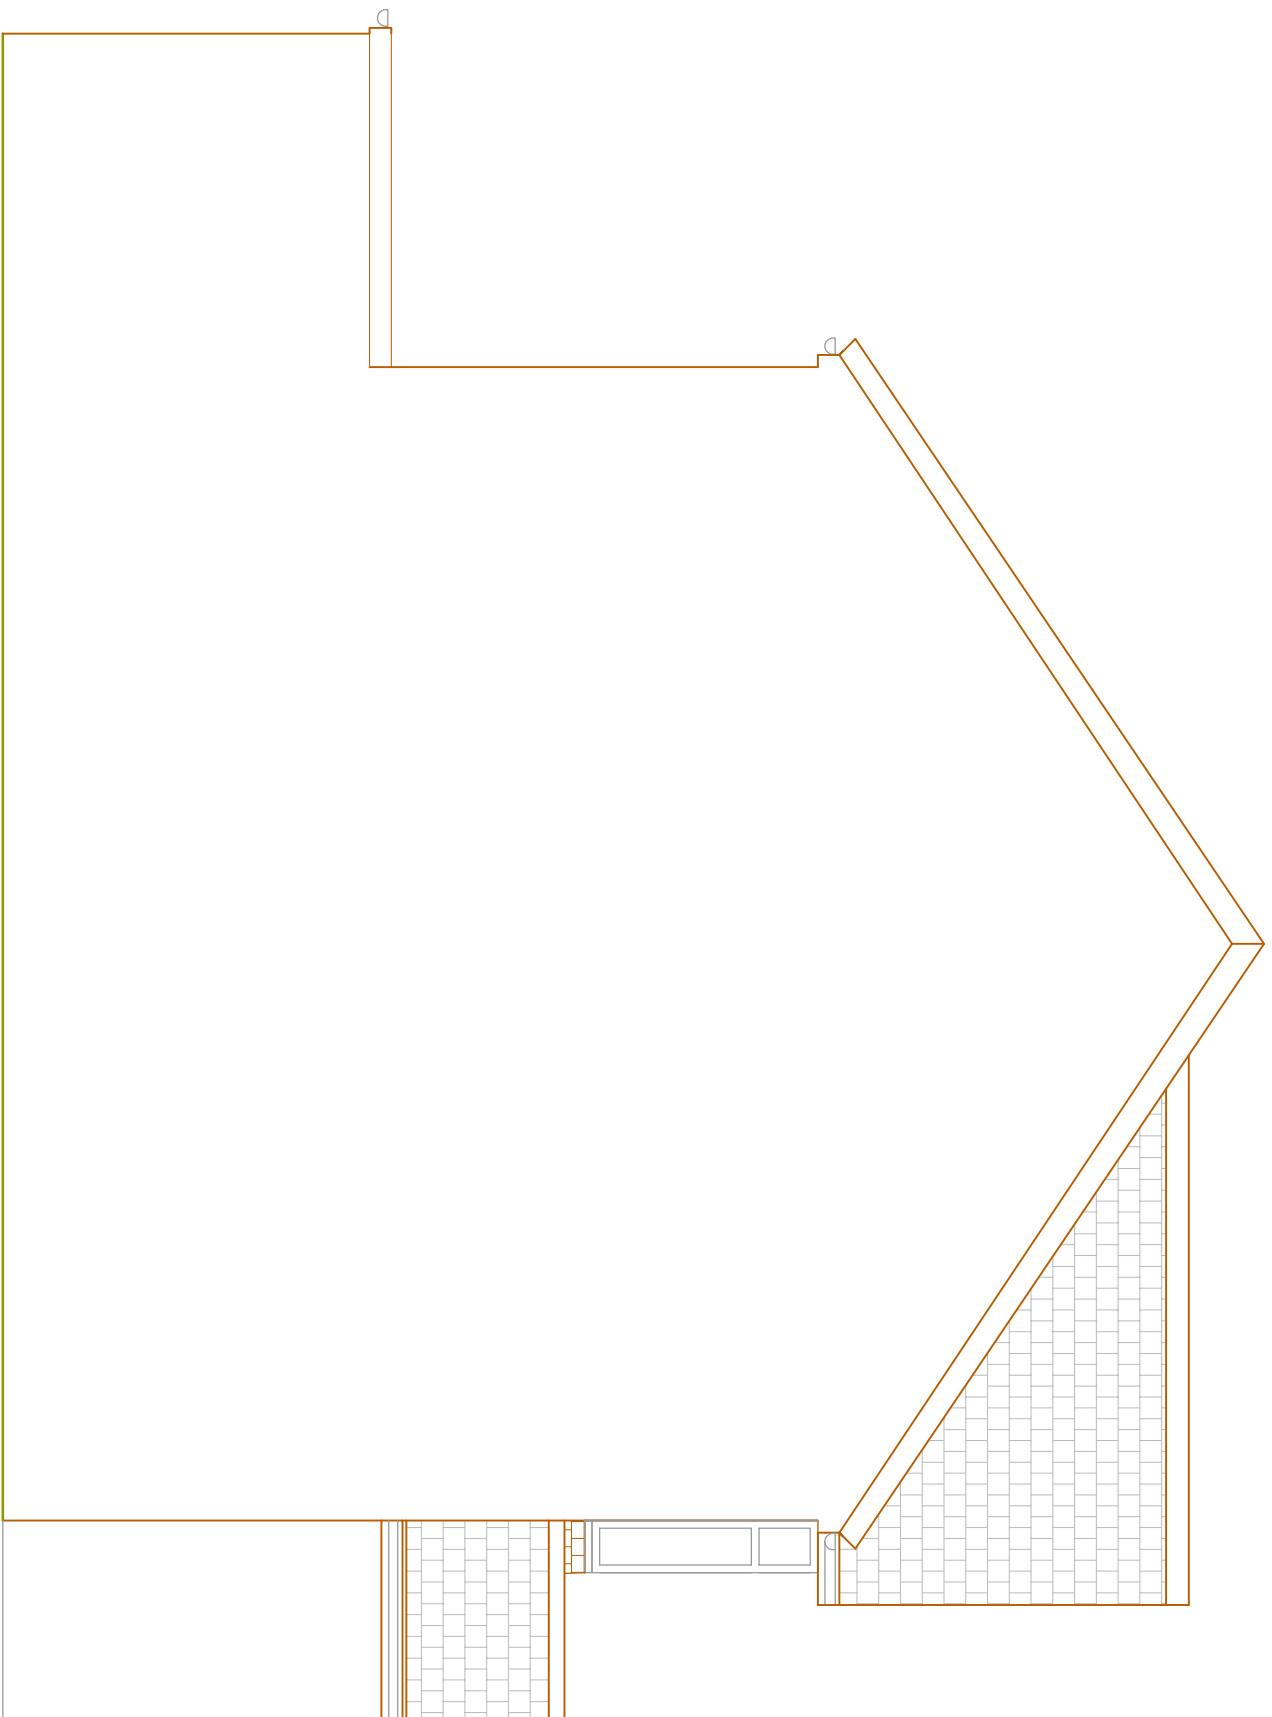

PROPOSED SIDE ELEVATION 2
SCALE BAR 1:50 @ A1



SCALE BAR 1:50 @ A1

REVISION	DESCRIPTION	DATE	BY



London Office: 113 Dimes Road, Fulham, London SW6 7DU

Telephone: 020 7262 4439

Telephone: 01850 651 897

Email: info@greenfieldsarchitecturalservices.co.uk

Website: www.greenfieldsarchitecturalservices.co.uk

DRAWING TITLE: PROPOSED ELEVATIONS

SITE ADDRESS: 155 GRANVILLE ROAD, HILTONDON, UXT0 9AG

SCALE: 1:50 @ A1

DATE: 02.02.19

DRAWN BY: BG

DRAWING NO: GRANVILLE/04