




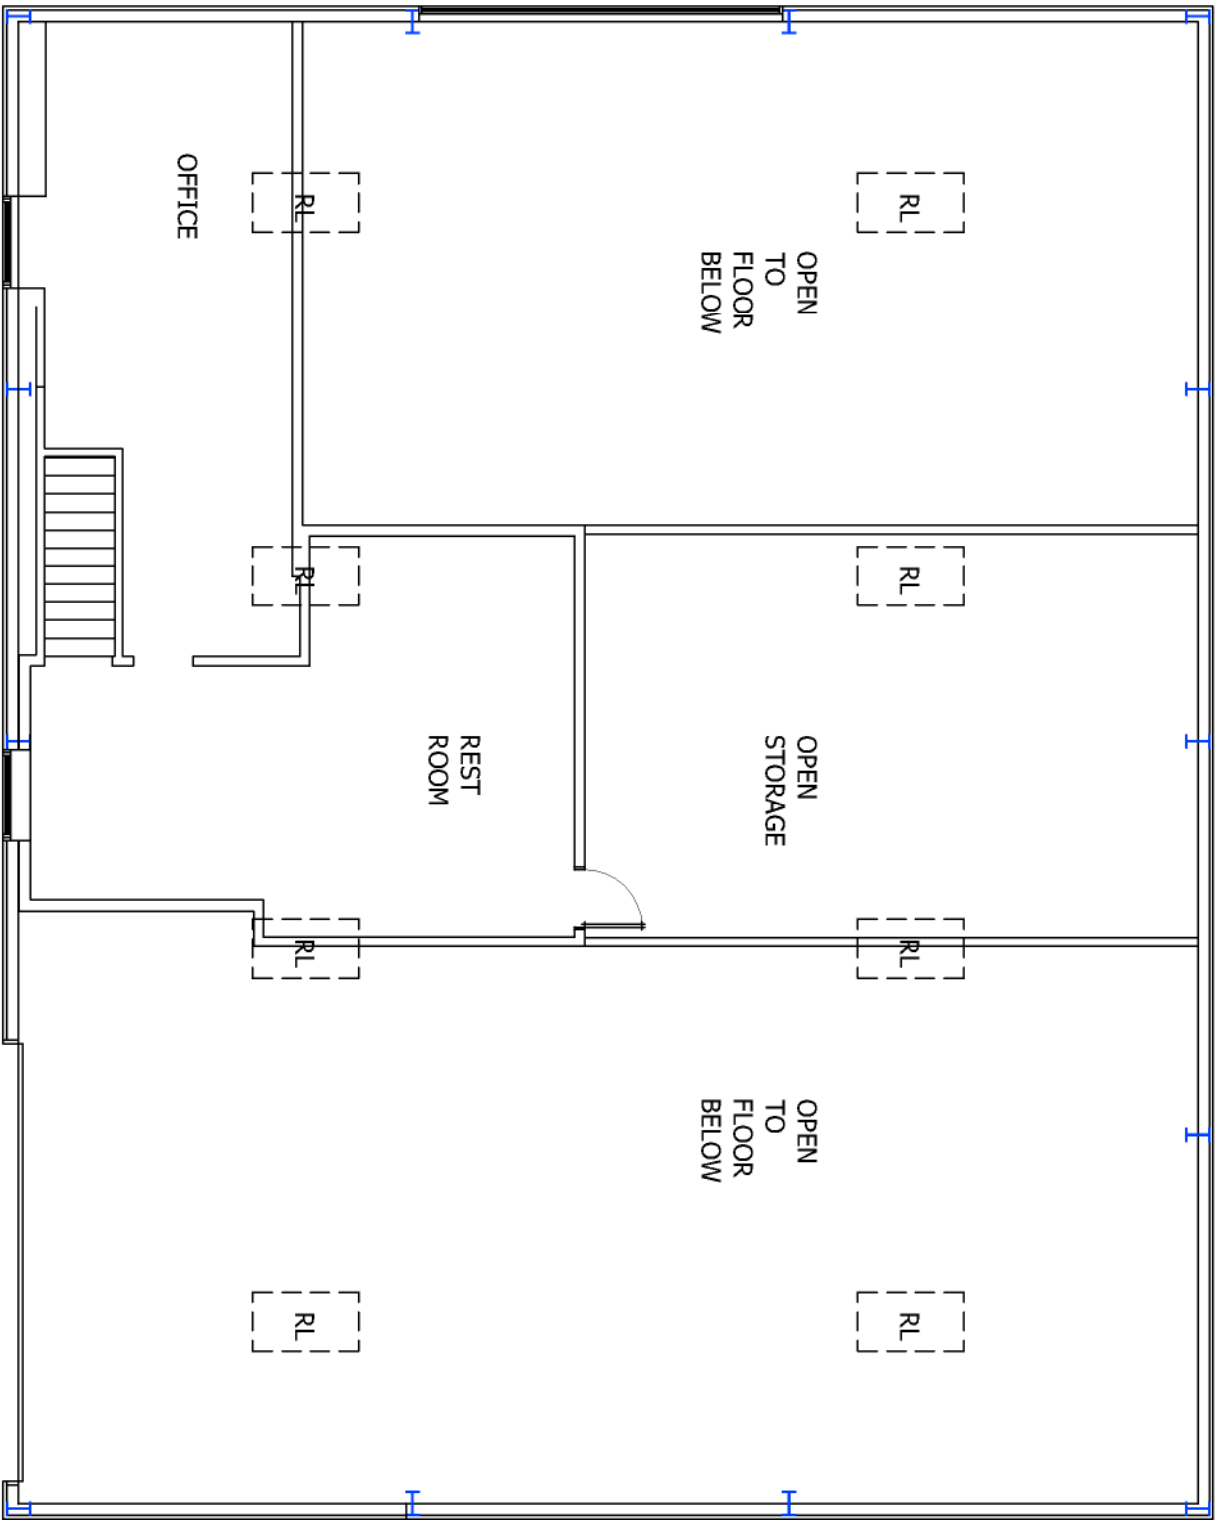


BUILDING A - WORKSHOP-STORE
FIRST FLOOR PLAN
SCALE 1:100
AREA - 108m²

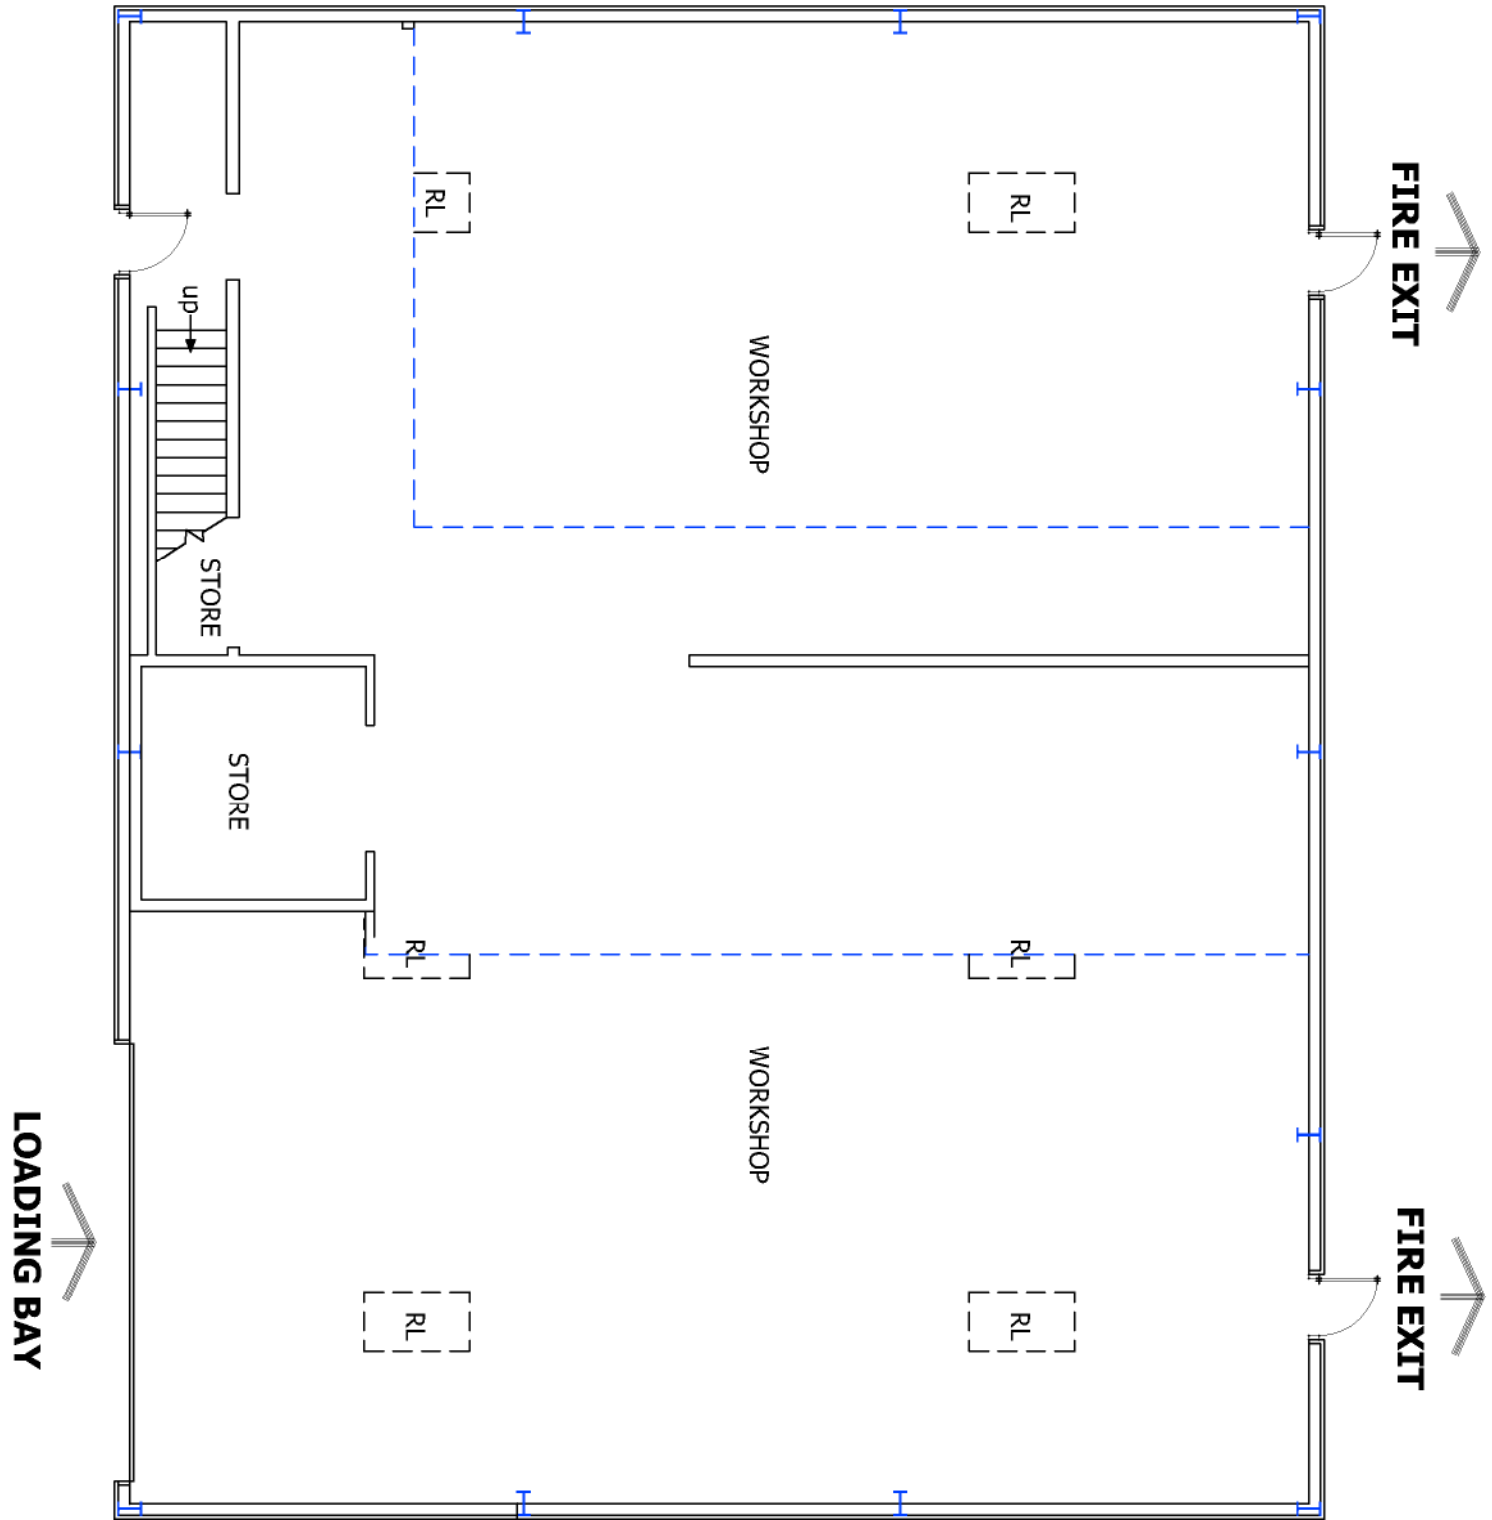


BUILDING A - WORKSHOP-STORE
GROUND FLOOR PLAN
SCALE 1:100
AREA - 320m²

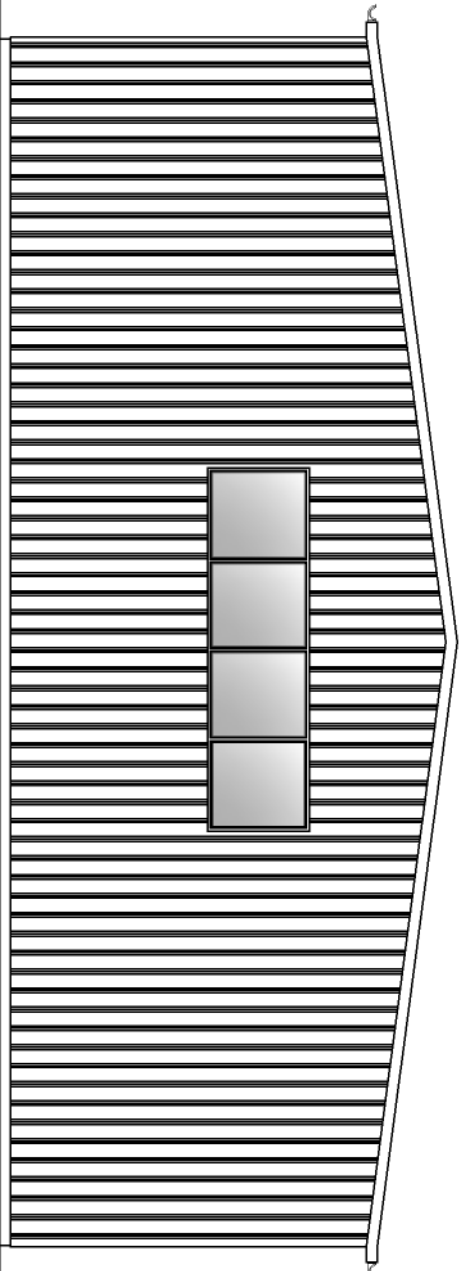


BUILDING A - WORKSHOP-STORE
WEST ELEVATION
SCALE 1:100

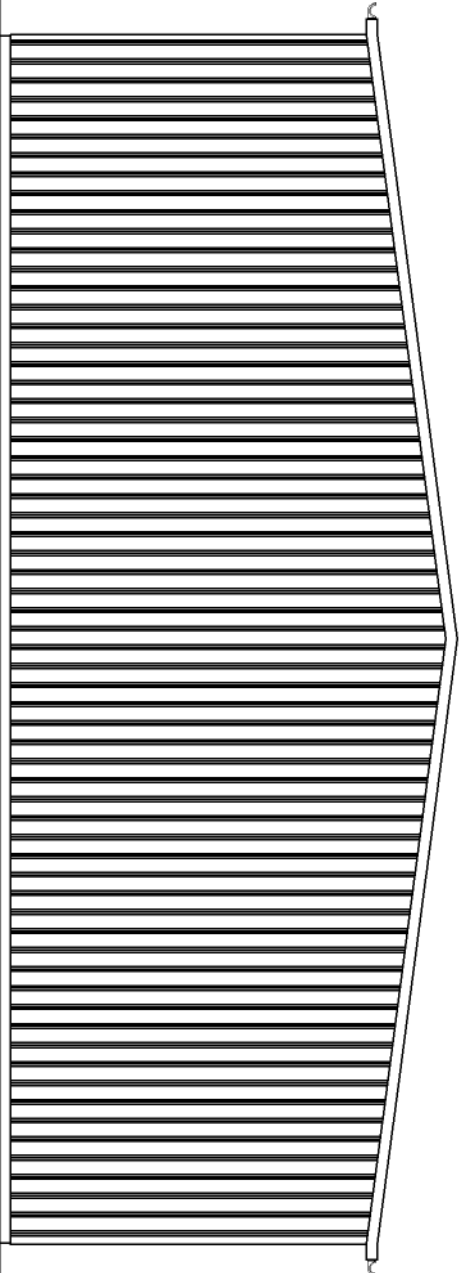


BUILDING A - WORKSHOP-STORE
WEST ELEVATION
SCALE 1:100

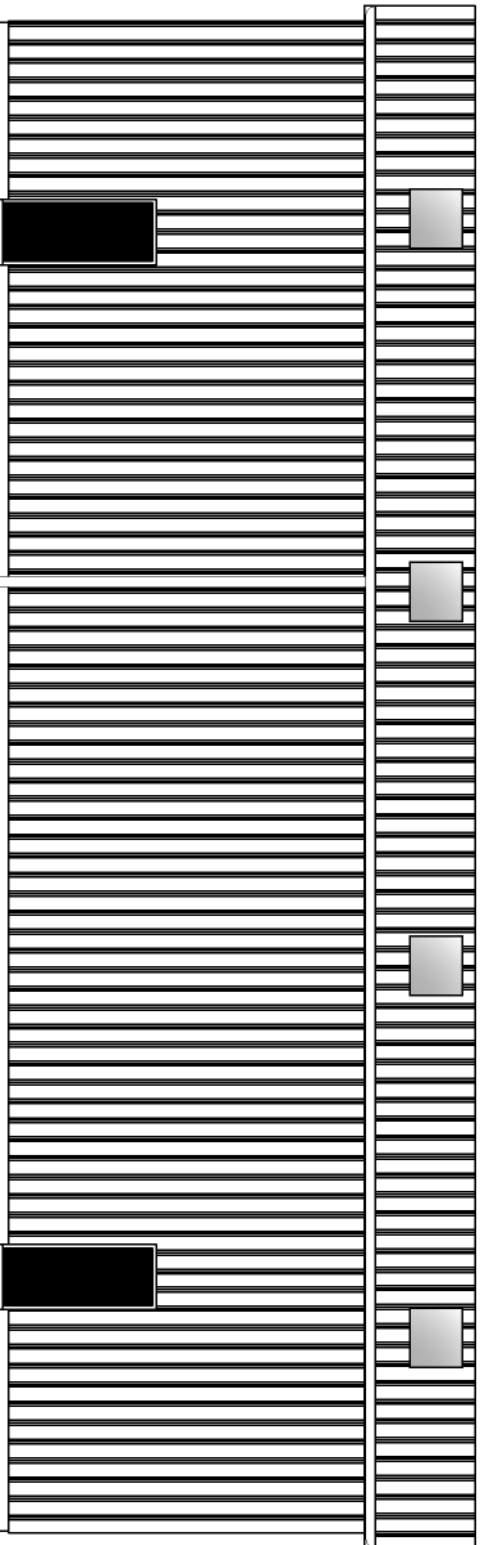

BUILDING A - WORKSHOP-STORE
SOUTH ELEVATION
SCALE 1:100

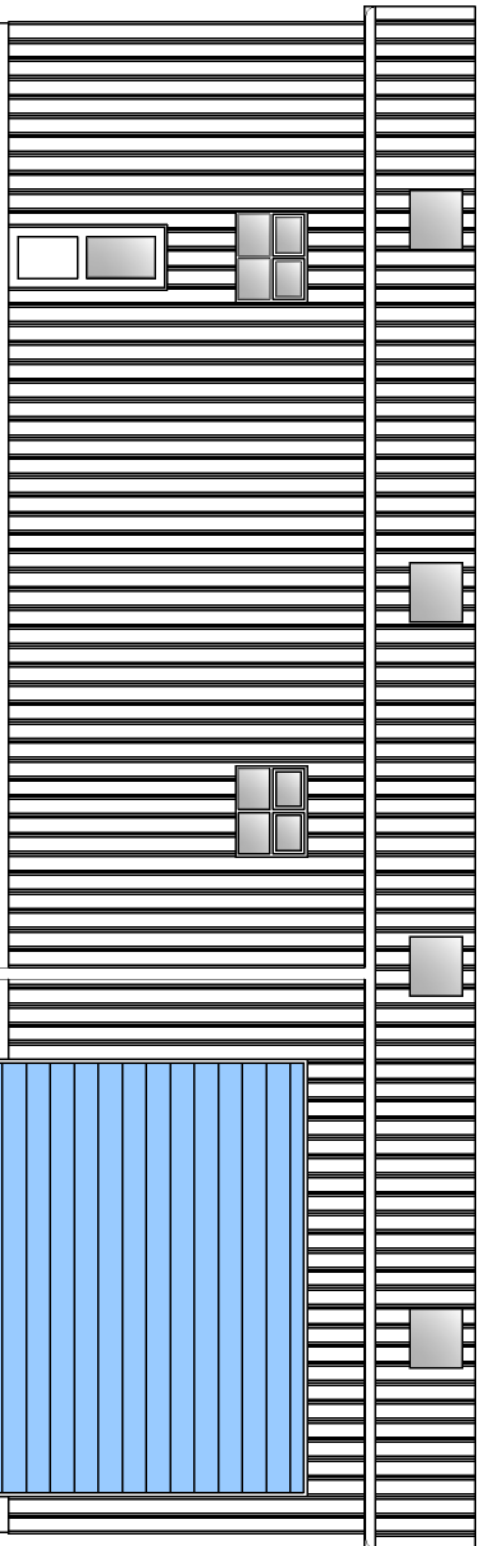

BUILDING A - WORKSHOP-STORE
NORTH ELEVATION
SCALE 1:100

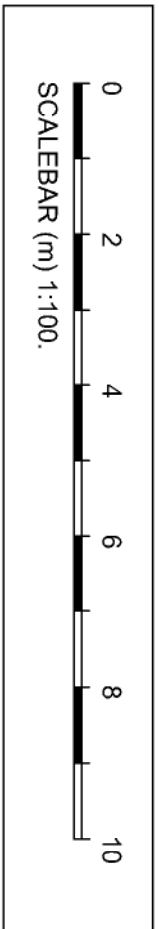

REVISIONS			
HAWKINS EADES ASSOCIATES			
ARCHITECTURAL			
PLANNING & DESIGN CONSULTANTS			
100 High Street Great Missenden Bucks HP16 0BE			
Tel: (01494) 891555/891666 Fax: (01494) 891222 e-trial@mail@hawkinsades.co.uk			
CLIENT: Fresh Firm Studios			
PROJECT: Erection of Workshop, Offices and Storage Site of Victory House, 51 & 53 Wallingford Road, Uxbridge UB8 2RZ			
TITLE: Planning Plans and Elevations Building A – Workshop			
DRWG No.	A1	4068	PLA 1:00 –
DATE	July 17	SCALE	As Shown
DRAWN BY	OSE	CHECKED	
Do not scale from this drawing, use dimensions only. All discrepancies must be reported to the Architect. © HAWKINS EADES ASSOCIATES			