
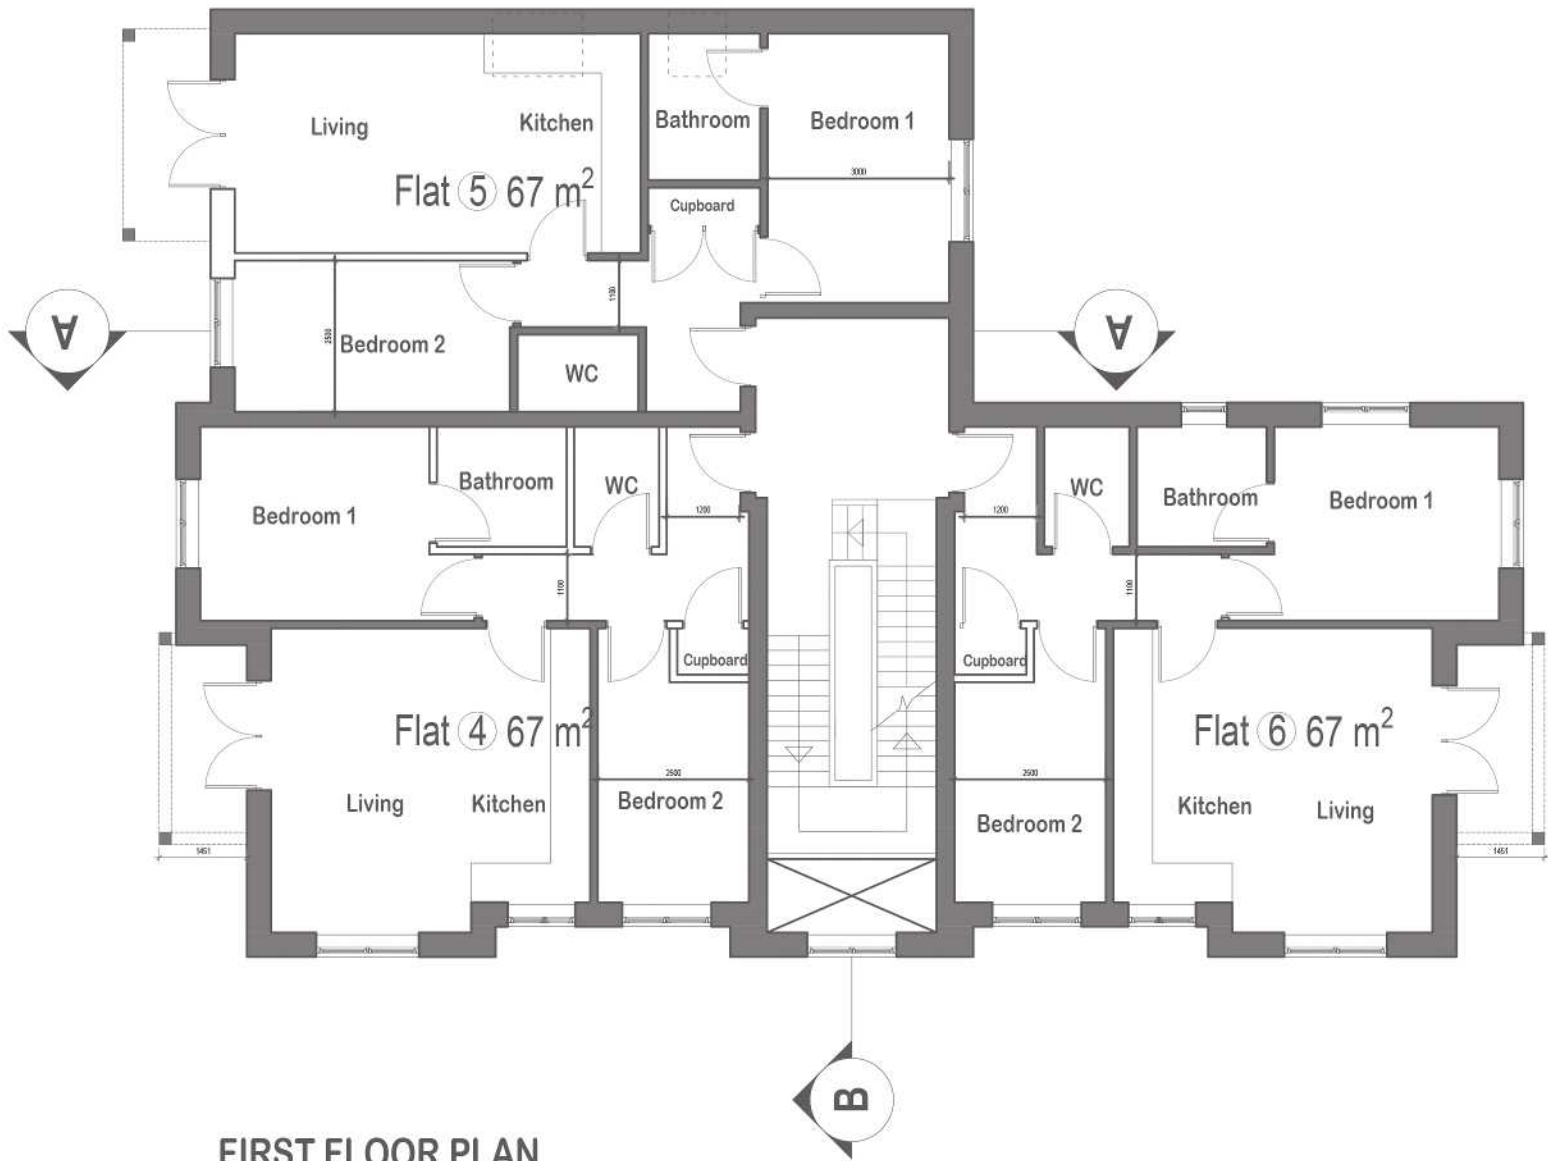


FIRST FLOOR PLAN

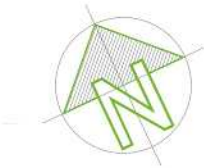

FIRST FLOOR PLAN

Rev	Date	Description	Drawn	Checked
Do not scale from this drawing. All dimensions are to be checked on site. Any discrepancies are to be reported immediately to the Architect or Main Contractor.				
COPYRIGHT © 2020 ALL RIGHTS RESERVED IN THE CHAPTER IV OF THE COPYRIGHT, DESIGN AND PATENTS ACT 1988 HAVE BEEN SPHRALLY ASSERTED				

Richard Morton Architects Ltd

70 Cowcross Street, London, EC1M 6EJ
Tel: 0203 179 9030

Email: richard@rm-architects.com
Web: www.rm-architects.com



Client

Mrs P Sidhu
-

Project

Swakeleys Road
-

Drawing

First Floor Plan
-
-

Scale

1:125@A3

Project No.	Drawing No.	Revision	
177	115	A	
Status	Date	Drawn by	Checked by
P	Dec 2020YZ		RM