


SECOND FLOOR PLAN

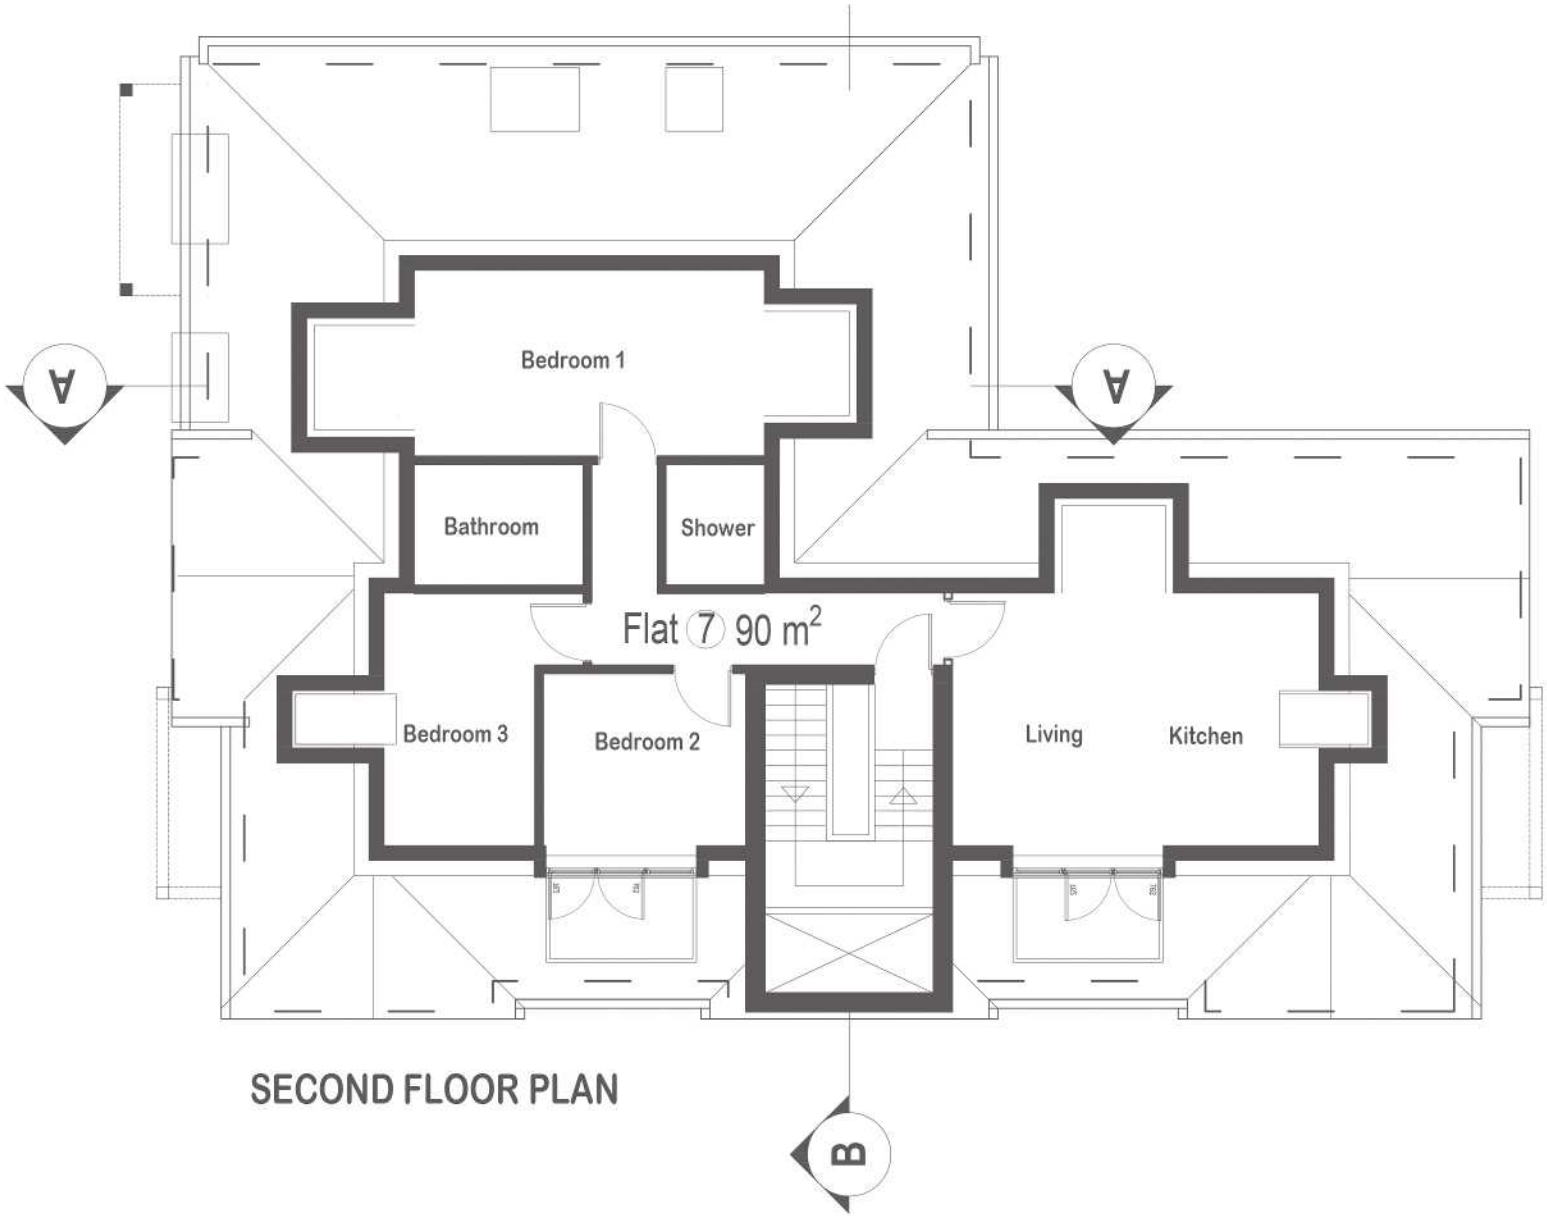

SECOND FLOOR PLAN

Rev	Date	Description	Drawn	Checked
Do not scale from this drawing All dimensions are to be checked on site Any discrepancies are to be reported immediately to the Architect or Main Contractor				
COPYRIGHT © 2020 ALL RIGHTS RESERVED IN THE COPYRIGHT ACT 1988 HAVE BEEN GENERALLY ASSERTED				

Richard Morton Architects Ltd

70 Cowcross Street, London, EC1M 6EJ
Tel: 0203 179 9030

Email: richard@rm-architects.com
Web: www.rm-architects.com



Client

Mrs P Sidhu

Project

Swakeleys Road

Drawing

Second Floor Plan

Scale

1:125@A3

Project No.	Drawing No.	Revision
177	116	-

Status	Date	Drawn by	Checked by
P	Dec 2020YZ		RM