


ROOF PLAN

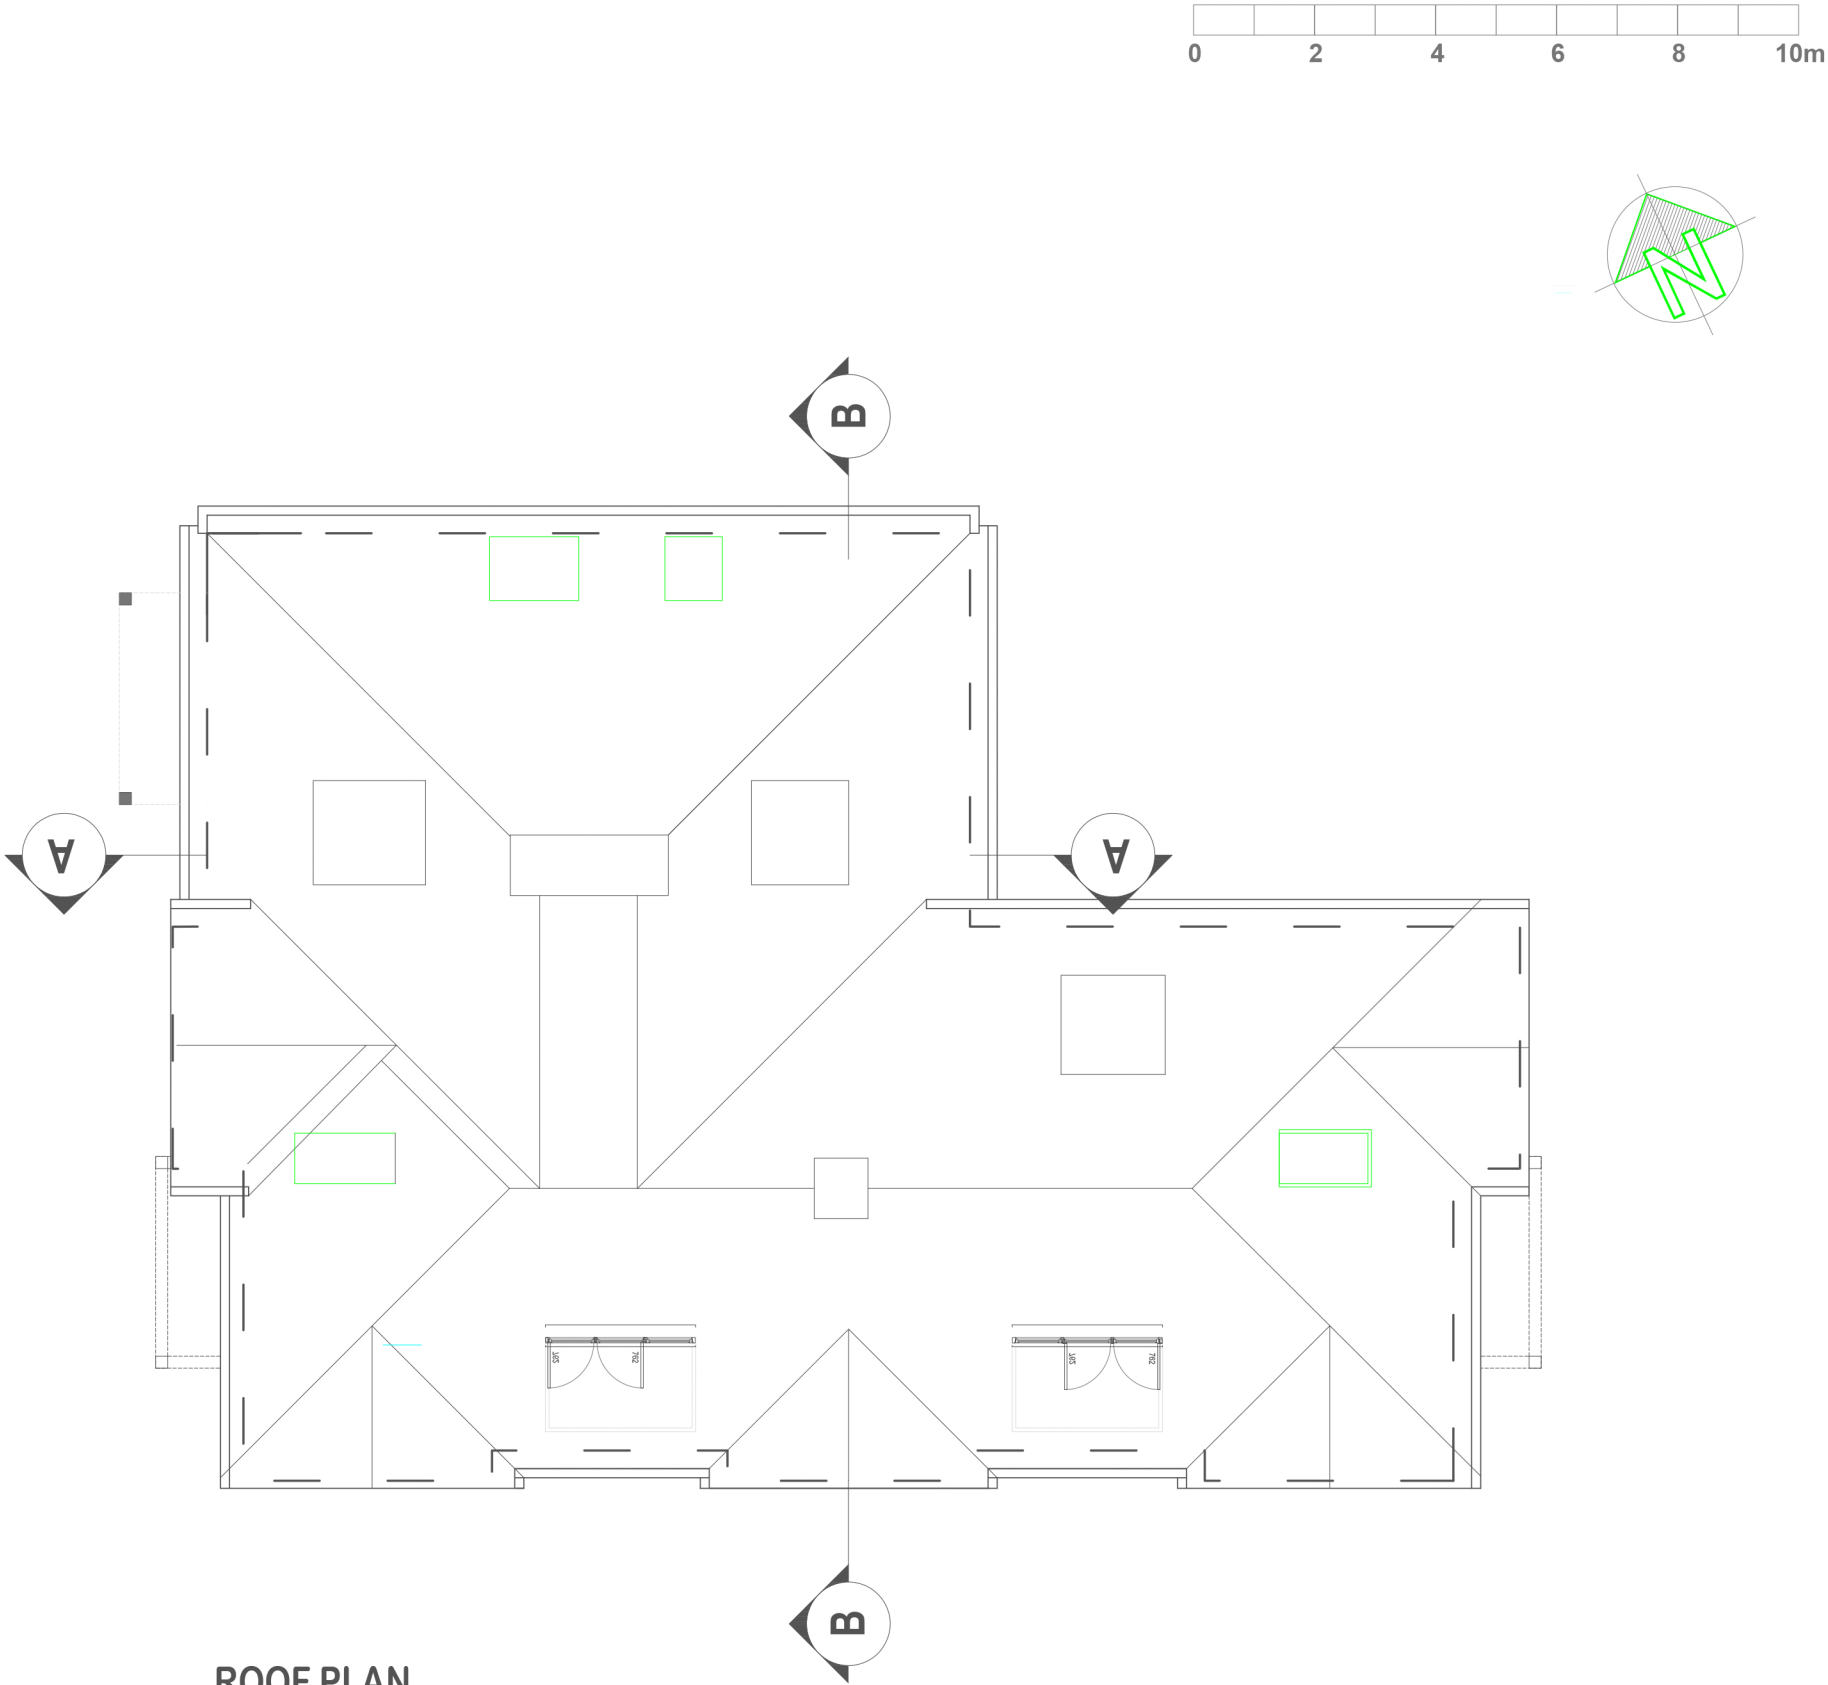

Rev	Date	Description	Drawn	Checked
Do not scale from this drawing All dimensions are to be checked on site Any discrepancies are to be reported immediately to the Architect or Main Contractor				
COPYRIGHT © 2020 ALL RIGHTS DESCRIBED IN THE CHAPTER IV OF THE COPYRIGHT DESIGN AND PATENTS ACT 1988, HAVE BEEN GENERALLY ASSERTED				

Richard Morton Architects Ltd
70 Cowcross Street, London, EC1M 6EJ
Tel: 0203 179 9030
Email: richard@rm-architects.com
Web: www.rm-architects.com



Client
Mrs P Sidhu
-

Project
Swakeleys Road
-

Drawing
Roof Plan
-
-

Scale
1:125@A3

Project No.	Drawing No.	Revision
177	119	-

Status	Date	Drawn by	Checked by
P	Dec 2020	YZ	RM