




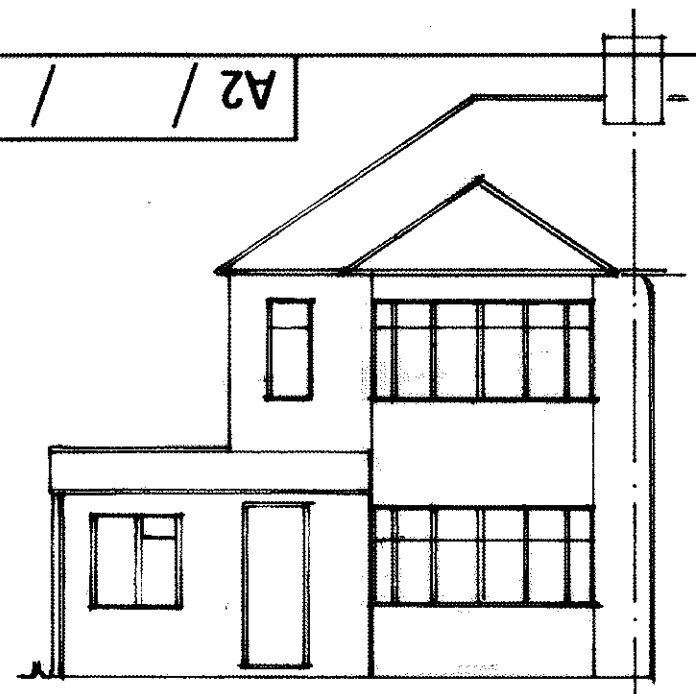


FRONT ELEVATION

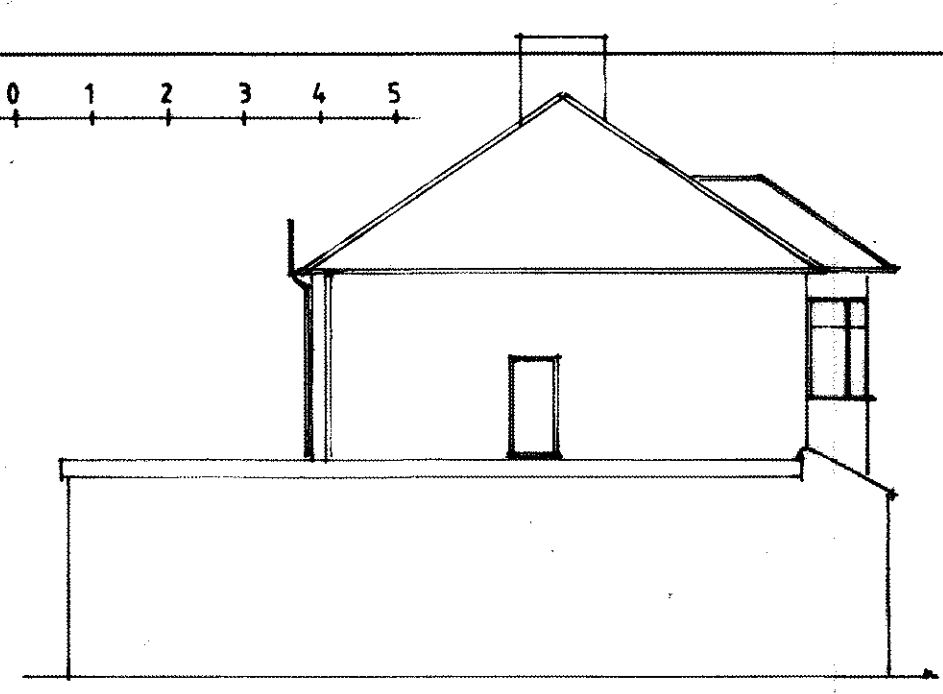


FLANK ELEVATION

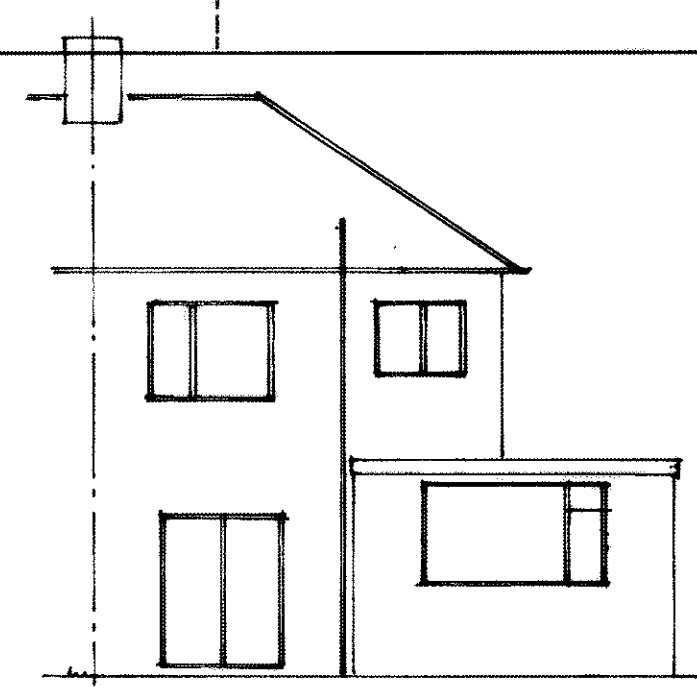


REAR ELEVATION

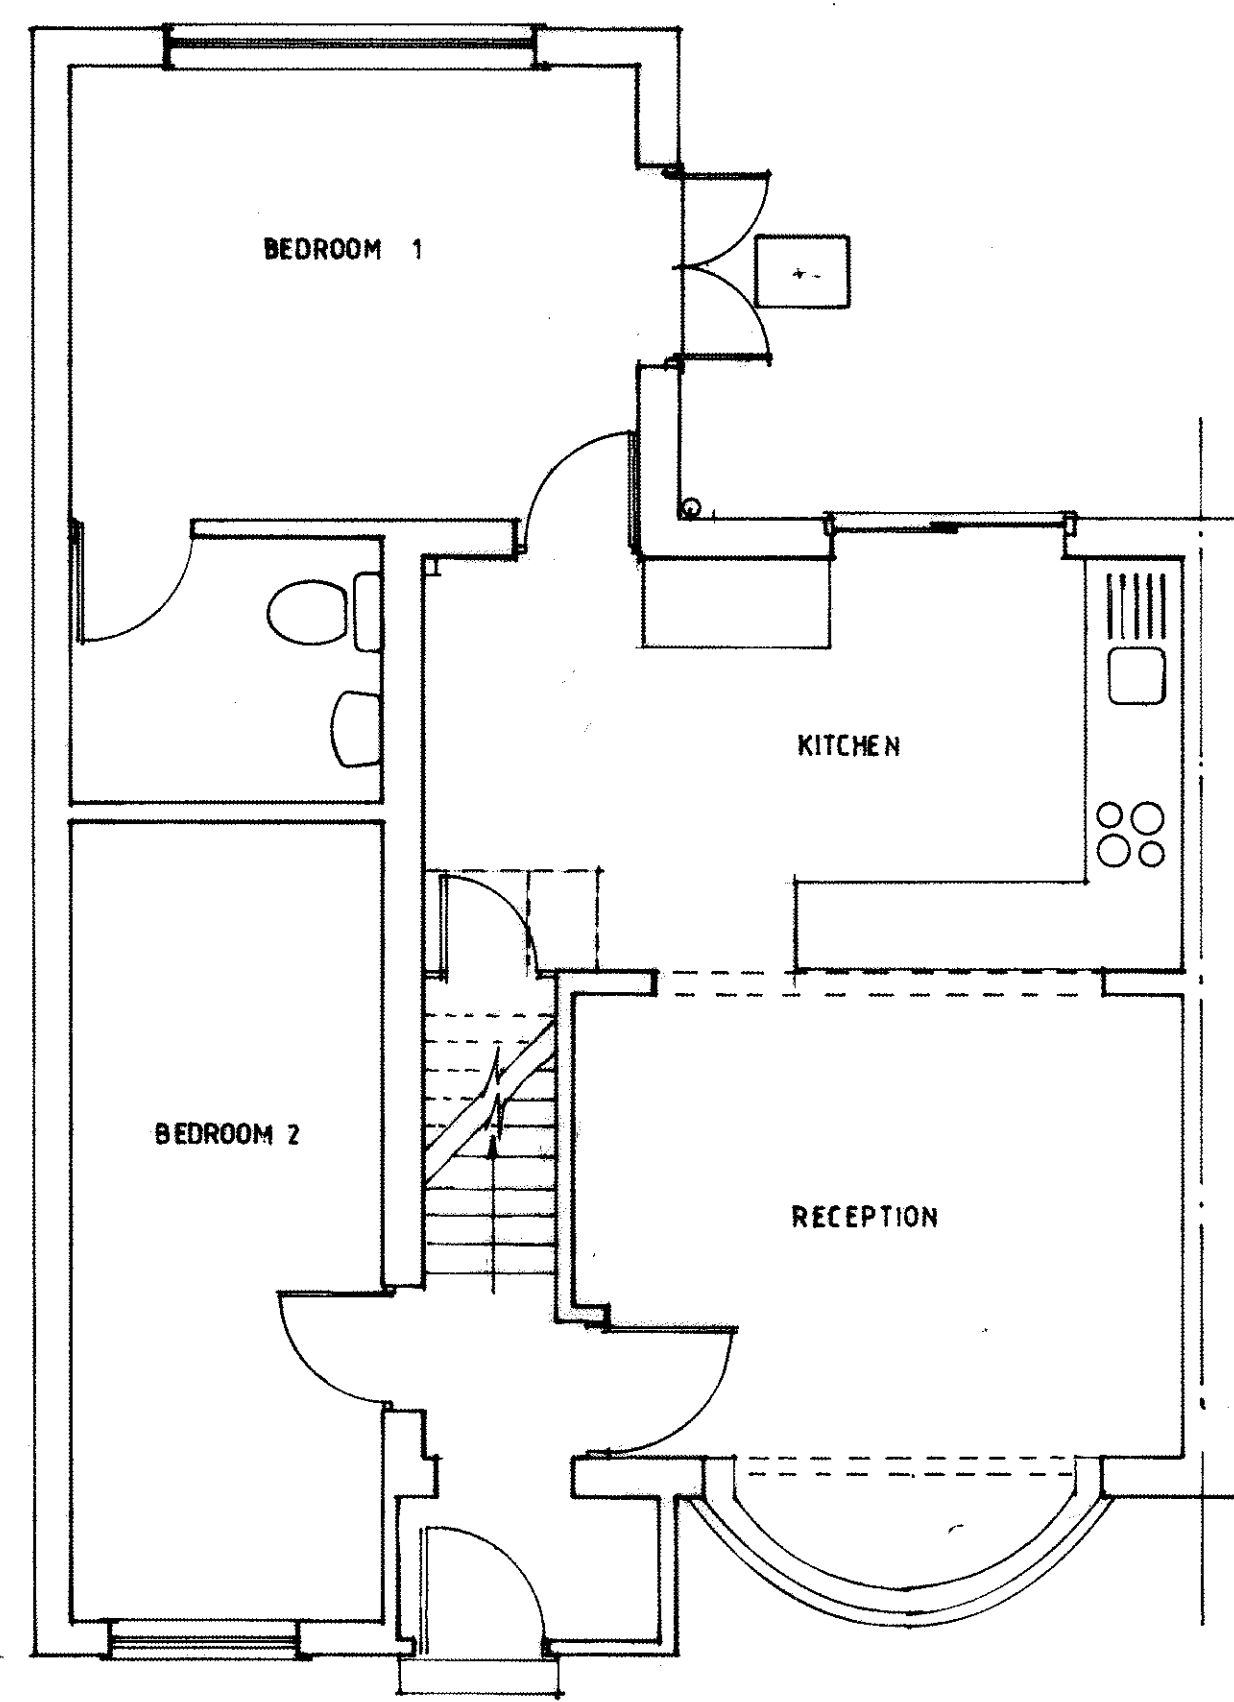

GROUND FLOOR

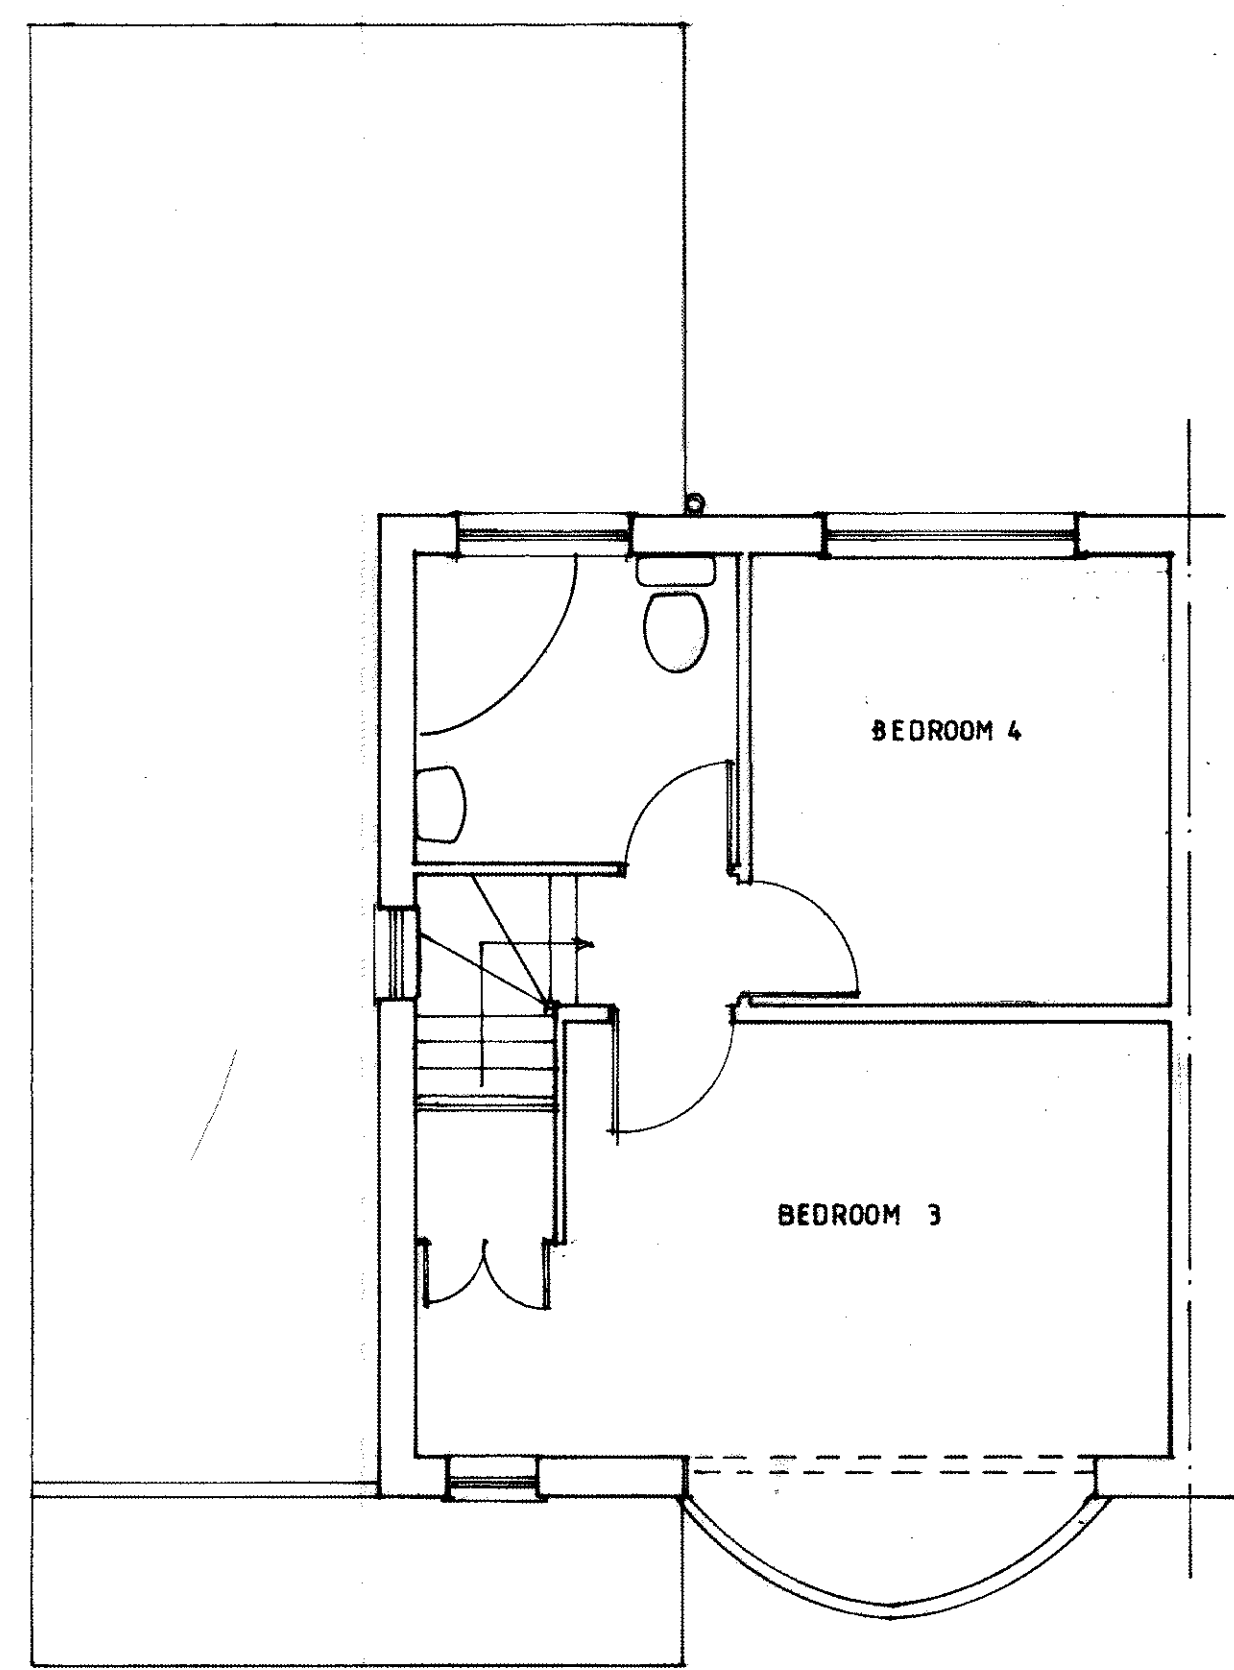

FIRST FLOOR

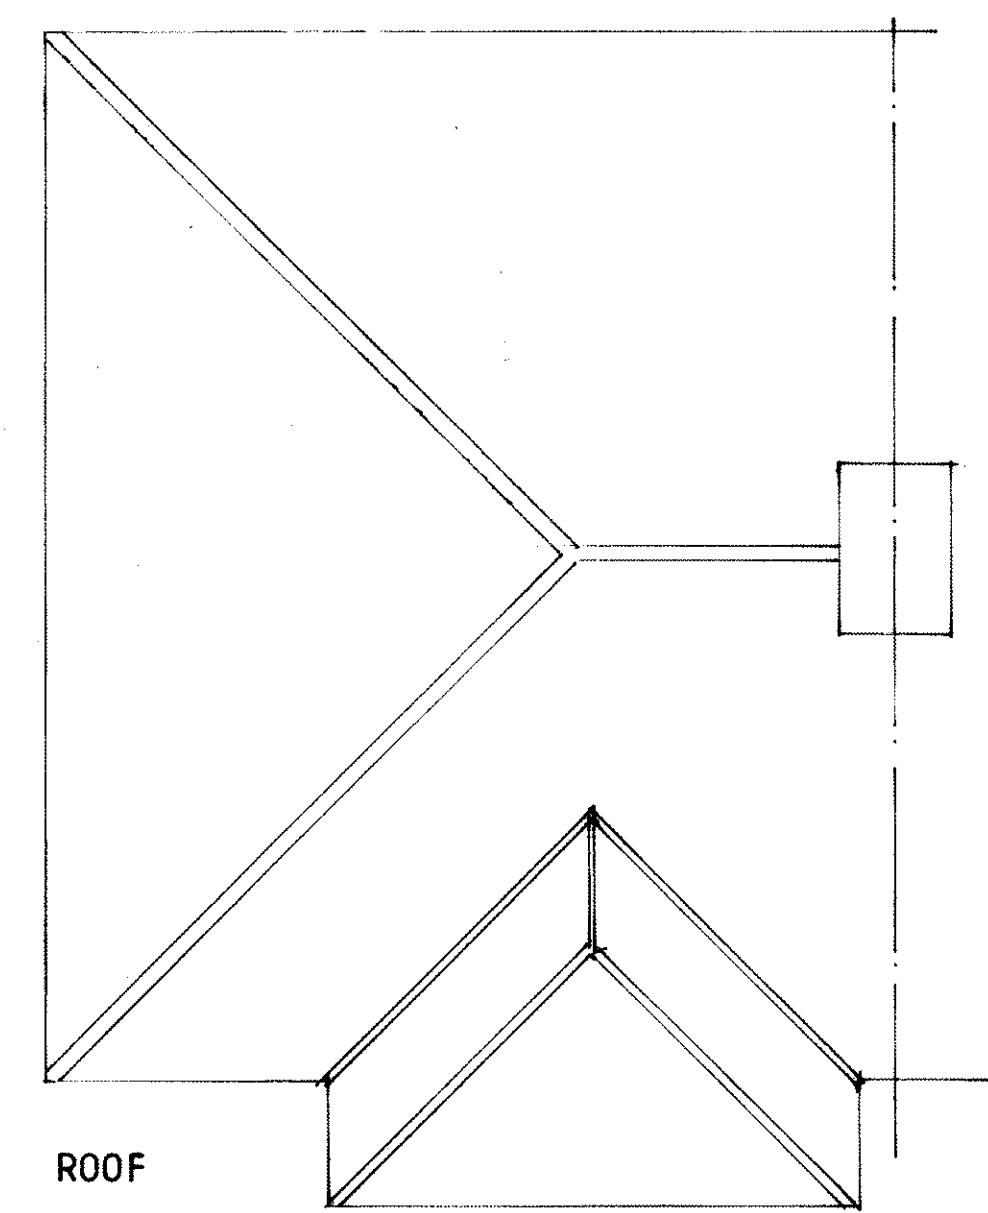

ROOF

Reproduction of drawings may affect scale - check on site

Client: **Mr & Mrs Jedrzejewski**

Address: **106 Dawlish Drive
Ruislip Manor, HA4 9SE**

Title: **Existing Plans & Elevations**
Scale: **1:50 & 1:100** Drawn By: **asr**
Dwg.: **13/647/01** Date: **Nov.13** Rev.:

RUMUN CONSULTING
Chartered Building Surveyors
32 Queens Walk, Ealing, London W5 1TP
Tel: 0208 810 9615 Fax: 0208 810 8241
e-mail: andy@rumun.co.uk