






FRONT ELEVATION

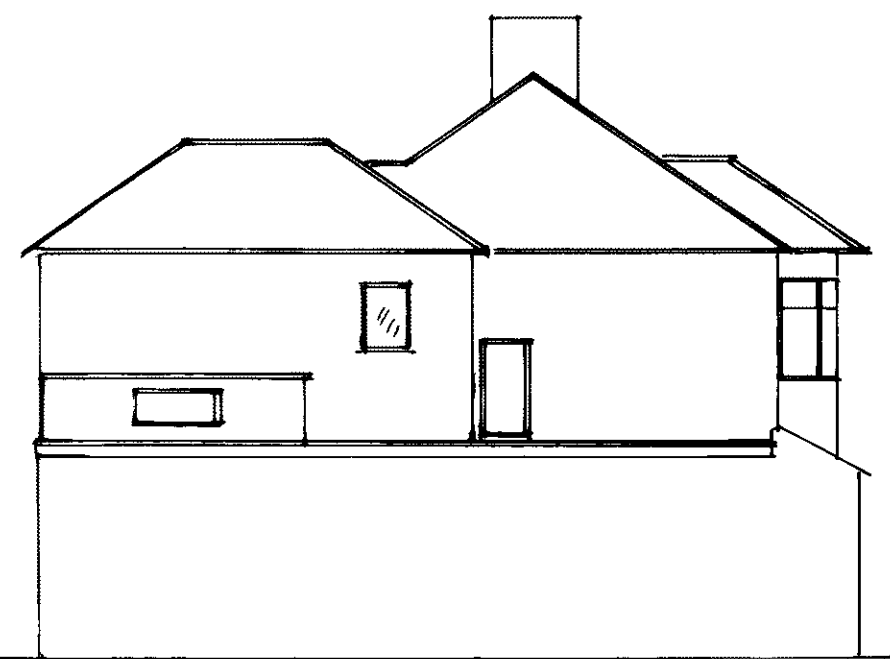


LEFT FLANK ELEVATION

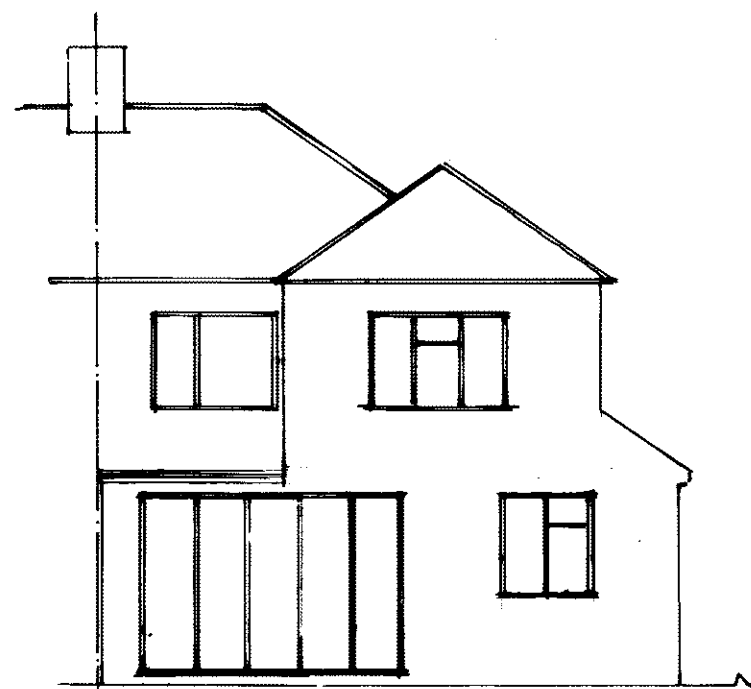


REAR ELEVATION

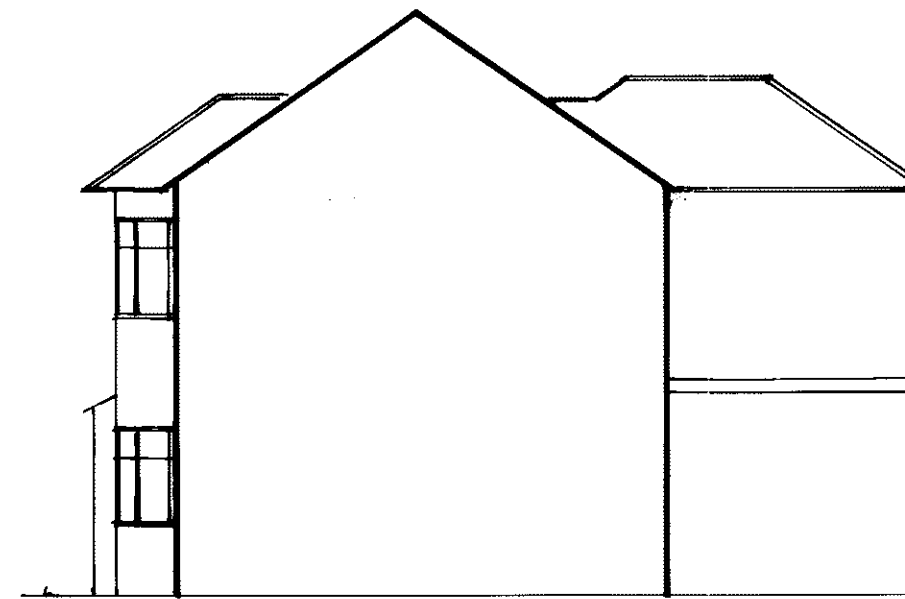


RIGHT FLANK ELEVATION

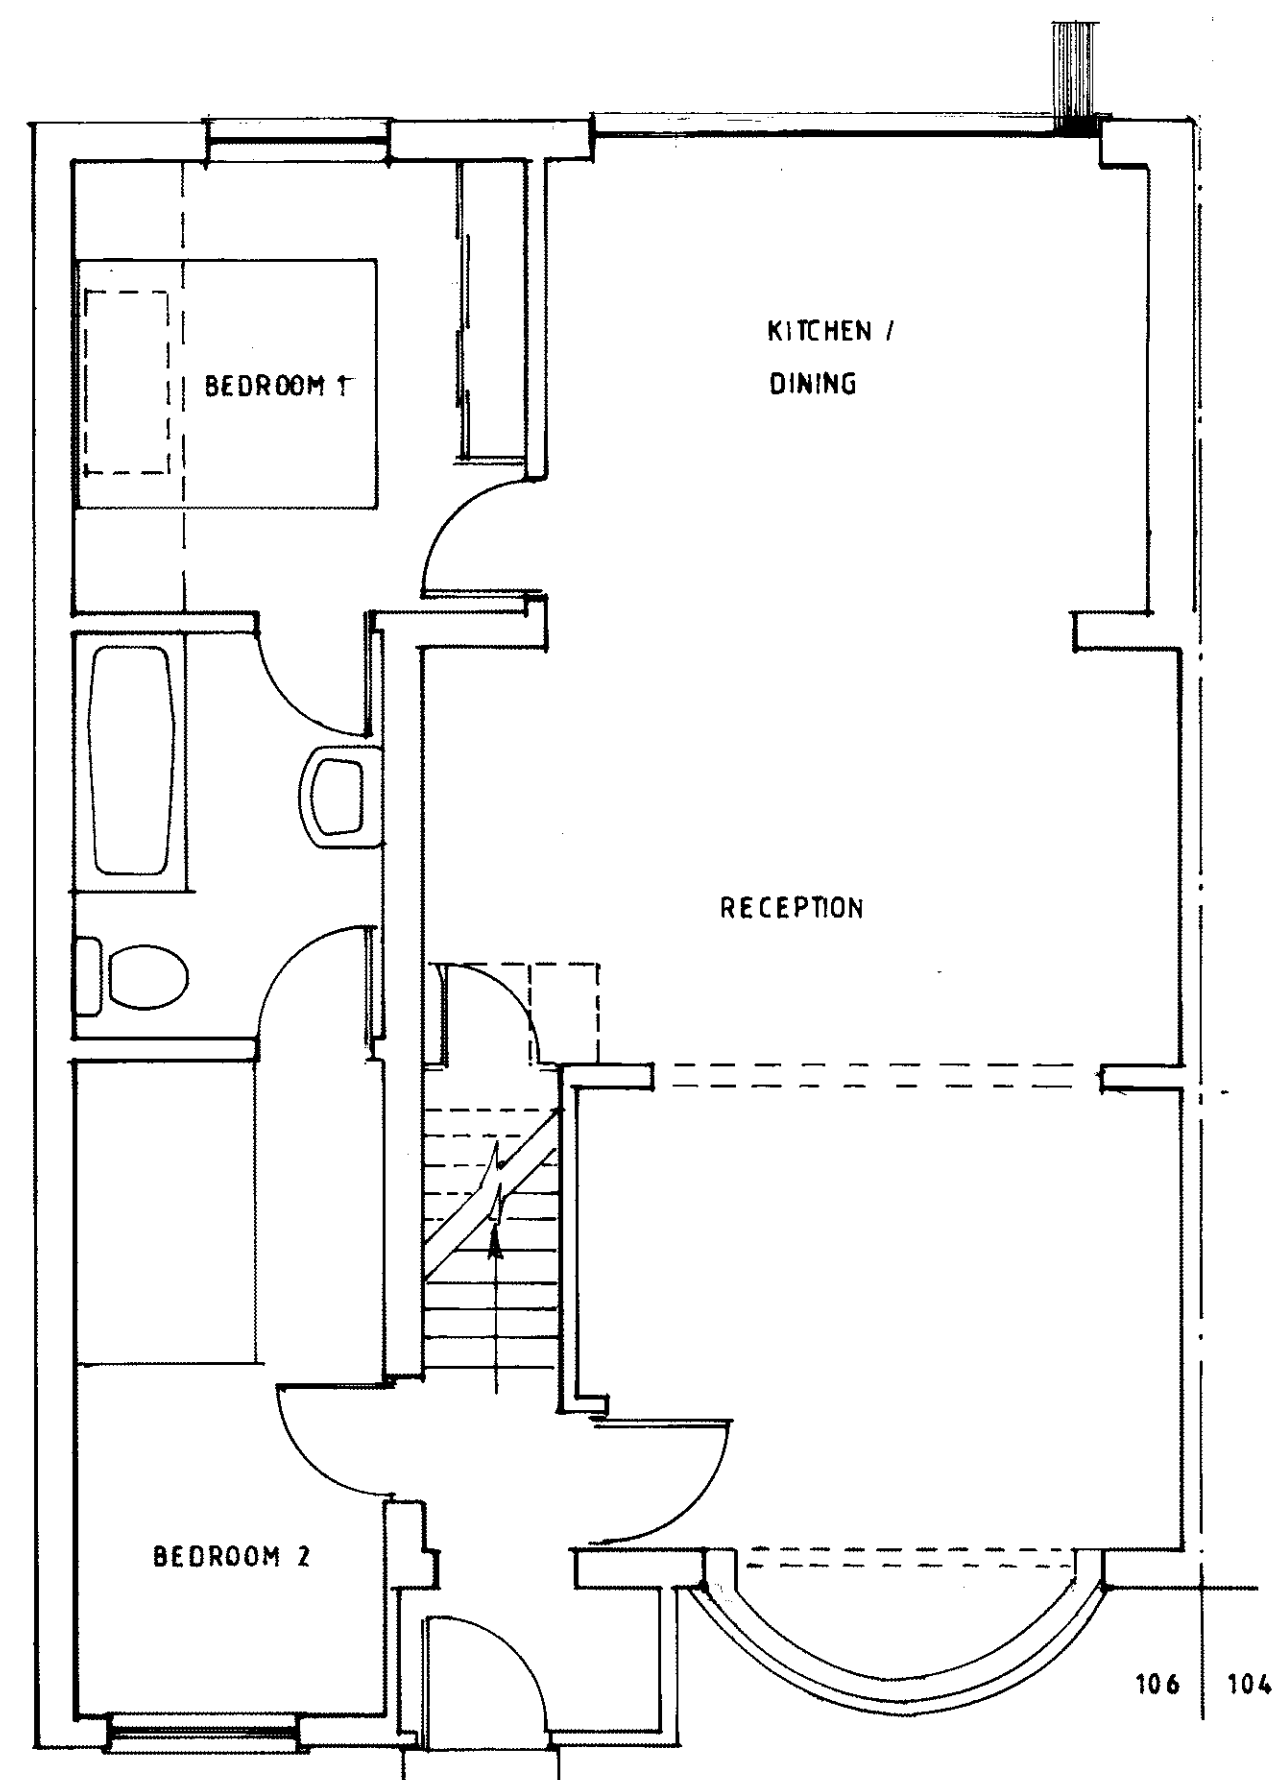

GROUND FLOOR

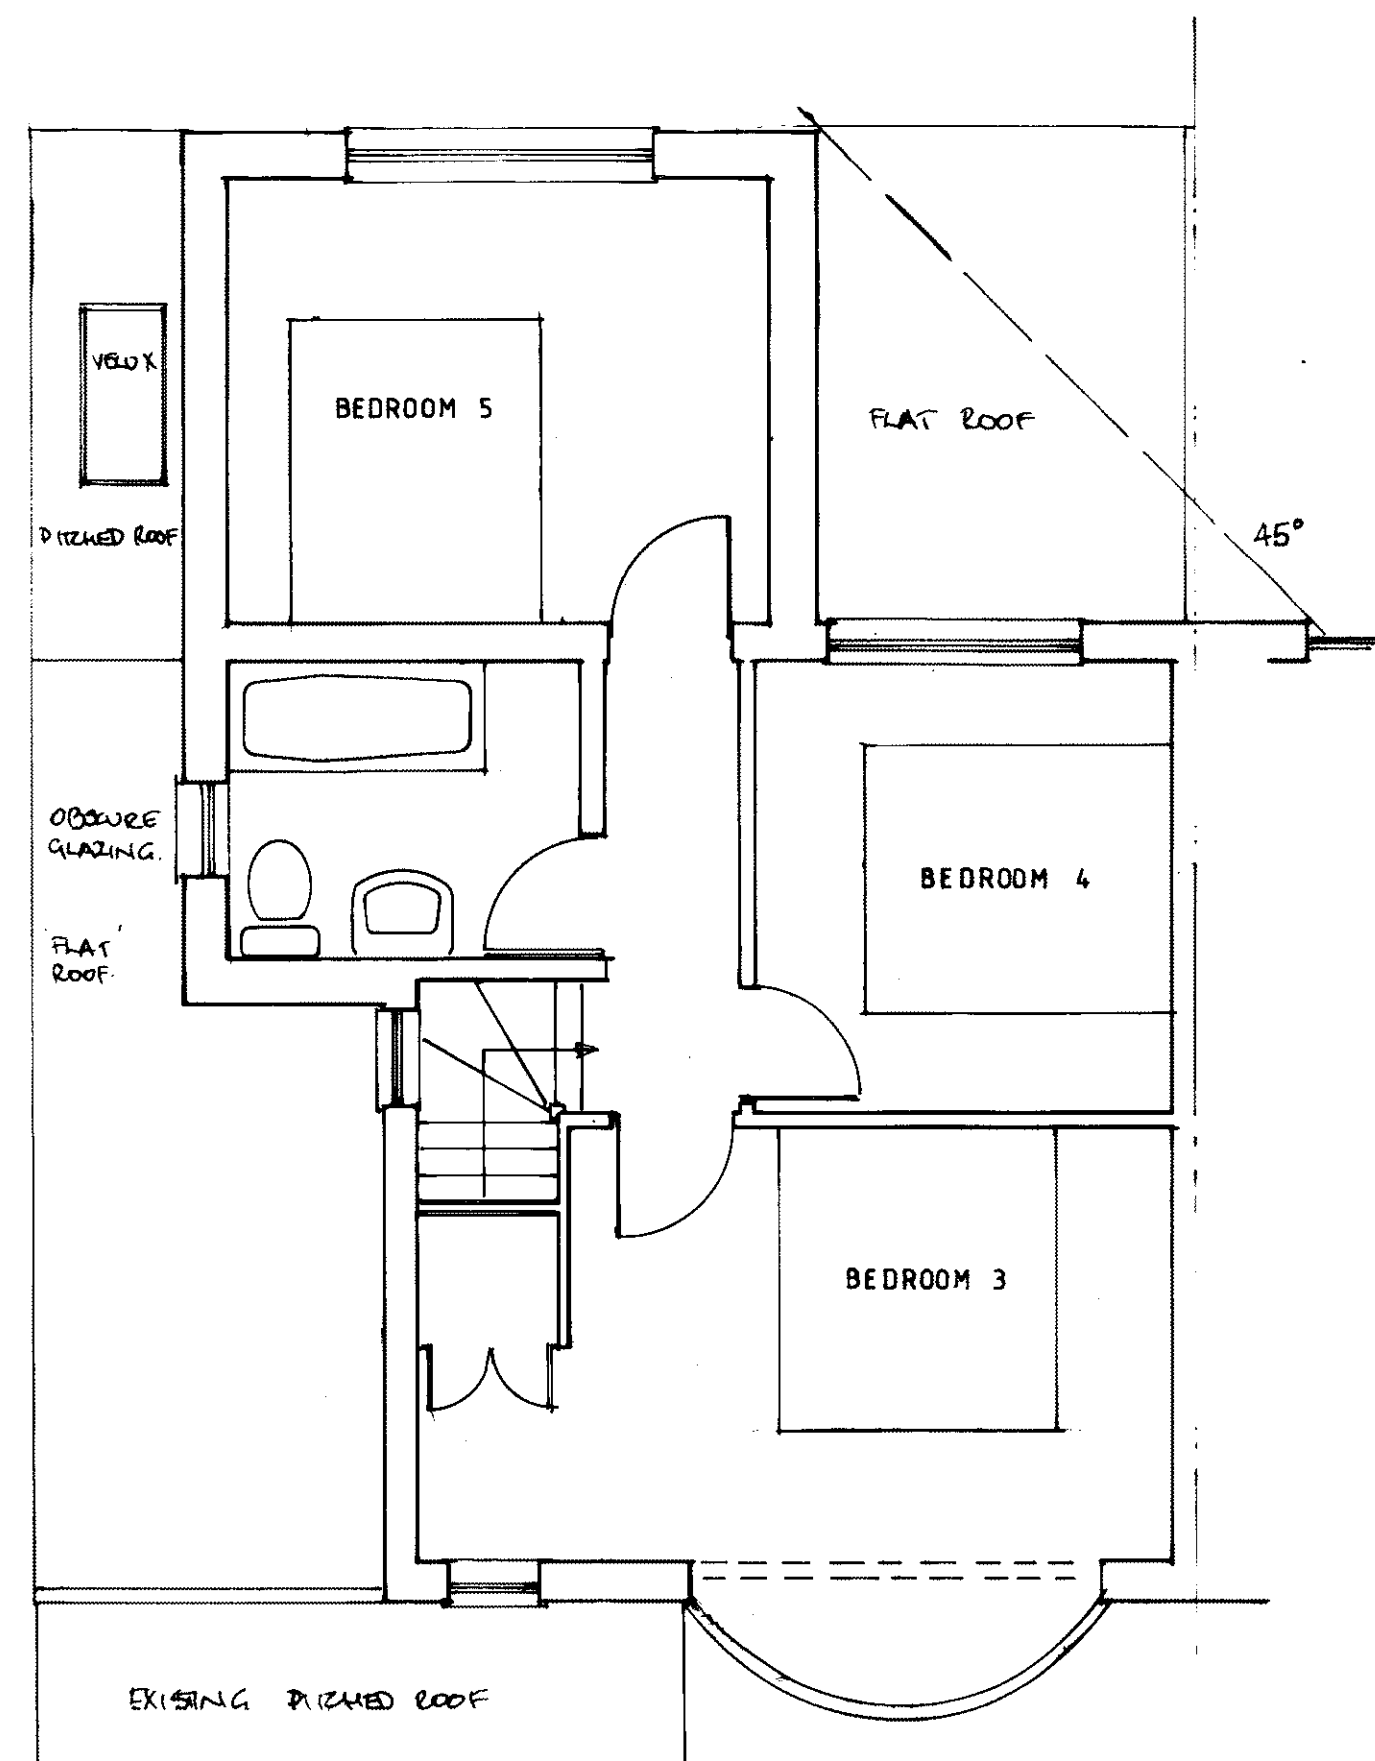

FIRST FLOOR

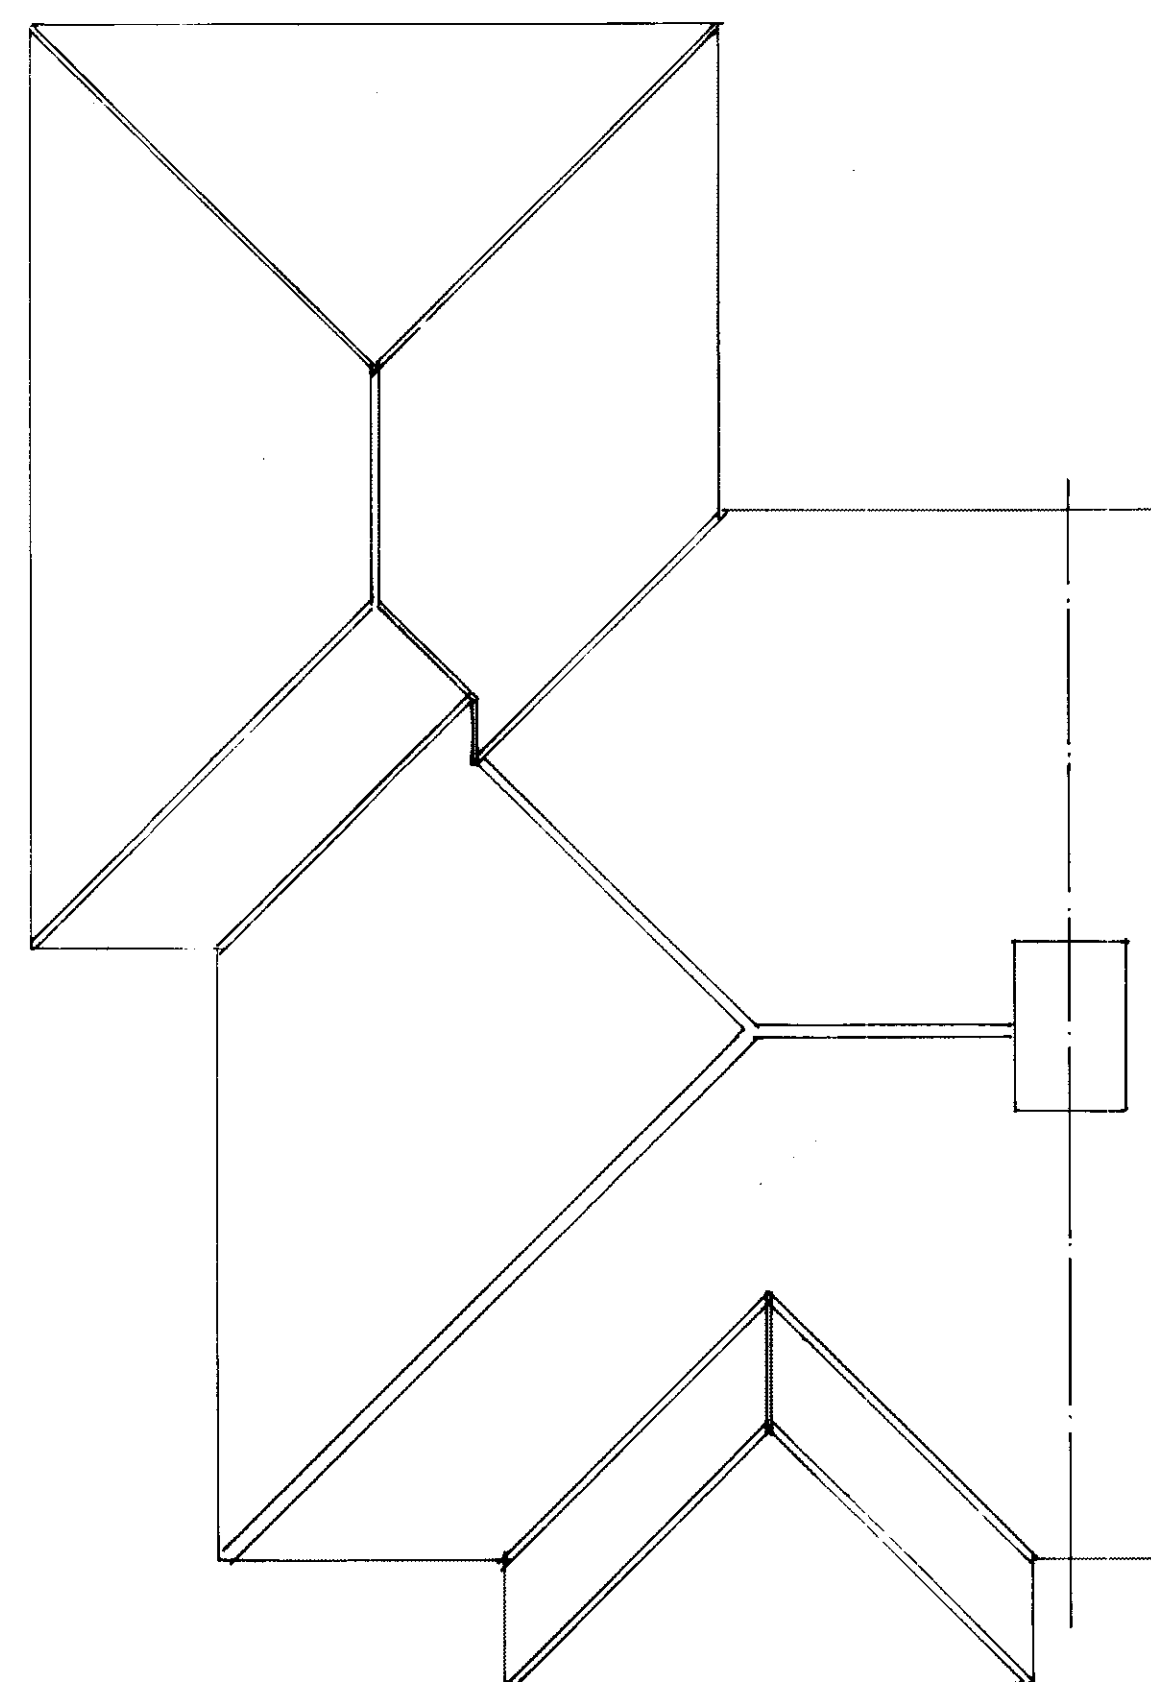

ROOF

REV A. DEVA REMOVAL OF REAR OF EXTENSION.

Reproduction of drawings may affect scale - check on site

Client: **Mr & Mrs Jedrzejewski**

Address: **106 Dawlish Drive
Ruislip Manor, HA4 9SE**

Title: **Ground & 1st Floor Extensions
Proposed Plans & Elevations**

Scale: 1:50 & 1:100 Drawn By: **asf**
 Date: **Jan.14** Rev: **A**

RUMUN CONSULTING
 Chartered Building Surveyors
 32 Queens Walk, Ealing, London W5 1TP
 Tel: 0208 810 9615 Fax: 0208 810 8241
 e-mail: andy@rumun.co.uk