

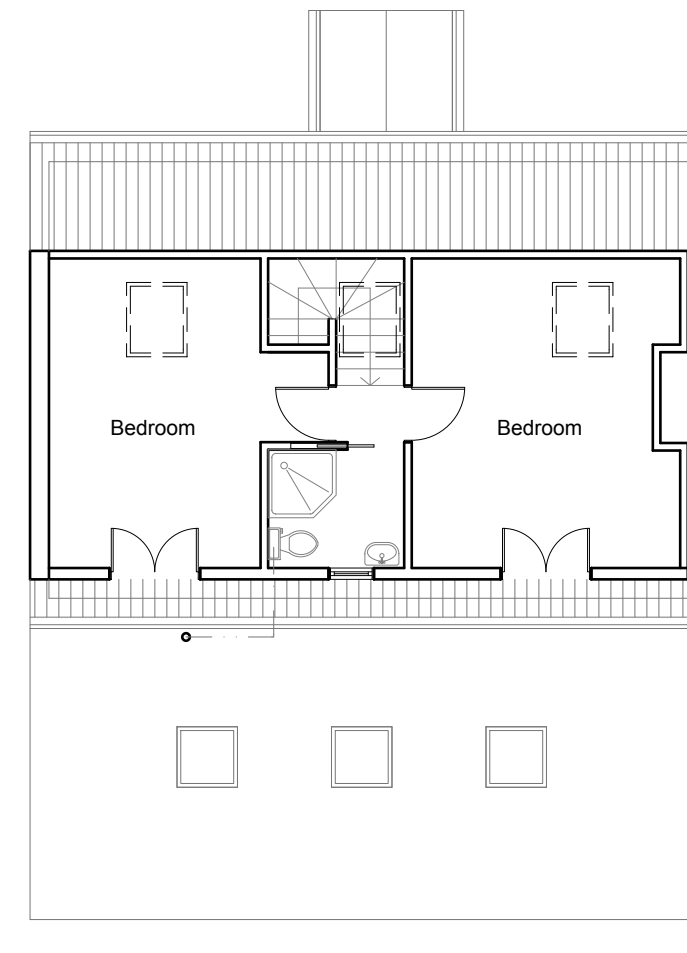
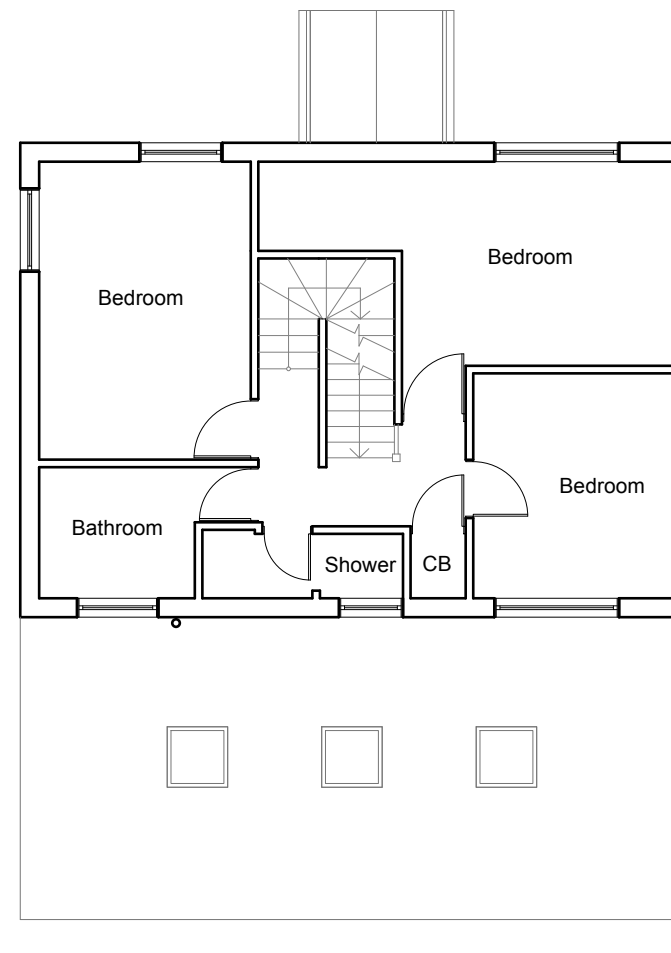


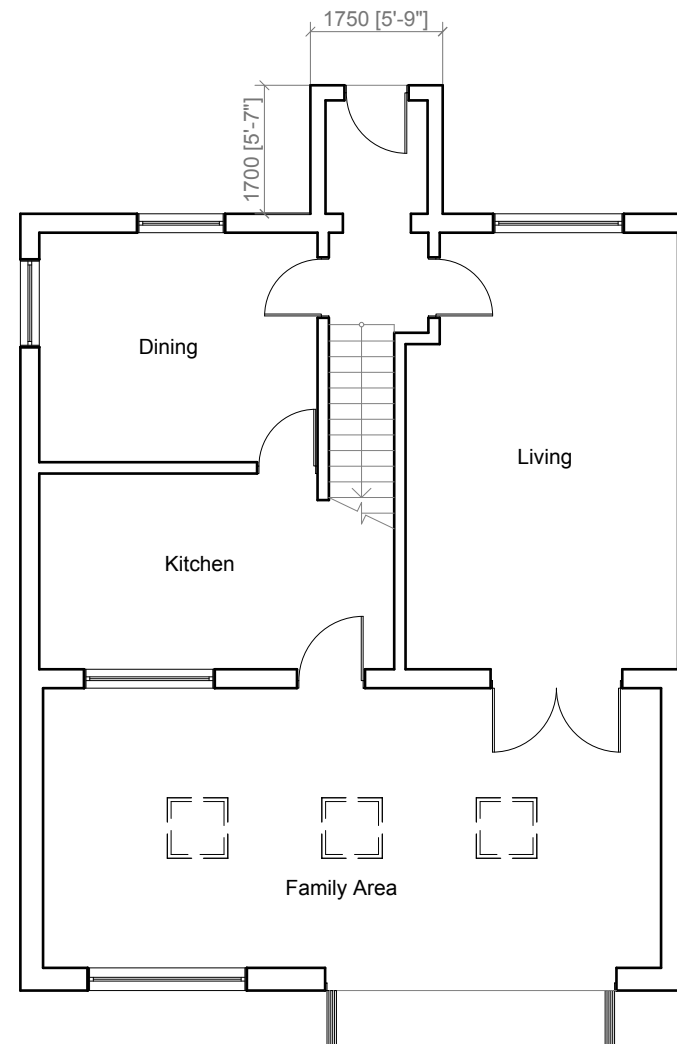

	Project: 31 Central Avenue, Hayes, UB3 2BN	Title: Existing Floor Plans	Scale: 1:100; @ A3									
			Date: 03. 2019									
			Drawing No.: 3225 - 01/KG									
			Revision <table><tr><td>A</td><td></td><td></td><td></td><td></td></tr><tr><td>03/20</td><td></td><td></td><td></td><td></td></tr></table>	A					03/20			
A												
03/20												


239 Western Road, Southall, Middx, UB2 5HS Tel: 020 8571 1369 Fax: 020 8843 2008

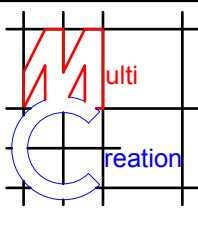


Existing Front Elevation
Scale:1:100



Existing Side Elevation
Scale:1:100

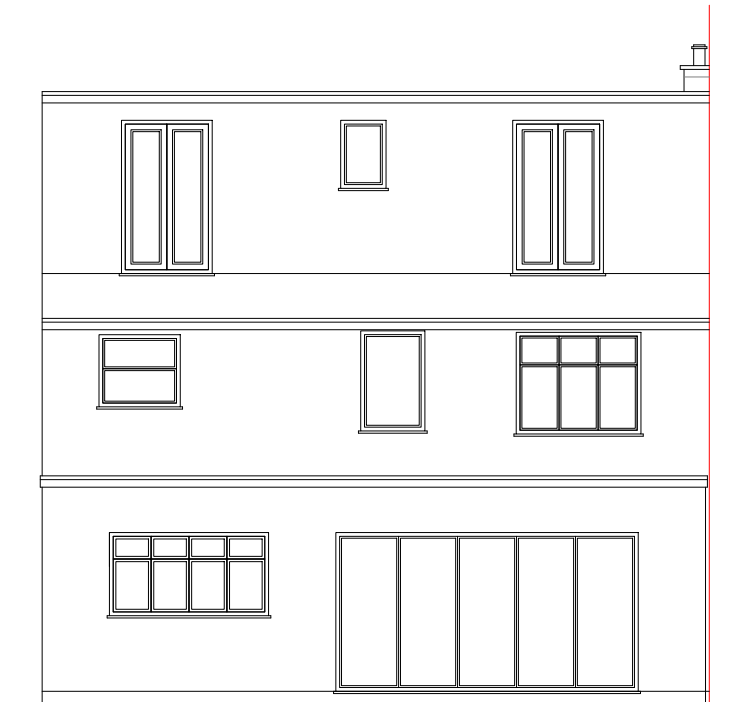



Existing Rear Elevation
Scale:1:100

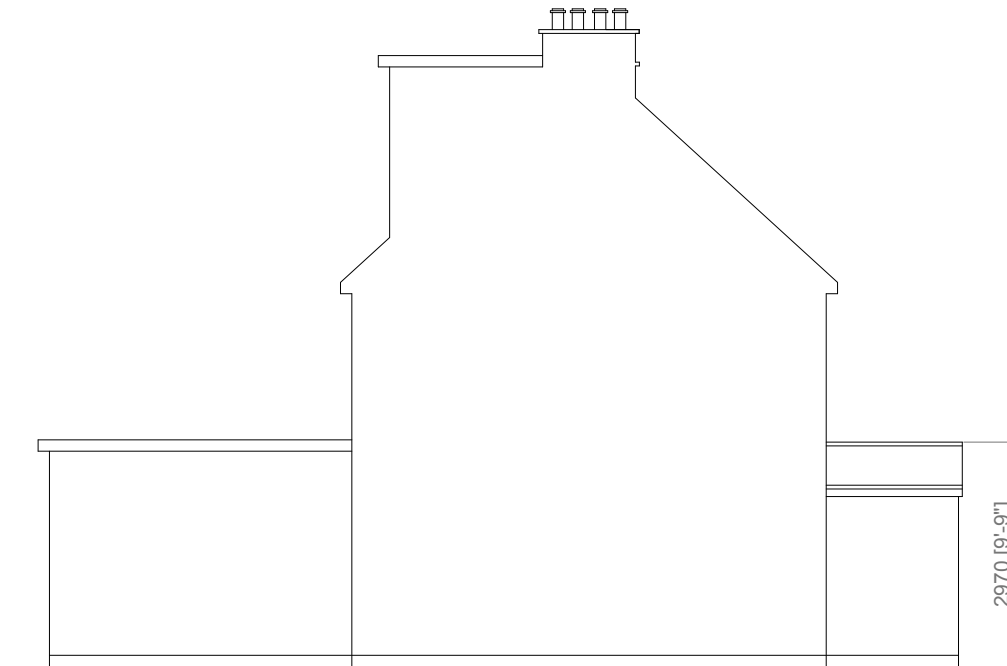


Existing Side Elevation
Scale:1:100

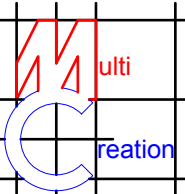


	Project: 31 Central Avenue, Hayes, UB3 2BN	Title: Existing Elevations	Scale: 1:100; @ A3 Date: 03. 2019 Drawing No.: 3225 - 02/KG								
			Revision								
			<table border="1"> <tr> <td>A</td> <td></td> <td></td> <td></td> </tr> <tr> <td>03/20</td> <td></td> <td></td> <td></td> </tr> </table>	A				03/20			
	A										
03/20											
239 Western Road, Southall, Middx, UB2 5HS Tel: 020 8571 1369 Fax: 020 8843 2008											

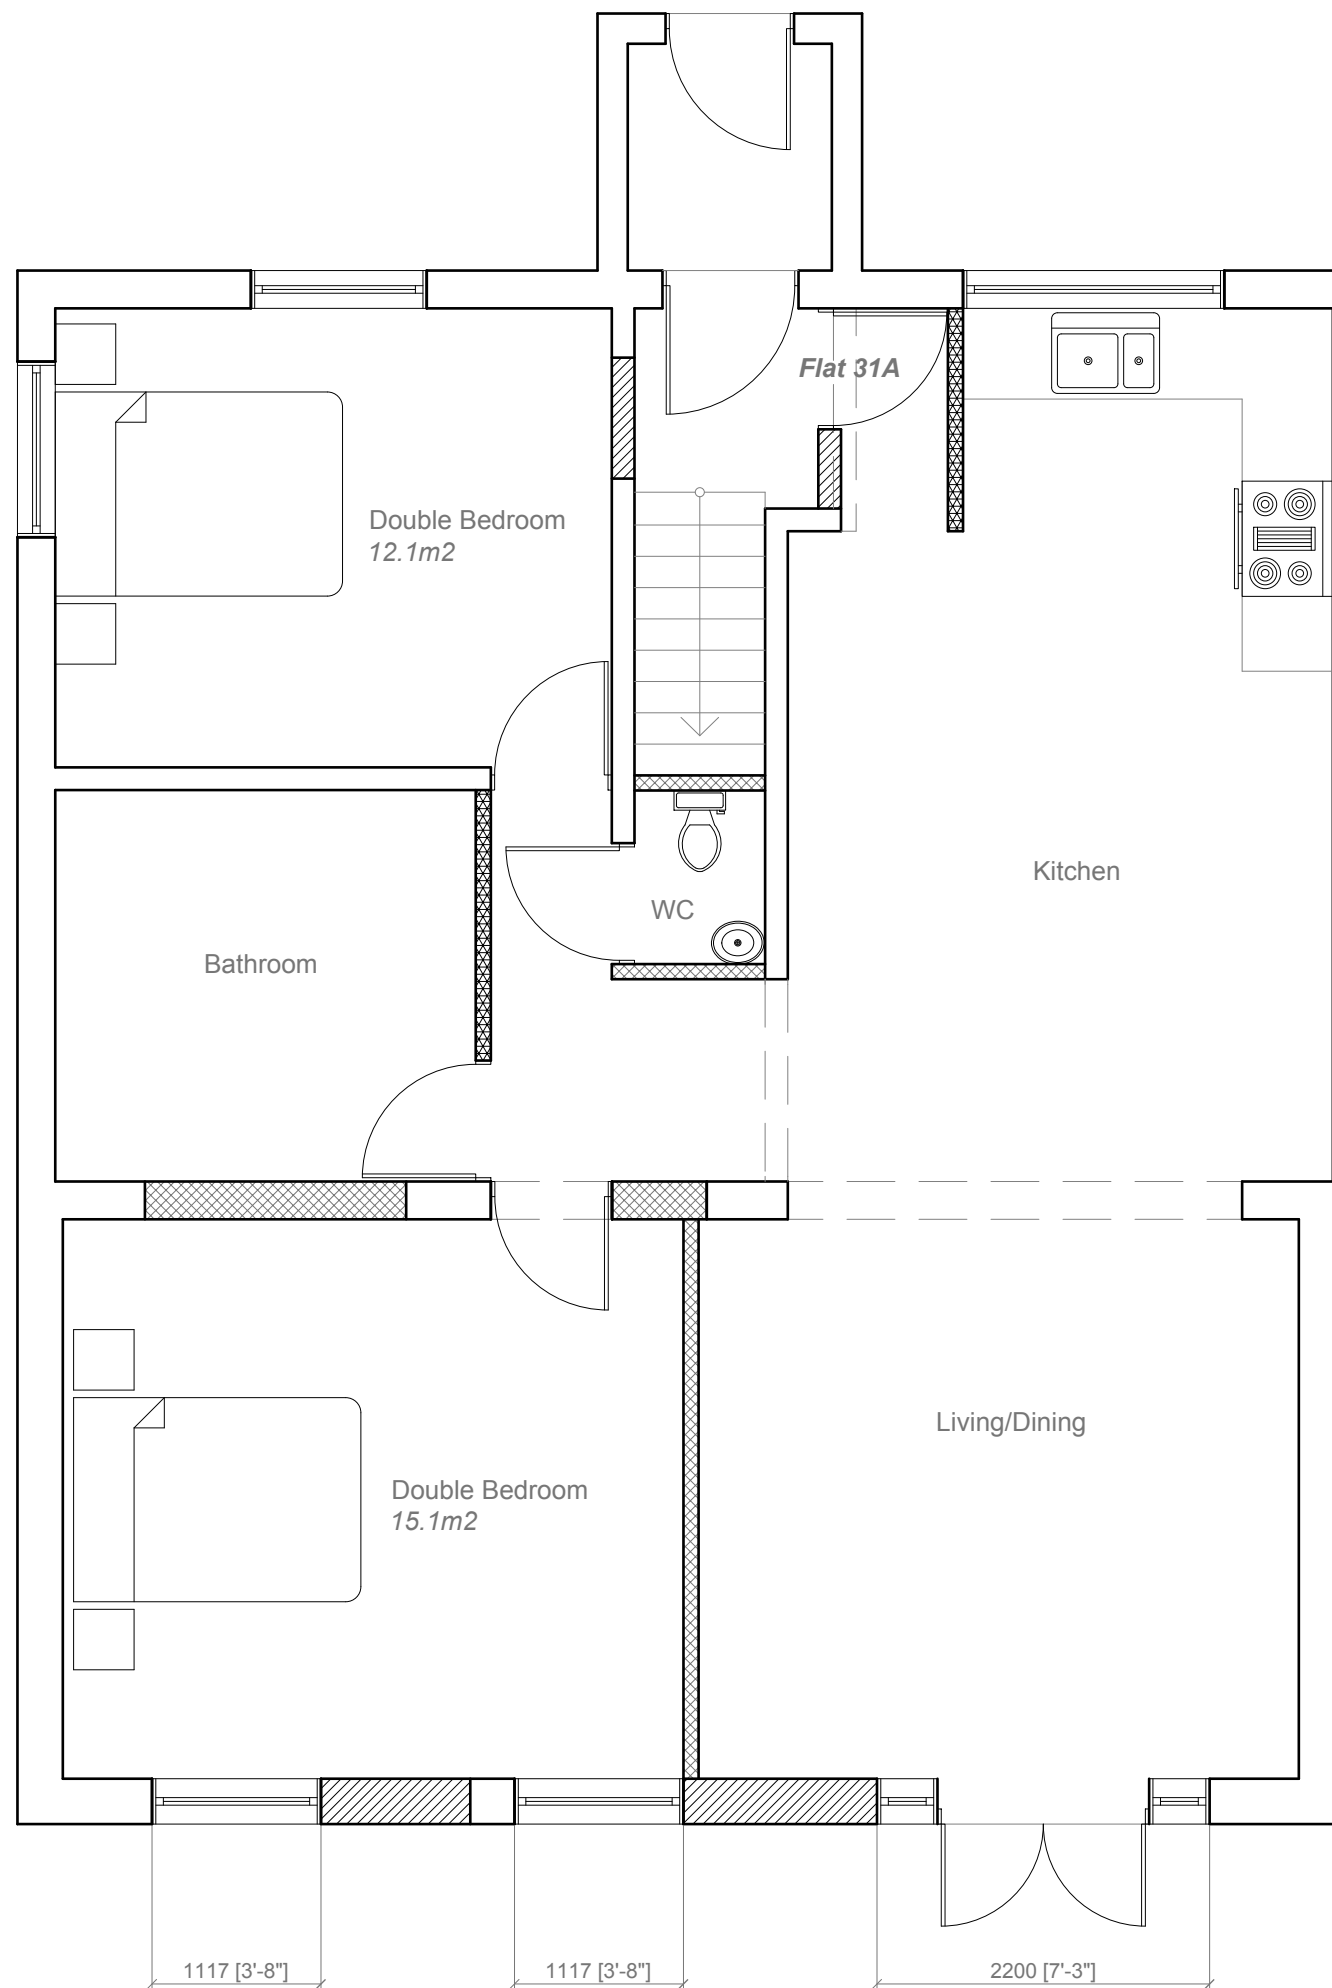


	Bedrooms	Floor Level	Floor Area	Requirement
FLAT 31A	2 Bed / 4 Per	Ground	76.72m2	70m2
FLAT 31B	2 Bed / 3 Per	First/Loft	70.21m2	70m2

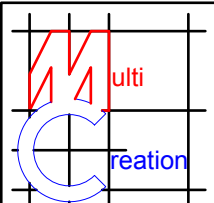	Project:	Title:	Scale:1:50; @ A3
	31 Central Avenue, Hayes, UB3 2BN	Propsoed Ground Floor Plan	Date: 03. 2019
			Drawing No.: 3225 - 03/KG
	Revision		
		A	
		03/20	
239 Western Road, Southall, Middx, UB2 5HS Tel: 020 8571 1369 Fax: 020 8843 2008			

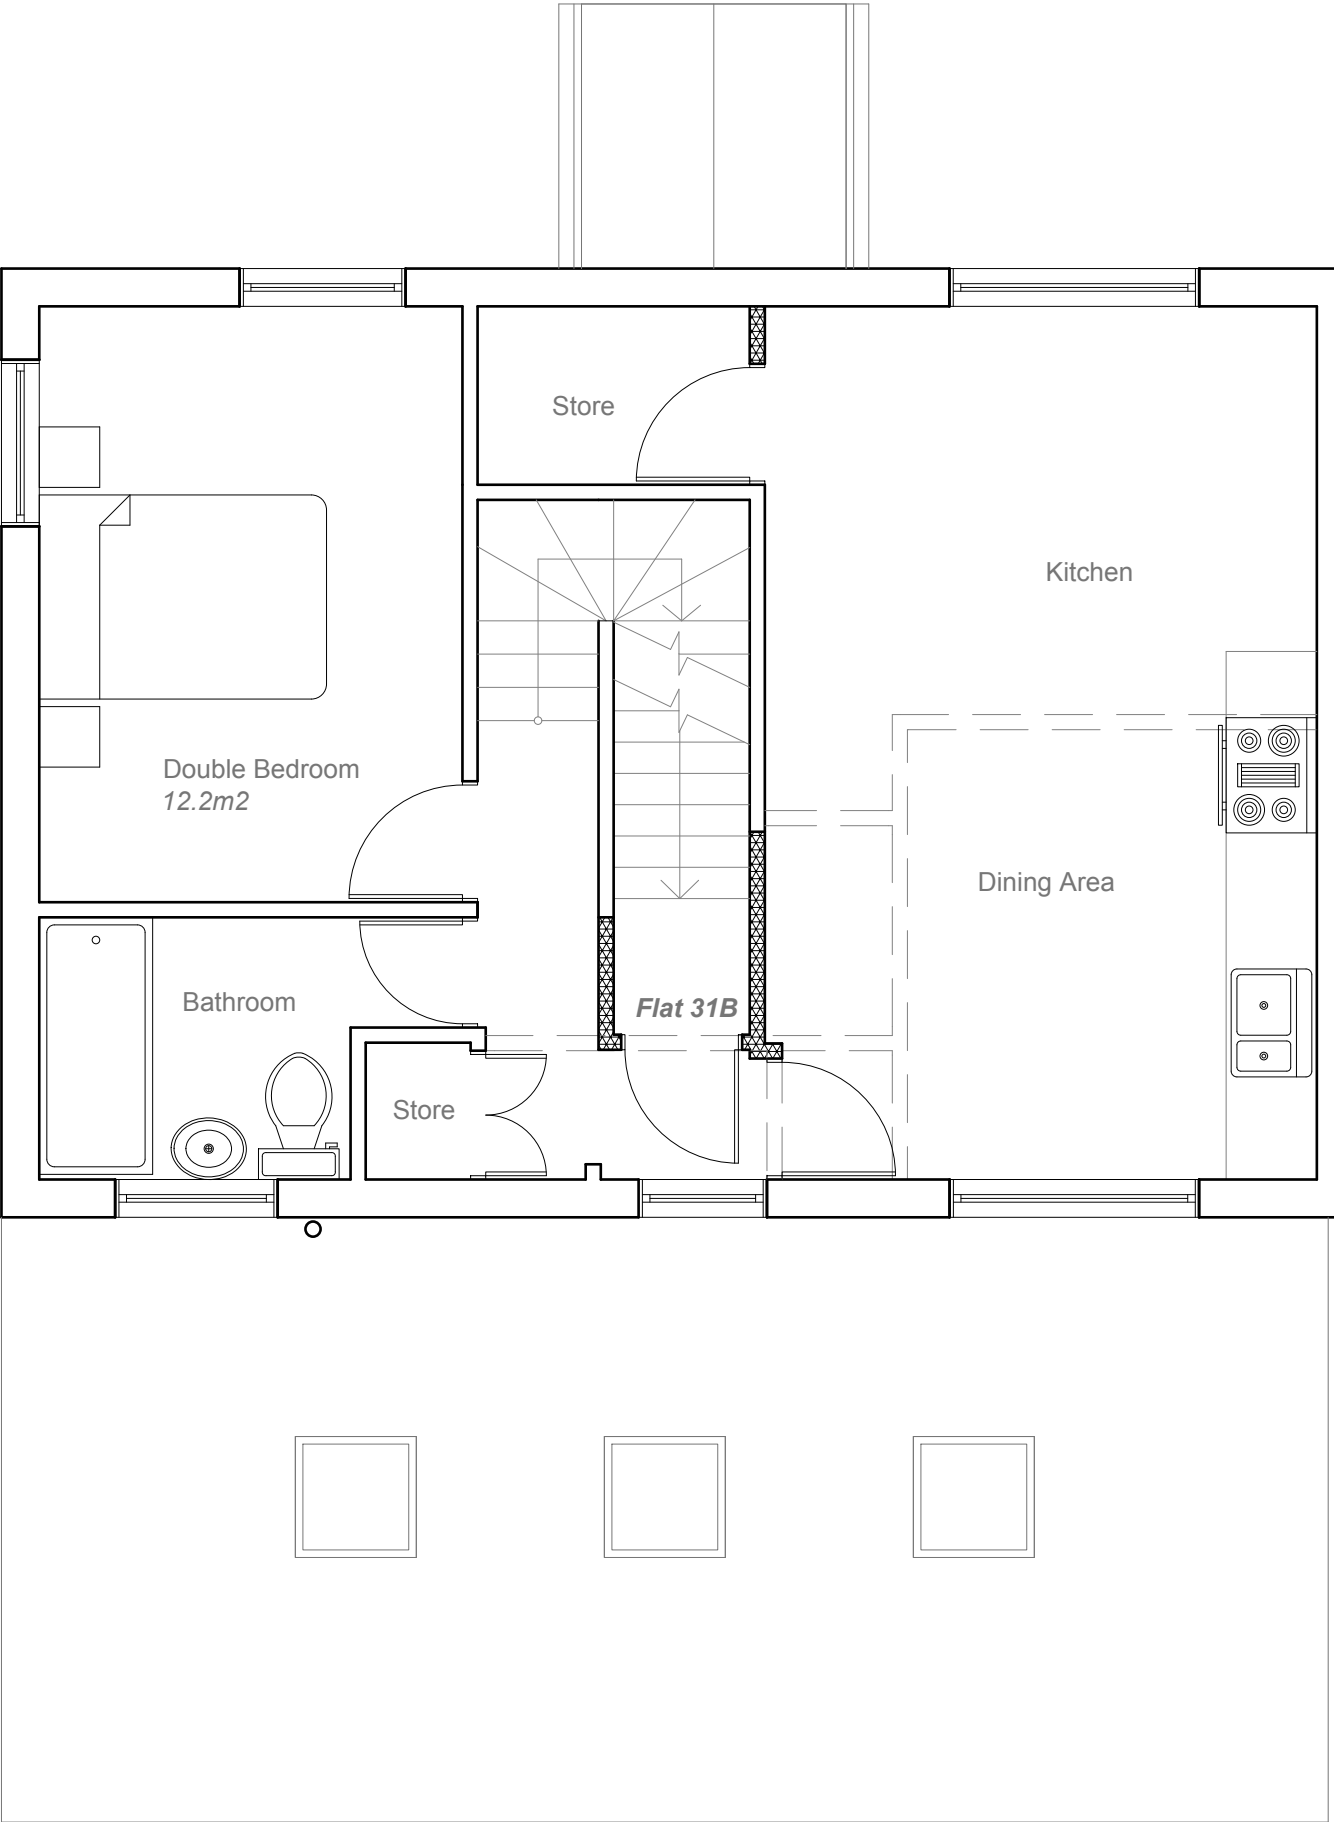

	Bedrooms	Floor Level	Floor Area	Requirement
FLAT 31A	3 Bed / 4 Per	Ground	76.72m2	70m2
FLAT 31B	2 Bed / 3 Per	First/Loft	70.21m2	70m2

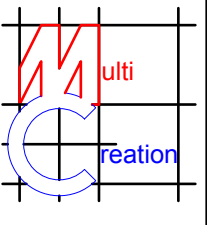

Project:

31 Central Avenue,
Hayes,
UB3 2BN

Title:

Propsoed First
Floor Plan

Scale:1:50; @ A3

Date: 03. 2019

Drawing No.:
3225 - 04/KG


Revision

A				
03/20				


239 Western Road, Southall, Middx, UB2 5HS

Tel: 020 8571 1369

Fax: 020 8843 2008

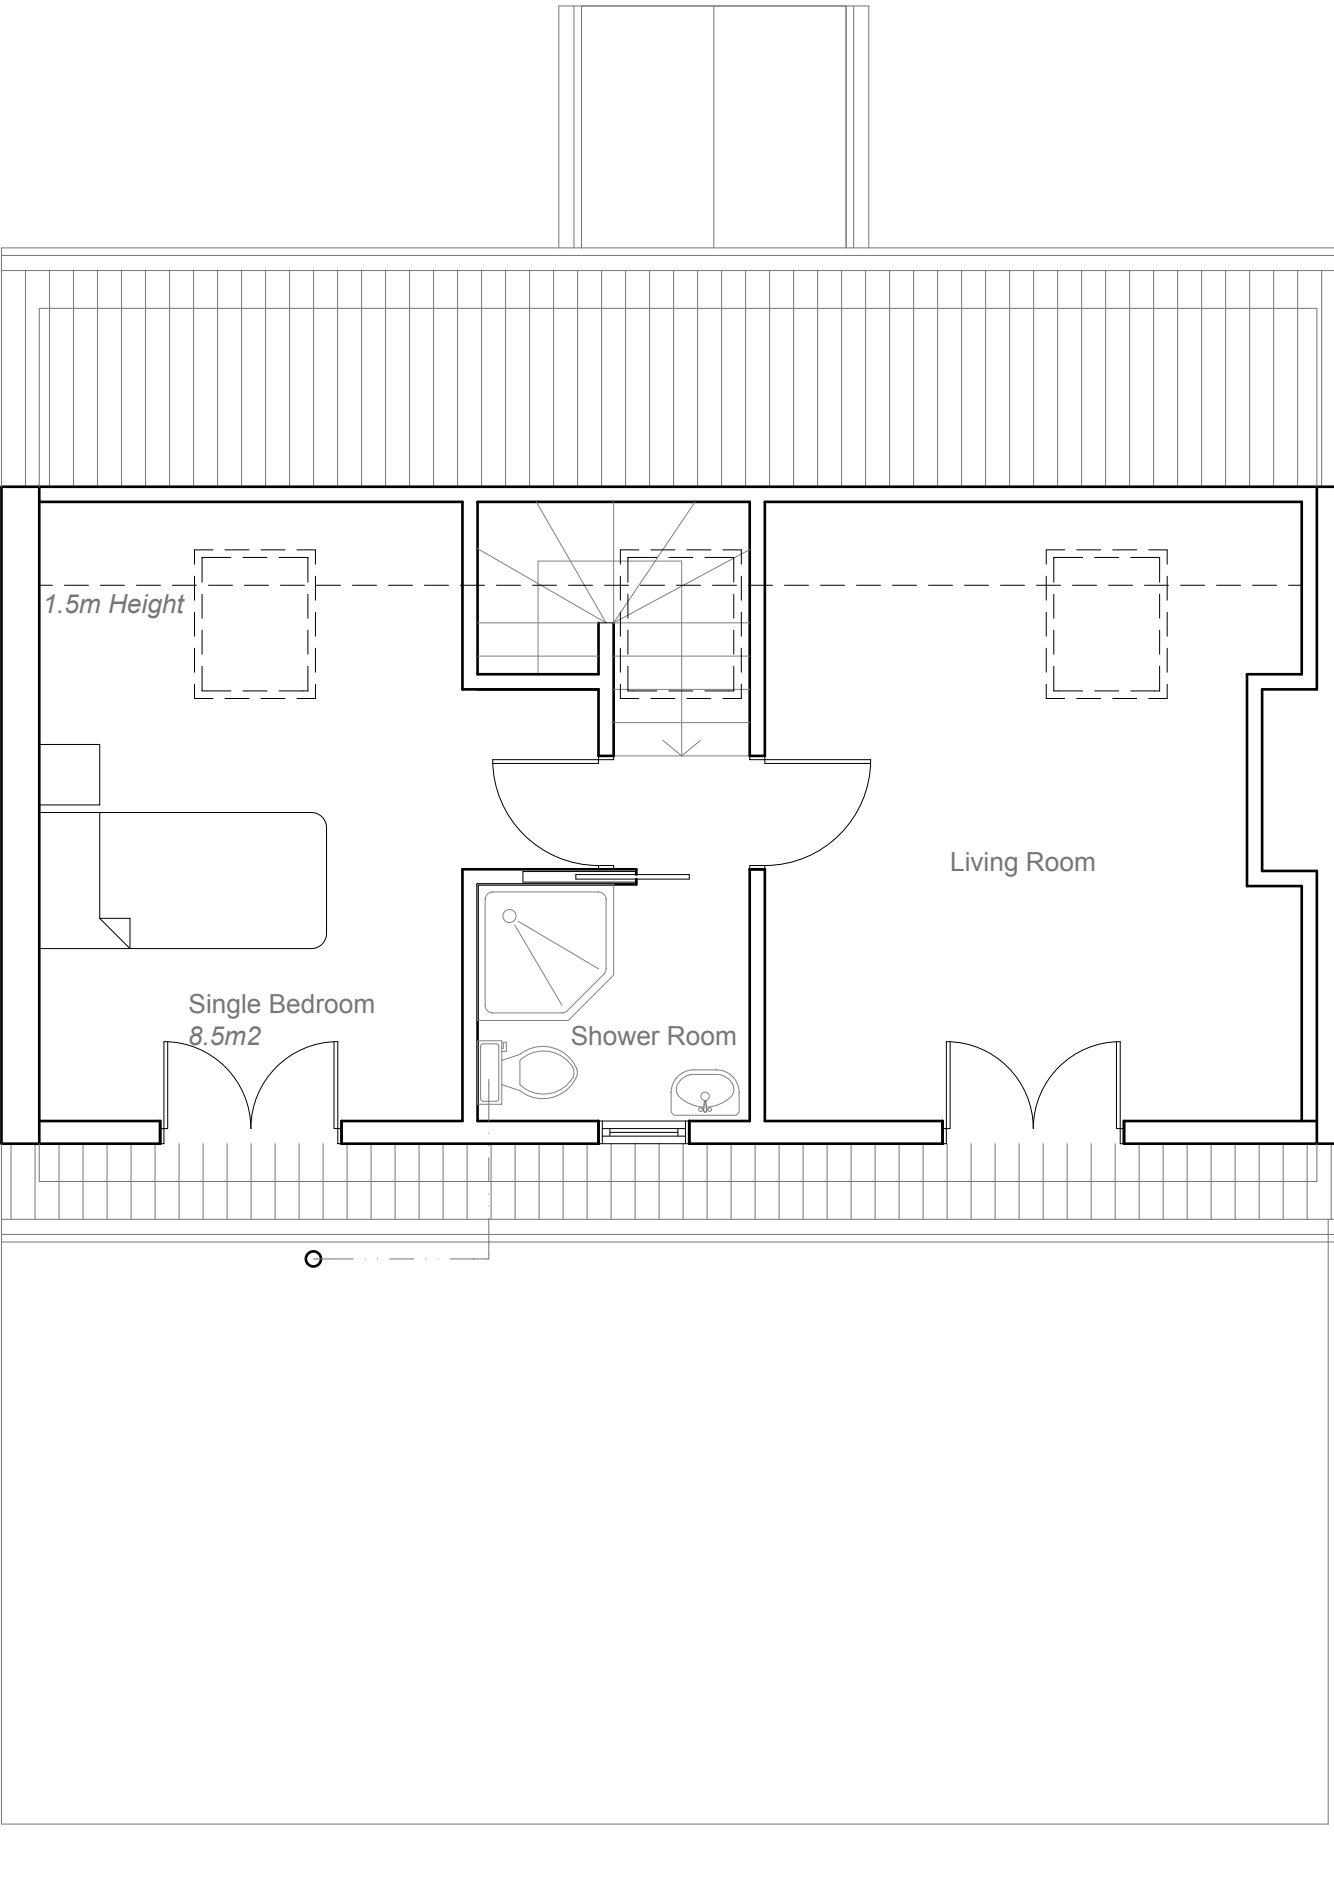

	Bedrooms	Floor Level	Floor Area	Requirement
FLAT 31A	3 Bed / 4 Per	Ground	76.72m2	70m2
FLAT 31B	2 Bed / 3 Per	First/Loft	70.21m2	70m2

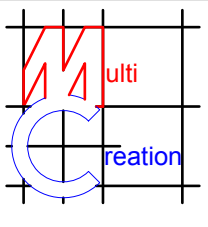

Project:

31 Central Avenue,
Hayes,
UB3 2BN

Title:

Propsoed Loft
Floor Plan

Scale:1:50; @ A3

Date: 03. 2019

Drawing No.:
3225 - 05/KG

Revision

A

03/20

239 Western Road, Southall, Middx, UB2 5HS

Tel: 020 8571 1369


Fax: 020 8843 2008




Existing Front Elevation
Scale:1:100



Proposed Side Elevation
Scale:1:100

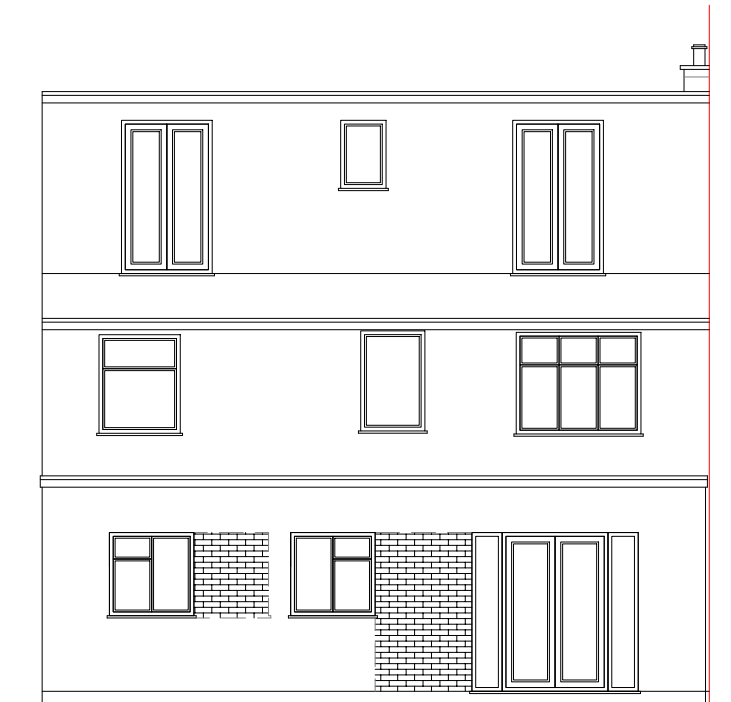


Proposed Rear Elevation
Scale:1:100

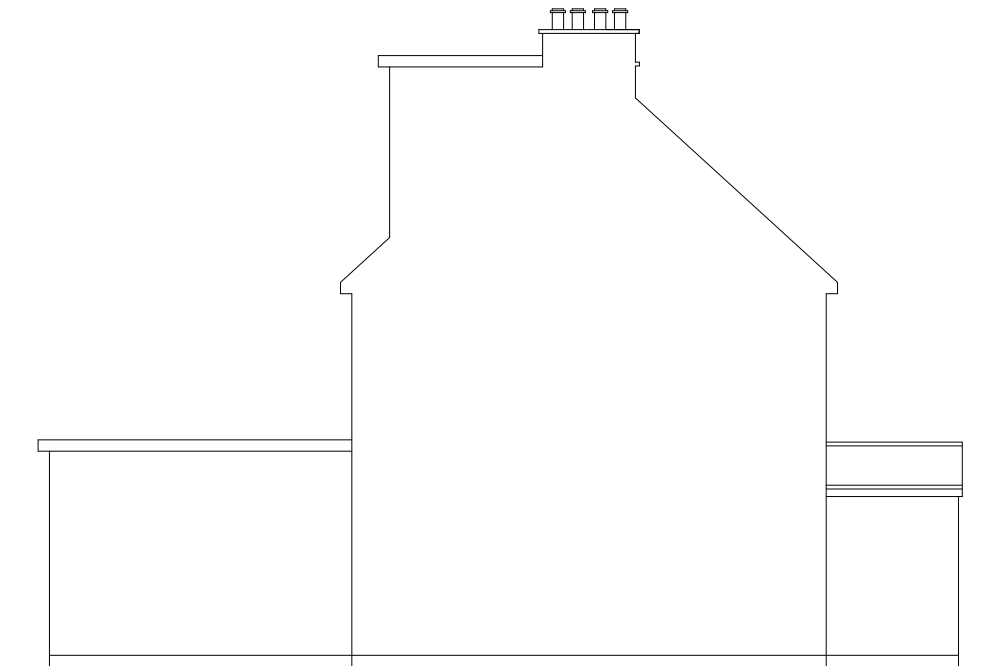



Existing Side Elevation
Scale:1:100



	Project: 31 Central Avenue, Hayes, UB3 2BN	Title: Proposed Elevations	Scale: 1:100; @ A3								
			Date: 03. 2019								
			Drawing No.: 3225 - 06/KG								
			Revision <table border="1"> <tr> <td>A</td> <td></td> <td></td> <td></td> </tr> <tr> <td>03/20</td> <td></td> <td></td> <td></td> </tr> </table>	A				03/20			
A											
03/20											

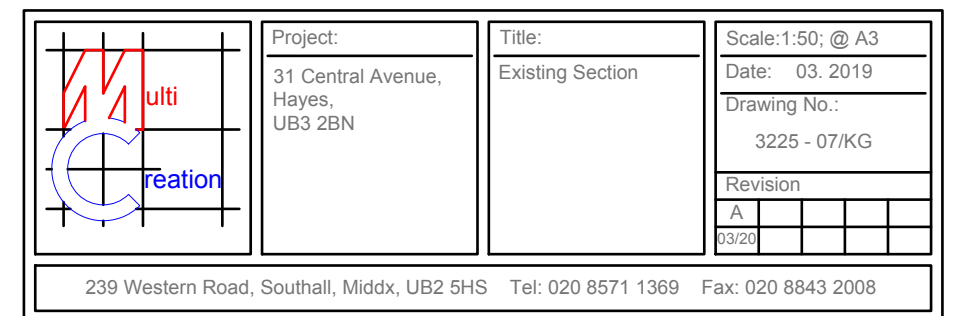


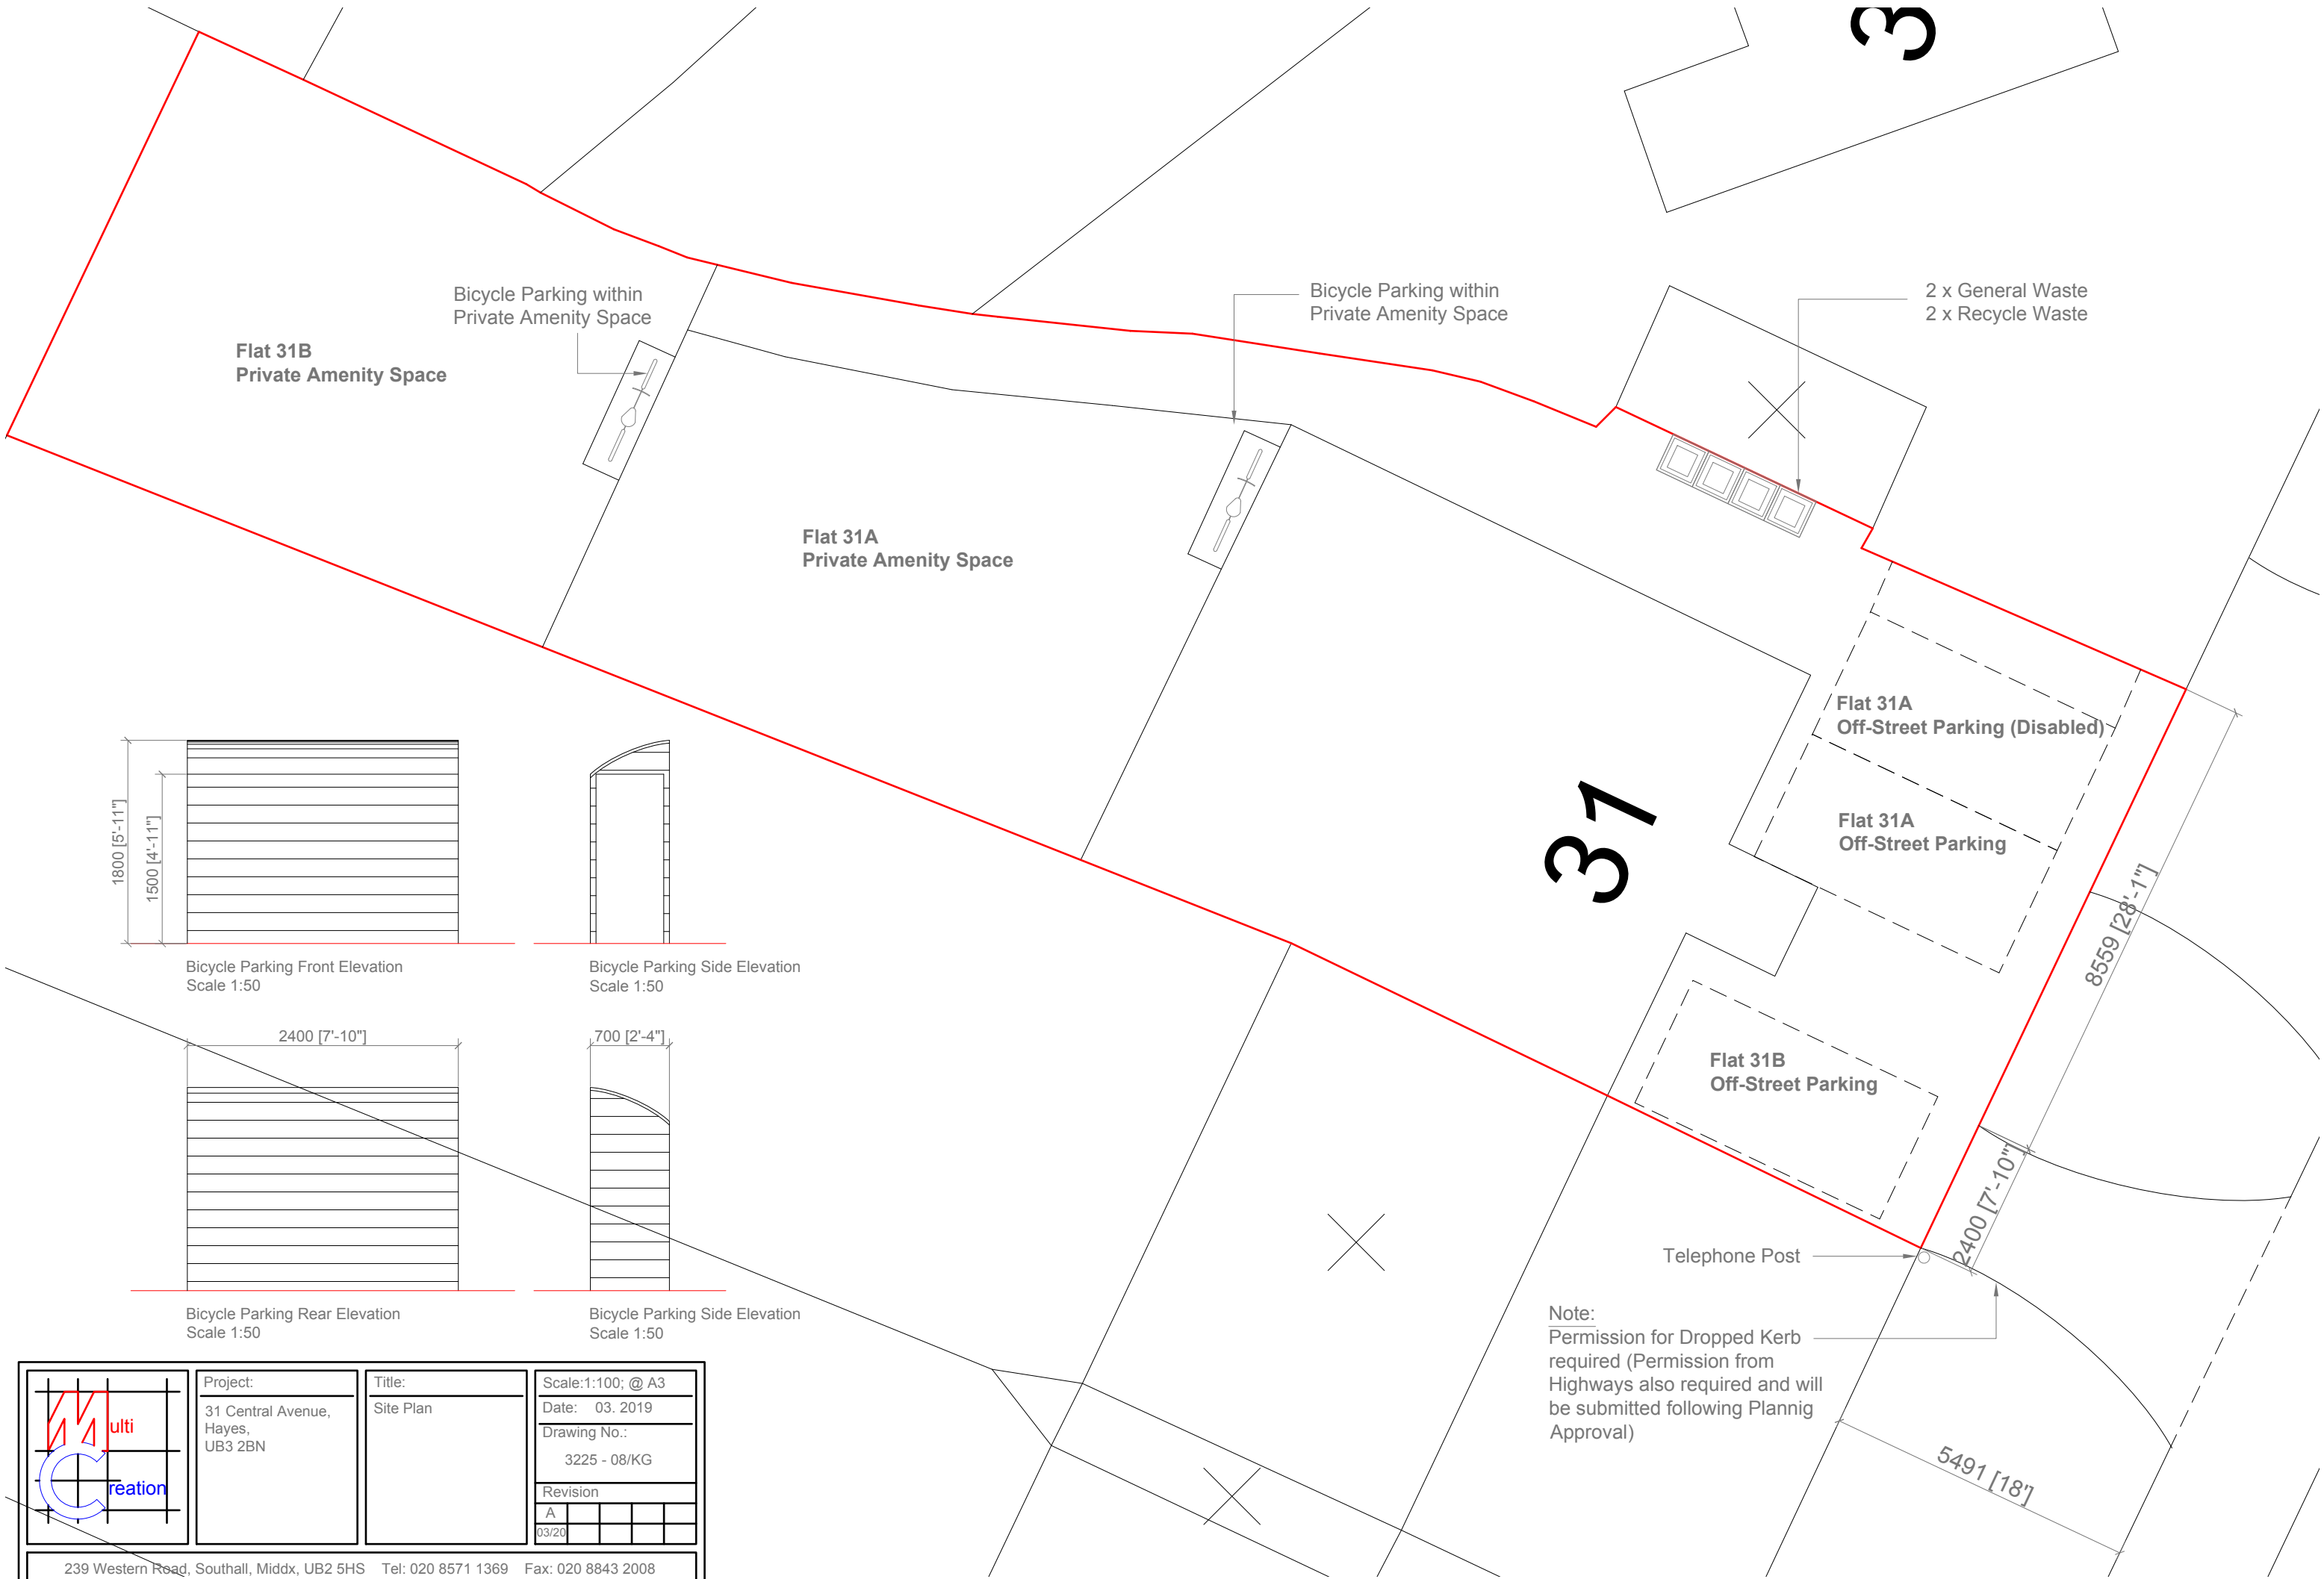

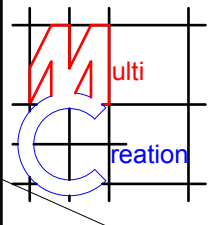	Project:	Title:	Scale: 1:100; @ A3
	31 Central Avenue, Hayes, UB3 2BN	Site Plan	Date: 03. 2019
			Drawing No.: 3225 - 08/KG
			Revision
		A	
		03/20	

239 Western Road, Southall, Middx, UB2 5HS Tel: 020 8571 1369 Fax: 020 8843 2008

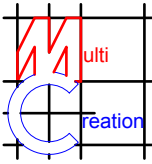

	Project:	Title:	Scale: 1:1250/500@A4
	31 Central Avenue, Hayes, UB3 2BN	Location Plan	Date: 03. 2019
			Drawing No.: 3225 - 09/KG
			Revision
		A	
		03/20	
239 Western Road, Southall, Middx, UB2 5HS Tel: 020 8571 1369 Fax: 020 8843 2008			