




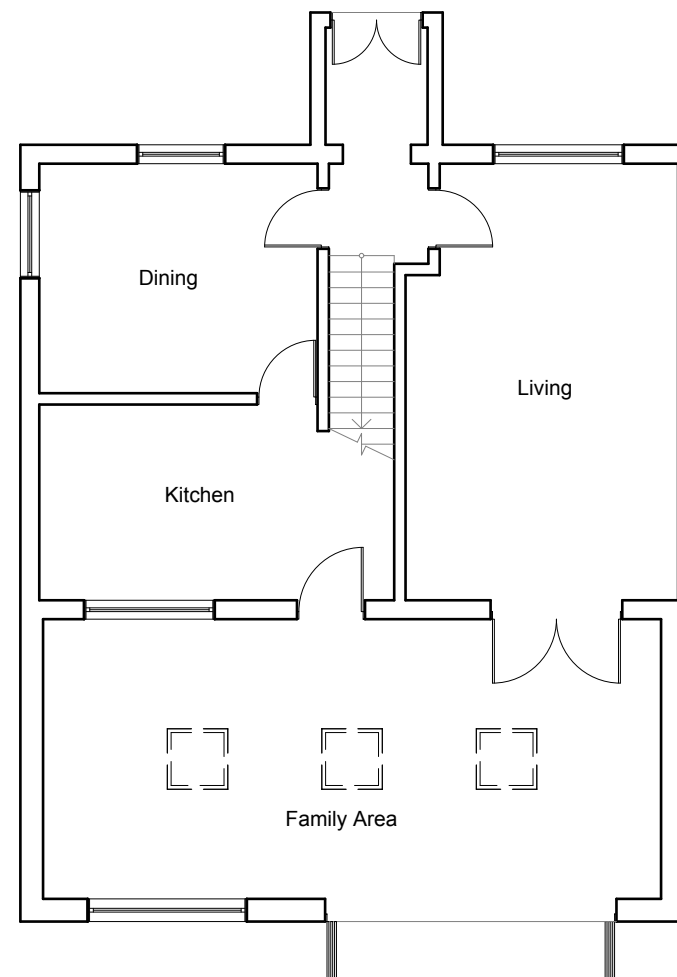

Existing Ground Floor Plan
Scale:1:100

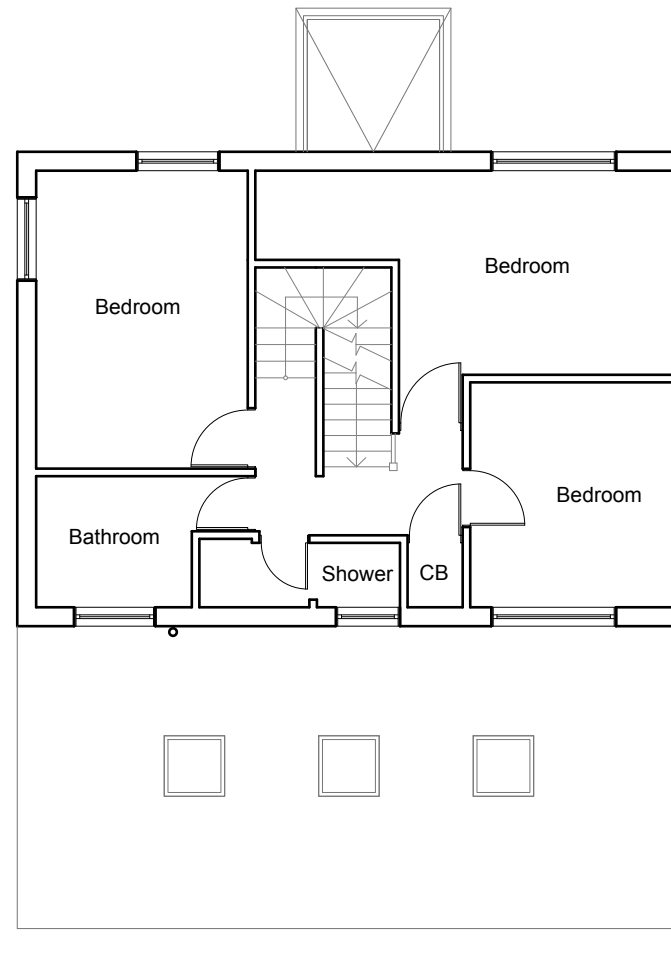


Existing First Floor Plan
Scale:1:100

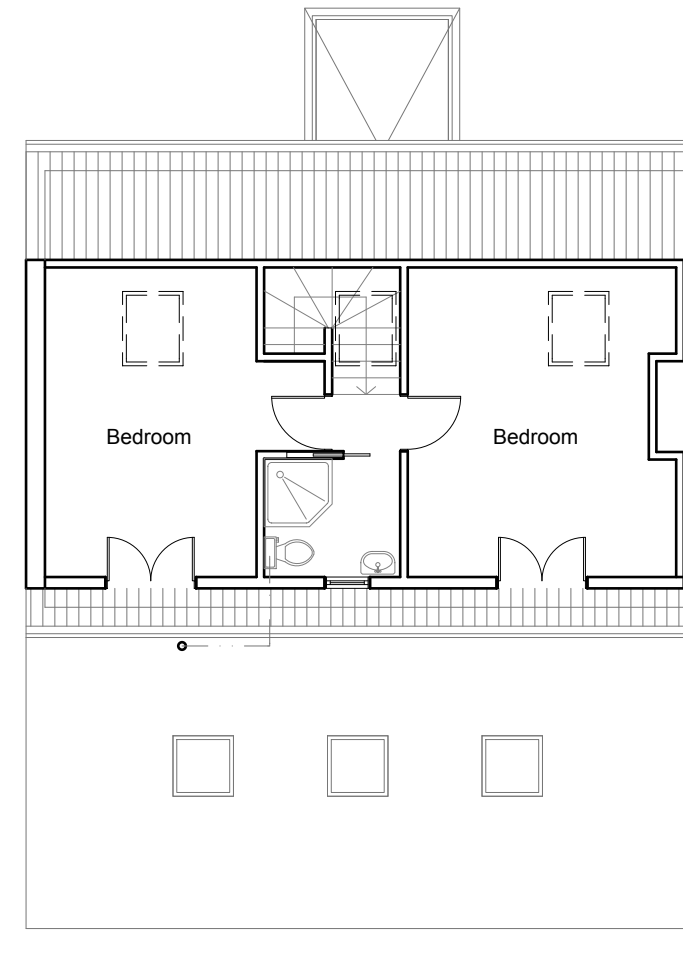

Existing Loft Floor Plan
Scale:1:100

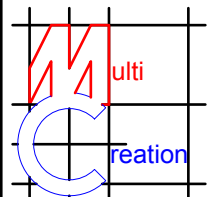


	Project:	Title:	Scale:1:100; @ A3
	31 Central Avenue, Hayes, UB3 2BN	Existing Floor Plans	Date: 03. 2019
			Drawing No.: 3225 - 01/KG
			Revision
239 Western Road, Southall, Middx, UB2 5HS Tel: 020 8571 1369 Fax: 020 8843 2008			




Existing Front Elevation
Scale:1:100



Existing Side Elevation
Scale:1:100

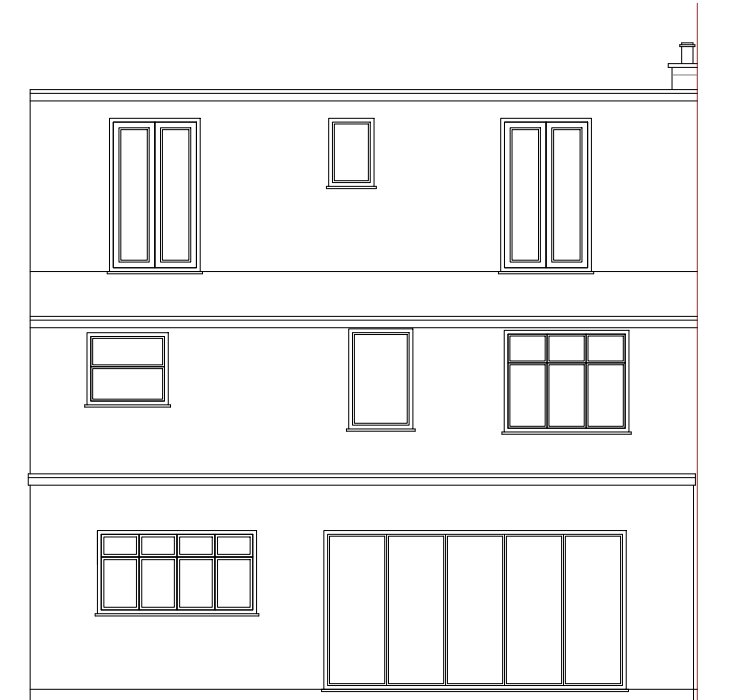



Existing Rear Elevation
Scale:1:100

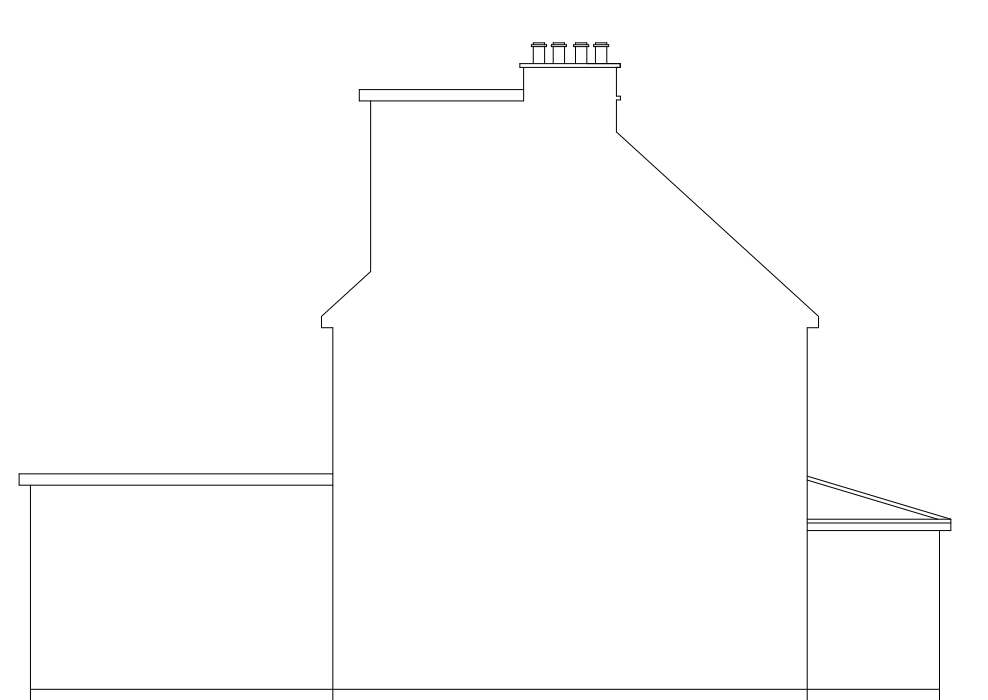


Existing Side Elevation
Scale:1:100

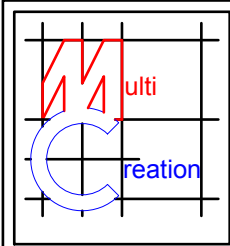


	Project:	Title:	Scale:1:100; @ A3
	31 Central Avenue, Hayes, UB3 2BN	Existing Elevations	Date: 03. 2019
			Drawing No.: 3225 - 02/KG
			Revision
239 Western Road, Southall, Middx, UB2 5HS Tel: 020 8571 1369 Fax: 020 8843 2008			

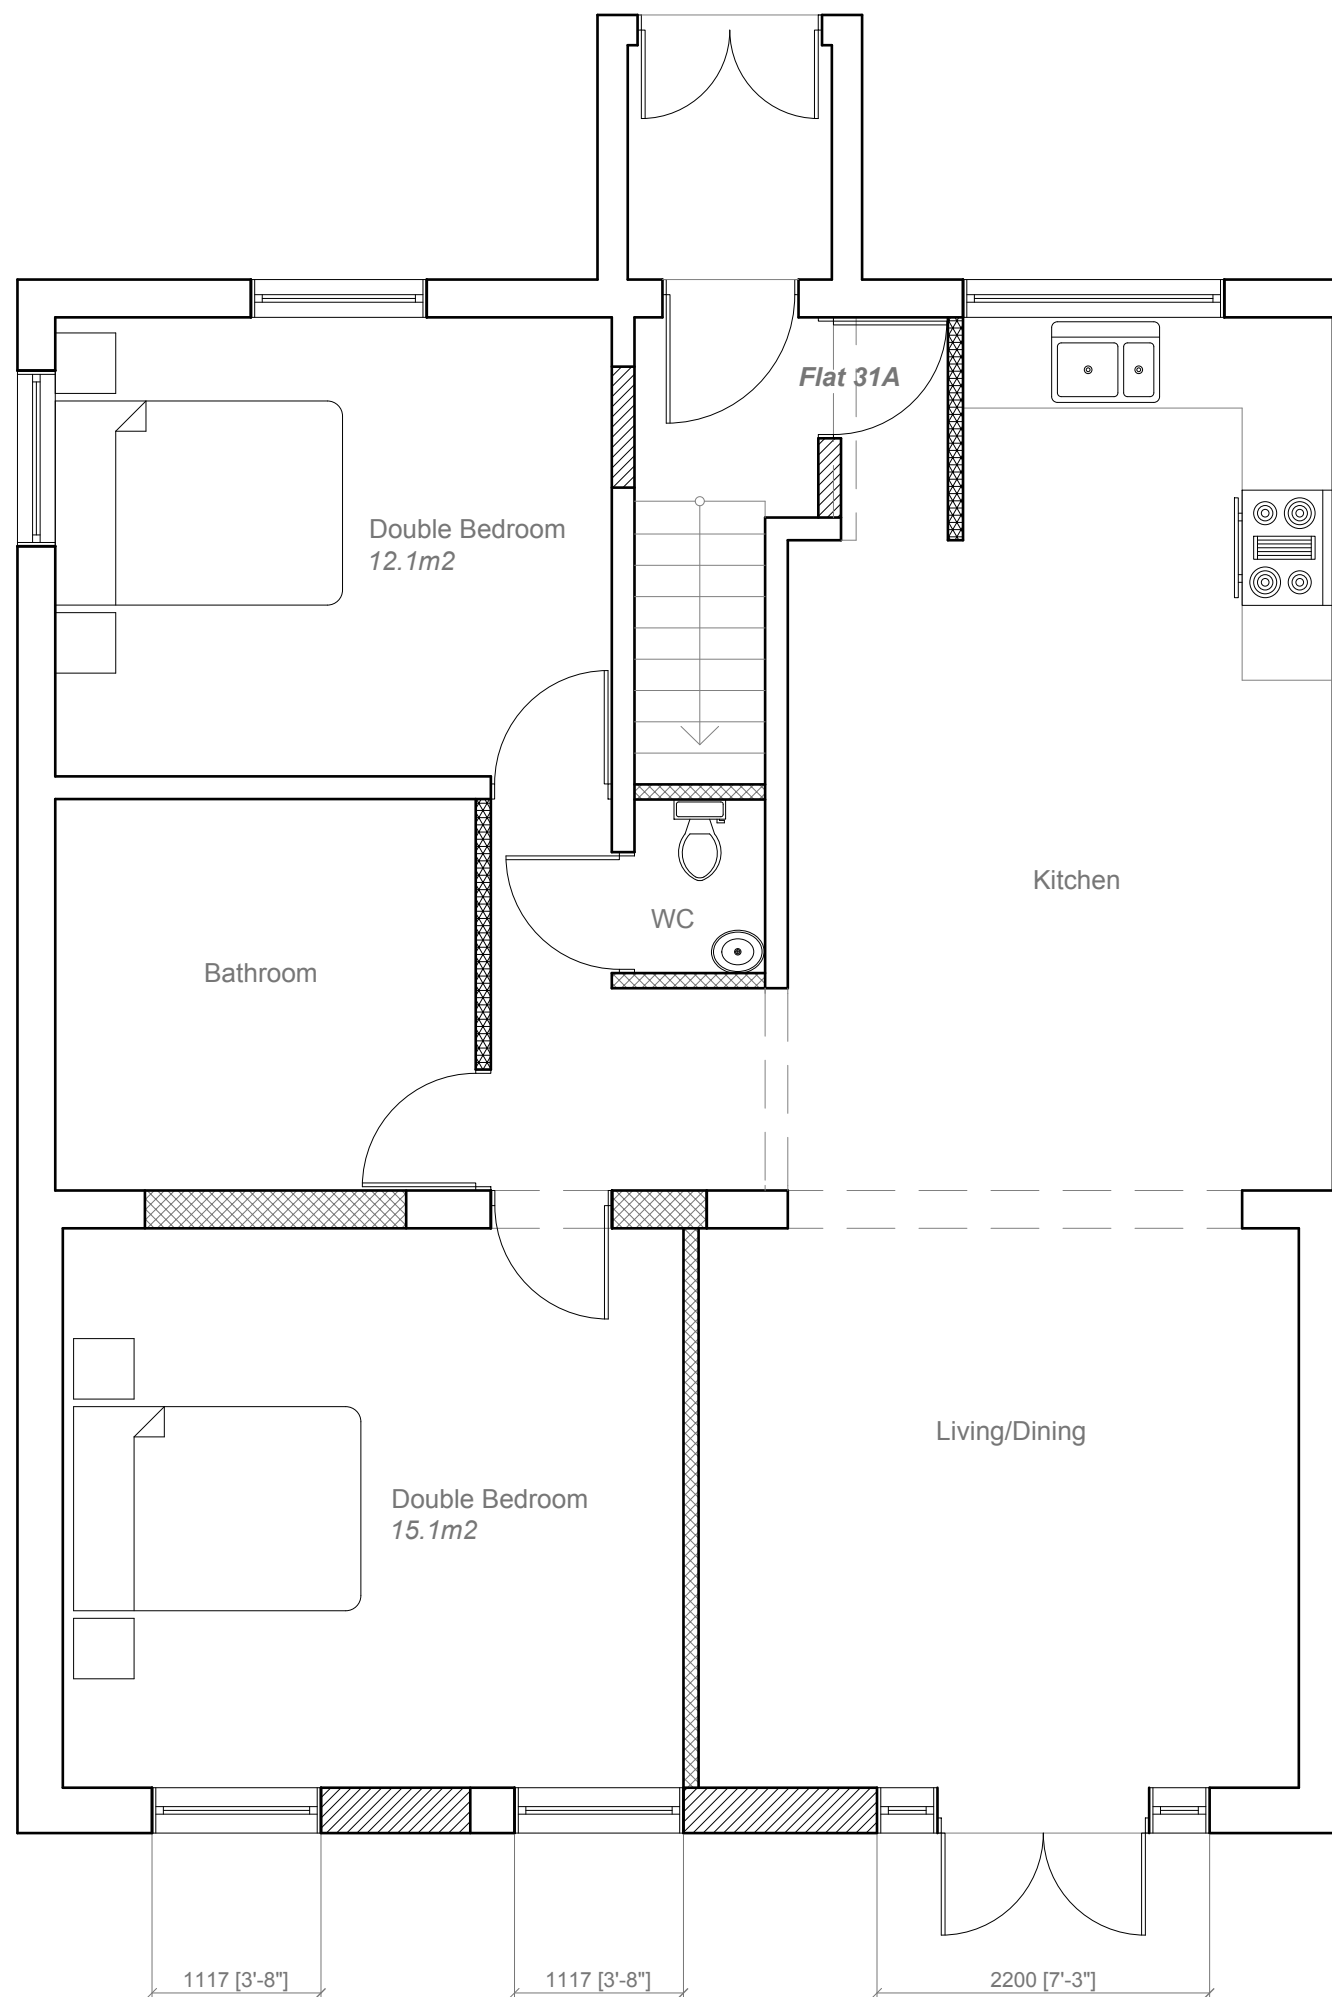


	Bedrooms	Floor Level	Floor Area	Requirement
FLAT 31A	2 Bed / 4 Per	Ground	76.72m2	70m2
FLAT 31B	2 Bed / 3 Per	First/Loft	70.21m2	70m2

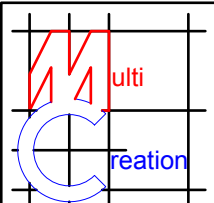	Project:	Title:	Scale: 1:50; @ A3
	31 Central Avenue, Hayes, UB3 2BN	Proposed Ground Floor Plan	Date: 03. 2019
			Drawing No.: 3225 - 03/KG
			Revision
239 Western Road, Southall, Middx, UB2 5HS Tel: 020 8571 1369 Fax: 020 8843 2008			

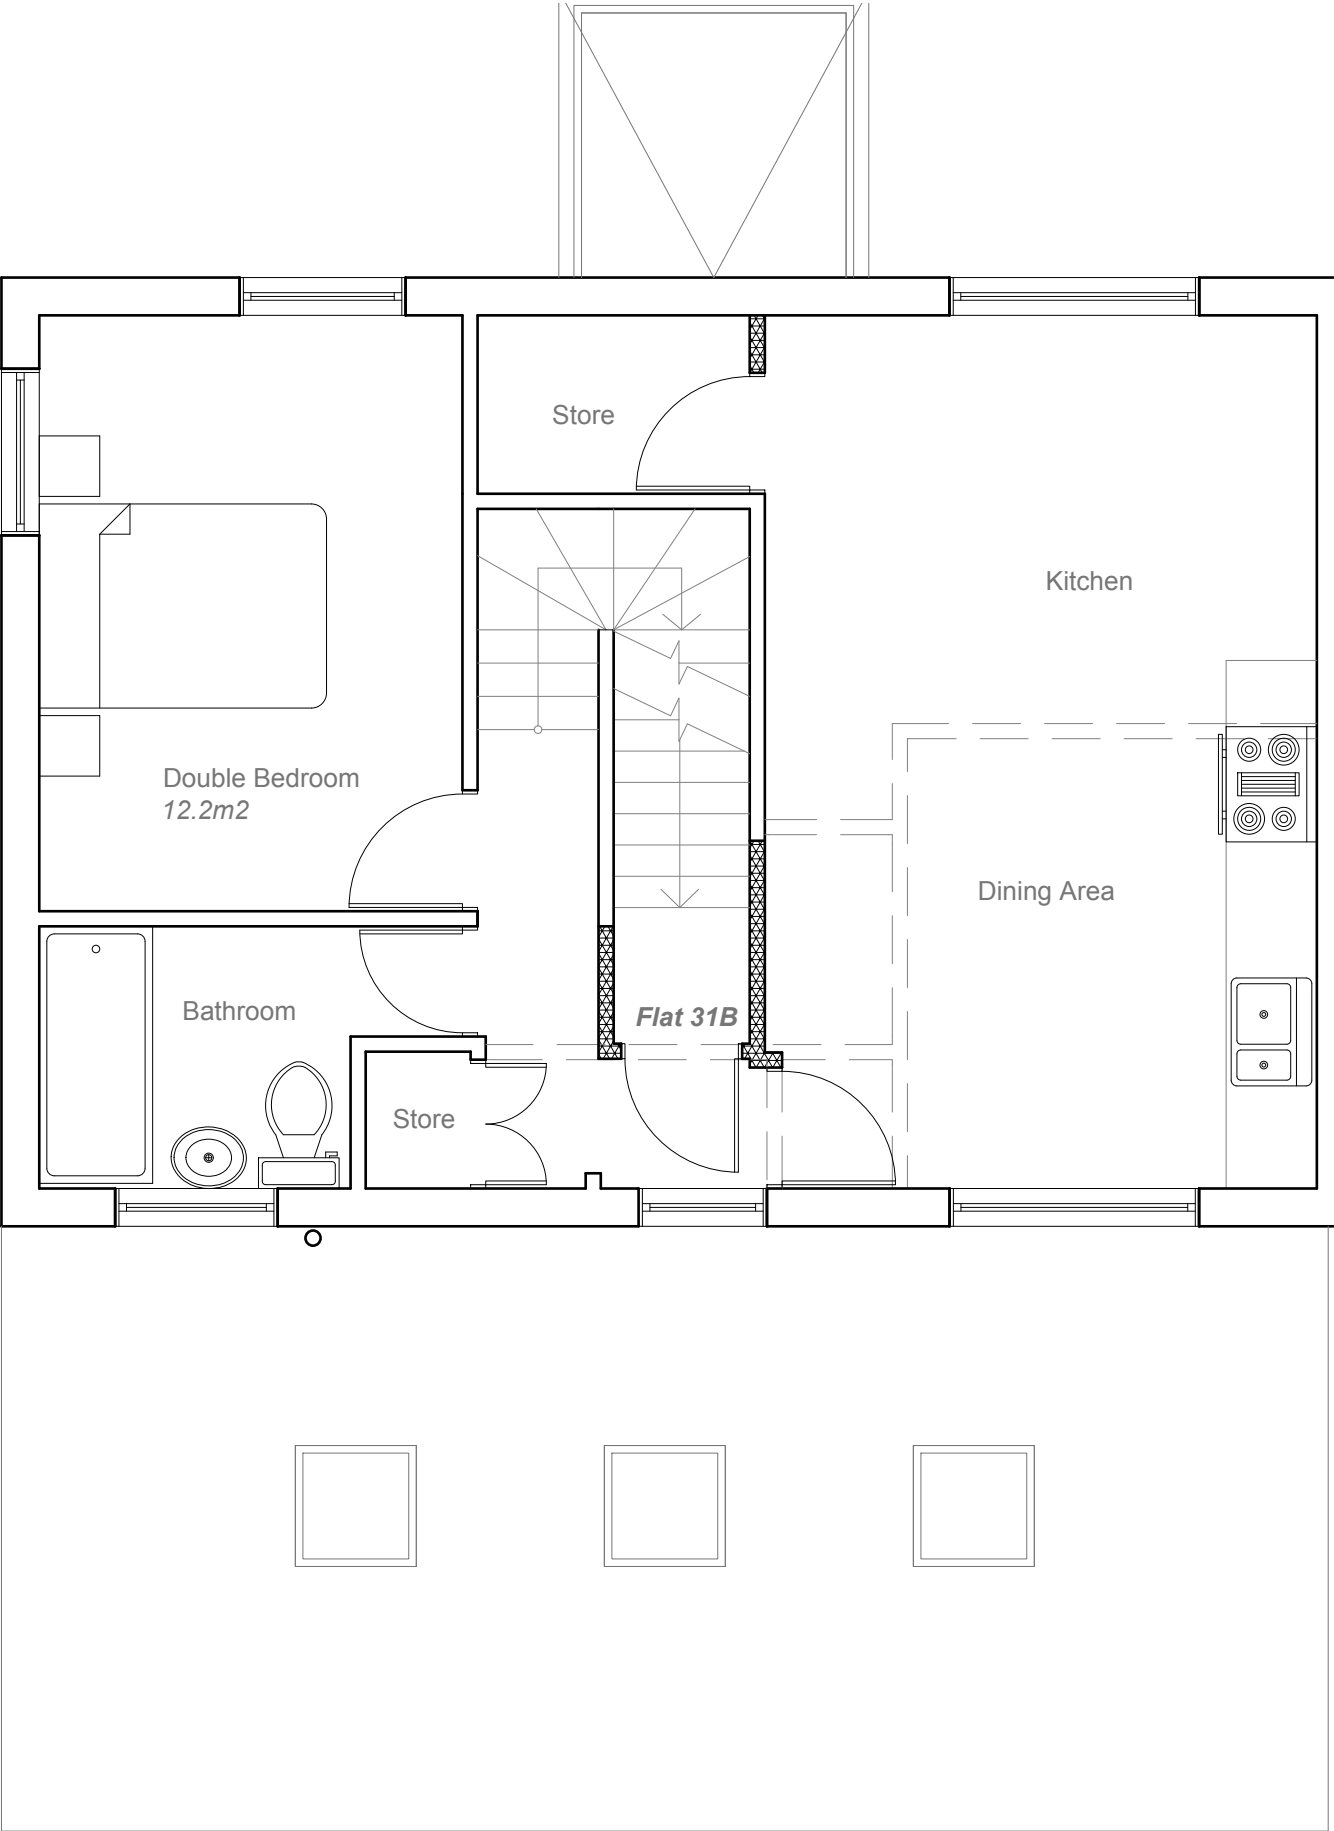

	Bedrooms	Floor Level	Floor Area	Requirement
FLAT 31A	3 Bed / 4 Per	Ground	76.72m2	70m2
FLAT 31B	2 Bed / 3 Per	First/Loft	70.21m2	70m2

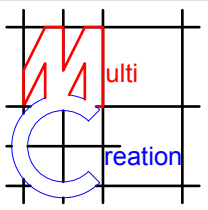

Project:

31 Central Avenue,
Hayes,
UB3 2BN

Title:

Propsoed First
Floor Plan

Scale:1:50; @ A3


Date: 03. 2019

Drawing No.:
3225 - 04/KG


Revision

--	--	--	--	--

239 Western Road, Southall, Middx, UB2 5HS Tel: 020 8571 1369 Fax: 020 8843 2008

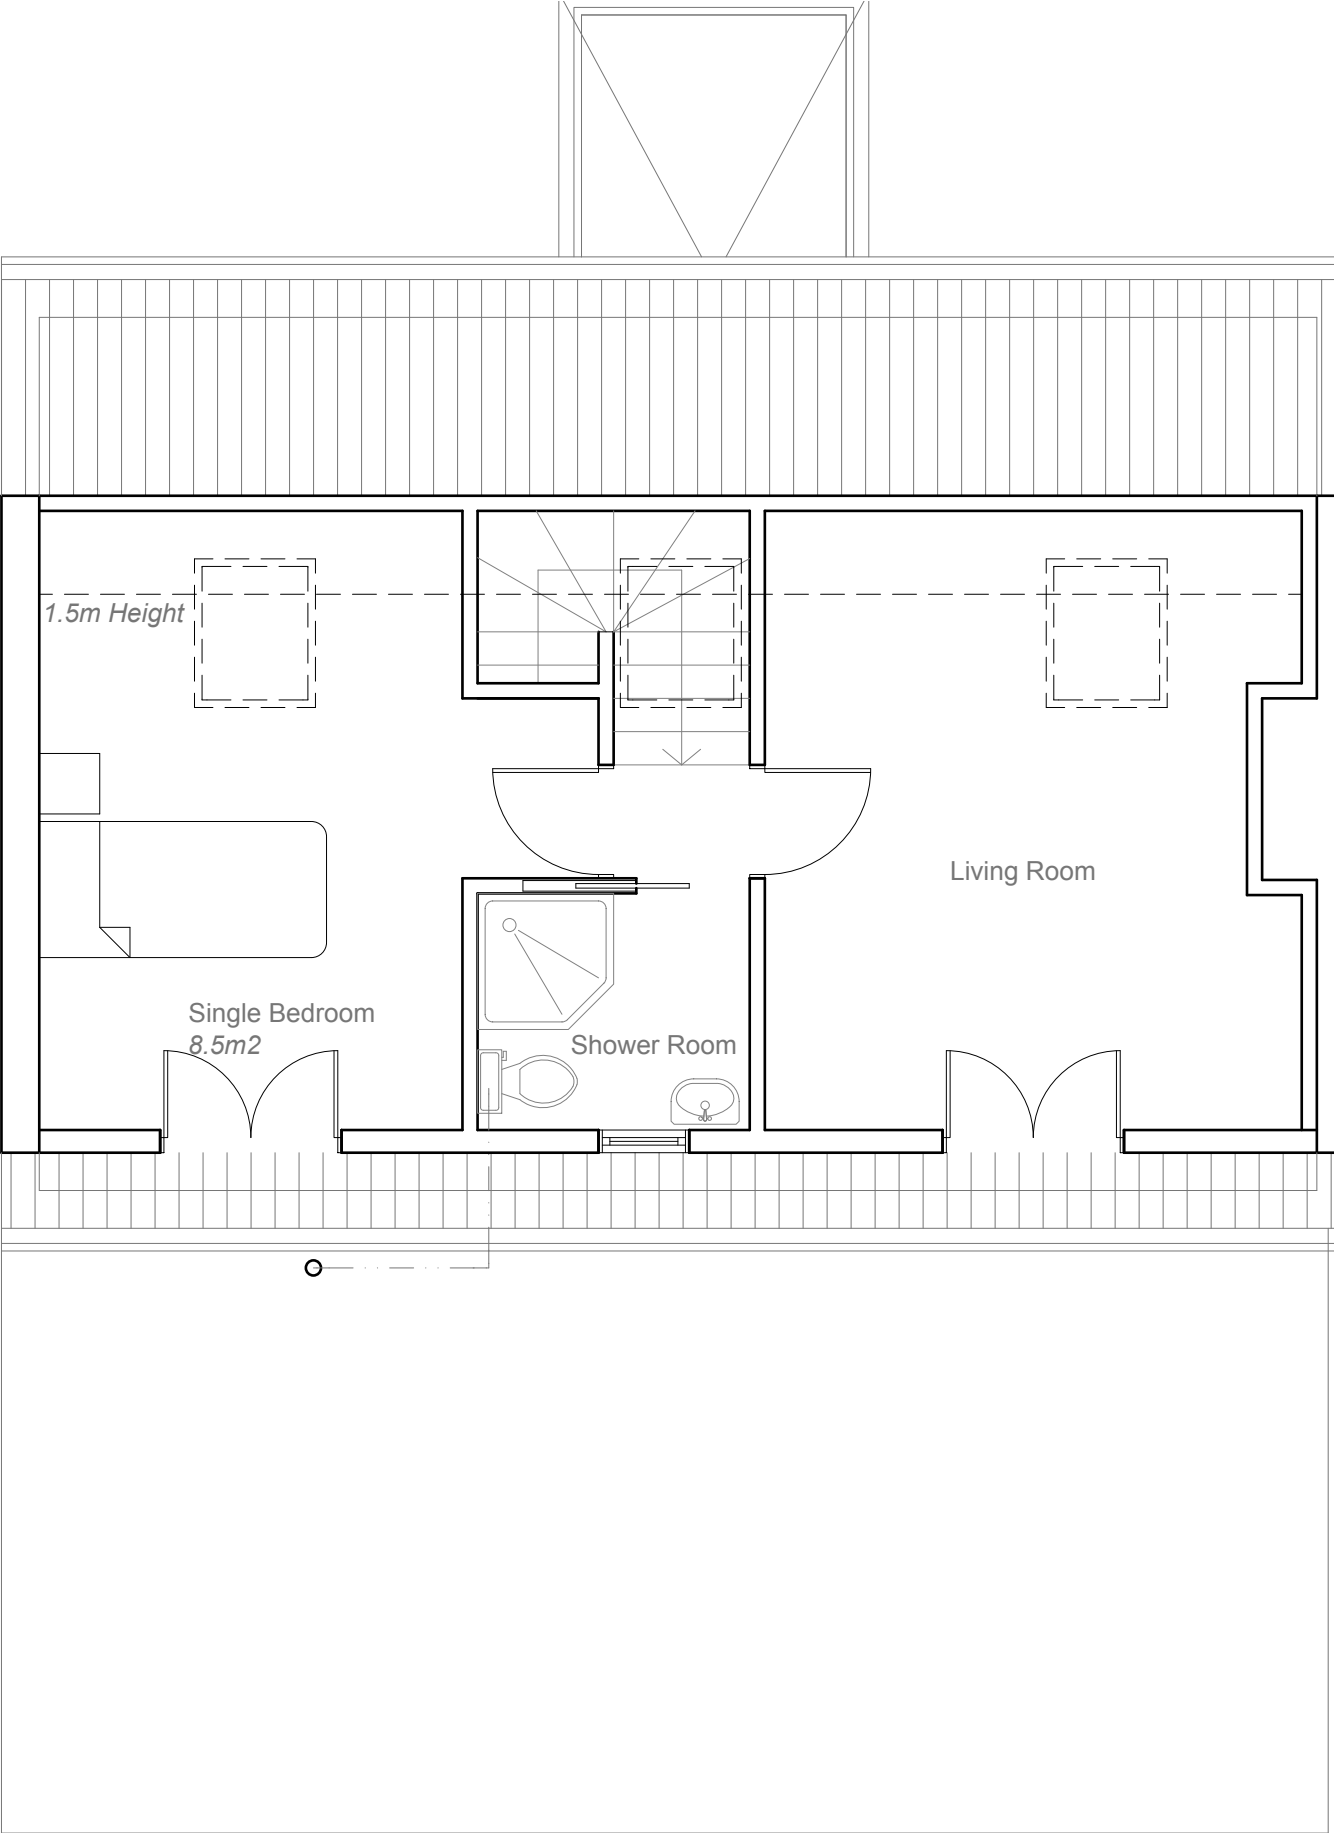

	Bedrooms	Floor Level	Floor Area	Requirement
FLAT 31A	3 Bed / 4 Per	Ground	76.72m2	70m2
FLAT 31B	2 Bed / 3 Per	First/Loft	70.21m2	70m2

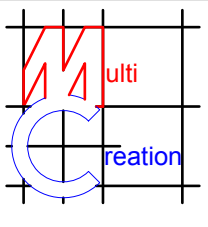

Project:

31 Central Avenue,
Hayes,
UB3 2BN

Title:

Propsoed Loft
Floor Plan

Scale:1:50; @ A3

Date: 03. 2019

Drawing No.:
3225 - 05/KG

Revision

--	--	--	--	--


239 Western Road, Southall, Middx, UB2 5HS Tel: 020 8571 1369 Fax: 020 8843 2008




Existing Front Elevation
Scale:1:100



Proposed Side Elevation
Scale:1:100

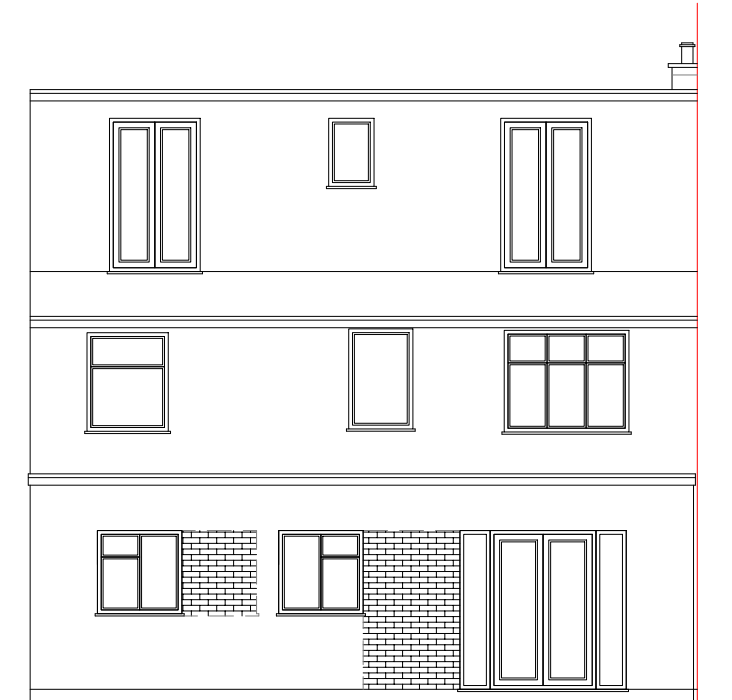



Proposed Rear Elevation
Scale:1:100

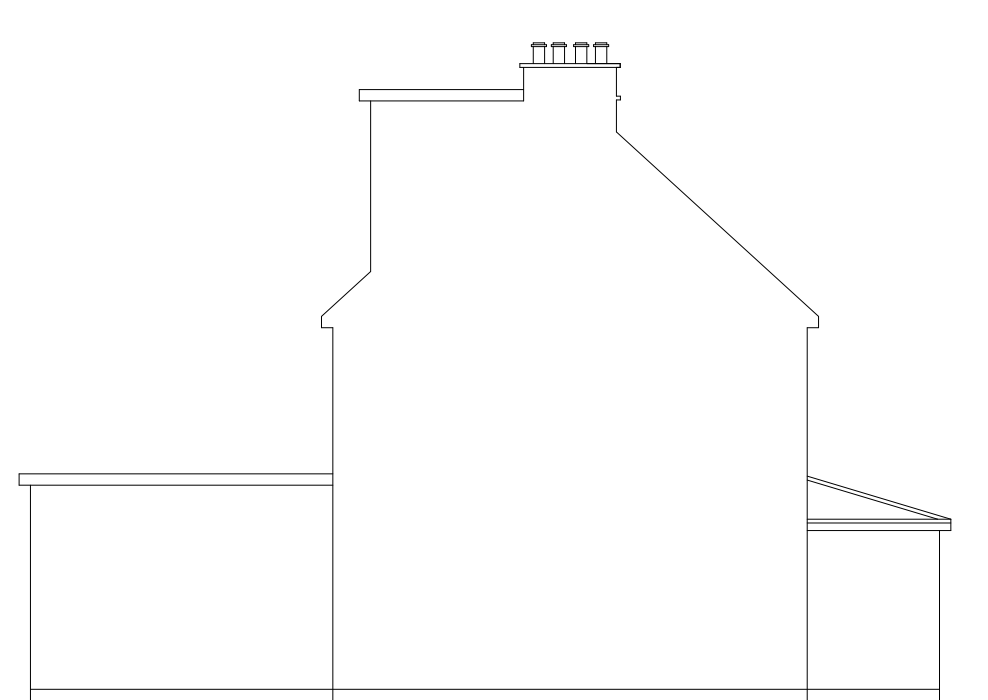


Existing Side Elevation
Scale:1:100

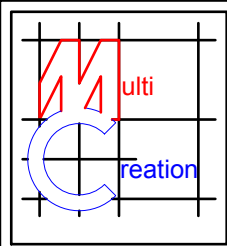

	Project:	Title:	Scale:1:100; @ A3
	31 Central Avenue, Hayes, UB3 2BN	Proposed Elevations	Date: 03. 2019
			Drawing No.: 3225 - 06/KG
			Revision
239 Western Road, Southall, Middx, UB2 5HS Tel: 020 8571 1369 Fax: 020 8843 2008			

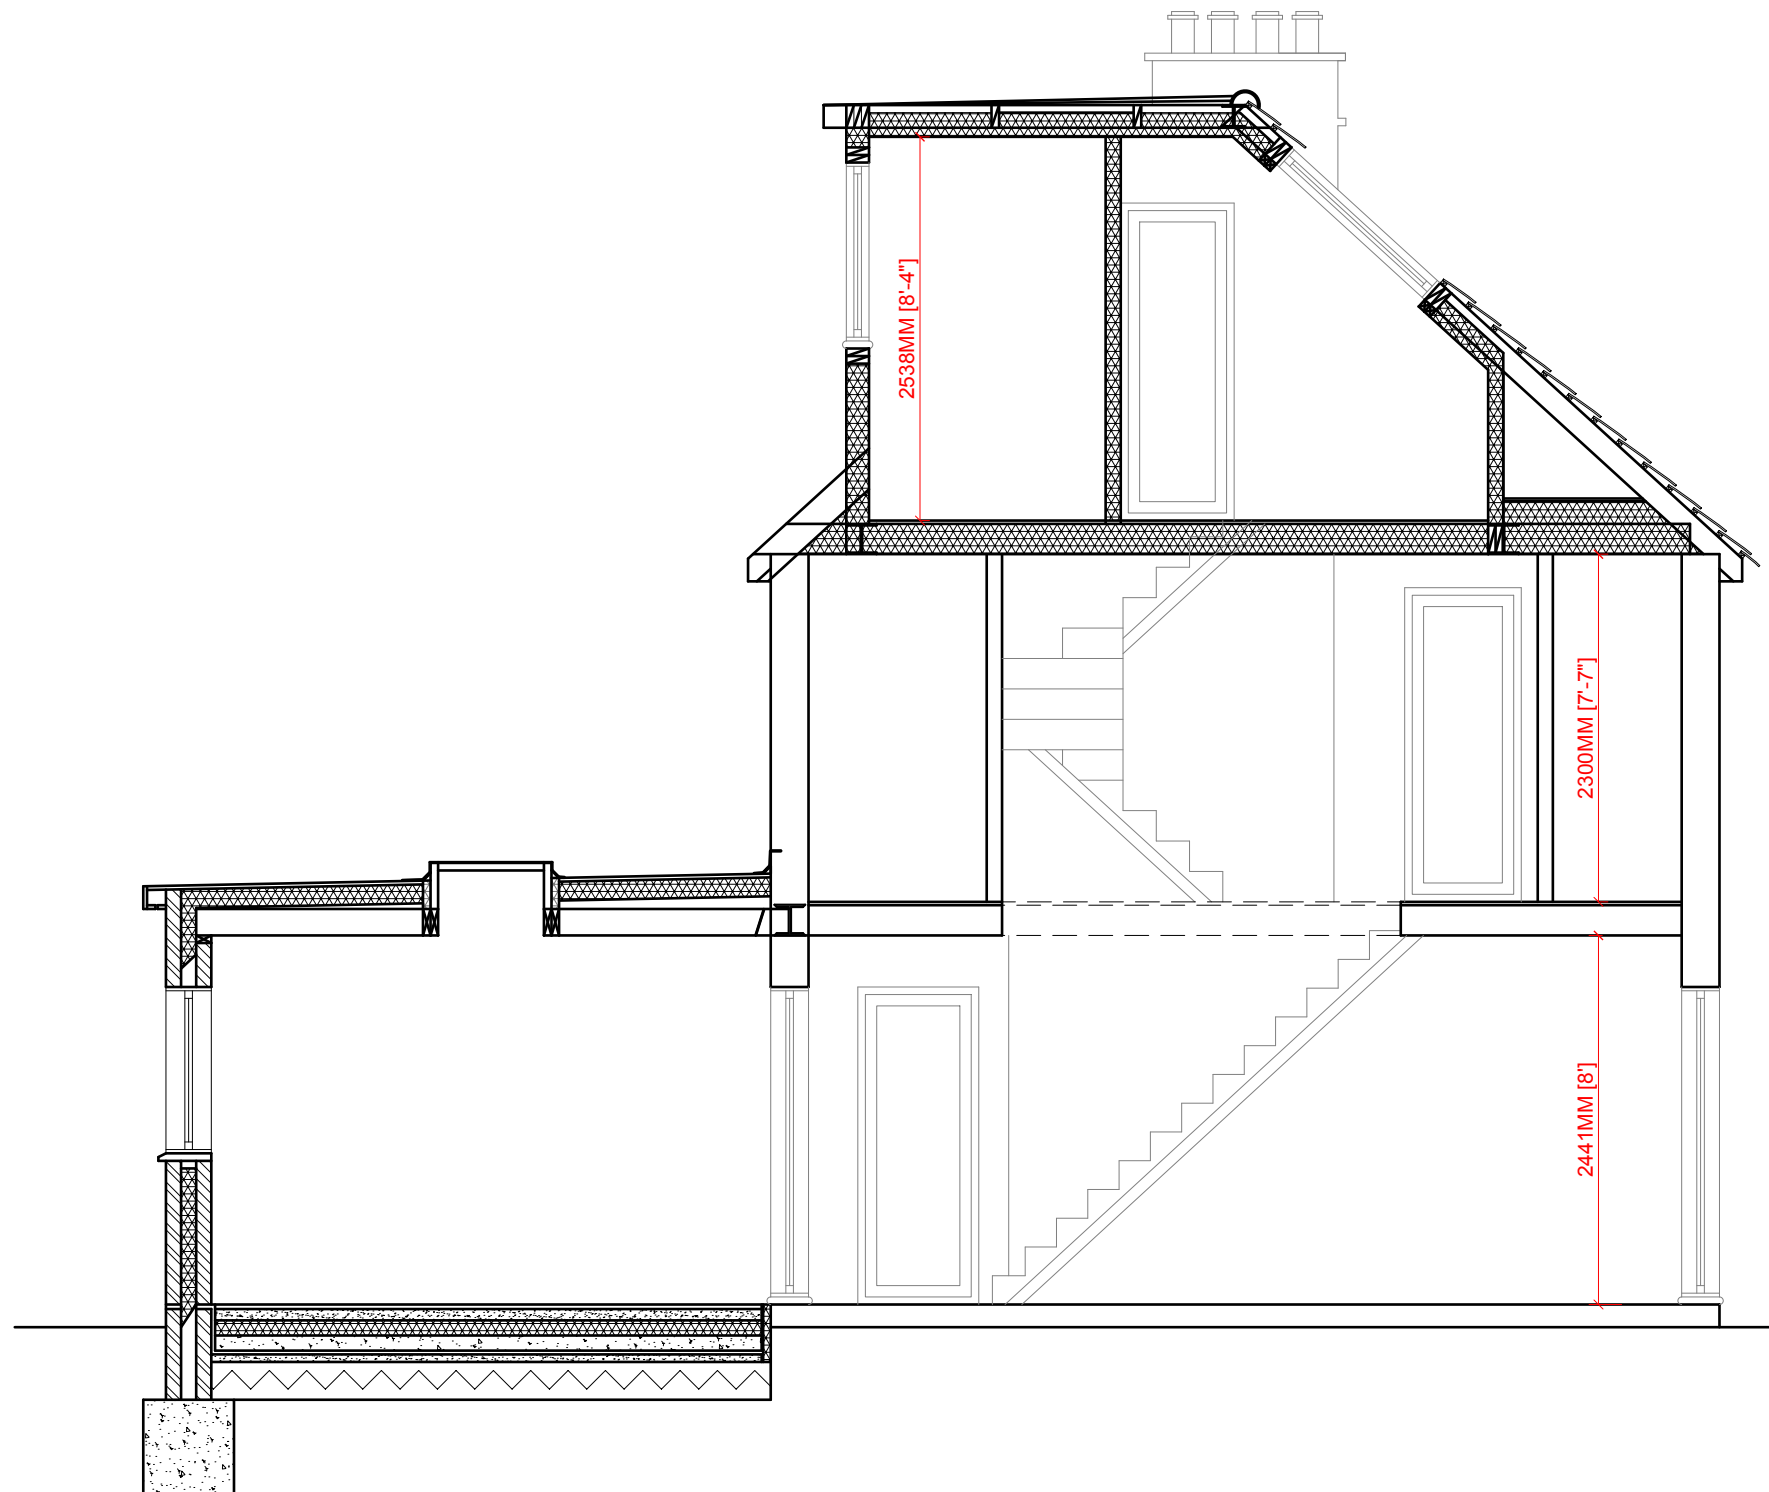

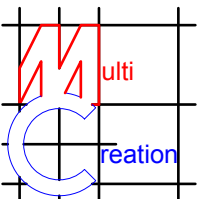	Project:	Title:	Scale:1:50; @ A3									
	31 Central Avenue, Hayes, UB3 2BN	Existing Section	Date: 03. 2019									
			Drawing No.: 3225 - 07/KG									
			Revision									
			<table><tr><td></td><td></td><td></td><td></td><td></td></tr><tr><td></td><td></td><td></td><td></td><td></td></tr></table>									
239 Western Road, Southall, Middx, UB2 5HS Tel: 020 8571 1369 Fax: 020 8843 2008												