


Produced on 30 November 2025 from the Ordnance Survey National Geographic Database and incorporating surveyed revision available at this date. This map shows the area bounded by 549908 175207,550050 175207,550050 175349,549908 175349,549908 175207 Crown copyright and database rights 2025 OS 100054135. Supplied by copla ltd trading as UKPlanningMaps.com a licensed Ordnance Survey partner (OS 100054135). Data licence expires 30 November 2026. Unique plan reference: v2g//1347009/1805574

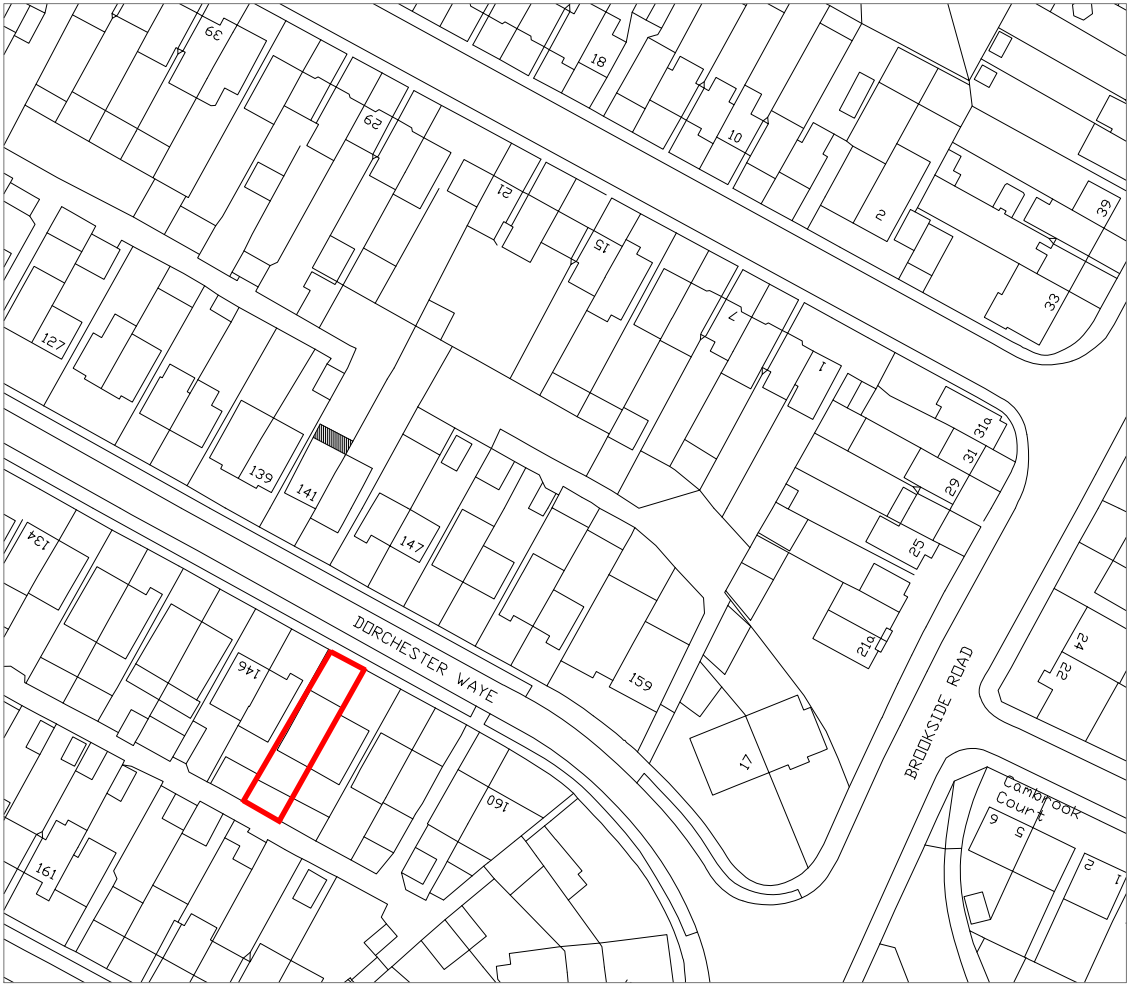

LOCATION PLAN

ANY CHANGES FROM APPROVED DRAWINGS ARE THE RESPONSIBILITY OF CLIENT/CONTRACTOR – PLEASE READ CLAUSED BELOW BEFORE WORKS COMMENCE

Any dimensions taken from this drawing should be cross checked on site and approved prior to any construction works. The contractor shall be responsible for taking all necessary site mensions and levels and for all exploratory works to verify any xisting structure before commencement of works. The ontractor will be responsible for all the correct setting out and mporary supports of works on site to property and neighbouring properties

o liability taken of any kind is accepted by Architect for any ror or omission Where new work is near/on boundary e/party wall the property owner is to serve party wall notice the adjoining property/land owner in accordance with the requirements of the 'Party Wall etc.' Act 1996

ontractor responsible for notifying of Building Control Surveyor each stage of works and ensure inspections have been ode. All details to comply with current building regulations and idling Control Approval. Work not to commence until approval plans by Building Control Body. Any works that commence fore Building Regulations drawings have been approved is responsibility of client.

ter confirmation from local authority that prior approval is not quired, proposed extension must comply with all permitted evelopment criteria set out under the General Permitted Development Order 1995

ry development carried out without Permitted Development ertificate is at owner's own risk. It is strongly advised that a ermitted Development Certificate/Certificate of Lawfulness is sought prior to commencement of any works

- FD30** All habitable room doors to be replaced with FD30 doors with 38x25mm Door Stops and 3 No Stainless Steel Hinges. Middle Hinge to be installed at least 2/3 of way up door frame
- SD** Mains powered with battery back up interlinked smoke detector to be installed within at least 7.5m of all habitable rooms and at least 30cm from any light fitting or wall
- HD** Mains powered and interlinked operated heat detector with battery back up
- Ex** Extractor fan for shower room - 15l/s and Kitchen 30l/s to be taken through to run and expel externally

r Structural Steelwork refer to Structural Engineer's awing. Beams indicated by red dashed lines (see right)


Steel work to be encased in 2 layers of FireLine Board with staggered nts or fire resisting intumescent paint in accordance with manufacturer's guidance to provide minimum 60min fire resistance

Steel work to only be ordered once contractor has confirmed ensions on site and positioning with client. Any discrepancies noted to discussed with Surveyor prior to ordering any steel work. No sponibility taken by Surveyor for steels ordered to match site conditions

A-Z Building Services

A: Addlestone KT15
E: hthuseyin0809@msn.com
T: 07969925562

CLIENT	PROJECT	DRAWING	STAGE	CHECKFD	APPROVED
ANIL DEVLIA 150 DORCHESTER WAYE, HAYES UB4 0HZ	CONVESION OF C3 HOUSE INTO 3 PERSON C4 HMO	LOCATION PLAN	BUILDING REGS	SCALE 1:1250 @ A3	DATE
DRAWING No.				REV	
207LL-REGS-01				C	

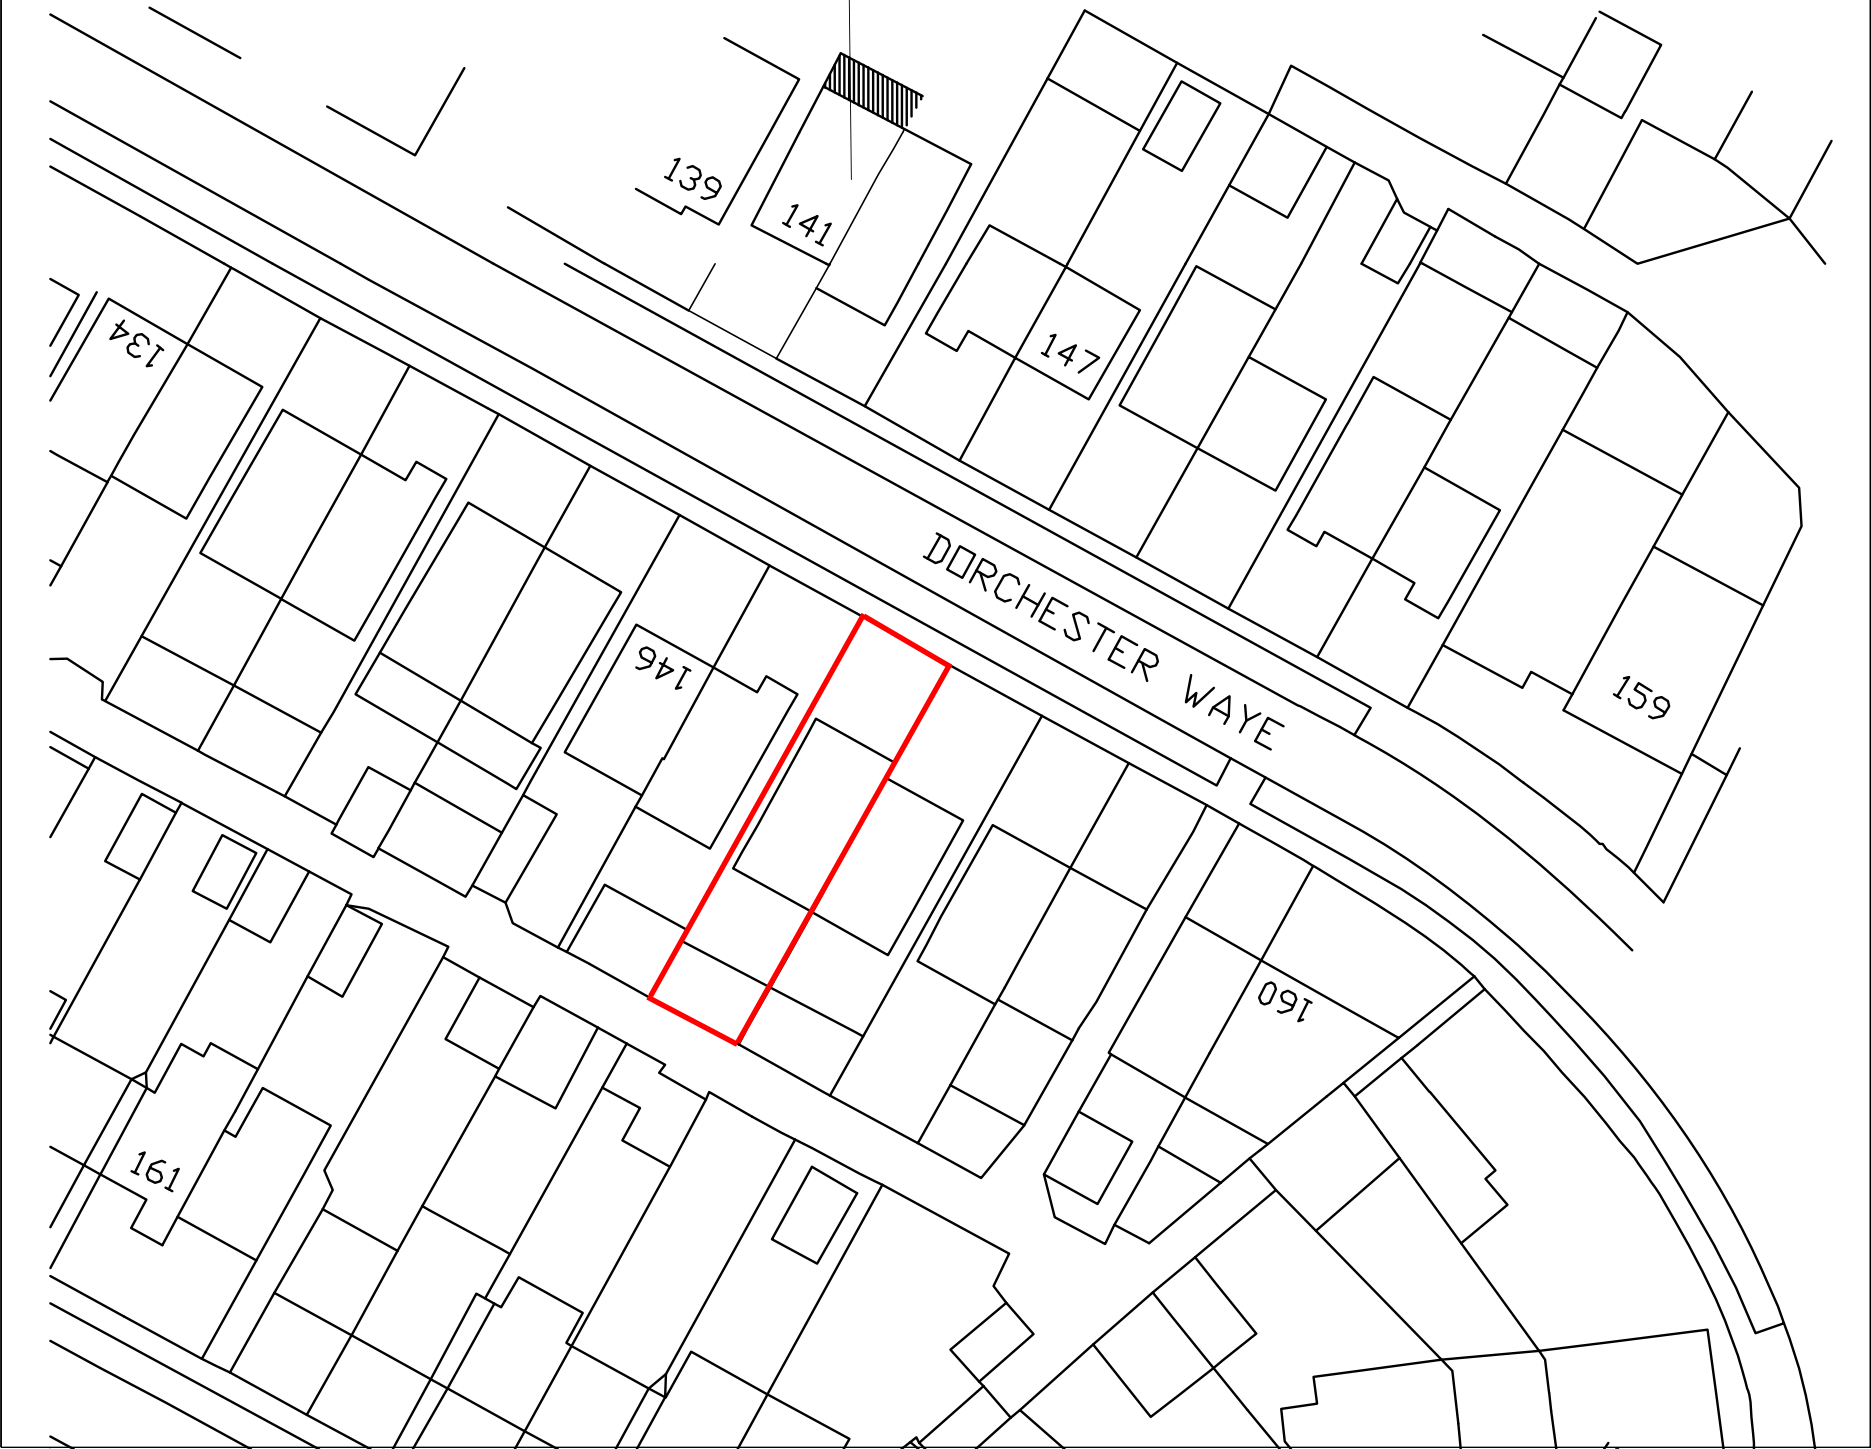

Produced on 30 November 2025 from the Ordnance Survey National Geographic Database and incorporating surveyed revision available at this date. The map shows the area bounded by 549908 175207,550050 175207,550050 175349,549908 175349,549908 175207 Crown copyright and database rights 2025 OS 100054135. Supplied by copla ltd trading as UKPlanningMaps.com a licensed Ordnance Survey partner (OS 100054135). Data licence expires 30 November 2026. Unique plan reference: v2g//1347009/1805574

BLOCK PLAN

ANY CHANGES FROM APPROVED DRAWINGS ARE THE RESPONSIBILITY OF CLIENT/CONTRACTOR – PLEASE READ CLAUSED BELOW BEFORE WORKS COMMENCE

Any dimensions taken from this drawing should be cross checked on site and approved prior to any construction works. The contractor shall be responsible for taking all necessary site measurements and levels and for all exploratory works to verify any existing structure before commencement of works. The contractor will be responsible for all the correct setting out and temporary supports of works on site to property and neighbouring properties

No liability taken of any kind is accepted by Architect for any error or omission Where new work is near/on boundary the owner is to serve party wall notice to the adjoining property/land owner in accordance with the requirements of the 'Party Wall etc.' Act 1996

Contractor responsible for notifying of Building Control Surveyor each stage of works and ensure inspections have been made. All details to comply with current building regulations and Building Control Approval. Work not to commence until approval plans by Building Control Body. Any works that commence before Building Regulations drawings have been approved is responsibility of client.

After confirmation from local authority that prior approval is not required, proposed extension must comply with all permitted development criteria set out under the General Permitted Development Order 1995

Any development carried out without Permitted Development Certificate is at owner's own risk. It is strongly advised that a Permitted Development Certificate/Certificate of Lawfulness is sought prior to commencement of any works

FD30

FD30 All habitable room doors to be replaced with FD30 doors with 38x25mm Door Stops and 3 No Stainless Steel Hinges. Middle Hinge to be installed at least 2/3 of way up door frame

SD

SD Mains powered with battery back up interlinked smoke detector to be installed within at least 7.5m of all habitable rooms and at least 30cm from any light fitting or wall

HD

HD Mains powered and interlinked operated heat detector with battery back up

Ex

Ex Extractor fan for shower room - 15l/s and Kitchen 30l/s to be taken through to run and expel externally

For Structural Steelwork refer to Structural Engineer's drawing. Beams indicated by red dashed lines (see right)

Steel work to be encased in 2 layers of FireLine Board with staggered joints or fire resisting intumescent paint in accordance with manufacturer's guidance to provide minimum 60min fire resistance

Steel work to only be ordered once contractor has confirmed dimensions on site and positioning with client. Any discrepancies noted to be discussed with Surveyor prior to ordering any steel work. No responsibility taken by Surveyor for steels ordered to match site conditions


A-Z Building Services

A: Addlestone KT15

E: hthuseyin0809@msn.com

T: 07969925562

	CHECKED	APPROVED
	SCALE 1:500 @ A3	DATE
DRAWING No.		REV
207LL-REGS-02		C

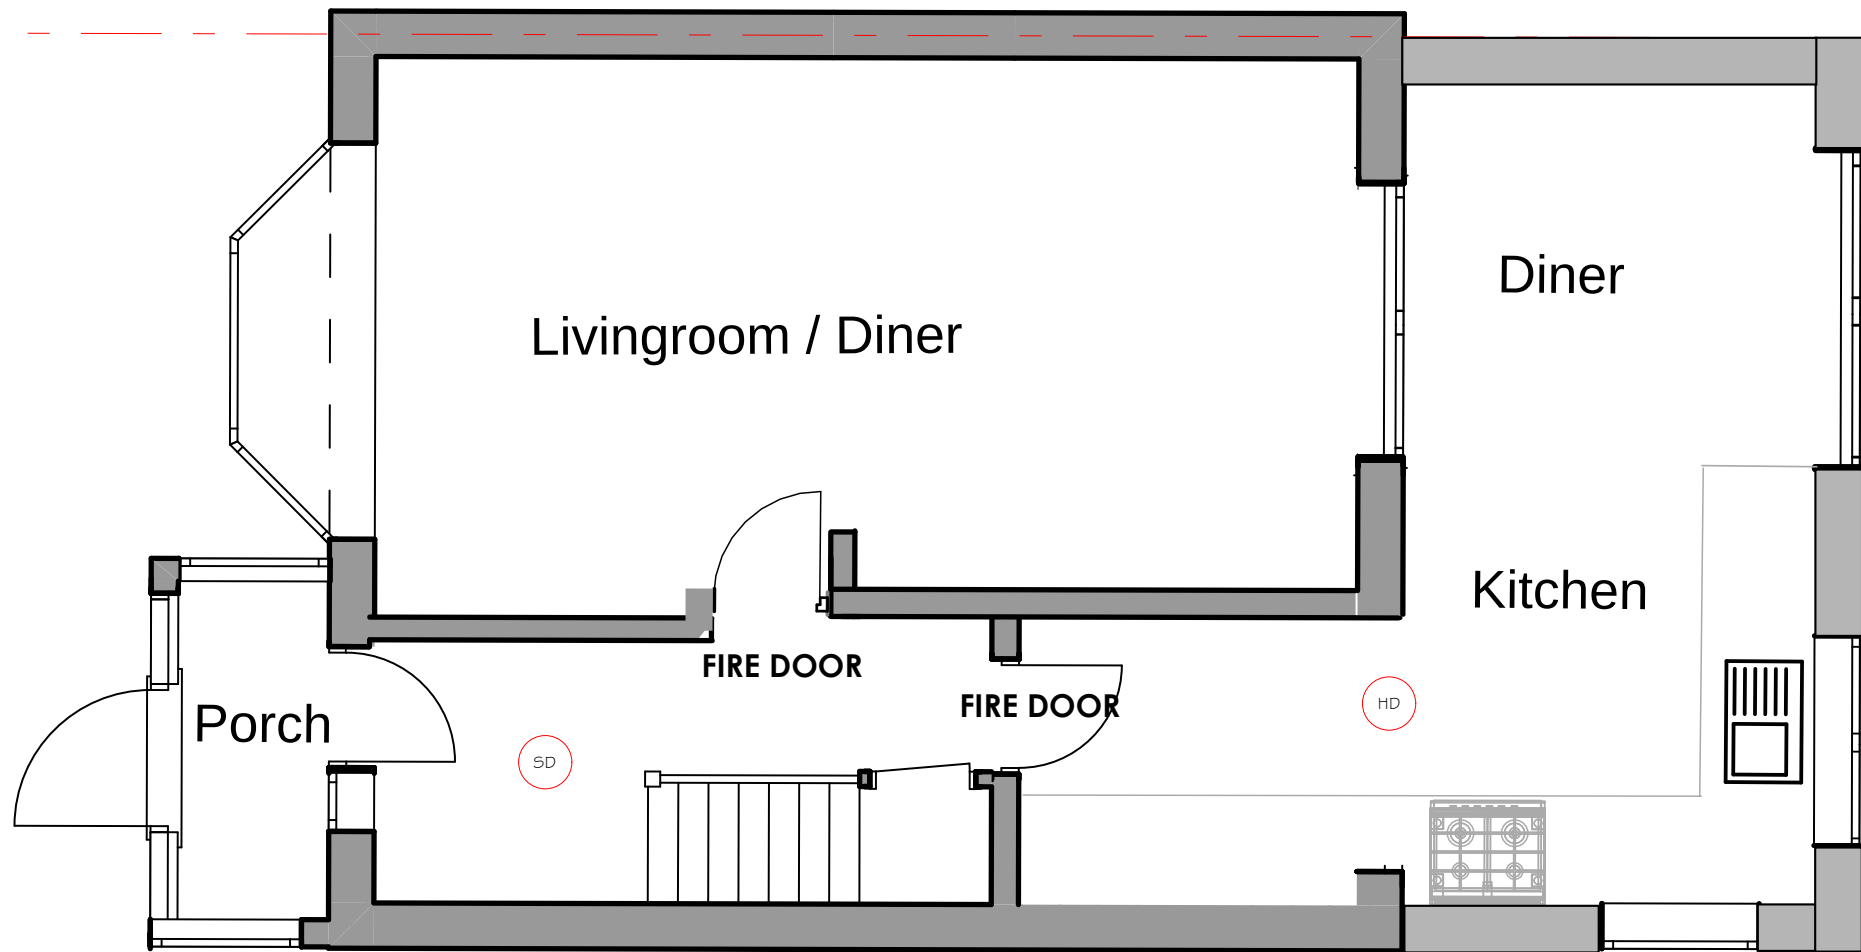

GROUND FLOOR
PLAN

ANY CHANGES FROM APPROVED DRAWINGS ARE THE
RESPONSIBILITY OF CLIENT/CONTRACTOR – PLEASE
READ CLAUSED BELOW BEFORE WORKS COMMENCE

Any dimensions taken from this drawing should be cross
checked on site and approved prior to any construction works.
The contractor shall be responsible for taking all necessary site
measurements and levels and for all exploratory works to verify any
existing structure before commencement of works. The
contractor will be responsible for all the correct setting out and
temporary supports of works on site to property and
neighbouring properties

No liability taken of any kind is accepted by Architect for any
error or omission Where new work is near/on boundary
/party wall the property owner is to serve party wall notice
the adjoining property/land owner in accordance with the
requirements of the 'Party Wall etc.' Act 1996

Contractor responsible for notifying of Building Control Surveyor
each stage of works and ensure inspections have been
made. All details to comply with current building regulations and
Building Control Approval. Work not to commence until approval
plans by Building Control Body. Any works that commence
before Building Regulations drawings have been approved is
responsibility of client.

After confirmation from local authority that prior approval is not
required, proposed extension must comply with all permitted
development criteria set out under the General Permitted
Development Order 1995

Any development carried out without Permitted Development
Certificate is at owner's own risk. It is strongly advised that a
Permitted Development Certificate/Certificate of Lawfulness is
sought prior to commencement of any works

- FD30** All habitable room doors to be replaced with FD30 doors with
38x25mm Door Stops and 3 No Stainless Steel Hinges.
Middle Hinge to be installed at least 2/3 of way up door frame
- SD** Mains powered with battery back up interlinked smoke detector
to be installed within at least 7.5m of all habitable rooms
and at least 30cm from any light fitting or wall
- HD** Mains powered and interlinked operated heat detector
with battery back up
- Ex** Extractor fan for shower room - 15l/s and
Kitchen 30l/s to be taken through to run and
expel externally

For Structural Steelwork refer to Structural Engineer's
drawing. Beams indicated by red dashed lines (see right)


Steel work to be encased in 2 layers of FireLine Board with staggered
nails or fire resisting intumescent paint in accordance with manufacturer's
guidance to provide minimum 60min fire resistance

Steel work to only be ordered once contractor has confirmed
dimensions on site and positioning with client. Any discrepancies noted to
be discussed with Surveyor prior to ordering any steel work. No
responsibility taken by Surveyor for steels ordered to match site
conditions

A-Z Building Services

A: Addlestone KT15
E: hthuseyin0809@msn.com
T: 07969925562

CLIENT	PROJECT	DRAWING	STAGE	CHECKED	APPROVED
ANIL DEVLIA 150 DORCHESTER WAYE, HAYES UB4 0HZ	CONVERSION OF C3 HOUSE INTO 3 PERSON C4 HMO	EXISTING FLOOR PLANS	BUILDING REGS	SCALE 1:50 @ A3	DATE
DRAWING No. 207LL-REGS-03					REV C

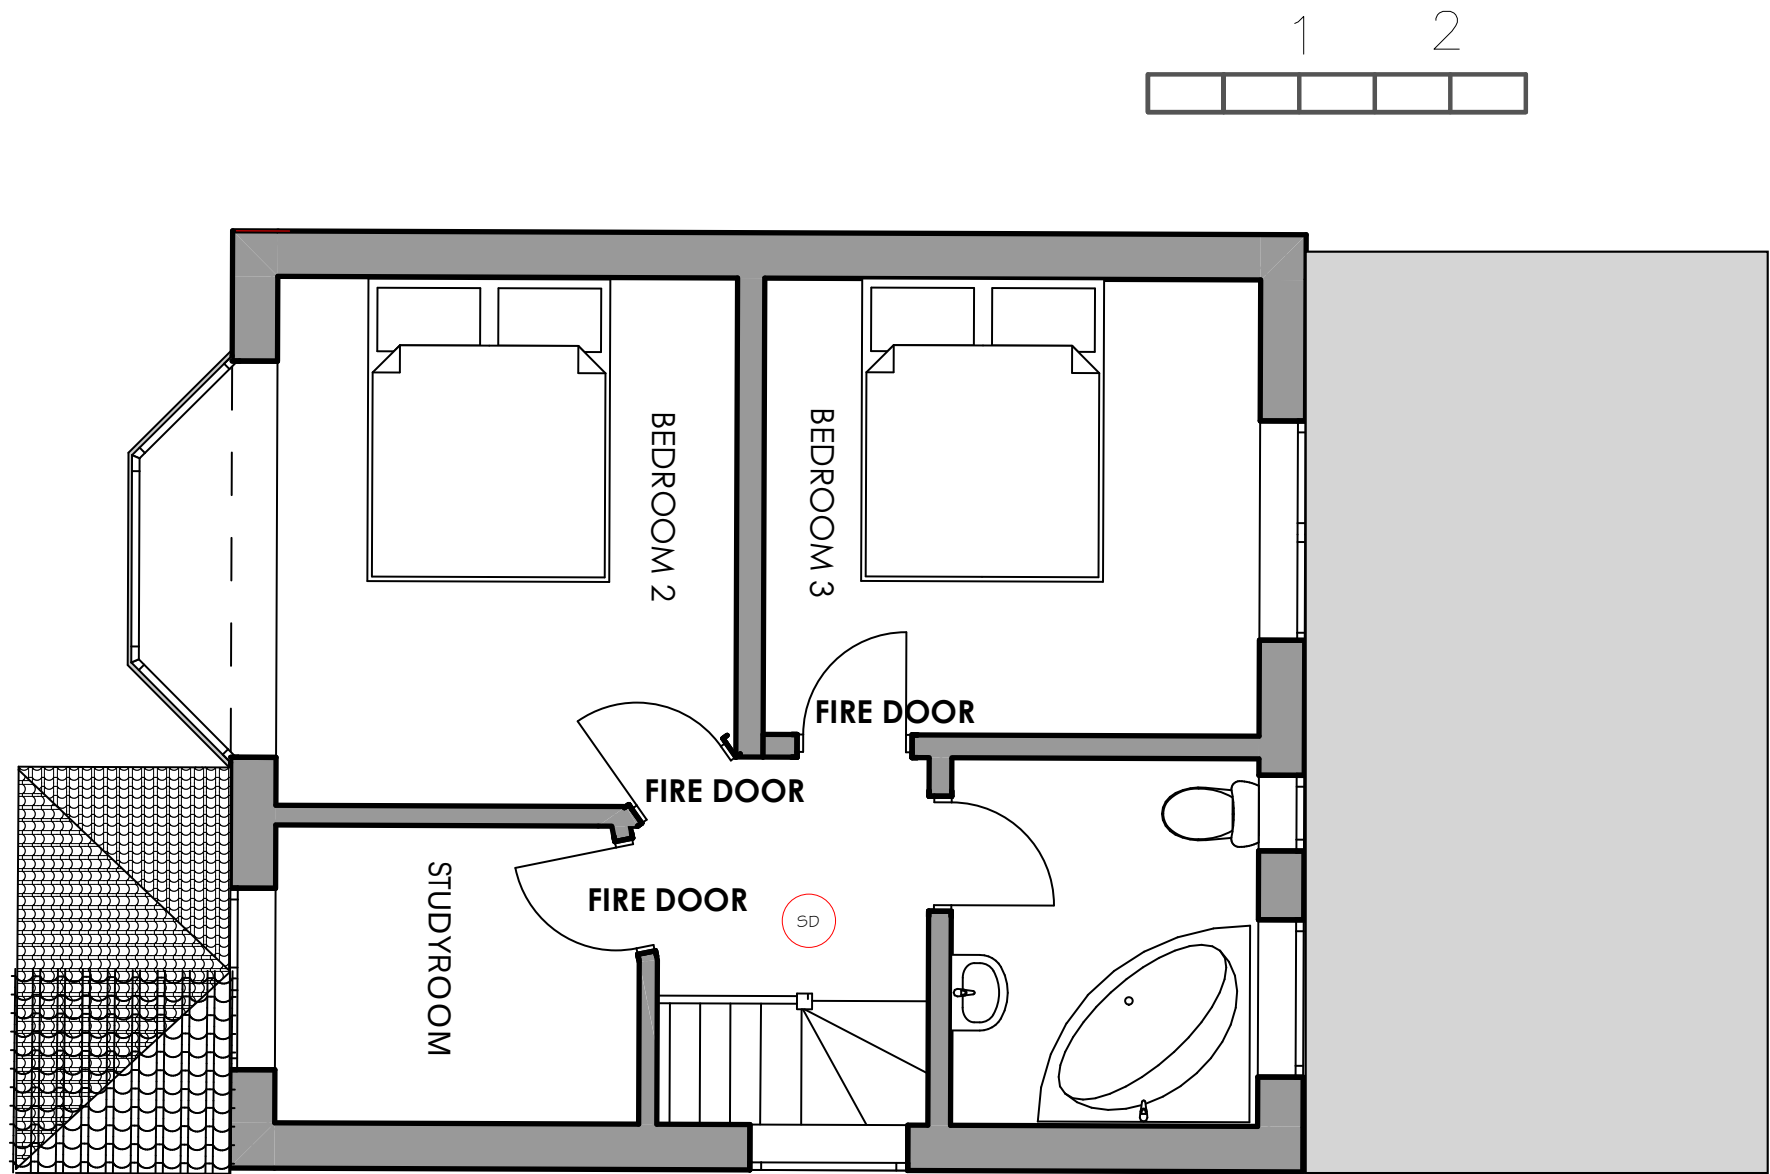

FIRST FLOOR
PLAN

ANY CHANGES FROM APPROVED DRAWINGS ARE THE
RESPONSIBILITY OF CLIENT/CONTRACTOR – PLEASE
READ CLAUSED BELOW BEFORE WORKS COMMENCE

Any dimensions taken from this drawing should be cross
checked on site and approved prior to any construction works.
The contractor shall be responsible for taking all necessary site
measurements and levels and for all exploratory works to verify any
existing structure before commencement of works. The
contractor will be responsible for all the correct setting out and
temporary supports of works on site to property and
neighbouring properties

No liability taken of any kind is accepted by Architect for any
error or omission Where new work is near/on boundary
the contractor shall be responsible to serve party wall notice
to the adjoining property/land owner in accordance with the
requirements of the 'Party Wall etc.' Act 1996

Contractor responsible for notifying of Building Control Surveyor
each stage of works and ensure inspections have been
made. All details to comply with current building regulations and
Building Control Approval. Work not to commence until approval
plans by Building Control Body. Any works that commence
before Building Regulations drawings have been approved is
responsibility of client.

After confirmation from local authority that prior approval is not
required, proposed extension must comply with all permitted
development criteria set out under the General Permitted
Development Order 1995

Any development carried out without Permitted Development
Certificate is at owner's own risk. It is strongly advised that a
Permitted Development Certificate/Certificate of Lawfulness is
sought prior to commencement of any works

- FD30** All habitable room doors to be replaced with FD30 doors with
38x25mm Door Stops and 3 No Stainless Steel Hinges.
Middle Hinge to be installed at least 2/3 of way up door frame
- SD** Mains powered with battery back up interlinked smoke detector
to be installed within at least 7.5m of all habitable rooms
and at least 30cm from any light fitting or wall
- HD** Mains powered and interlinked operated heat detector
with battery back up
- Ex** Extractor fan for shower room - 15l/s and
Kitchen 30l/s to be taken through to run and
expel externally

For Structural Steelwork refer to Structural Engineer's
drawing. Beams indicated by red dashed lines (see right)


Steel work to be encased in 2 layers of FireLine Board with staggered
joints or fire resisting intumescent paint in accordance with manufacturer's
guidance to provide minimum 60min fire resistance

Steel work to only be ordered once contractor has confirmed
dimensions on site and positioning with client. Any discrepancies noted to
be discussed with Surveyor prior to ordering any steel work. No
responsibility taken by Surveyor for steels ordered to match site
conditions

A-Z Building Services

A: Addlestone KT15
E: hthuseyin0809@msn.com
T: 07969925562

CLIENT	PROJECT	DRAWING	STAGE	CHECKED	APPROVED
ANIL DEVLIA 150 DORCHESTER WAYE, HAYES UB4 0HZ	CONVESION OF C3 HOUSE INTO 3 PERSON C4 HMO	EXISTING PLANS	BUILDING REGS	SCALE 1:50 @ A3	DATE
DRAWING No. 207LL-REGS-04					REV C

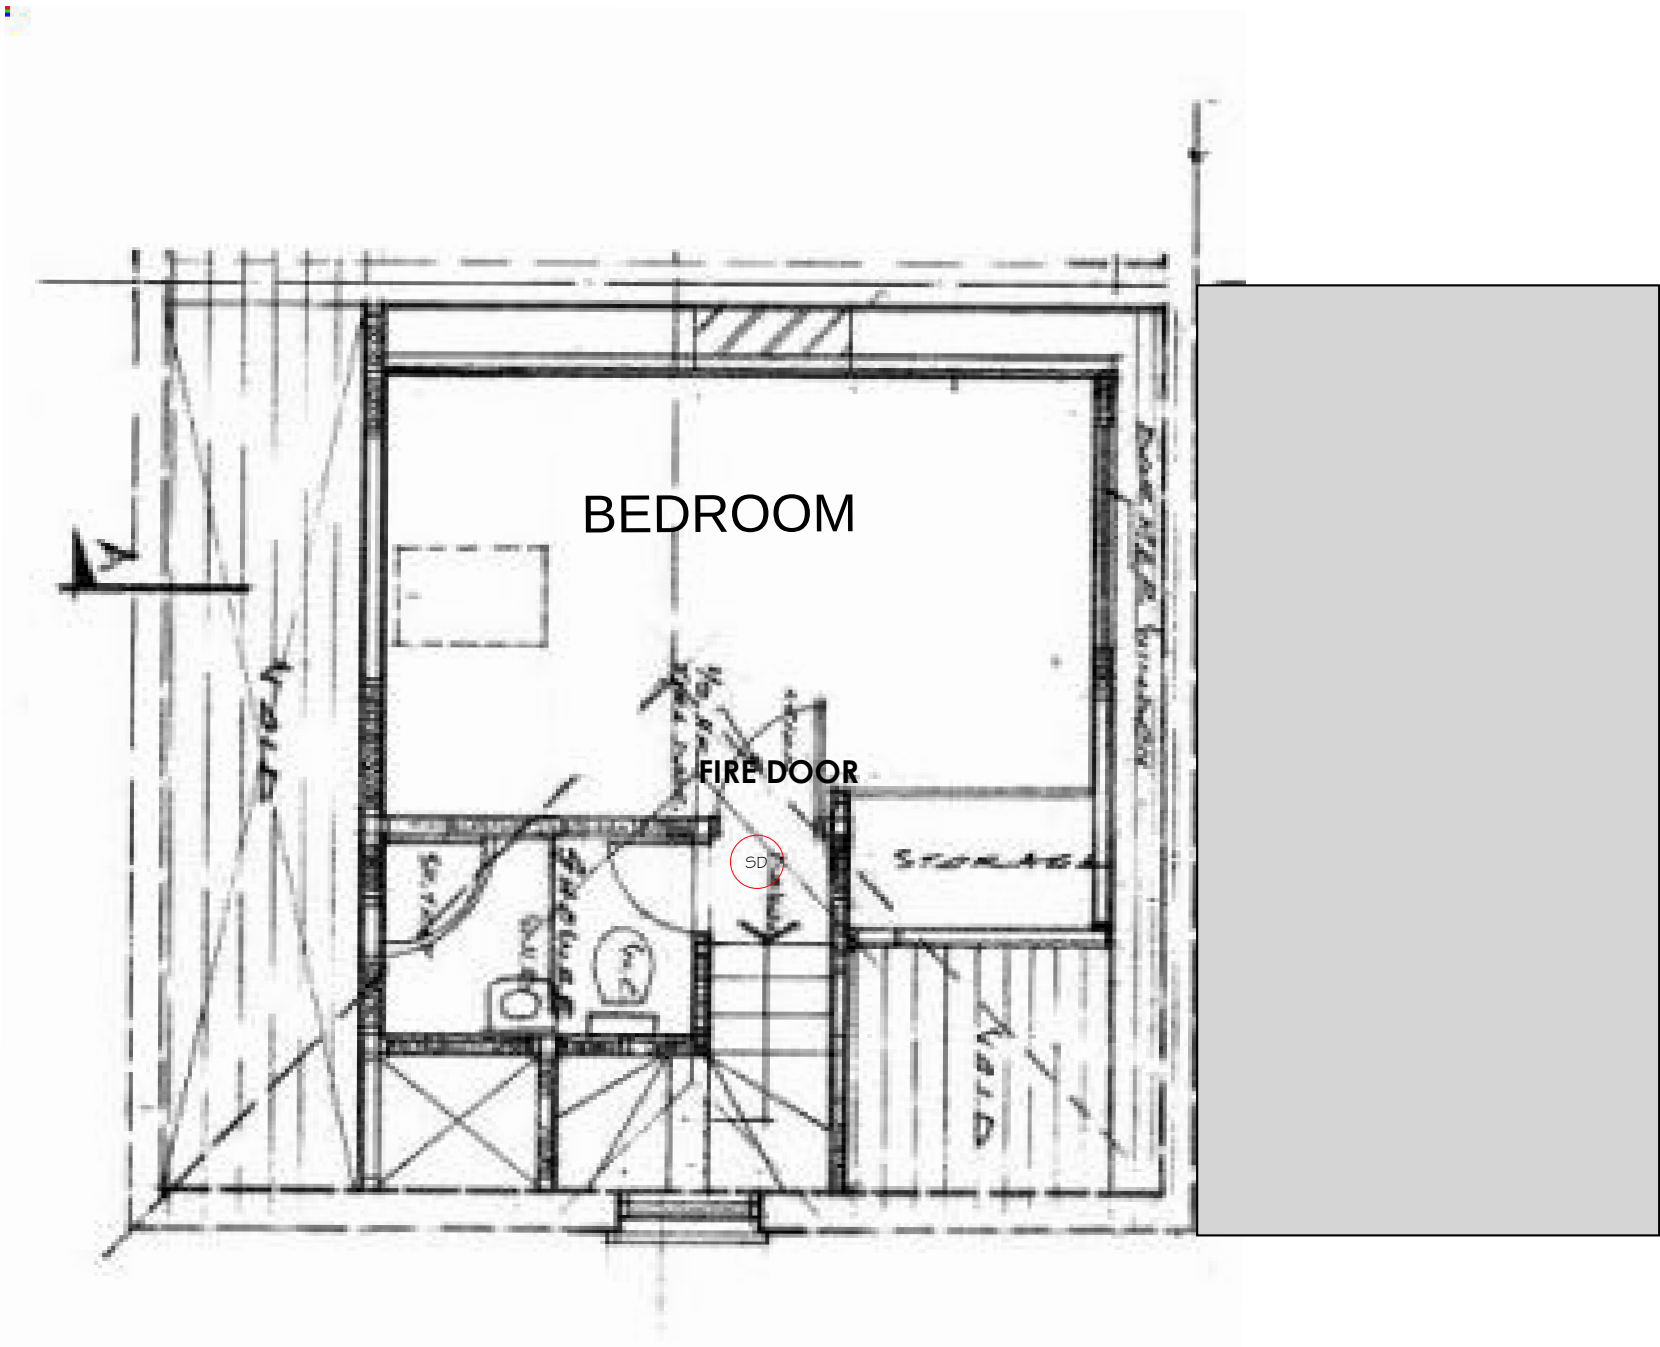

LOFT FLOOR
PLAN

ANY CHANGES FROM APPROVED DRAWINGS ARE THE
RESPONSIBILITY OF CLIENT/CONTRACTOR – PLEASE
READ CLAUSED BELOW BEFORE WORKS COMMENCE

Any dimensions taken from this drawing should be cross
checked on site and approved prior to any construction works.
The contractor shall be responsible for taking all necessary site
measurements and levels and for all exploratory works to verify any
existing structure before commencement of works. The
contractor will be responsible for all the correct setting out and
temporary supports of works on site to property and
neighbouring properties

No liability taken of any kind is accepted by Architect for any
error or omission Where new work is near/on boundary
the party wall the property owner is to serve party wall notice
to the adjoining property/land owner in accordance with the
requirements of the 'Party Wall etc.' Act 1996

Contractor responsible for notifying of Building Control Surveyor
each stage of works and ensure inspections have been
made. All details to comply with current building regulations and
Building Control Approval. Work not to commence until approval
plans by Building Control Body. Any works that commence
before Building Regulations drawings have been approved is
responsibility of client.

After confirmation from local authority that prior approval is not
required, proposed extension must comply with all permitted
development criteria set out under the General Permitted
Development Order 1995

Any development carried out without Permitted Development
Certificate is at owner's own risk. It is strongly advised that a
Permitted Development Certificate/Certificate of Lawfulness is
sought prior to commencement of any works

- FD30** All habitable room doors to be replaced with FD30 doors with
38x25mm Door Stops and 3 No Stainless Steel Hinges.
Middle Hinge to be installed at least 2/3 of way up door frame
- SD** Mains powered with battery back up interlinked smoke detector
to be installed within at least 7.5m of all habitable rooms
and at least 30cm from any light fitting or wall
- HD** Mains powered and interlinked operated heat detector
with battery back up
- Ex** Extractor fan for shower room - 15l/s and
Kitchen 30l/s to be taken through to run and
expel externally

For Structural Steelwork refer to Structural Engineer's
drawing. Beams indicated by red dashed lines (see right)

Steel work to be encased in 2 layers of FireLine Board with staggered
joints or fire resisting intumescent paint in accordance with manufacturer's
guidance to provide minimum 60min fire resistance

Steel work to only be ordered once contractor has confirmed
dimensions on site and positioning with client. Any discrepancies noted to
be discussed with Surveyor prior to ordering any steel work. No
responsibility taken by Surveyor for steels ordered to match site
conditions


A-Z Building Services

A: Addlestone KT15
E: hthuseyin0809@msn.com
T: 07969925562


CLIENT	PROJECT	DRAWING	STAGE	CHECKED	APPROVED
ANIL DEVLIA 150 DORCHESTER WAYE, HAYES UB4 0HZ	CONVESION OF C3 HOUSE INTO 3 PERSON C4 HMO	EXISTING PLANS	BUILDING REGS	SCALE 1:50 @ A3	DATE
DRAWING No. 207LL-REGS-05					REV C



FRONT ELEVATION

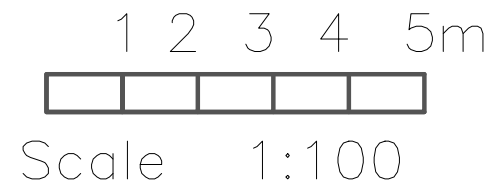

REAR ELEVATION

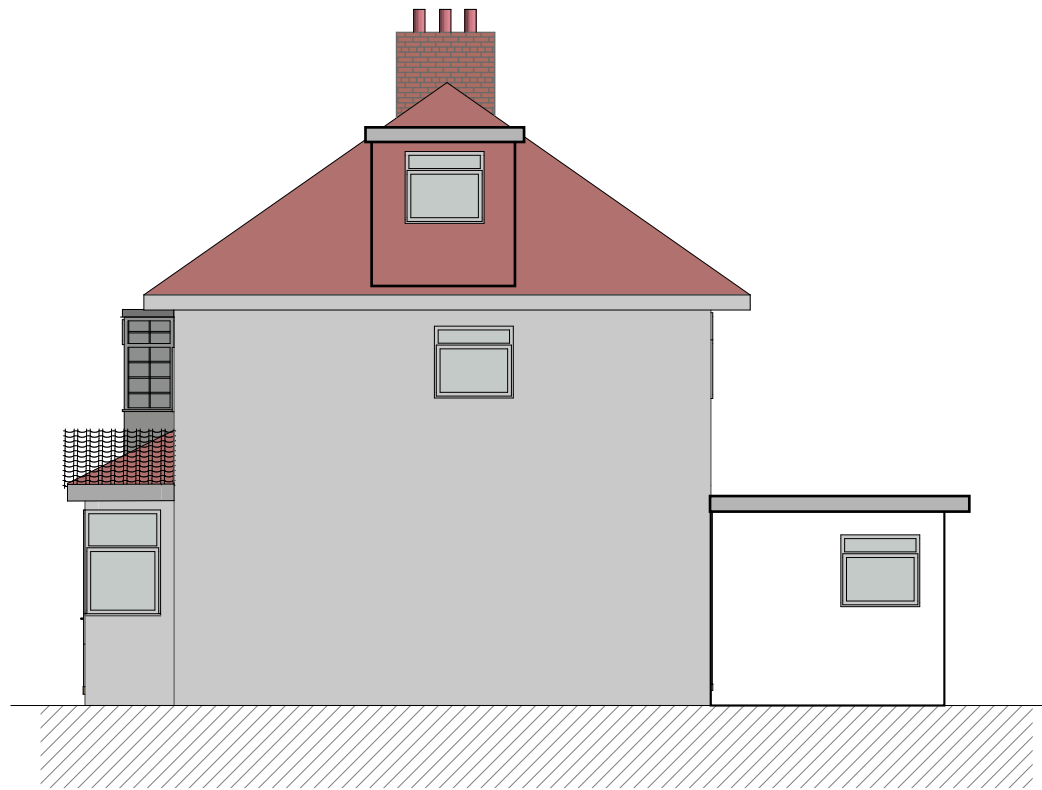

SIDE ELEVATION

ANY CHANGES FROM APPROVED DRAWINGS ARE THE RESPONSIBILITY OF CLIENT/CONTRACTOR – PLEASE READ CLAUSED BELOW BEFORE WORKS COMMENCE

Any dimensions taken from this drawing should be cross checked on site and approved prior to any construction works. The contractor shall be responsible for taking all necessary site measurements and levels and for all exploratory works to verify any existing structure before commencement of works. The contractor will be responsible for all the correct setting out and temporary supports of works on site to property and neighbouring properties

No liability taken of any kind is accepted by Architect for any error or omission Where new work is near/on boundary the property owner is to serve party wall notice to the adjoining property/land owner in accordance with the requirements of the 'Party Wall etc.' Act 1996

Contractor responsible for notifying of Building Control Surveyor at each stage of works and ensure inspections have been made. All details to comply with current building regulations and Building Control Approval. Work not to commence until approval is given by Building Control Body. Any works that commence before Building Regulations drawings have been approved is the responsibility of client.

After confirmation from local authority that prior approval is not required, proposed extension must comply with all permitted development criteria set out under the General Permitted Development Order 1995

Any development carried out without Permitted Development Certificate is at owner's own risk. It is strongly advised that a Permitted Development Certificate/Certificate of Lawfulness is sought prior to commencement of any works

- FD30** All habitable room doors to be replaced with FD30 doors with 38x25mm Door Stops and 3 No Stainless Steel Hinges. Middle Hinge to be installed at least $\frac{2}{3}$ of way up door frame
- SD** Mains powered with battery back up interlinked smoke detector to be installed within at least 7.5m of all habitable rooms and at least 30cm from any light fitting or wall
- HD** Mains powered and interlinked operated heat detector with battery back up
- Ex** Extractor fan for shower room – 15l/s and Kitchen 30l/s to be taken through to run and expel externally

For Structural Steelwork refer to Structural Engineer's drawing. Beams indicated by red dashed lines (see right)

Steel work to be encased in 2 layers of FireLine Board with staggered joints or fire resisting intumescent paint in accordance with manufacturer's guidance to provide minimum 60min fire resistance

Steel work to only be ordered once contractor has confirmed dimensions on site and positioning with client. Any discrepancies noted to be discussed with Surveyor prior to ordering any steel work. No responsibility taken by Surveyor for steels ordered to match site conditions



A-Z Building Services

A: Addlestone KT15
E: hthuseyin0809@msn.com
T: 07969925562

CLIENT	PROJECT	DRAWING	STAGE	CHECKED	APPROVED
ANIL DEVLIA 150 DORCHESTER WAYE, HAYES UB4 0HZ	CONVESION OF C3 HOUSE INTO 3 PERSON C4 HMO	EXISTING ELEVATIONS	BUILDING REGS	SCALE 1:100 @ A3	DATE
DRAWING No. 207LL-REGS-06				REV C	

GROUND FLOOR
PLAN

Rooms to be sleep individuals
3 Occupant 3 Bed HMO

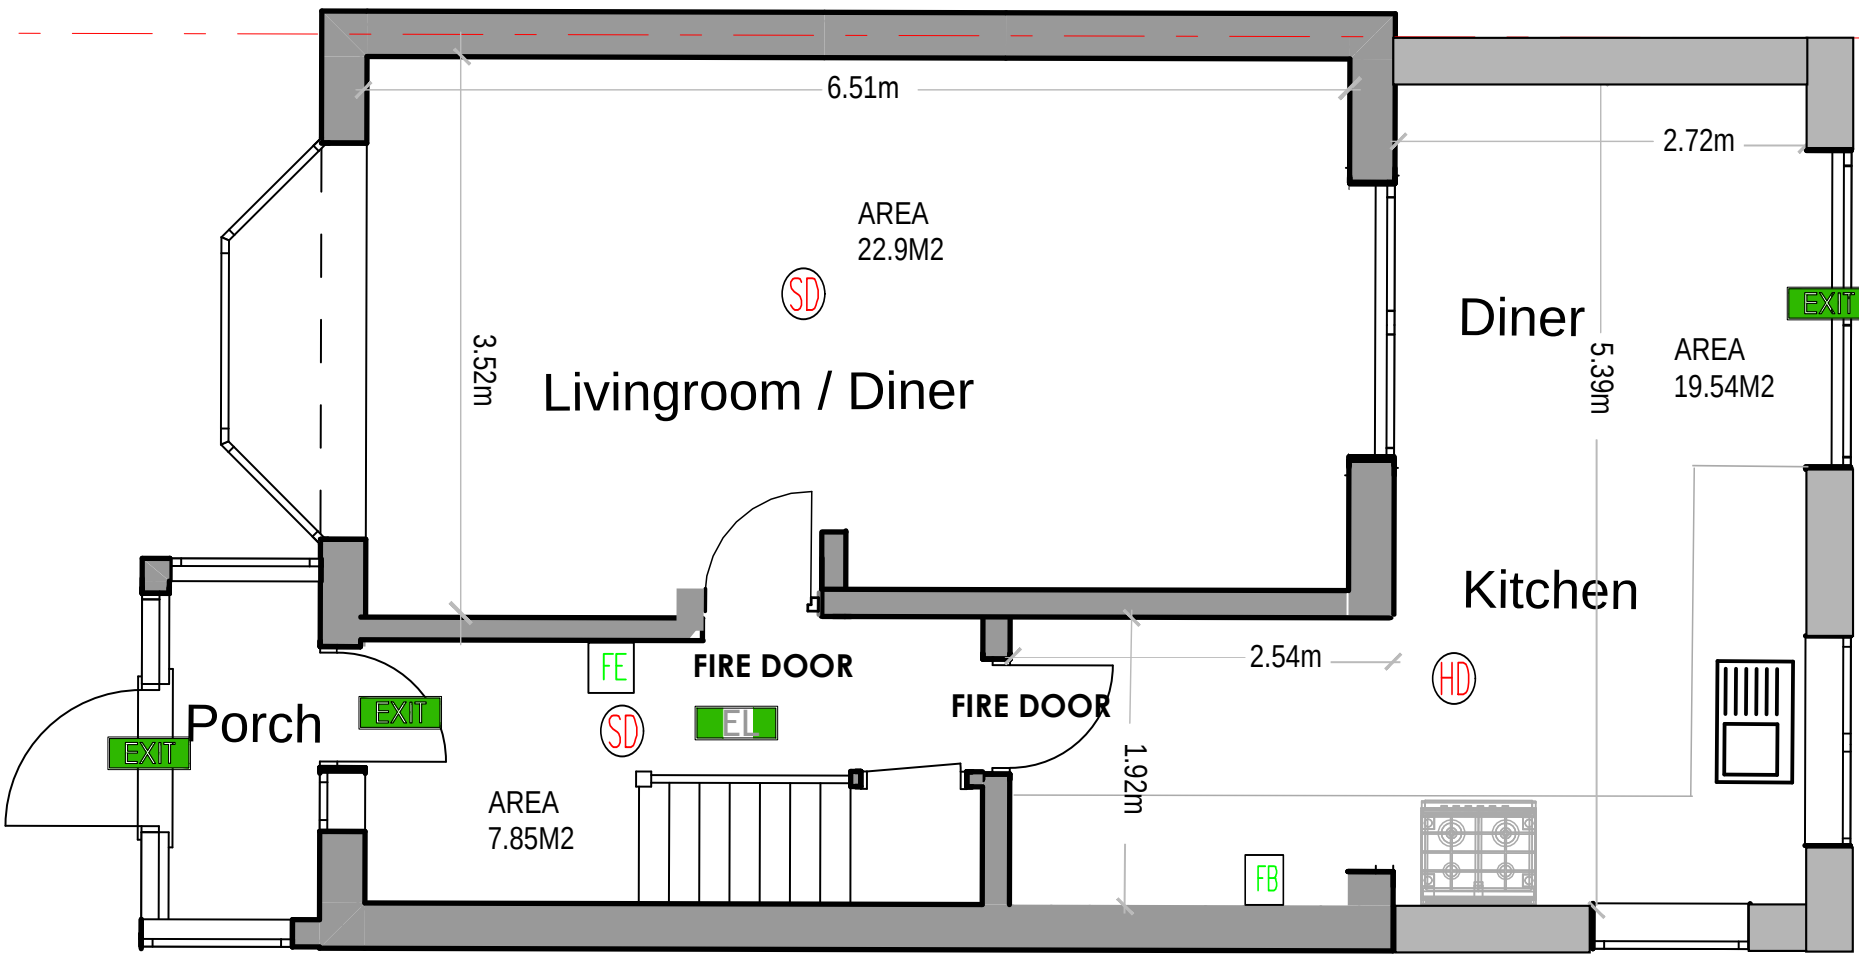 

- Smoke and Sound Alarm
- Smoke, Sound & Strobe Alarm
- Smoke Alarm
- Heat and Sound Alarm
- Automatic Opening Vent Overriden Pt
- Heat, Sound & Strobe Alarm
- Master Panel
- Break Glass Release Button Call Point

- AOV Automatic Opening Vent
- Emergency Lighting
- Fire Blanket
- Multi Purpose Fire Extinguisher
- Half Hour Fire Doors with three hinges, Intumescent smoke seals, 35x25mm glued and screwed door stops and self closing device—FD30S SC
- Input and Output Unit

ANY CHANGES FROM APPROVED DRAWINGS ARE THE RESPONSIBILITY OF CLIENT/CONTRACTOR – PLEASE READ CLAUSED BELOW BEFORE WORKS COMMENCE

Any dimensions taken from this drawing should be cross checked on site and approved prior to any construction works. The contractor shall be responsible for taking all necessary site measurements and levels and for all exploratory works to verify any existing structure before commencement of works. The contractor will be responsible for all the correct setting out and temporary supports of works on site to property and neighbouring properties

No liability taken of any kind is accepted by Architect for any error or omission Where new work is near/on boundary /party wall the property owner is to serve party wall notice the adjoining property/land owner in accordance with the requirements of the 'Party Wall etc.' Act 1996

Contractor responsible for notifying of Building Control Surveyor each stage of works and ensure inspections have been made. All details to comply with current building regulations and Building Control Approval. Work not to commence until approval plans by Building Control Body. Any works that commence before Building Regulations drawings have been approved is responsibility of client.

After confirmation from local authority that prior approval is not required, proposed extension must comply with all permitted development criteria set out under the General Permitted Development Order 1995

Any development carried out without Permitted Development certificate is at owner's own risk. It is strongly advised that a Permitted Development Certificate/Certificate of Lawfulness is sought prior to commencement of any works

- FD30 All habitable room doors to be replaced with FD30 doors with 38x25mm Door Stops and 3 No Stainless Steel Hinges. Middle Hinge to be installed at least 2/3 of way up door frame
- SD Mains powered with battery back up interlinked smoke detector to be installed within at least 7.5m of all habitable rooms and at least 30cm from any light fitting or wall
- HD Mains powered and interlinked operated heat detector with battery back up
- Ex Extractor fan for shower room – 15l/s and Kitchen 30l/s to be taken through to run and expel externally

For Structural Steelwork refer to Structural Engineer's drawing. Beams indicated by red dashed lines (see right)

Steel work to be encased in 2 layers of FireLine Board with staggered joints or fire resisting intumescent paint in accordance with manufacturer's guidance to provide minimum 60min fire resistance

Steel work to only be ordered once contractor has confirmed dimensions on site and positioning with client. Any discrepancies noted to be discussed with Surveyor prior to ordering any steel work. No responsibility taken by Surveyor for steels ordered to match site conditions


A-Z Building Services

A: Addlestone KT15
E: hthuseyin@msn.com
T: 07969925562

CLIENT	PROJECT	DRAWING	STAGE	CHECKED	APPROVED
ANIL DEVLIA 150 DORCHESTER WAYE, HAYES UB4 0HZ	CONVERSION OF C3 HOUSE INTO 3 PERSON C4 HMO	PROPOSED FLOOR PLANS	BUILDING REGS	SCALE 1:50 @ A3	DATE
DRAWING No. 207LL-REGS-07				REV C	

FIRST FLOOR
PLAN

Rooms to be sleep individuals
3 Occupant 3 Bed HMO

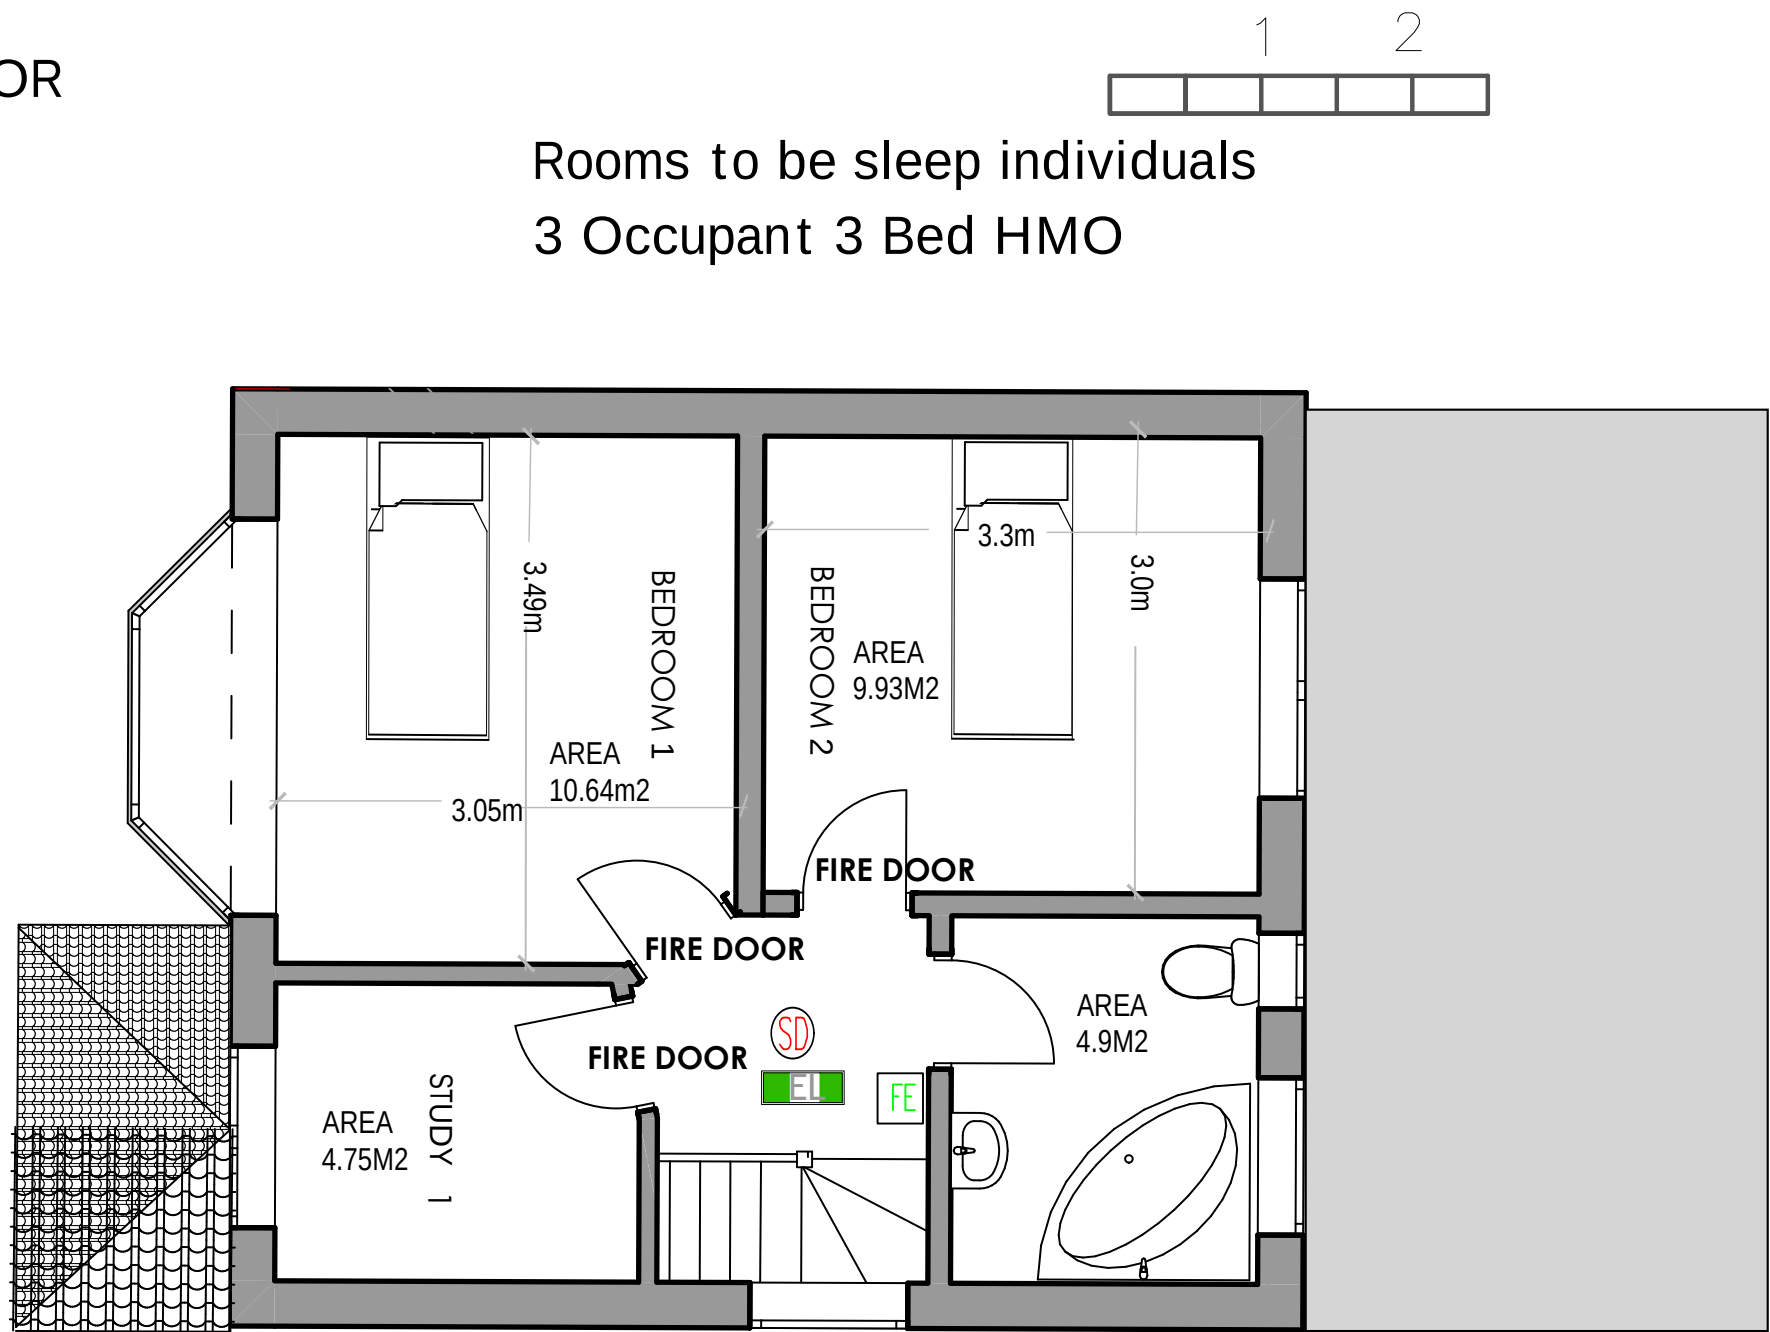

- Smoke and Sound Alarm
- Smoke, Sound & Strobe Alarm
- Smoke Alarm
- Heat and Sound Alarm
- Automatic Opening Vent Overriden Pt
- Heat, Sound & Strobe Alarm
- Master Panel
- Break Glass Release Button Call Point

- AOV Automatic Opening Vent Half Hour Fire Doors with three hinges, Intumscent smoke seals, 35x25mm glued and screwed door stops and self closing device—FD30S SC
- Emergency Lighting
- Fire Blanket
- Multi Purpose Fire Extinguisher
- Input and Output Unit

ANY CHANGES FROM APPROVED DRAWINGS ARE THE RESPONSIBILITY OF CLIENT/CONTRACTOR – PLEASE READ CLAUSED BELOW BEFORE WORKS COMMENCE

Any dimensions taken from this drawing should be cross checked on site and approved prior to any construction works. The contractor shall be responsible for taking all necessary site measurements and levels and for all exploratory works to verify any existing structure before commencement of works. The contractor will be responsible for all the correct setting out and temporary supports of works on site to property and neighbouring properties

No liability taken of any kind is accepted by Architect for any error or omission Where new work is near/on boundary the party wall the property owner is to serve party wall notice to the adjoining property/land owner in accordance with the requirements of the 'Party Wall etc.' Act 1996

Contractor responsible for notifying of Building Control Surveyor each stage of works and ensure inspections have been made. All details to comply with current building regulations and Building Control Approval. Work not to commence until approval plans by Building Control Body. Any works that commence before Building Regulations drawings have been approved is responsibility of client.

After confirmation from local authority that prior approval is not required, proposed extension must comply with all permitted development criteria set out under the General Permitted Development Order 1995

Any development carried out without Permitted Development Certificate is at owner's own risk. It is strongly advised that a Permitted Development Certificate/Certificate of Lawfulness is sought prior to commencement of any works

- FD30 All habitable room doors to be replaced with FD30 doors with 38x25mm Door Stops and 3 No Stainless Steel Hinges. Middle Hinge to be installed at least 2/3 of way up door frame
- SD Mains powered with battery back up interlinked smoke detector to be installed within at least 7.5m of all habitable rooms and at least 30cm from any light fitting or wall
- HD Mains powered and interlinked operated heat detector with battery back up
- Ex Extractor fan for shower room - 15l/s and Kitchen 30l/s to be taken through to run and expel externally
- Structural Steelwork refer to Structural Engineer's drawing. Beams indicated by red dashed lines (see right)
- Steel work to be encased in 2 layers of FireLine Board with staggered joints or fire resisting intumescent paint in accordance with manufacturer's guidance to provide minimum 60min fire resistance
- Steel work to only be ordered once contractor has confirmed dimensions on site and positioning with client. Any discrepancies noted to be discussed with Surveyor prior to ordering any steel work. No responsibility taken by Surveyor for steels ordered to match site conditions

A-Z Building Services


A: Addlestone KT15
E: hthuseyin0809@msn.com
T: 07969925562

CLIENT	PROJECT	DRAWING	STAGE	CHECKED	APPROVED	REV
ANIL DEVLIA 150 DORCHESTER WAYE, HAYES UB4 0HZ	CONVESION OF C3 HOUSE INTO 3 PERSON C4 HMO	PROPOSED PLANS	BUILDING REGS	SCALE 1:50 @ A3	DATE	C
DRAWING No. 207LL-REGS-08						

Rooms to be sleep individuals
3 Occupant 3 Bed HMO



LOFT FLOOR
PLAN

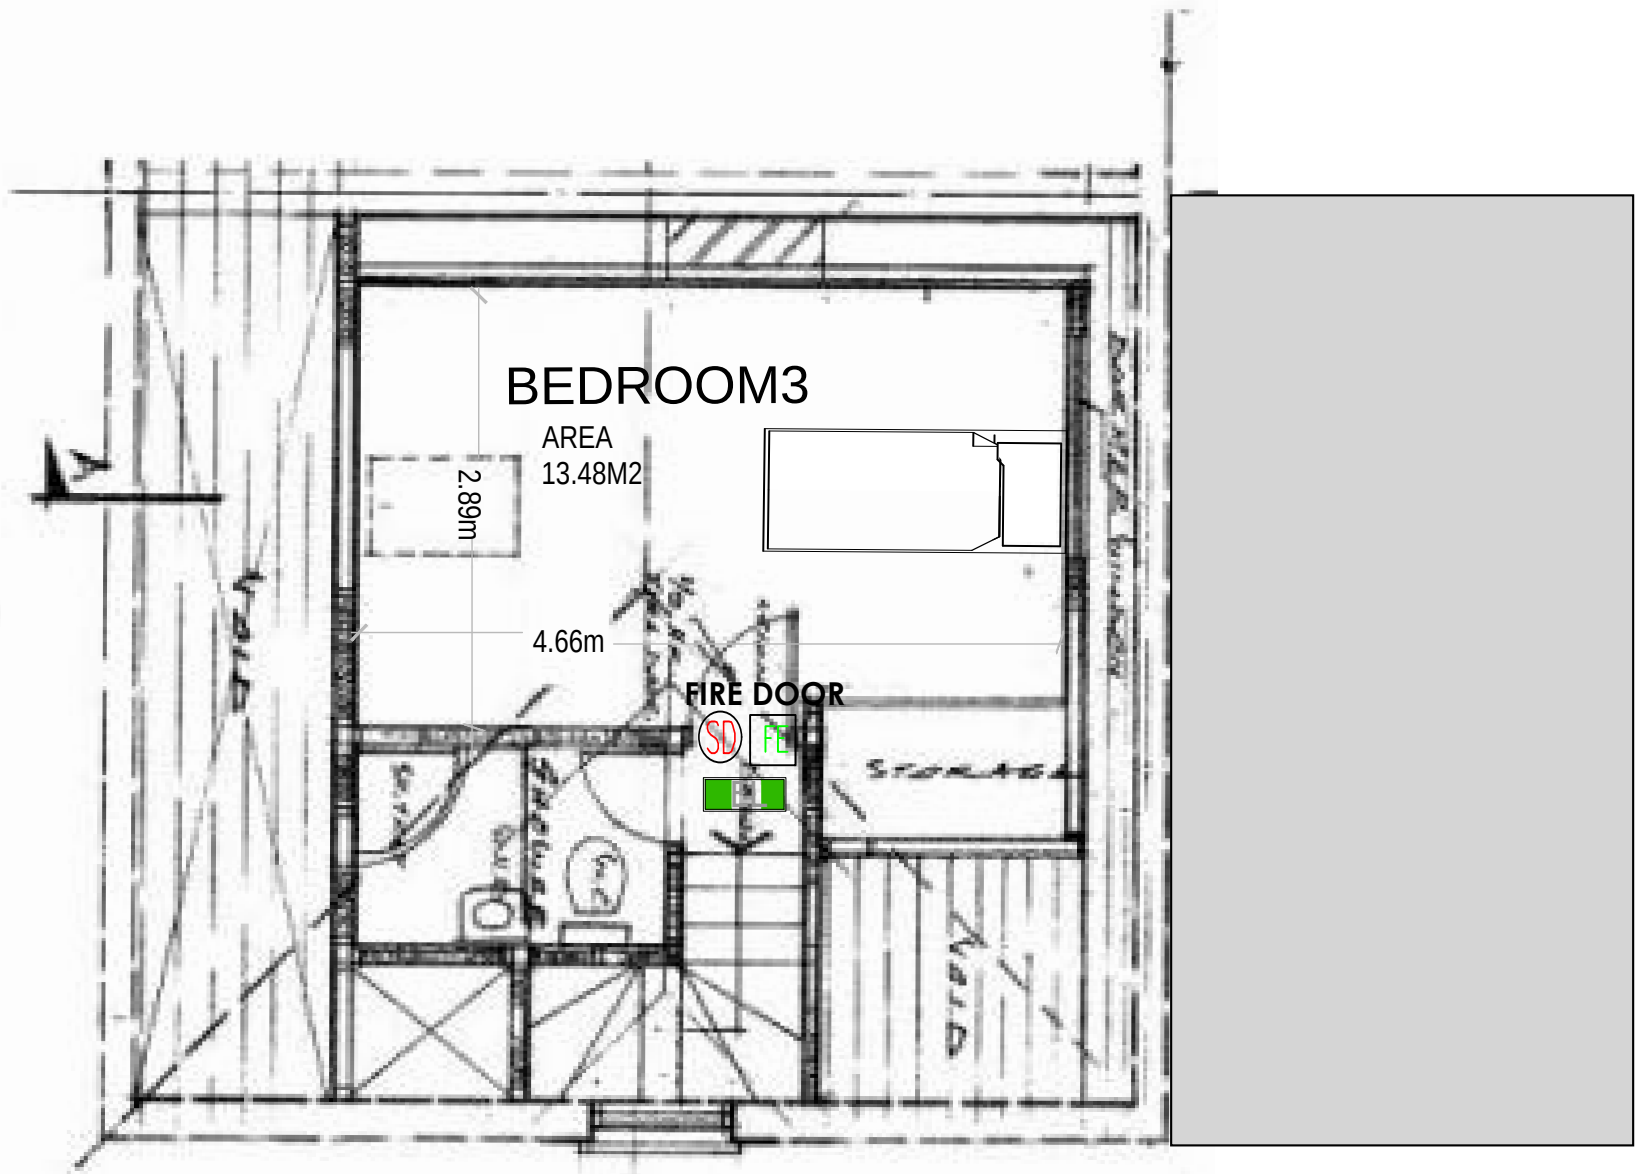

- SD

Smoke and Sound Alarm

SD

Smoke, Sound & Strobe Alarm

SD

Smoke Alarm

HD

Heat and Sound Alarm

AOV

Automatic Opening Vent Overriden Pt

HD

Heat, Sound & Strobe Alarm

CU

Master Panel

CP

Break Glass Release Button Call Point
- AOV

Automatic Opening Vent

EL

Emergency Lighting

FB

Fire Blanket

FE

Multi Purpose Fire Extinguisher

I/O

Input and Output Unit

FD30

Half Hour Fire Doors with three hinges, Intumscent smoke seals, 35x25mm glued and screwed door stops and self closing device—FD30S SC
- ANY CHANGES FROM APPROVED DRAWINGS ARE THE RESPONSIBILITY OF CLIENT/CONTRACTOR – PLEASE READ CLAUSED BELOW BEFORE WORKS COMMENCE

Any dimensions taken from this drawing should be cross checked on site and approved prior to any construction works. The contractor shall be responsible for taking all necessary site mensions and levels and for all exploratory works to verify any xisting structure before commencement of works. The ontractor will be responsible for all the correct setting out and mporary supports of works on site to property and neighbouring properties

o liability taken of any kind is accepted by Architect for any ror or omission Where new work is near/on boundary e/party wall the property owner is to serve party wall notice the adjoining property/land owner in accordance with the requirements of the 'Party Wall etc.' Act 1996

ontractor responsible for notifying of Building Control Surveyor each stage of works and ensure inspections have been ade. All details to comply with current building regulations and ilding Control Approval. Work not to commence until approval plans by Building Control Body. Any works that commence fore Building Regulations drawings have been approved is responsibility of client.
- ter confirmation from local authority that prior approval is not quired, proposed extension must comply with all permitted evelopment criteria set out under the General Permitted Development Order 1995

ry development carried out without Permitted Development ertificate is at owner's own risk. It is strongly advised that a ermitted Development Certificate/Certificate of Lawfulness is sought prior to commencement of any works
- FD30

All habitable room doors to be replaced with FD30 doors with 38x25mm Door Stops and 3 No Stainless Steel Hinges. Middle Hinge to be installed at least 2/3 of way up door frame

SD

Mains powered with battery back up interlinked smoke detector to be installed within at least 7.5m of all habitable rooms and at least 30cm from any light fitting or wall

HD

Mains powered and interlinked operated heat detector with battery back up

Ex

Extractor fan for shower room - 15l/s and Kitchen 30l/s to be taken through to run and expel externally

Structural Steelwork

refer to Structural Engineer's awing. Beams indicated by red dashed lines (see right)

Steel work

to be encased in 2 layers of FireLine Board with staggered nts or fire resisting intumescent paint in accordance with manufacturer's guidance to provide minimum 60min fire resistance

Steel work

to only be ordered once contractor has confirmed ensions on site and positioning with client. Any discrepancies noted to discussed with Surveyor prior to ordering any steel work. No sponsibility taken by Surveyor for steels ordered to match site conditions
- A-Z Building Services

A: Addlestone KT15

E: hthuseyinO809@msn.com

T: 07969925562
- | | | | | | |
|--|---|----------------|---------------|-----------------|----------|
| CLIENT | PROJECT | DRAWING | STAGE | CHECKFD | APPROVED |
| ANIL DEVLIA
150 DORCHESTER WAYE, HAYES
UB4 0HZ | CONVESION OF C3 HOUSE INTO
3 PERSON C4 HMO | PROPOSED PLANS | BUILDING REGS | SCALE 1:50 @ A3 | DATE |
| DRAWING No. 207LL-REGS-09 | | | | REV C | |