



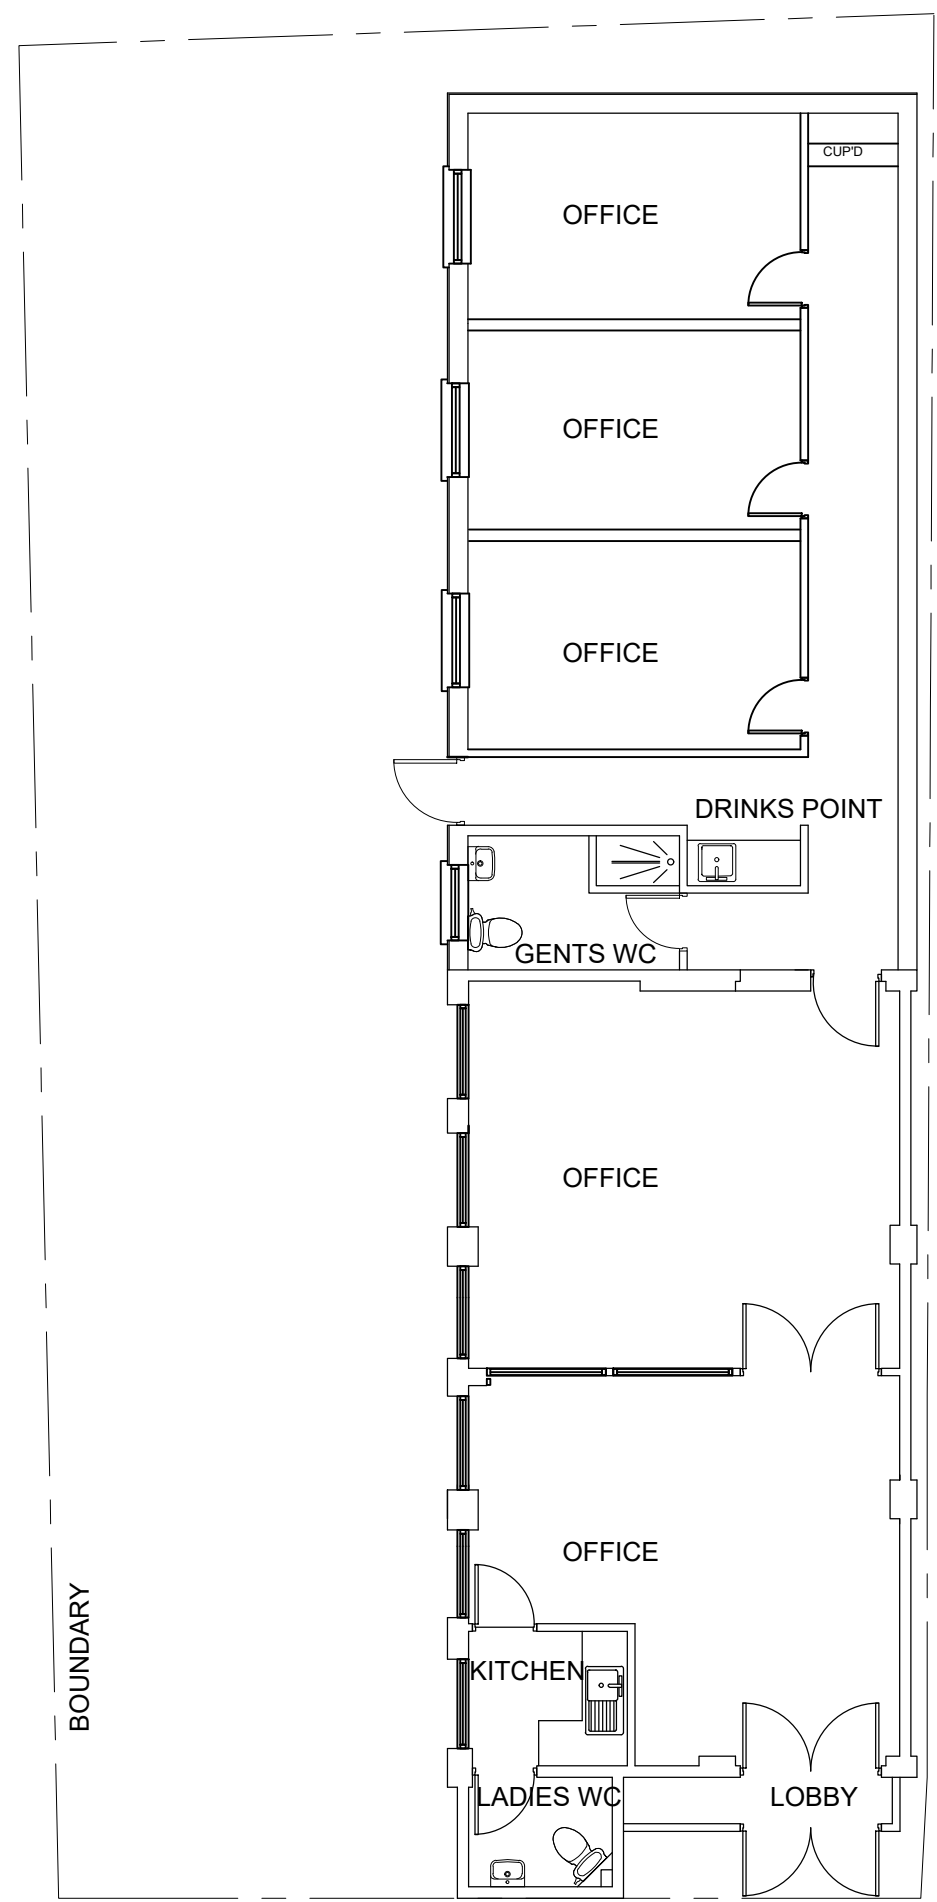


EXISTING FLOOR LAYOUT
SCALE 1:100

WALLS TO BE PAINTED RENDER FINISH
TO MATCH EXISTING.
WINDOWS TO MATCH EXISTING
ROOF TO BE PITCHED AT THE SAME
PITCH OF MAIN ROOF. TILES TO MATCH
EXISTING.
GUTTERING AND EAVES DETAIL TO
MATCH EXISTING.
TREE PROTECTION TO BS 5837:2012

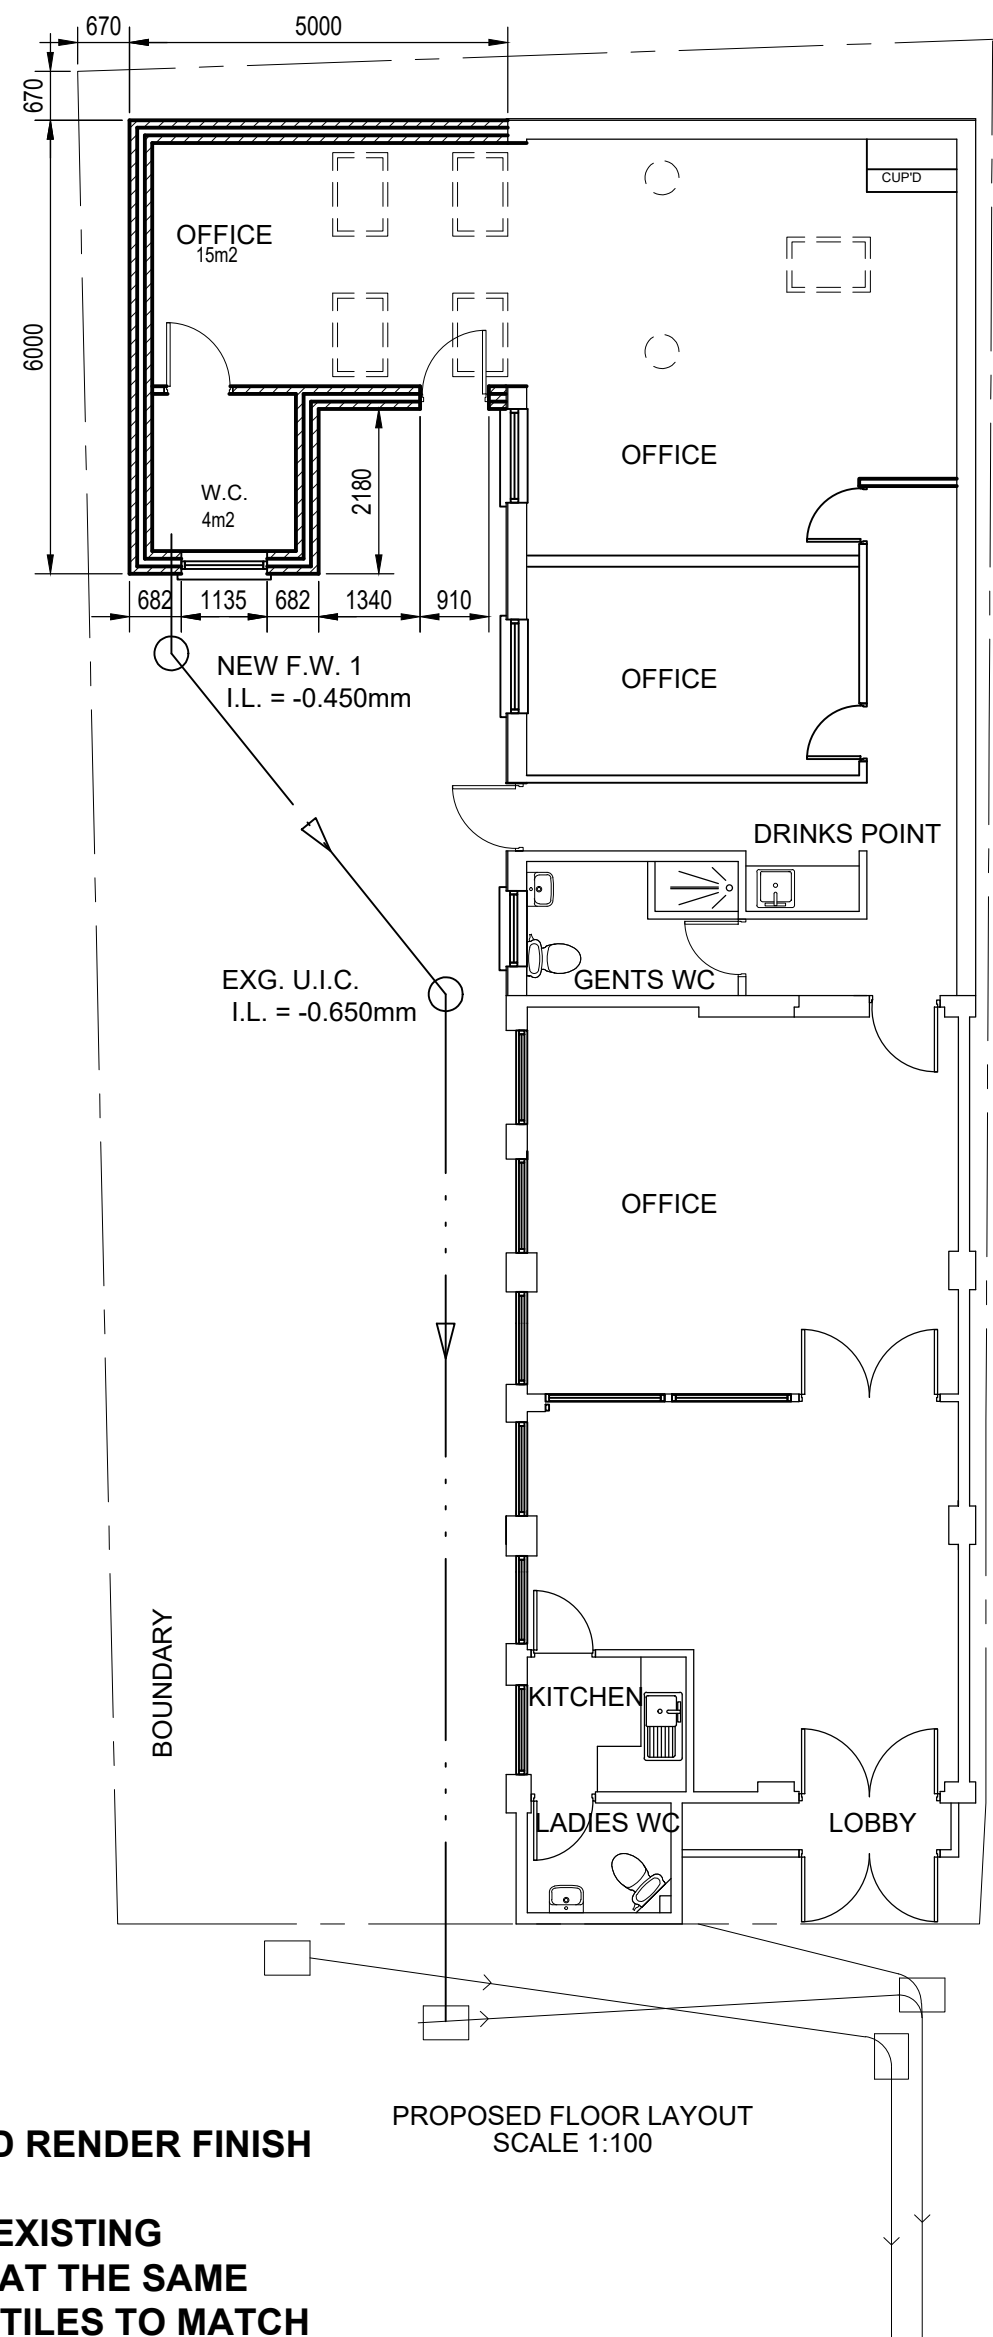


PROPOSED FLOOR LAYOUT
SCALE 1:100

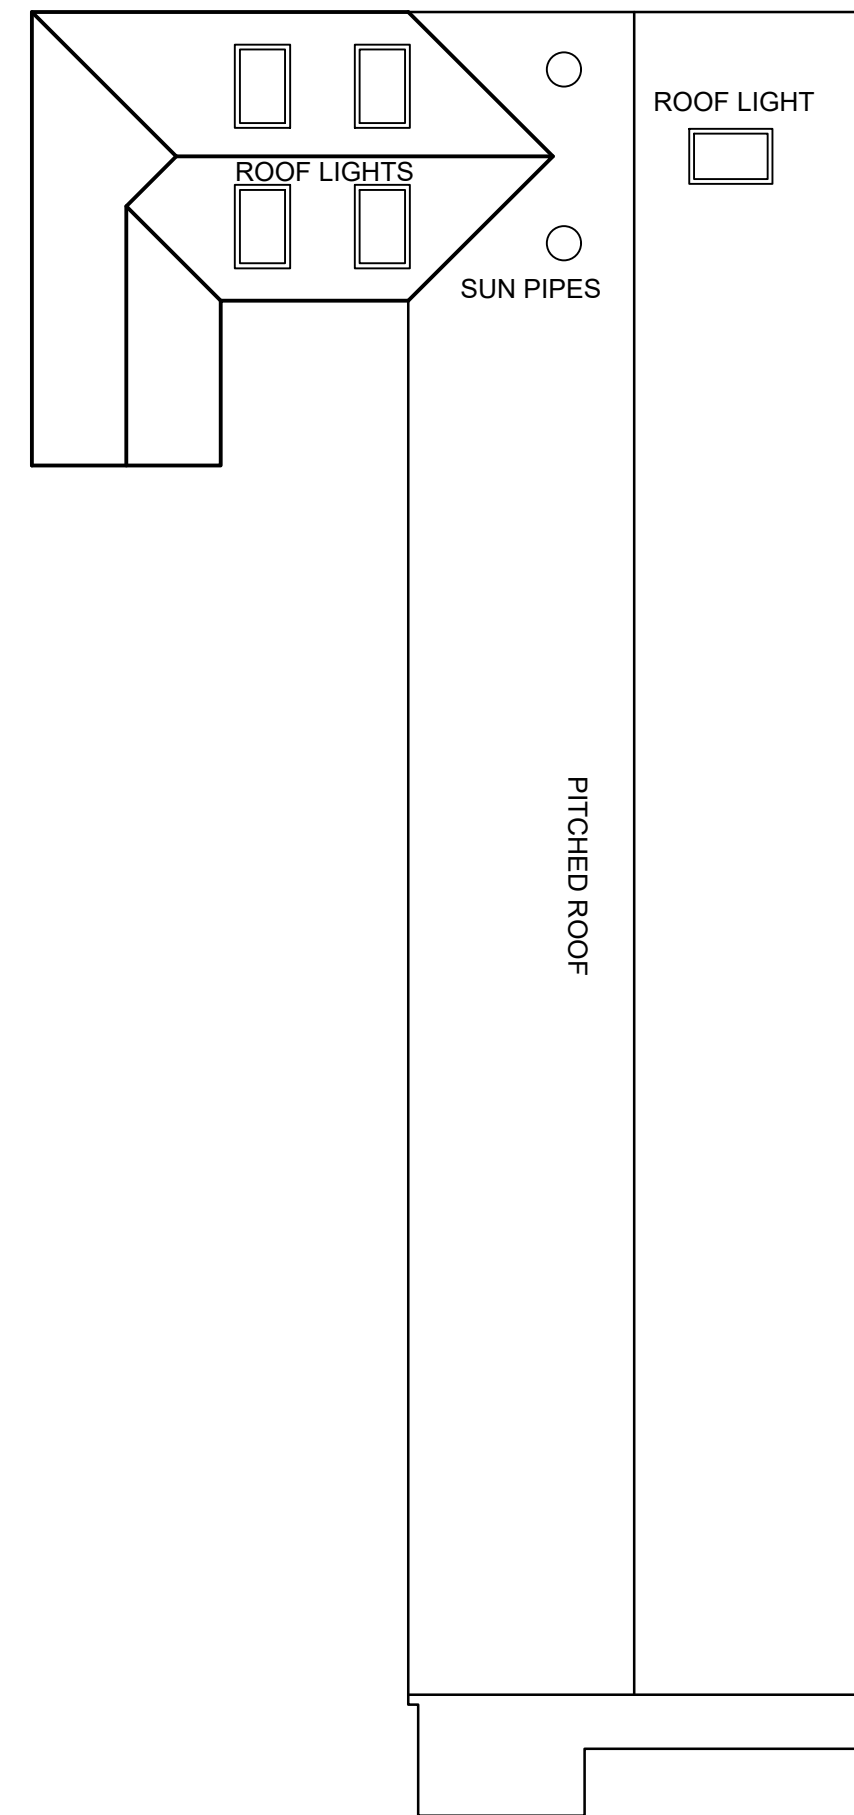


PROPOSED ROOF LAYOUT
SCALE 1:100




EXISTING ROOF LAYOUT
SCALE 1:200

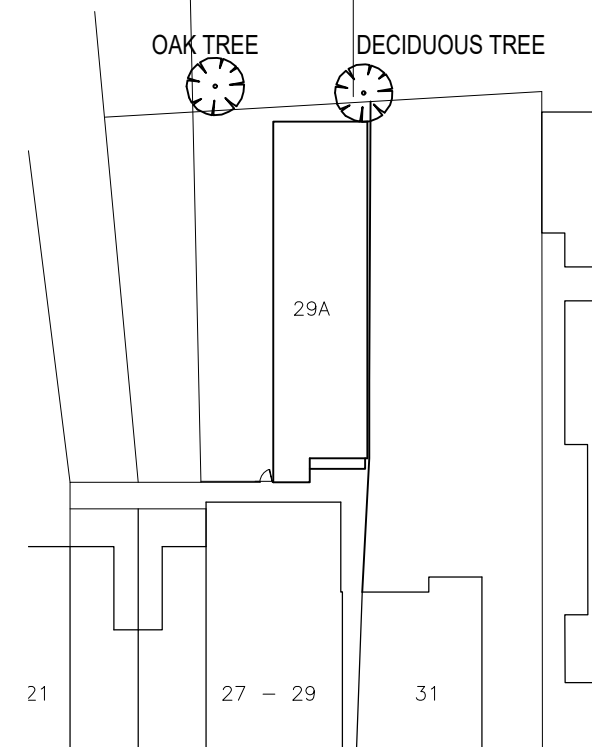


SITE PLAN
SCALE 1:500

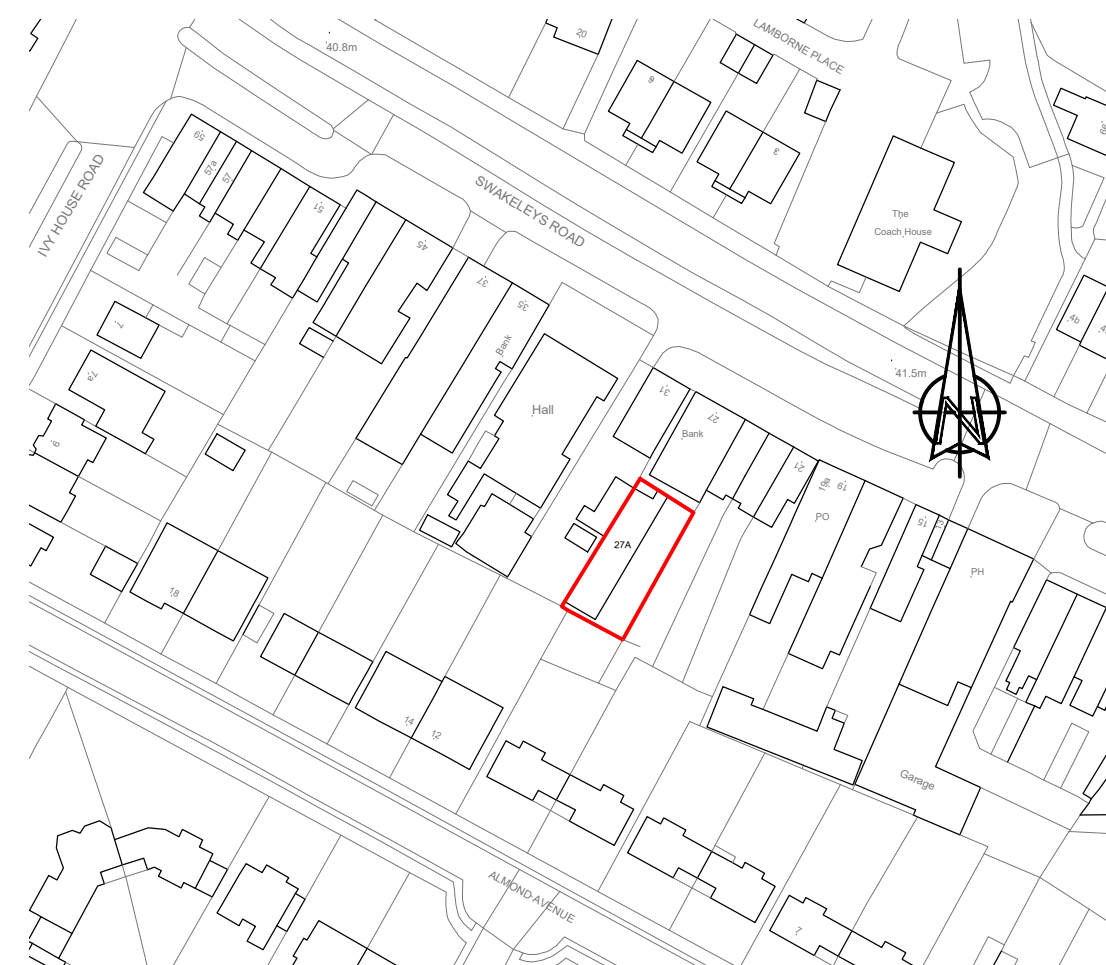


LOCATION PLAN
SCALE 1:1250

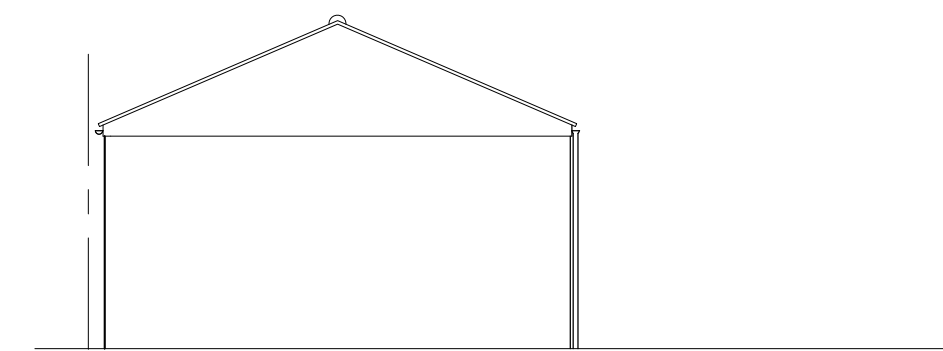


EXISTING REAR ELEVATION
SCALE 1:100

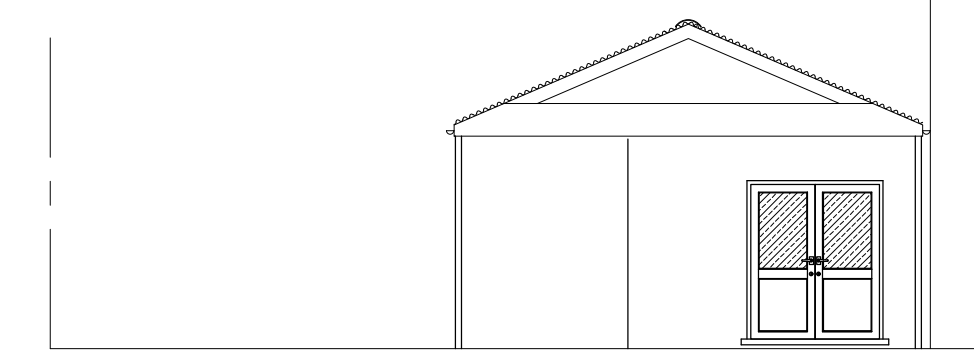



EXISTING FRONT ELEVATION
SCALE 1:100

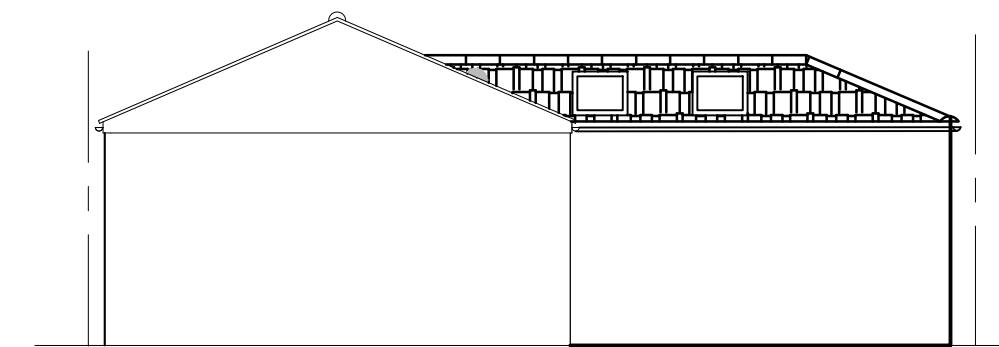


PROPOSED REAR ELEVATION
SCALE 1:100

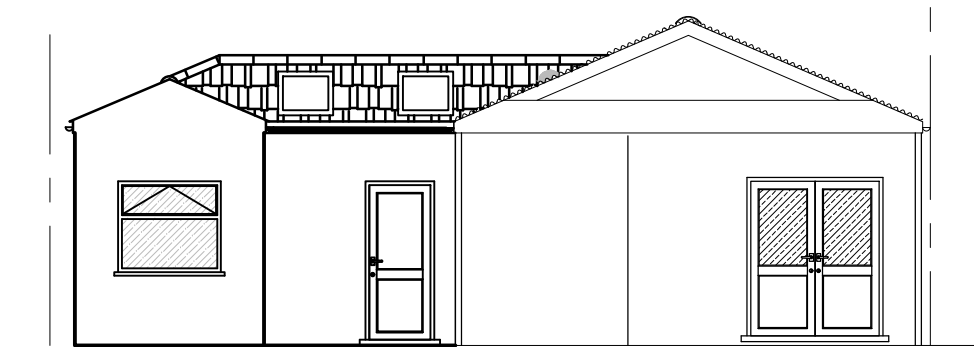

PROPOSED FRONT ELEVATION
SCALE 1:100

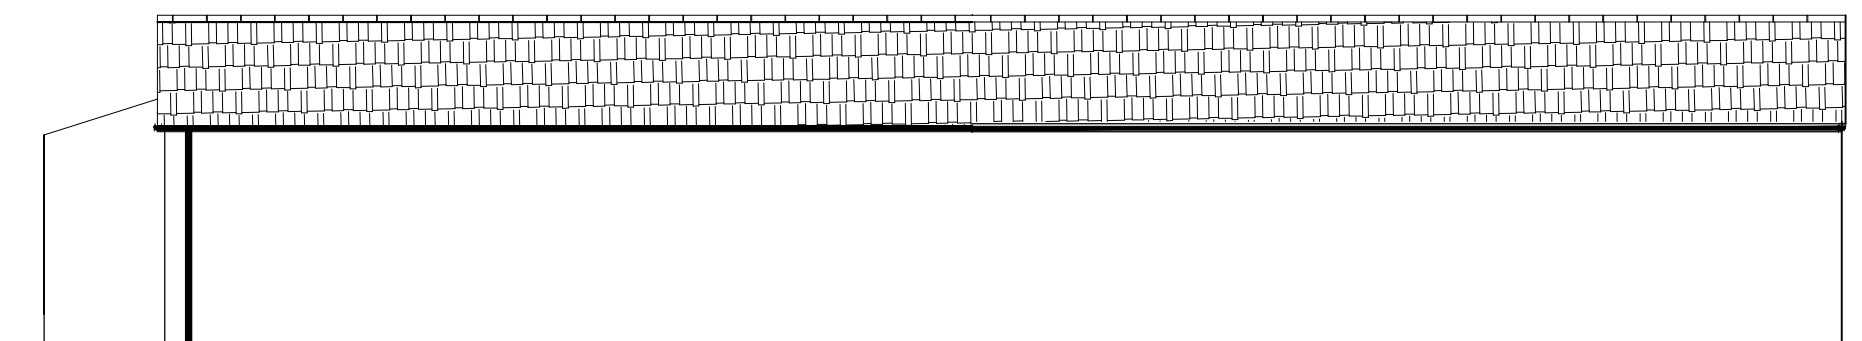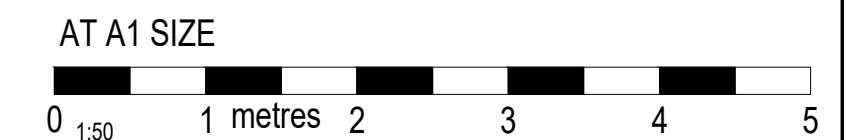


EXISTING SIDE ELEVATION
SCALE 1:100

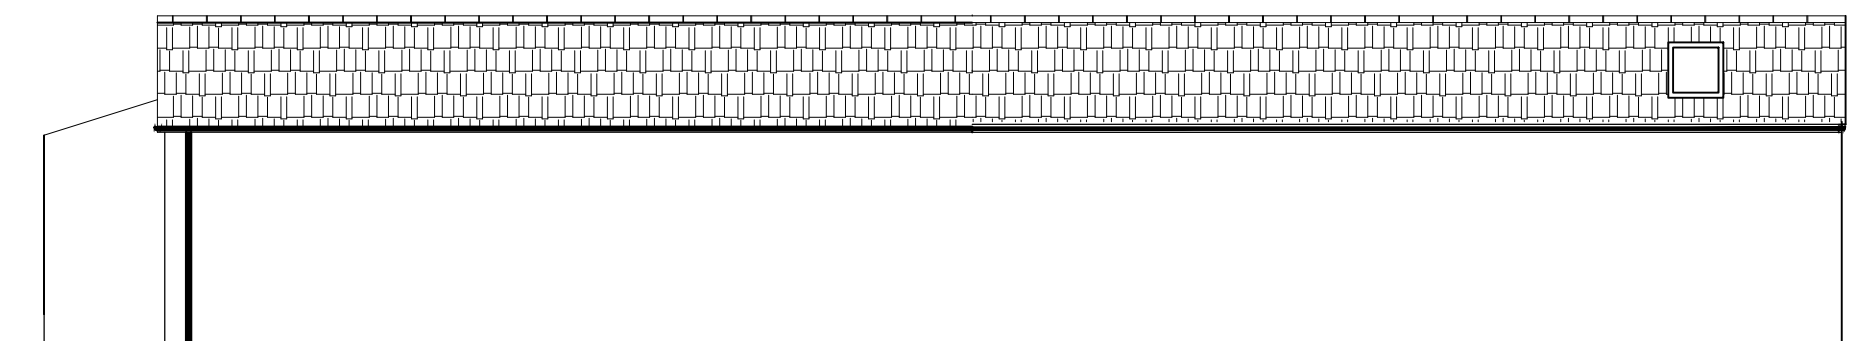

PROPOSED SIDE ELEVATION
SCALE 1:100



EXISTING SIDE ELEVATION
SCALE 1:100

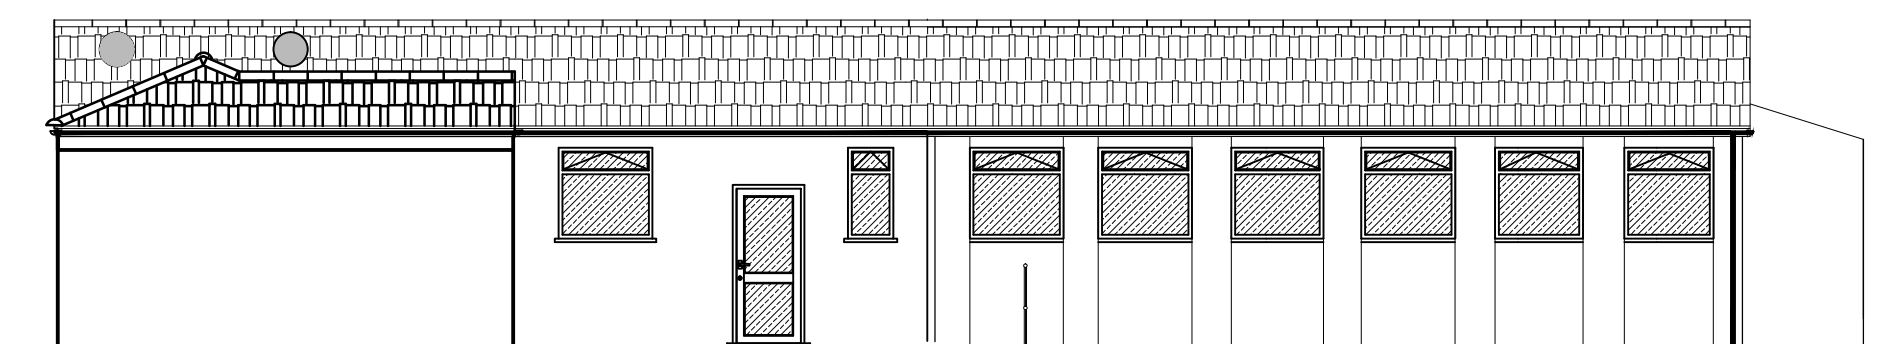

PROPOSED SIDE ELEVATION
SCALE 1:100

CLIENT
MR G. R. MARTIN

PROJECT
29A SWAKELEYS ROAD
ICKENHAM
UB10 8DF

TITLE
EXTENSION TO OFFICE

drawing status:
PLANNING DETERMINATION

rev.	date	details
A	20.06.17	BLOCK PLAN ADDED
B	21.06.17	ELEVATION AMENDED
C	21.07.17	ROOF AMENDED

Date: MAY 2017
Scales: AS SHOWN AT A1
Dwg. No. D4046/01 Rev. C