





ROOF / SITE PLAN

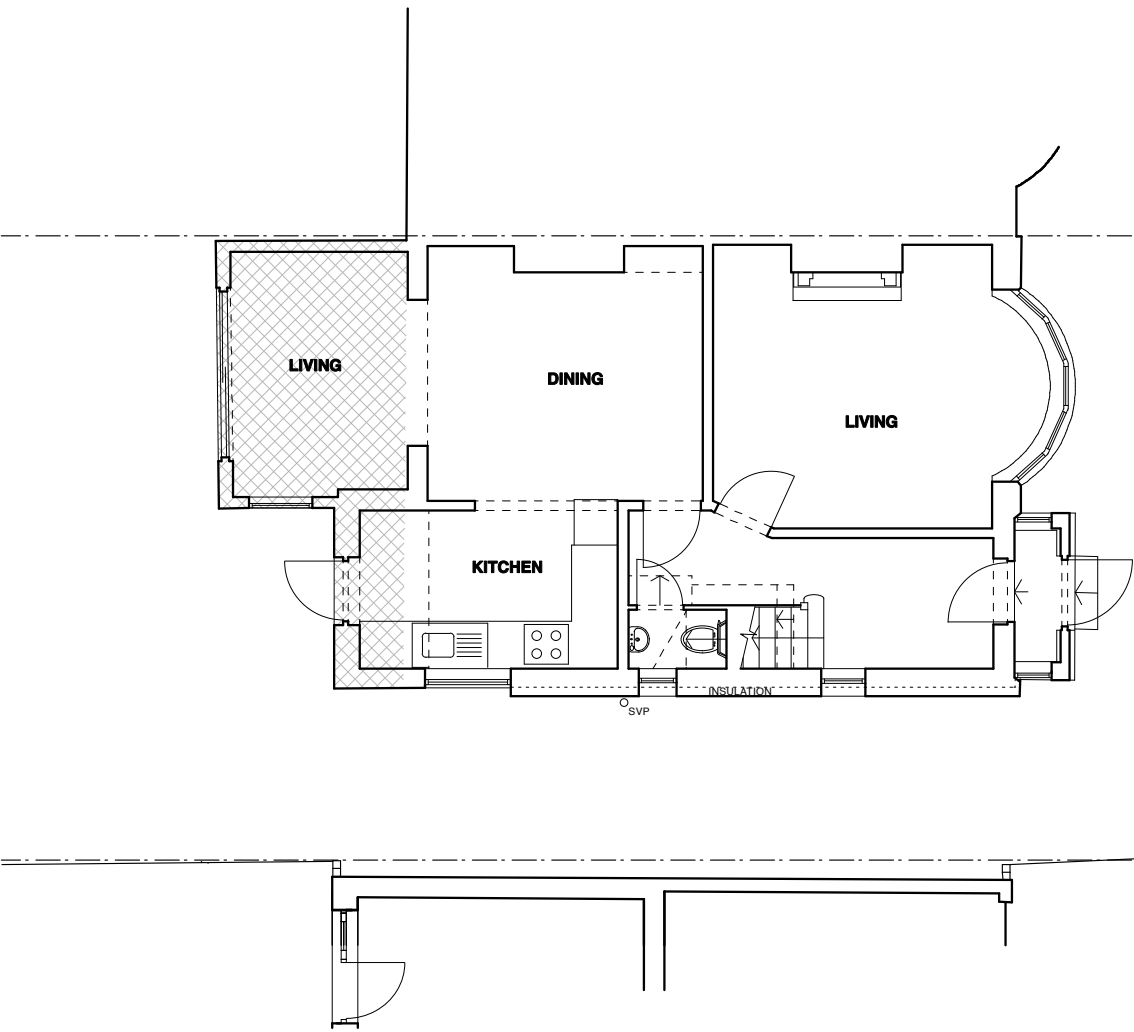

GROUND FLOOR PLAN

 

TO BE DEMOLISHED



Project	5 HOYLAK GARDENS • MIDDX • HA4 9SJ		
Drawing Title	PLANS EXISTING		
Dwg No.	201/001	Revision	-
Scale	1:100@A3	Date	AUG 2015
		Drawn by	ES

SHINTON*CHANG

ARCHITECTURE

13 KILMARSH ROAD • LONDON • W6 0PL
t 07801 650531
e info@shintonchang.com

DO NOT SCALE FROM THIS DRAWING. USE FIGURED DIMENSIONS ONLY. ANY DISCREPANCIES ARE TO BE REPORTED TO SCA IMMEDIATELY. PRIOR TO THE EXECUTION OF THE WORKS ON SITE ALL DIMENSIONS TO BE VERIFIED ON SITE BEFORE ANY WORK IS PUT IN HAND




REAR ELEVATION




FRONT ELEVATION



NO.5 SIDE ELEVATION (SOUTH)

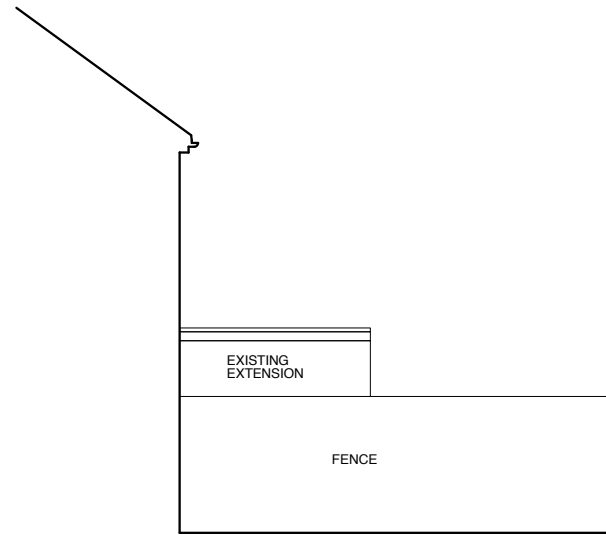

NO.5 FLANK ELEVATION (NORTH)

 

Project **5 HOYLAKES GARDENS • MIDDX • HA4 9SJ**

Drawing Title **REAR AND SIDE ELEVATIONS EXISTING**

Dwg No. **201/002**

Scale **1:100@A3**

Date **AUG 2015**


Revision **-**

Drawn by **ES**


SHINTON*CHANG ARCHITECTURE

13 KILMARSH ROAD • LONDON • W6 0PL
t 07801 650531
e info@shintonchang.com


DO NOT SCALE FROM THIS DRAWING. USE FIGURED DIMENSIONS ONLY. ANY DISCREPANCIES ARE TO BE REPORTED TO SCA IMMEDIATELY. PRIOR TO THE EXECUTION OF THE WORKS ON SITE ALL DIMENSIONS TO BE VERIFIED ON SITE BEFORE ANY WORK IS PUT IN HAND

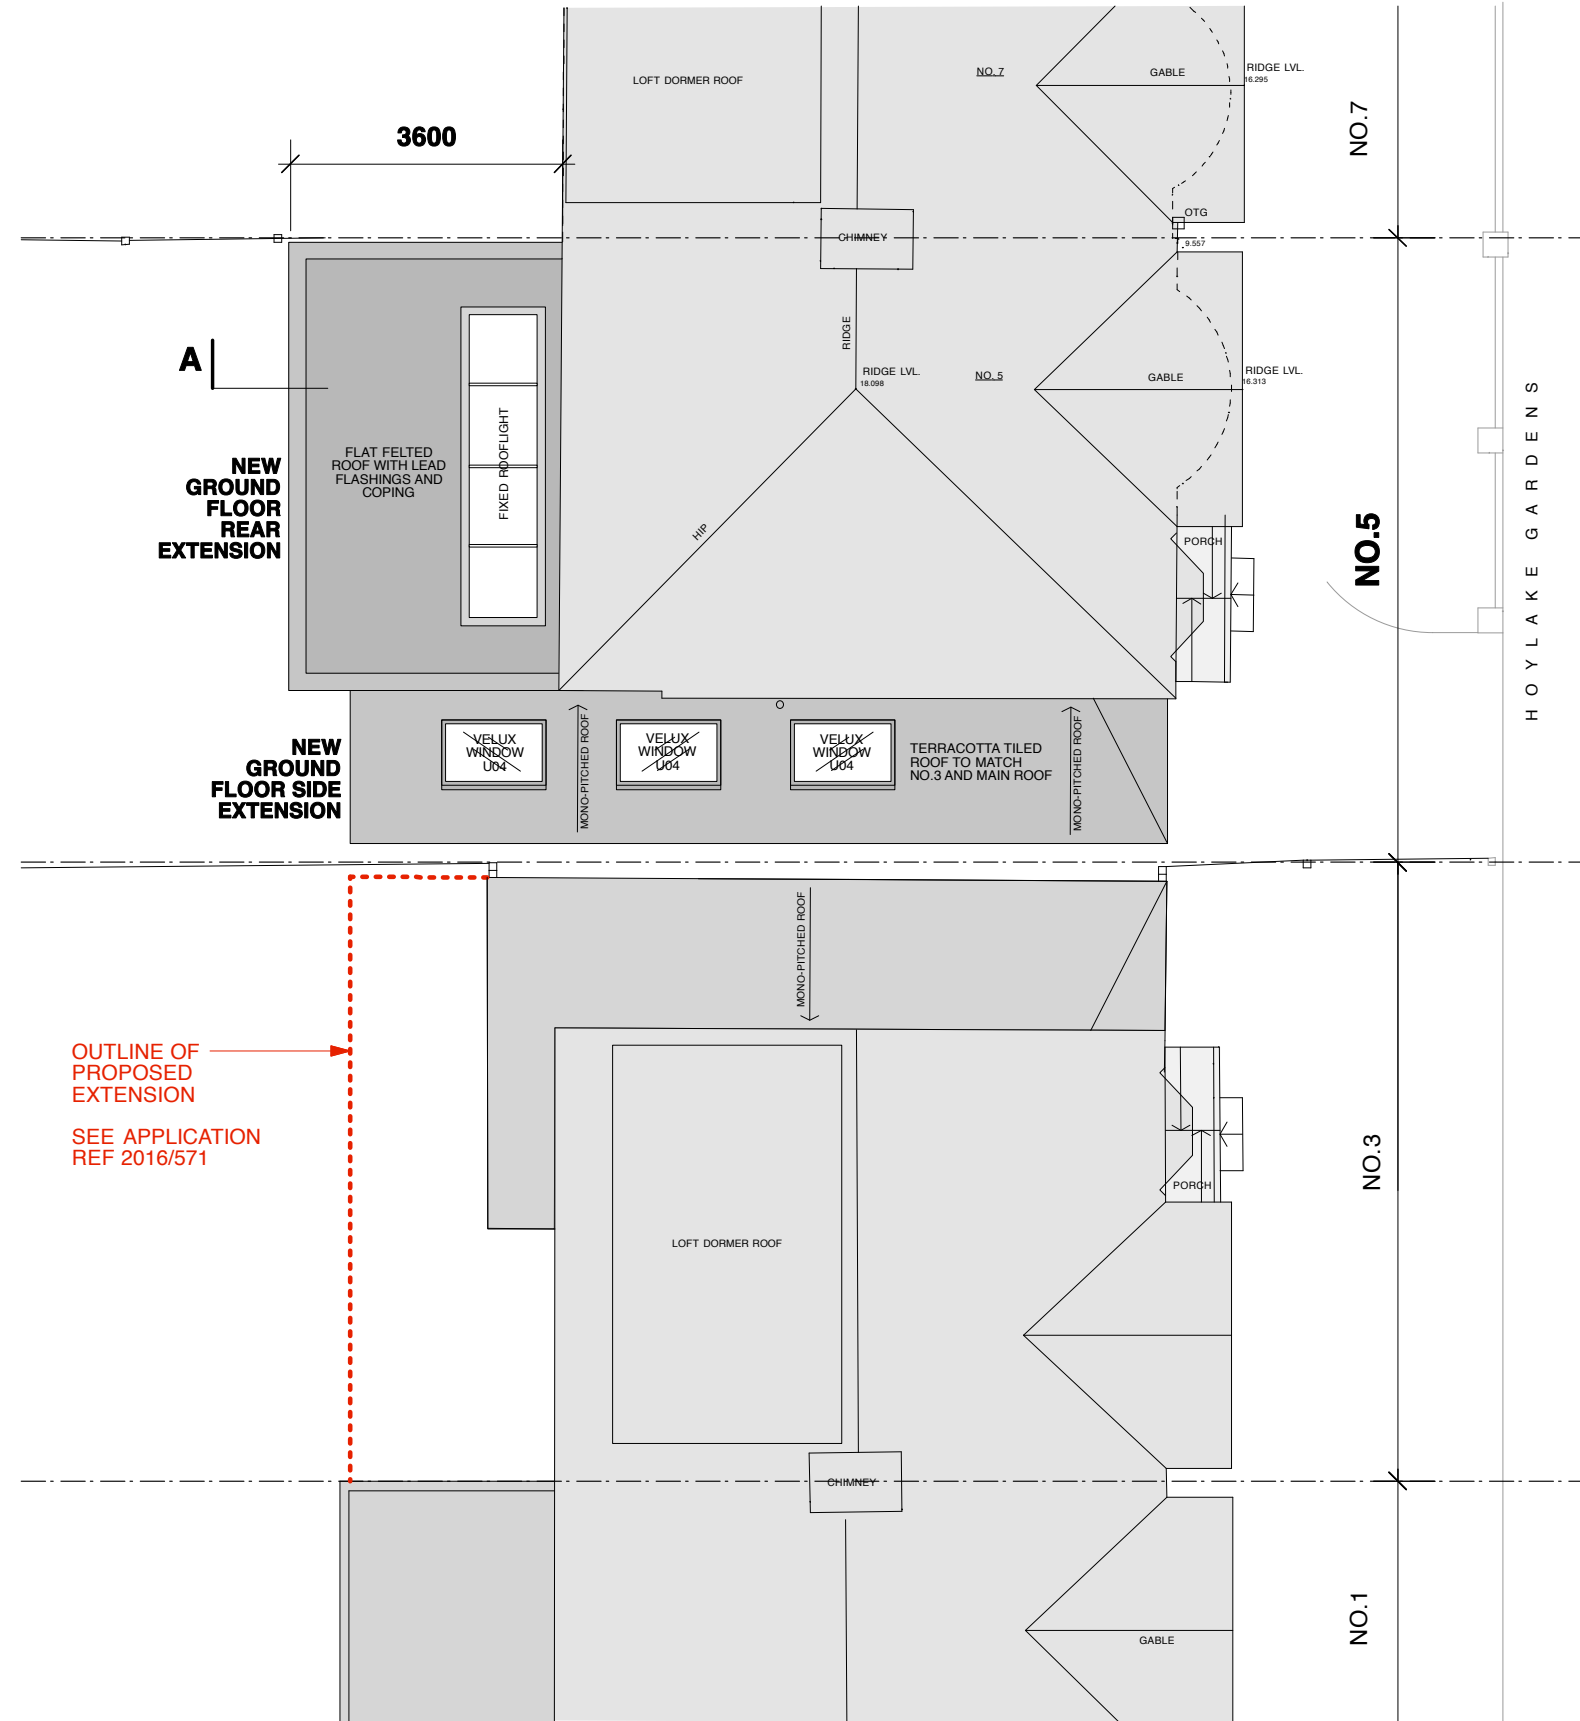

ROOF / SITE PLAN

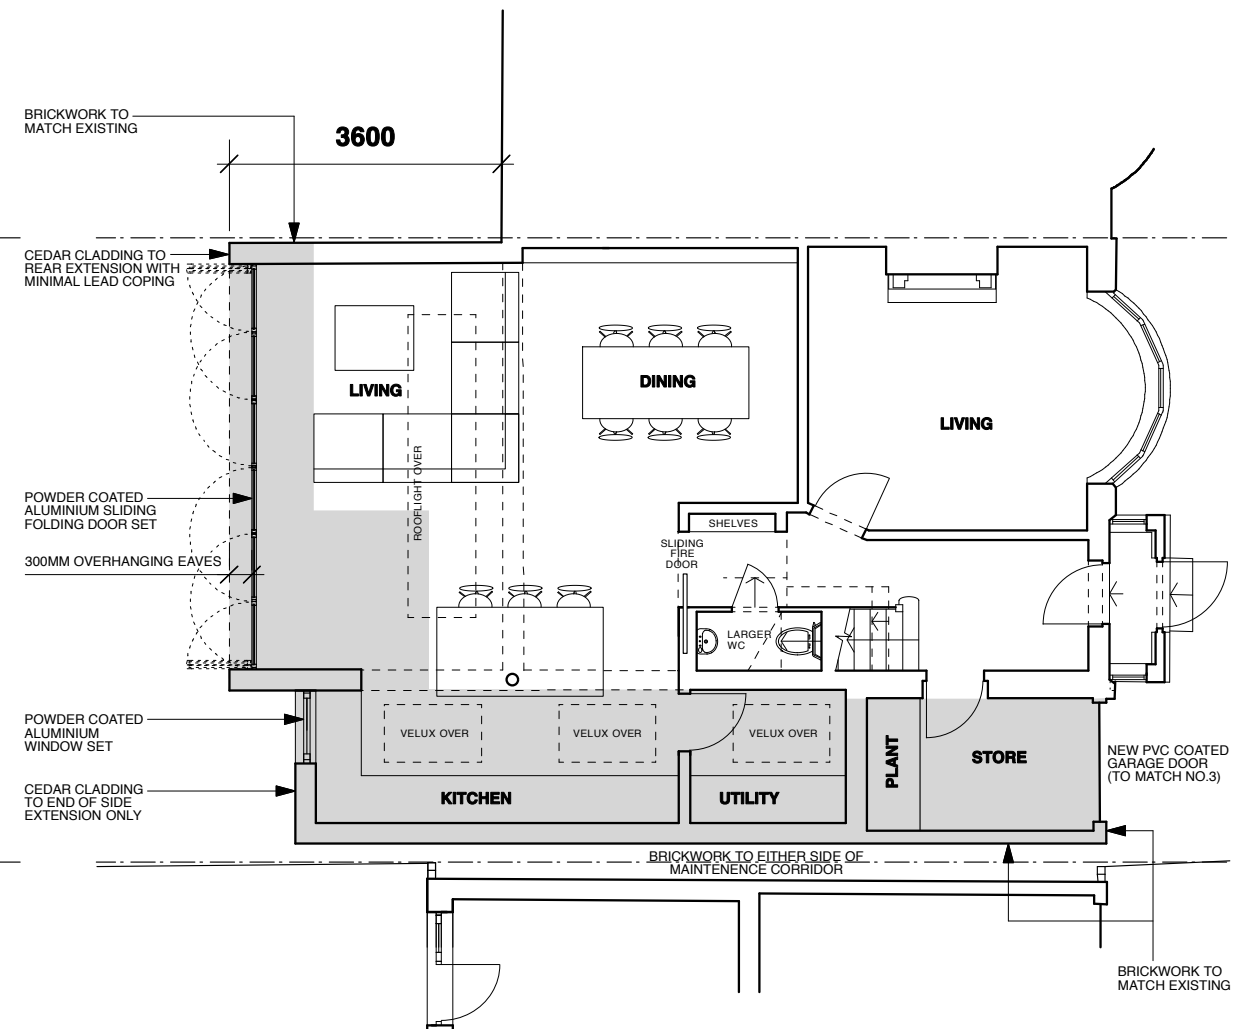

GROUND FLOOR PLAN

 

NEW AREA
CREATED







Project **5 HOYLAKES GARDENS • MIDDX • HA4 9SJ**
Drawing Title **PLANS PROPOSED**
Dwg No. **201/003**
Scale **1:100@A3** Date **AUG 2015** Revision **-**
Drawn by **ES**

SHINTON*CHANG ARCHITECTURE

13 KILMARSH ROAD • LONDON • W6 0PL
t 07801 650531
e info@shintonchang.com

DO NOT SCALE FROM THIS DRAWING. USE FIGURED DIMENSIONS ONLY. ANY DISCREPANCIES ARE TO BE REPORTED TO SCA IMMEDIATELY. PRIOR TO THE EXECUTION OF THE WORKS ON SITE ALL DIMENSIONS TO BE VERIFIED ON SITE BEFORE ANY WORK IS PUT IN HAND

 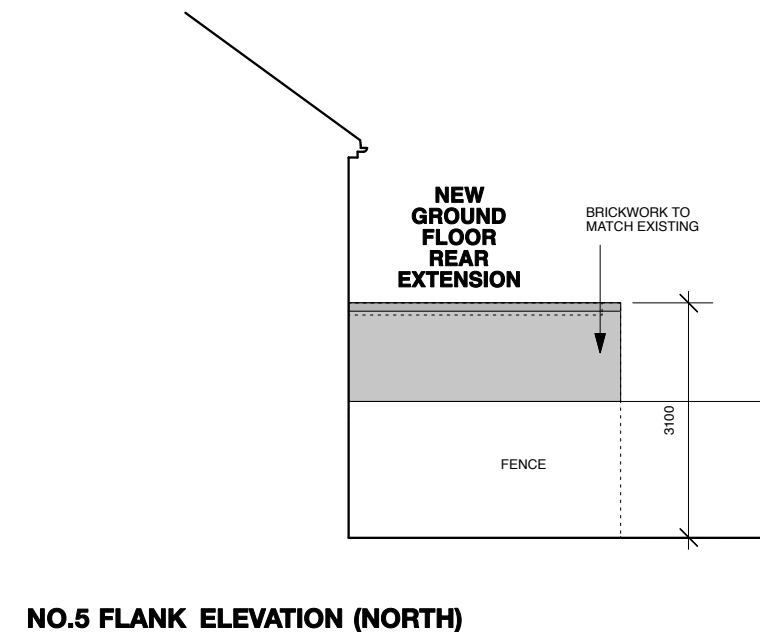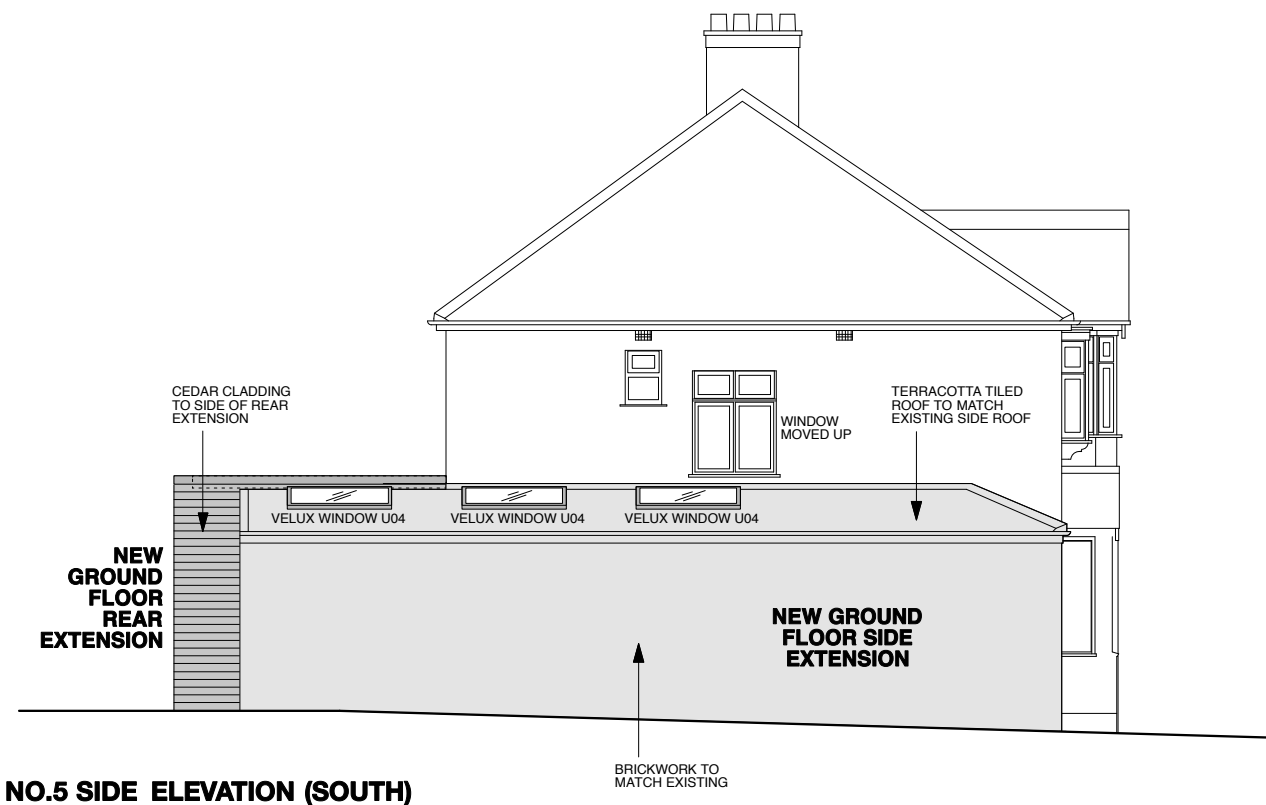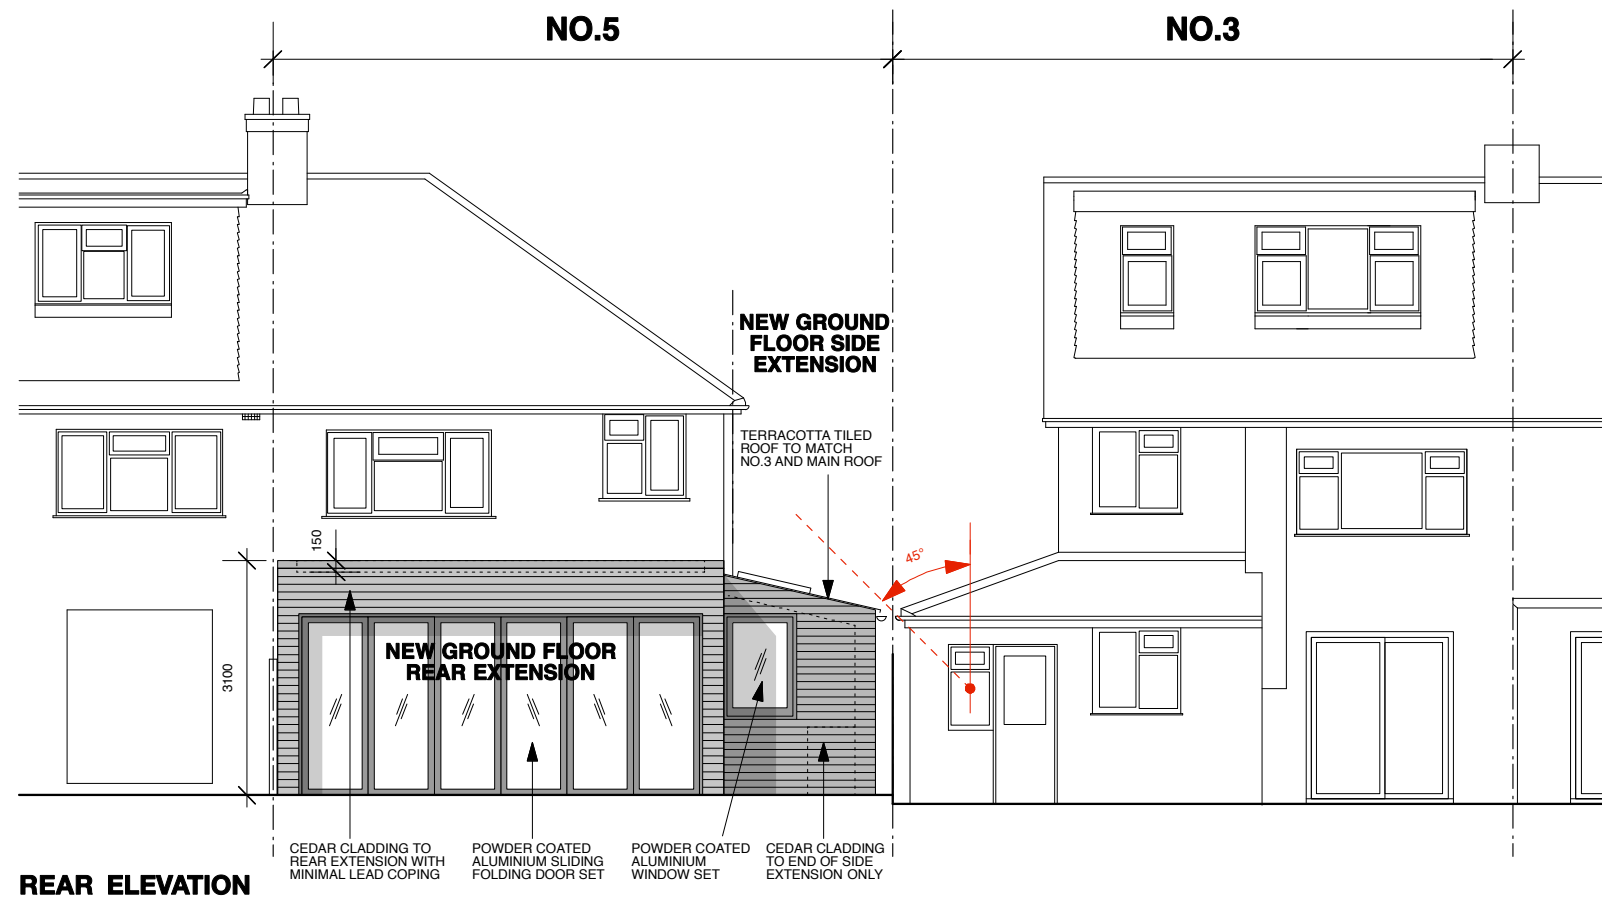

Project **5 HOYLAKES GARDENS • MIDDX • HA4 9SJ**

Drawing Title **REAR AND SIDE ELEVATIONS PROPOSED**

Dwg No. **201/004**

Revision **-**

Scale **1:100@A3**

Date **AUG 2015**

Drawn by **ES**

SHINTON*CHANG ARCHITECTURE

13 KILMARSH ROAD • LONDON • W6 0PL

☎ 07801 650531

✉ info@shintonchang.com

DO NOT SCALE FROM THIS DRAWING. USE FIGURED DIMENSIONS ONLY. ANY DISCREPANCIES ARE TO BE REPORTED TO SCA IMMEDIATELY. PRIOR TO THE EXECUTION OF THE WORKS ON SITE ALL DIMENSIONS TO BE VERIFIED ON SITE BEFORE ANY WORK IS PUT IN HAND