


Do not scale this drawing. Figured dimensions only to be taken from this drawing. Contractor to check all dimensions on site prior to works commencing, any discrepancy should be referred to the Space M Studio

REVISION	DESCRIPTION	BY	DATE



***style of existing external stairs

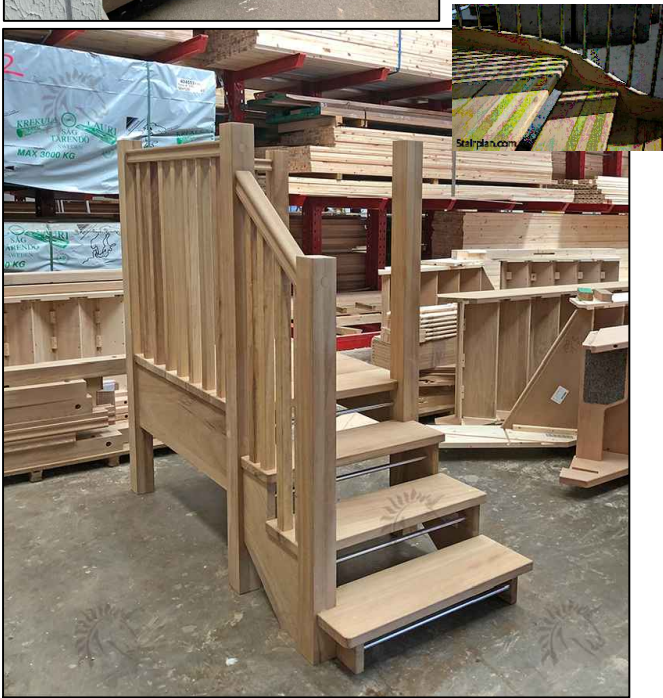


External treated hardwood timber steps complete with hardwood timber balustrade to match style of existing by StairPlan Ltd or similar (& existing reused where possible)




White uPVC windows



Western Red Cedar No. 2 Clear & Better Tongue & Groove V-Joint vertical timber cladding
Board size: 18x94mm, 18x144mm.
Grade: No. 2 Clear & Better - 85%
Profile: Tongue & Groove connection with a bevelled edge to create a v-shaped shadow line.
Surface texture: Smooth.

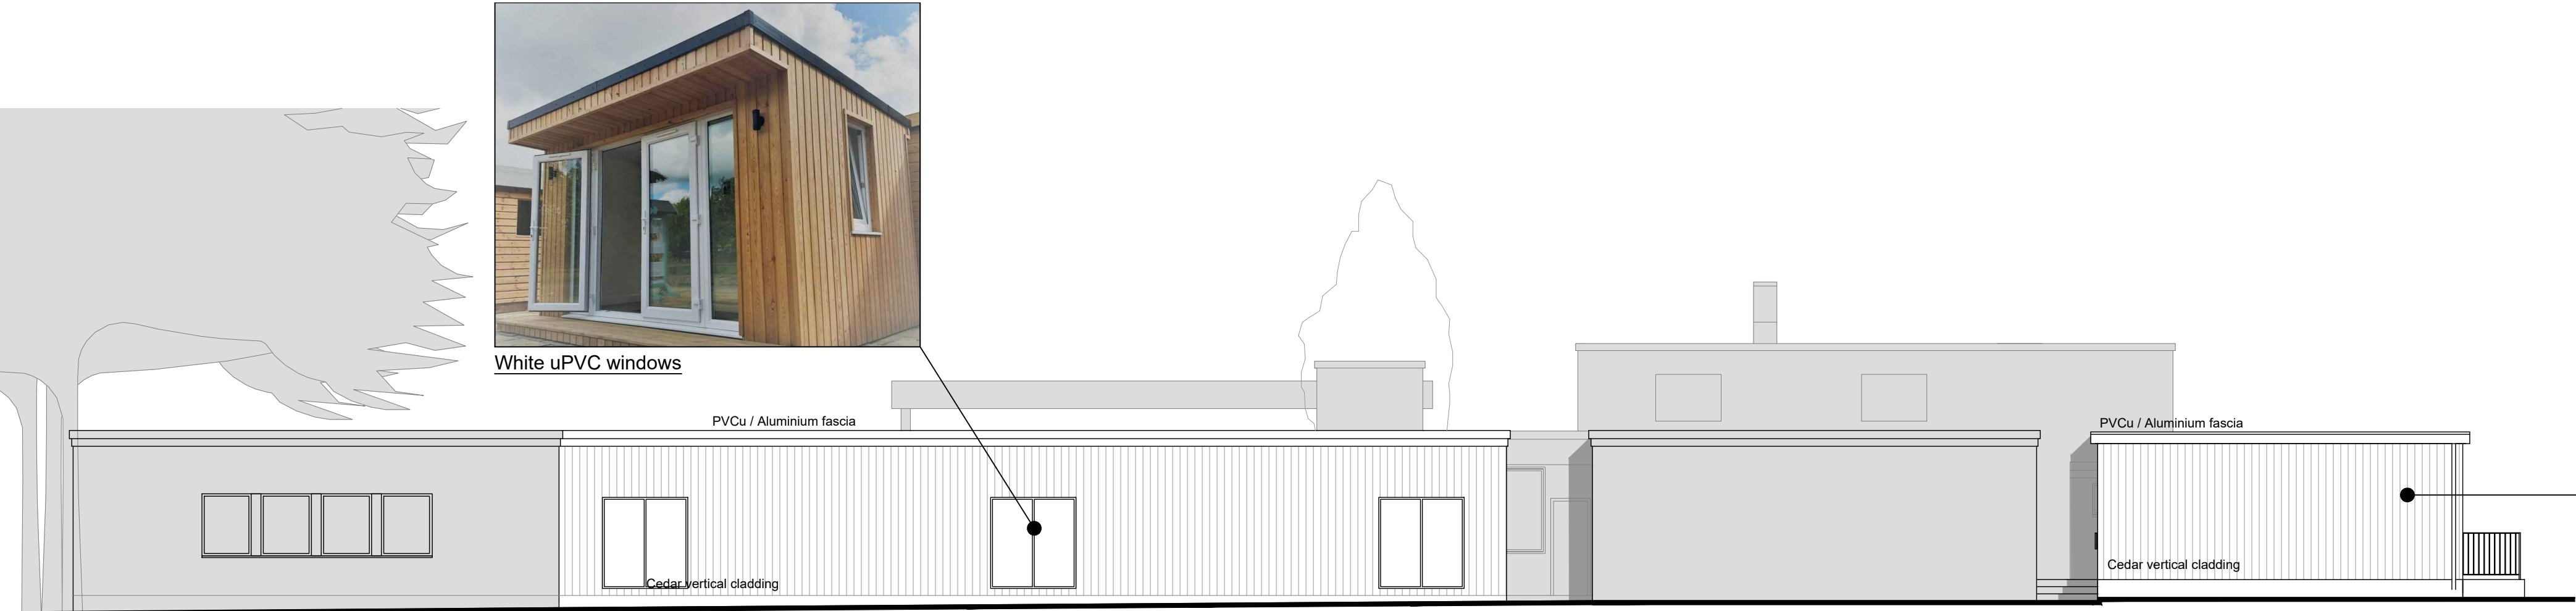

Proposed West Elevation

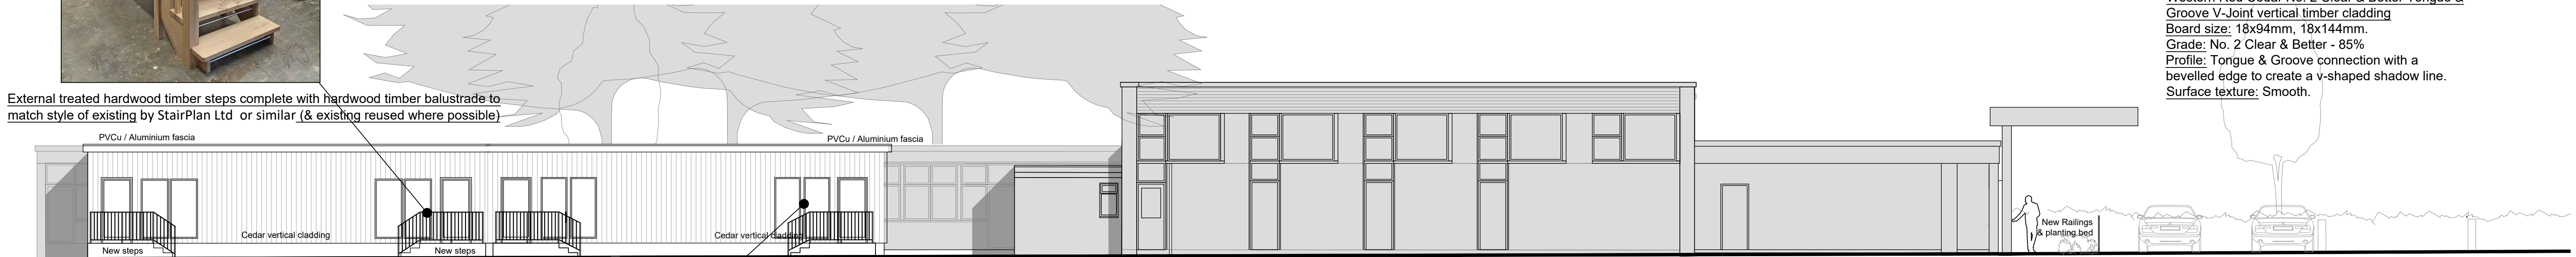

Proposed South Elevation



White uPVC windows




Proposed North Elevation



Western Red Cedar No. 2 Clear & Better Tongue & Groove V-Joint vertical timber cladding
Board size: 18x94mm, 18x144mm.
Grade: No. 2 Clear & Better - 85%
Profile: Tongue & Groove connection with a bevelled edge to create a v-shaped shadow line.
Surface texture: Smooth.




Post and rail vehicle barrier railing system
Furnitubes linx 300 Guard rail; Cast iron caps & collars (primed finish);
Cast iron rail to post connector bracket; Steelwork rails in P.P.C finish
TBC

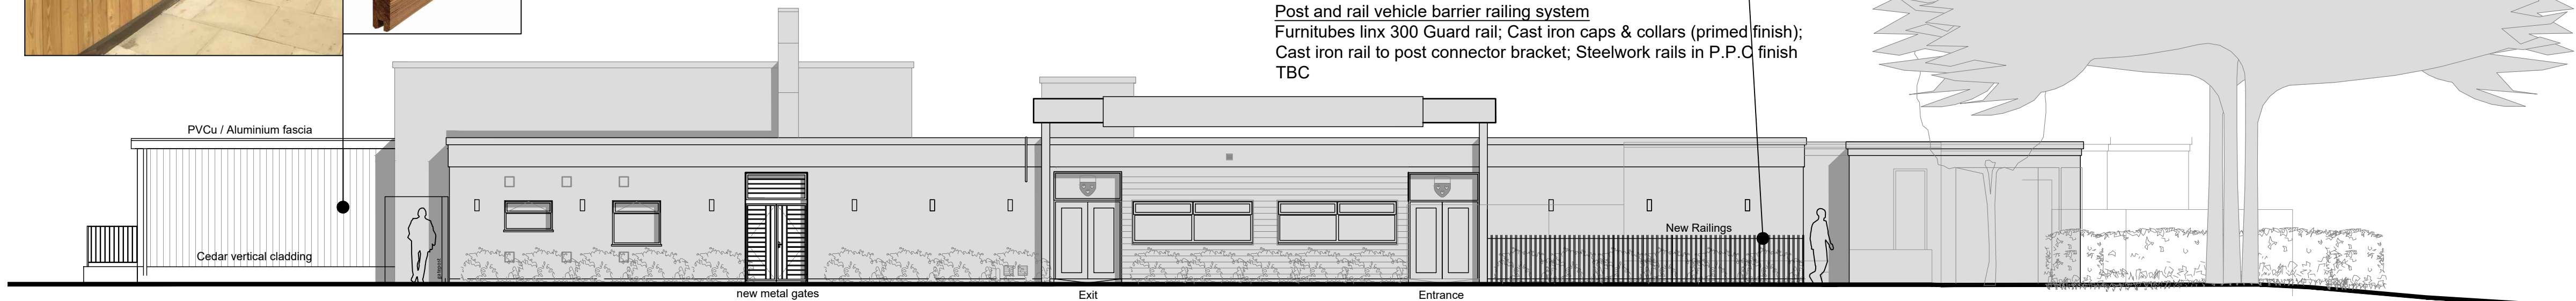

Proposed East Elevation

1m 5m 10m 1:100

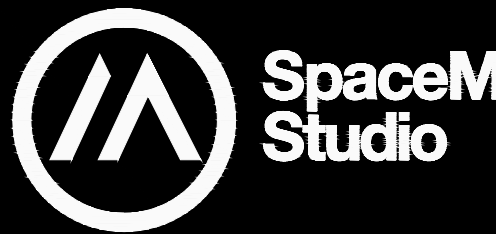

PROJECT
Hillingdon Manor School

DESCRIPTION
Proposed Elevations

NO 1594 DATE Apr 2020
SCALE 1:100 @A1 NO 1594-P113 A

Space M Studio Ltd. Coach House, 29 Birmingham Road,
Whitacre Heath, Warwickshire, B46 2ET, United Kingdom
Telephone +44 1675 466610
Website www.spacem.studio
Email info@spacem.studio