




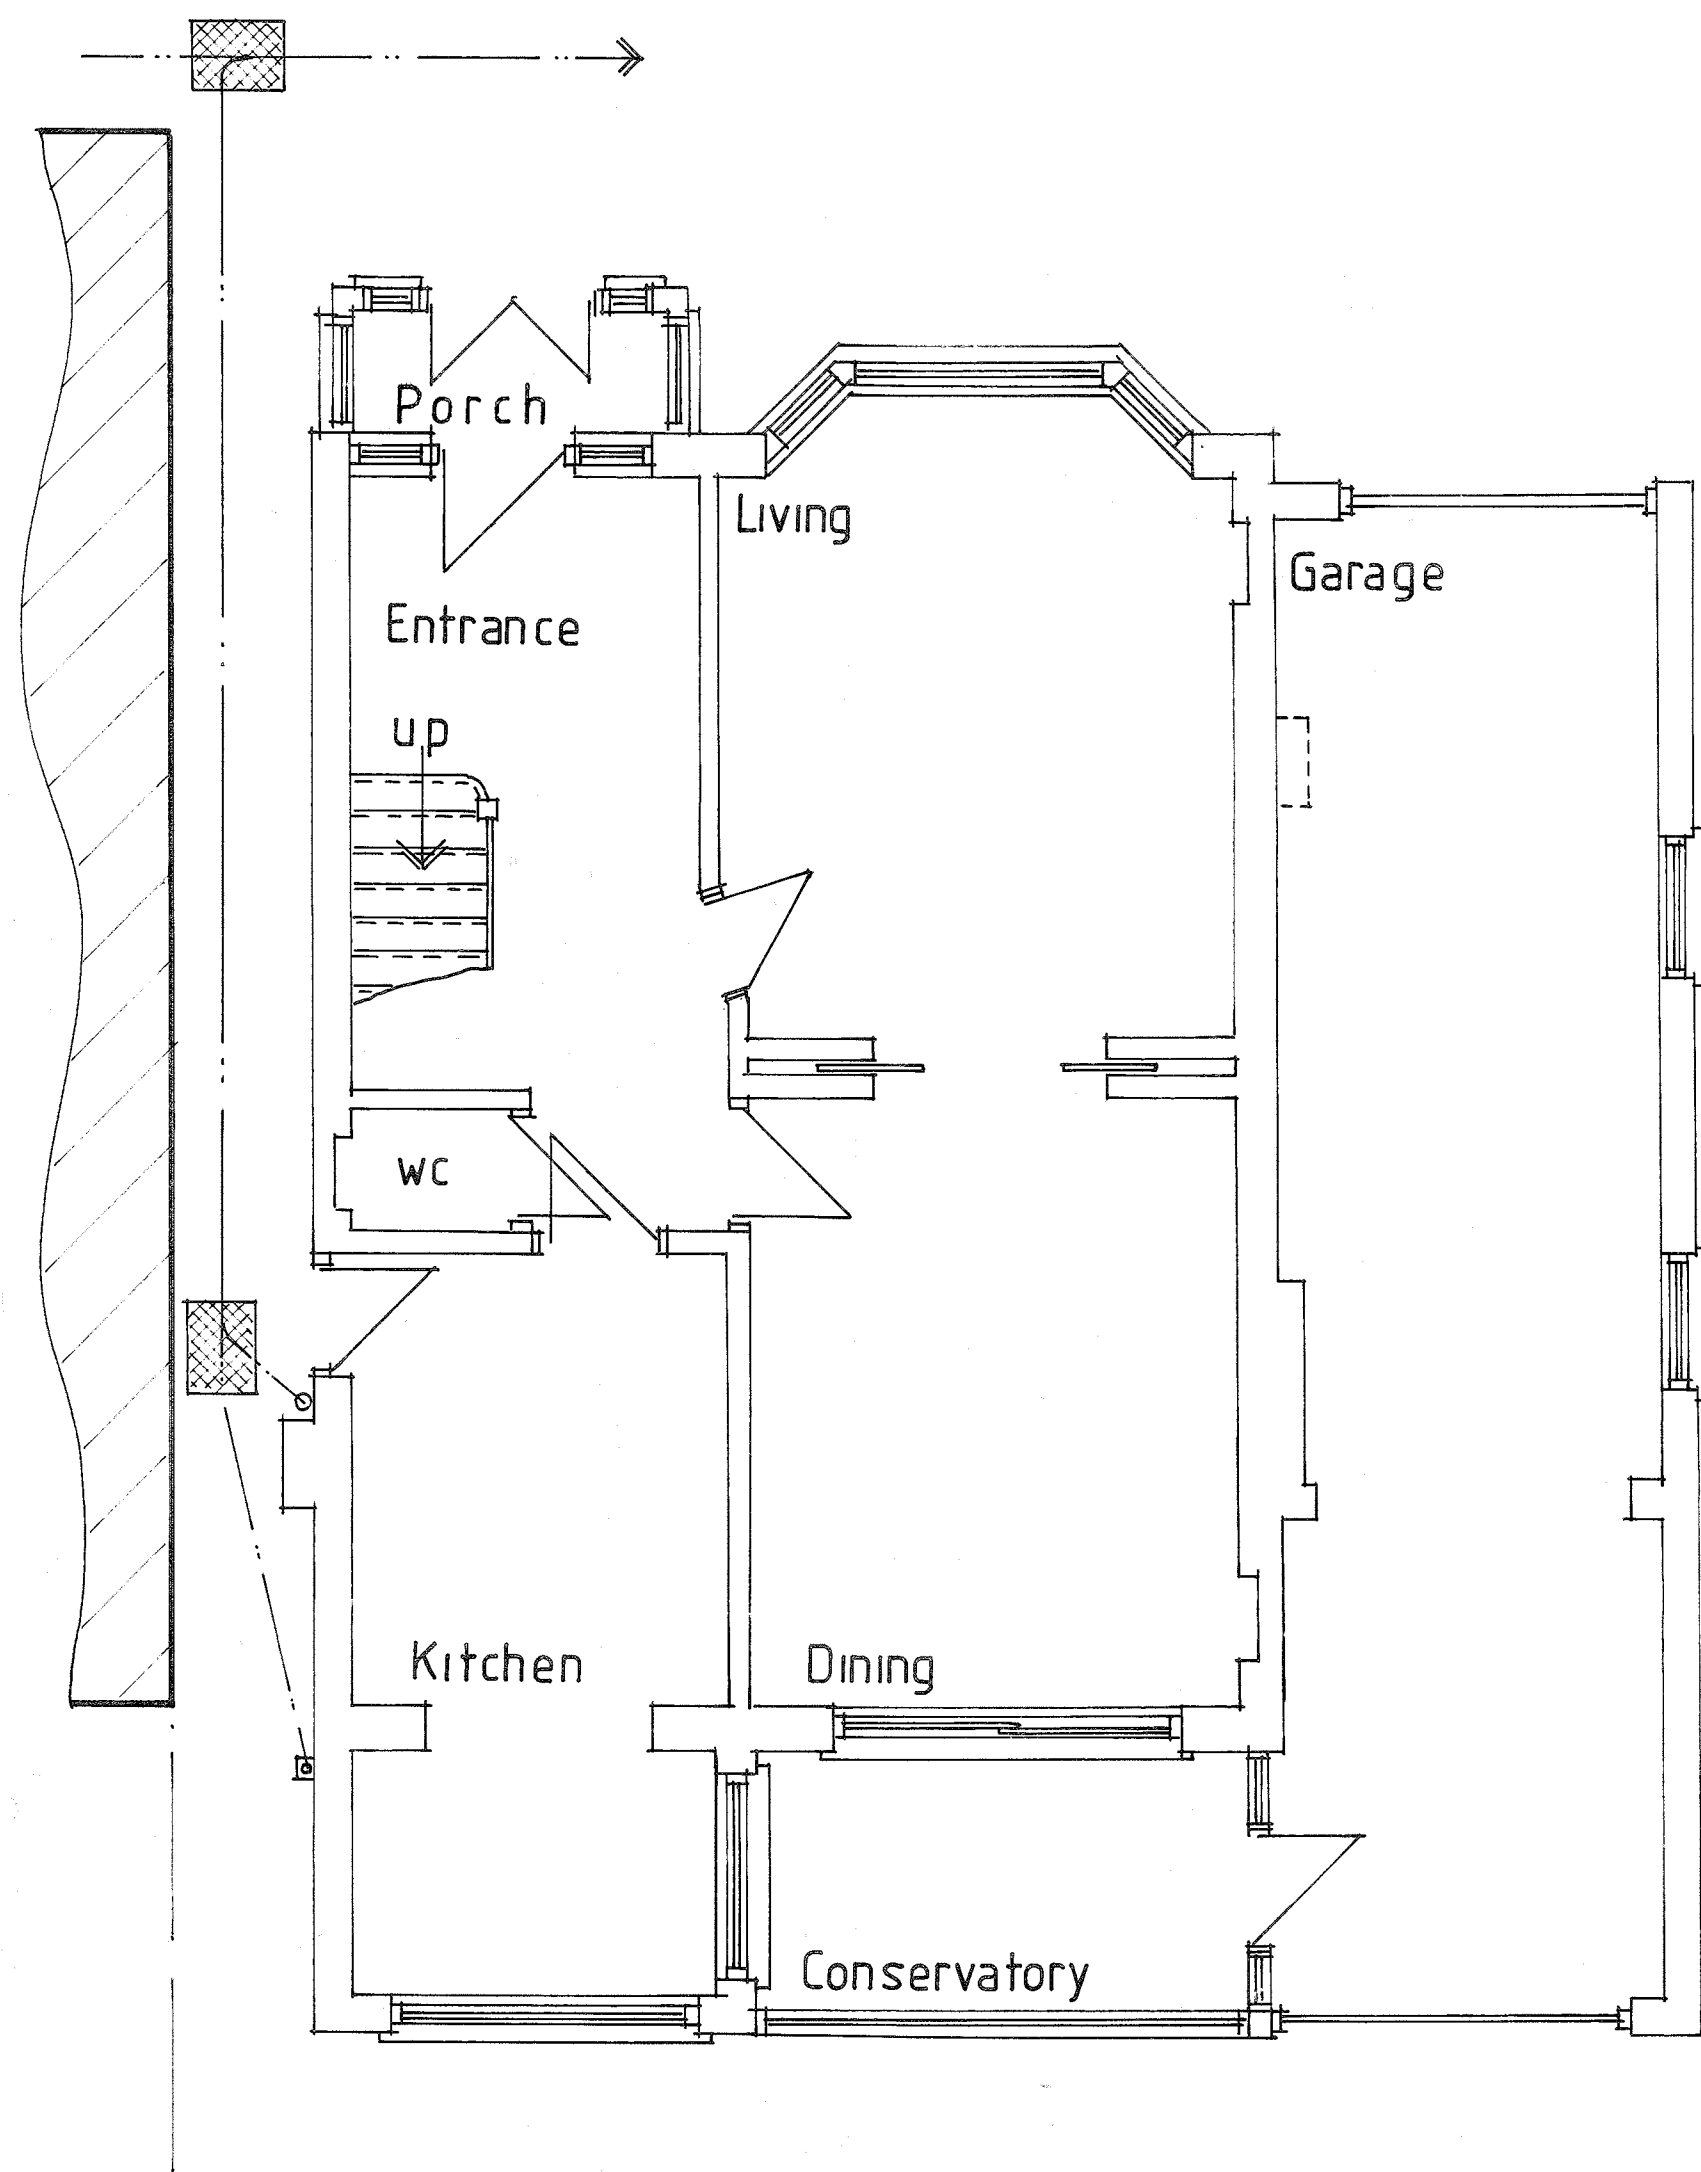

GROUND FLOOR PLAN

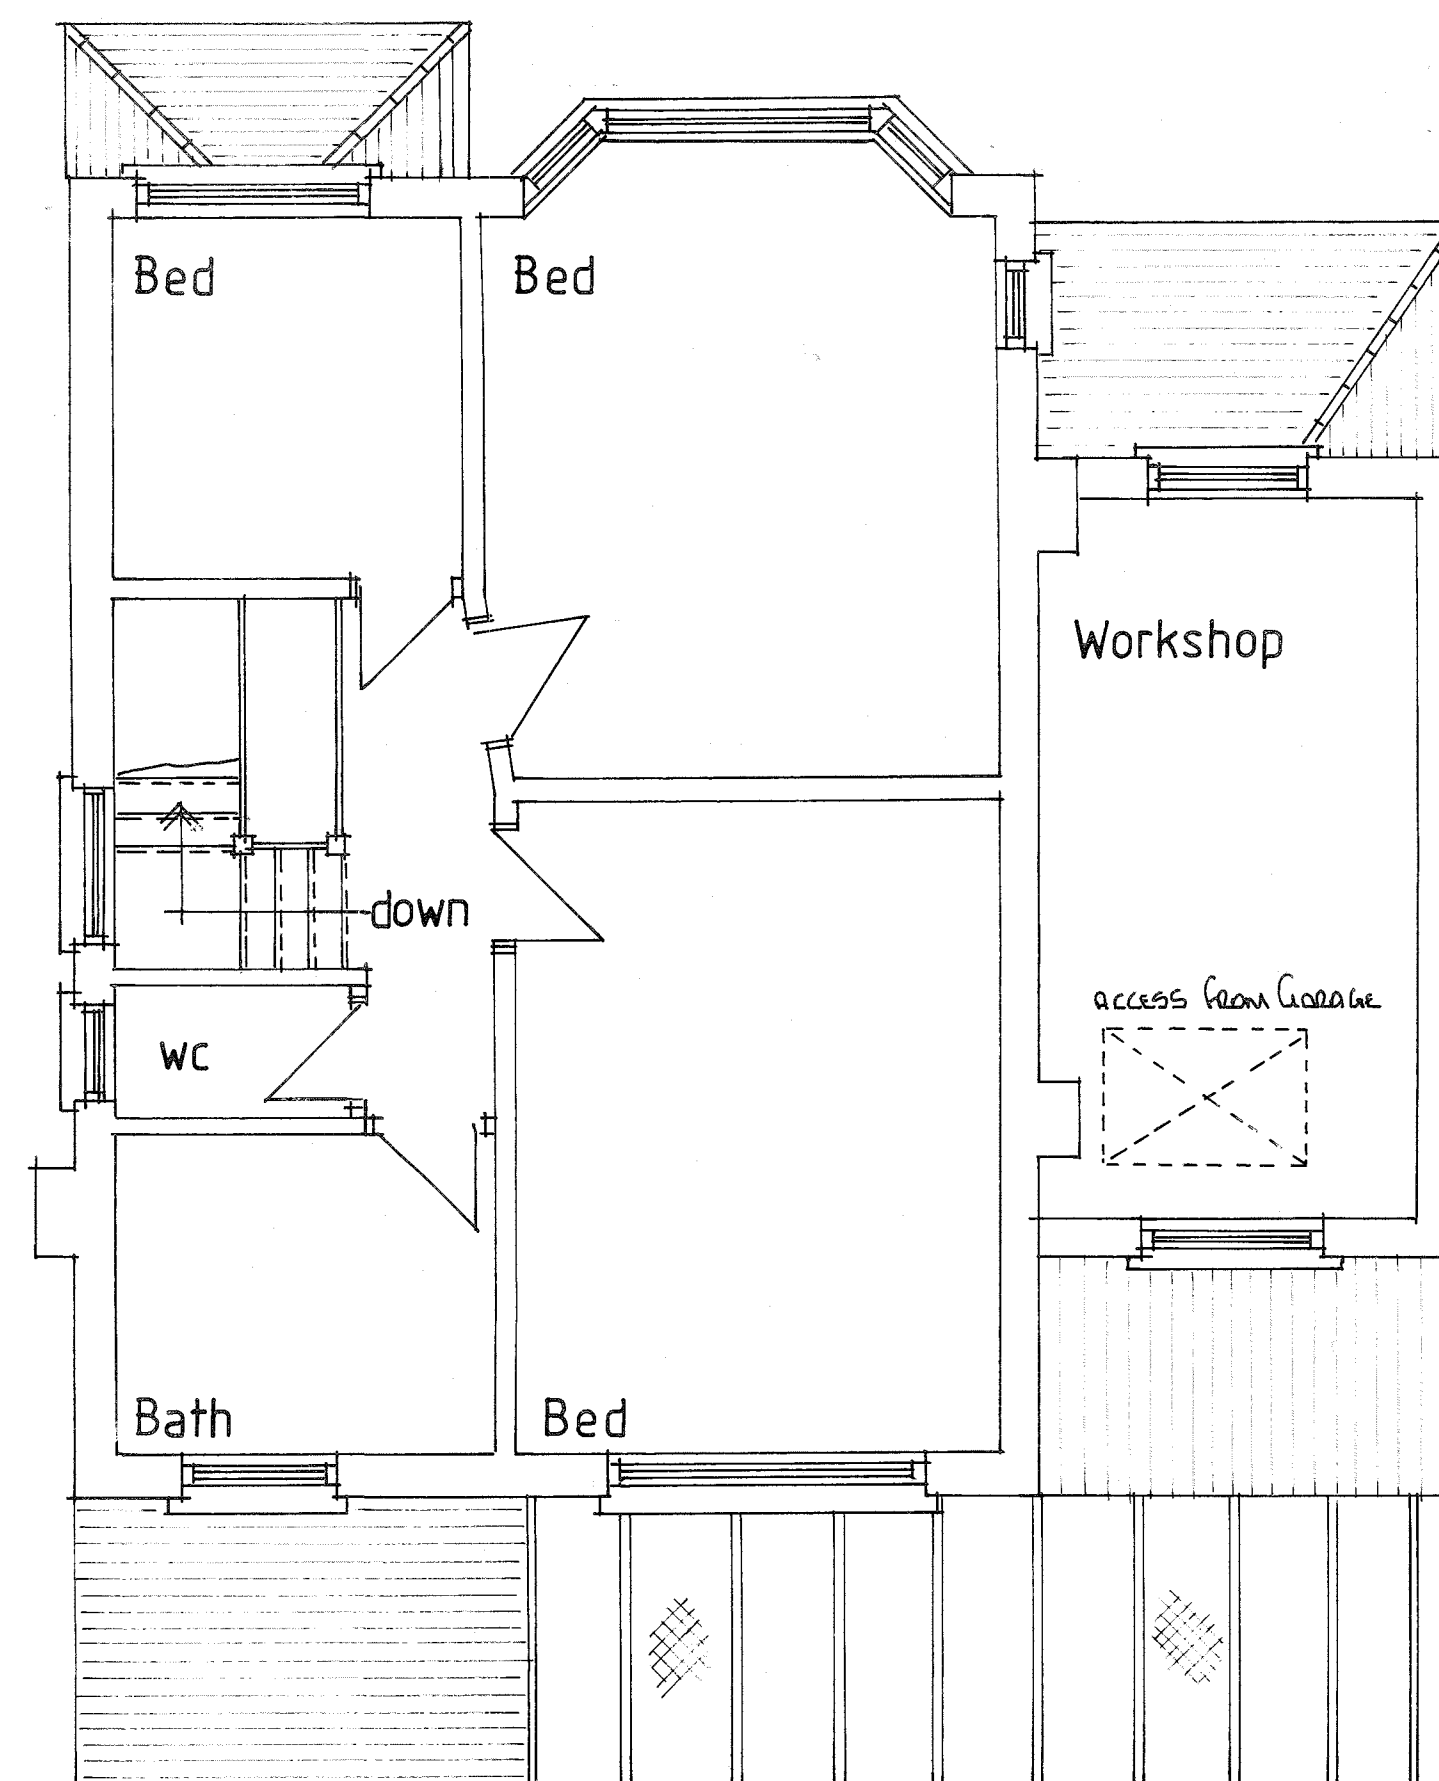

FIRST FLOOR PLAN

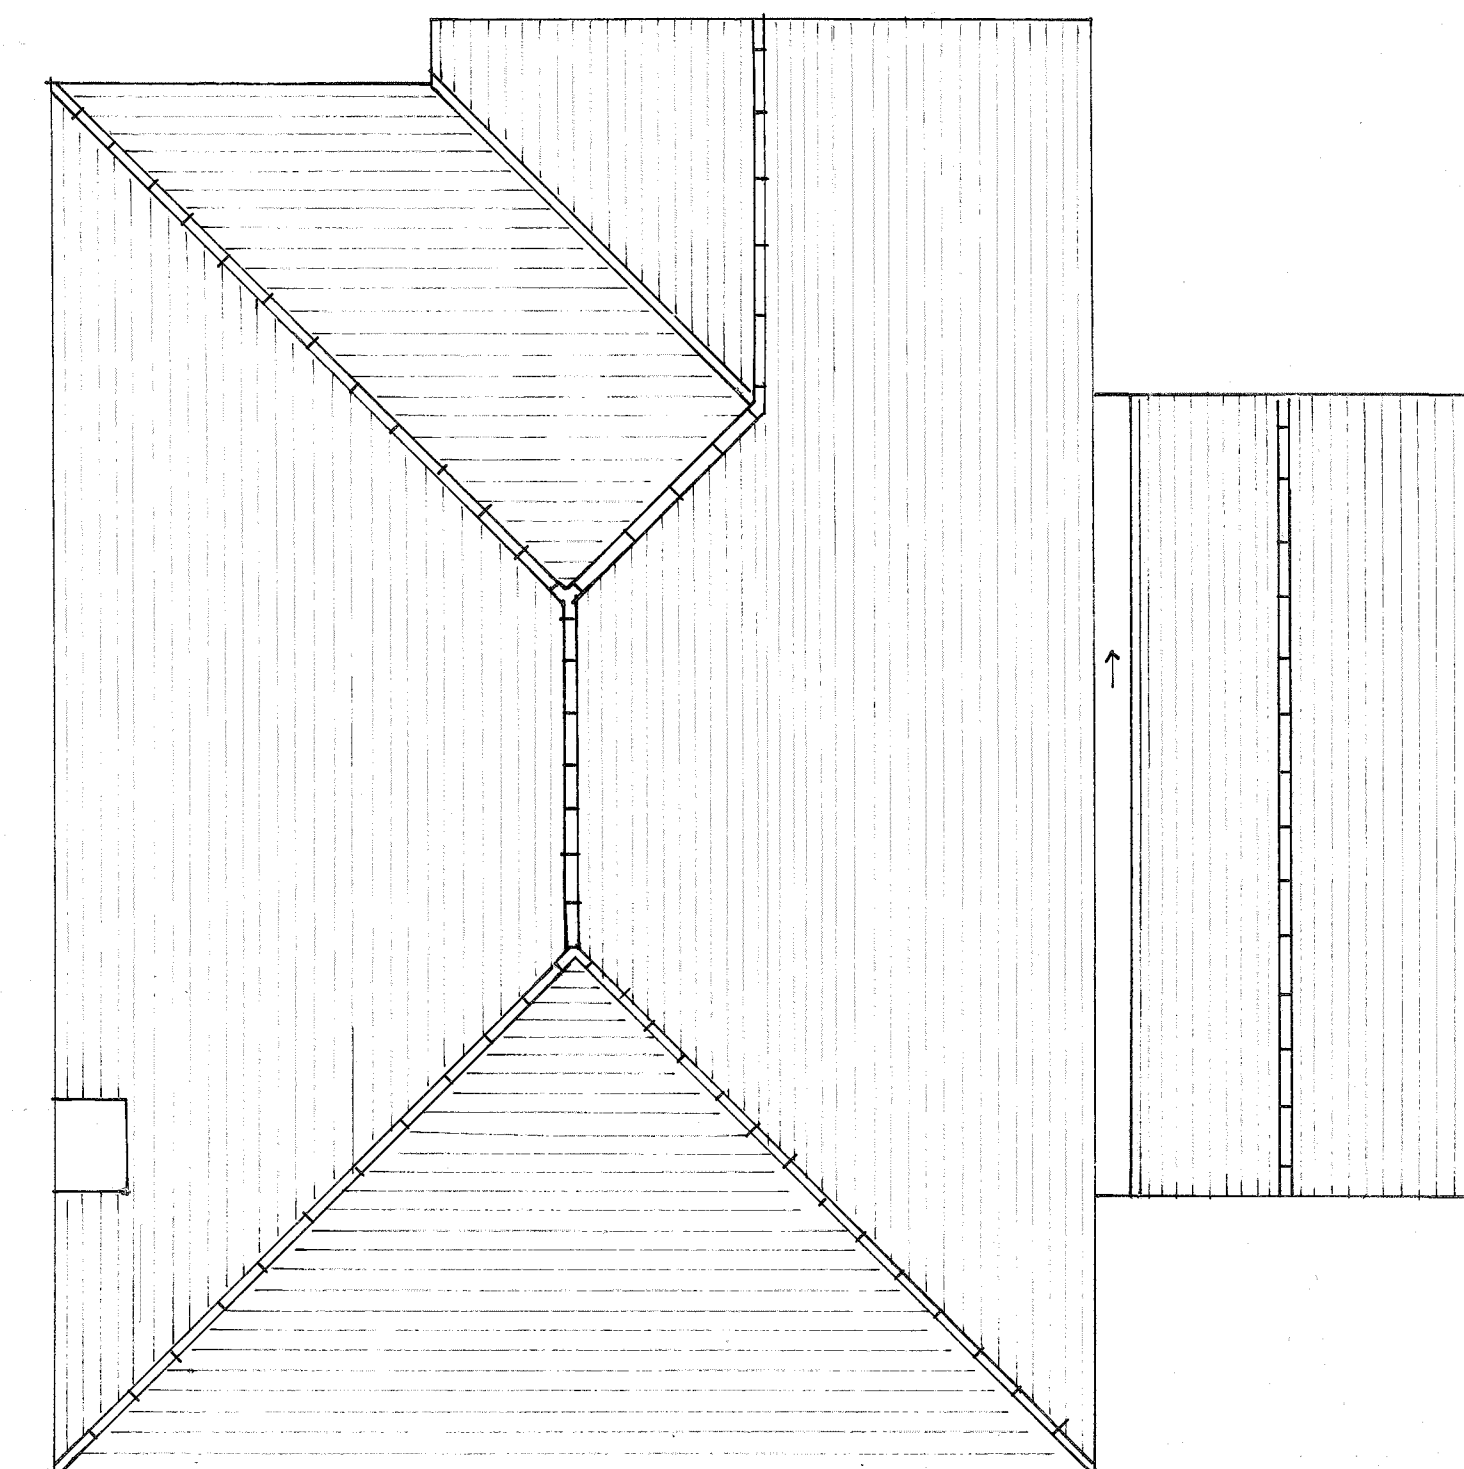

ROOF PLAN


THIS DRAWING TO BE READ
IN CONJUNCTION WITH DRG
No 4387/02




REAR ELEVATION



FRONT ELEVATION

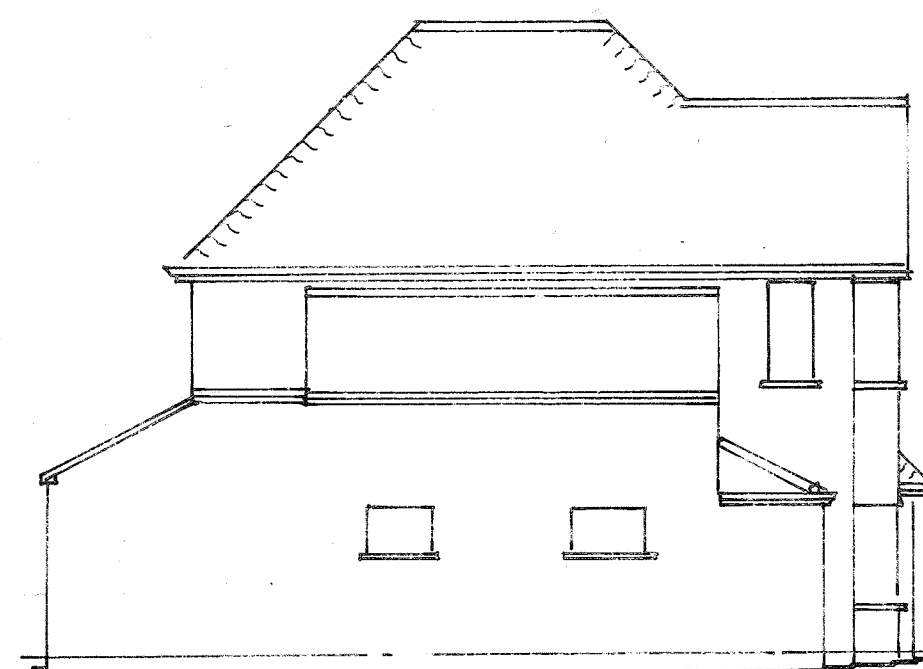

SIDE ELEVATION

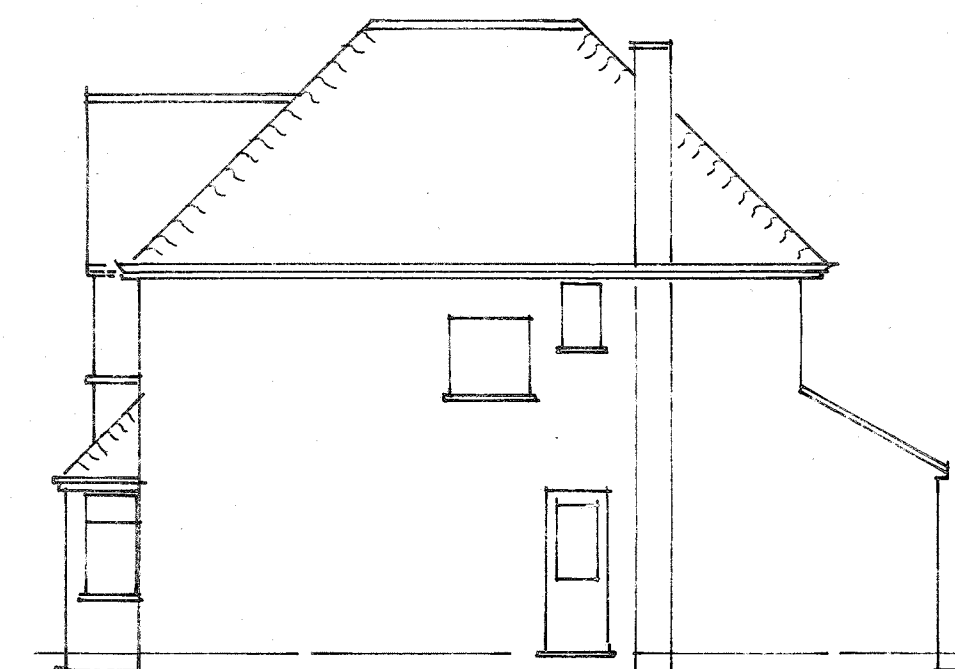

SIDE ELEVATION

Bar Scale
0m 1m 2m 3m 4m 5m
1:50
0m 1m 2m 3m 4m 5m 6m 7m 8m 9m 10m
1:100

NOTES:
All dimensions must be checked on site and not
scaled from this drawing.

A	Date	Revisions

©copyright

Pottle & Co Ltd
Planning & Building Consultants

Suite A, 128 Manor Way
Ruislip, Middlesex. HA4 8HR

Tel: 01895 622800
www.pottle.uk.com

Client
MR MRS MADADI

Job Title
31 St George's Drive
Ickenham
Middx

Drawing Title
EXISTING FLOOR PLANS
AND ELEVATIONS

Scale
1:50, 1:100

Date June 2010 Drawn by GEL

Drg No. 4387/01 Rev.