




Base Scale
0m 1m 2m 3m 4m 5m
1:50
0m 1m 2m 3m 4m 5m 6m 7m 8m 9m 10m
1:100

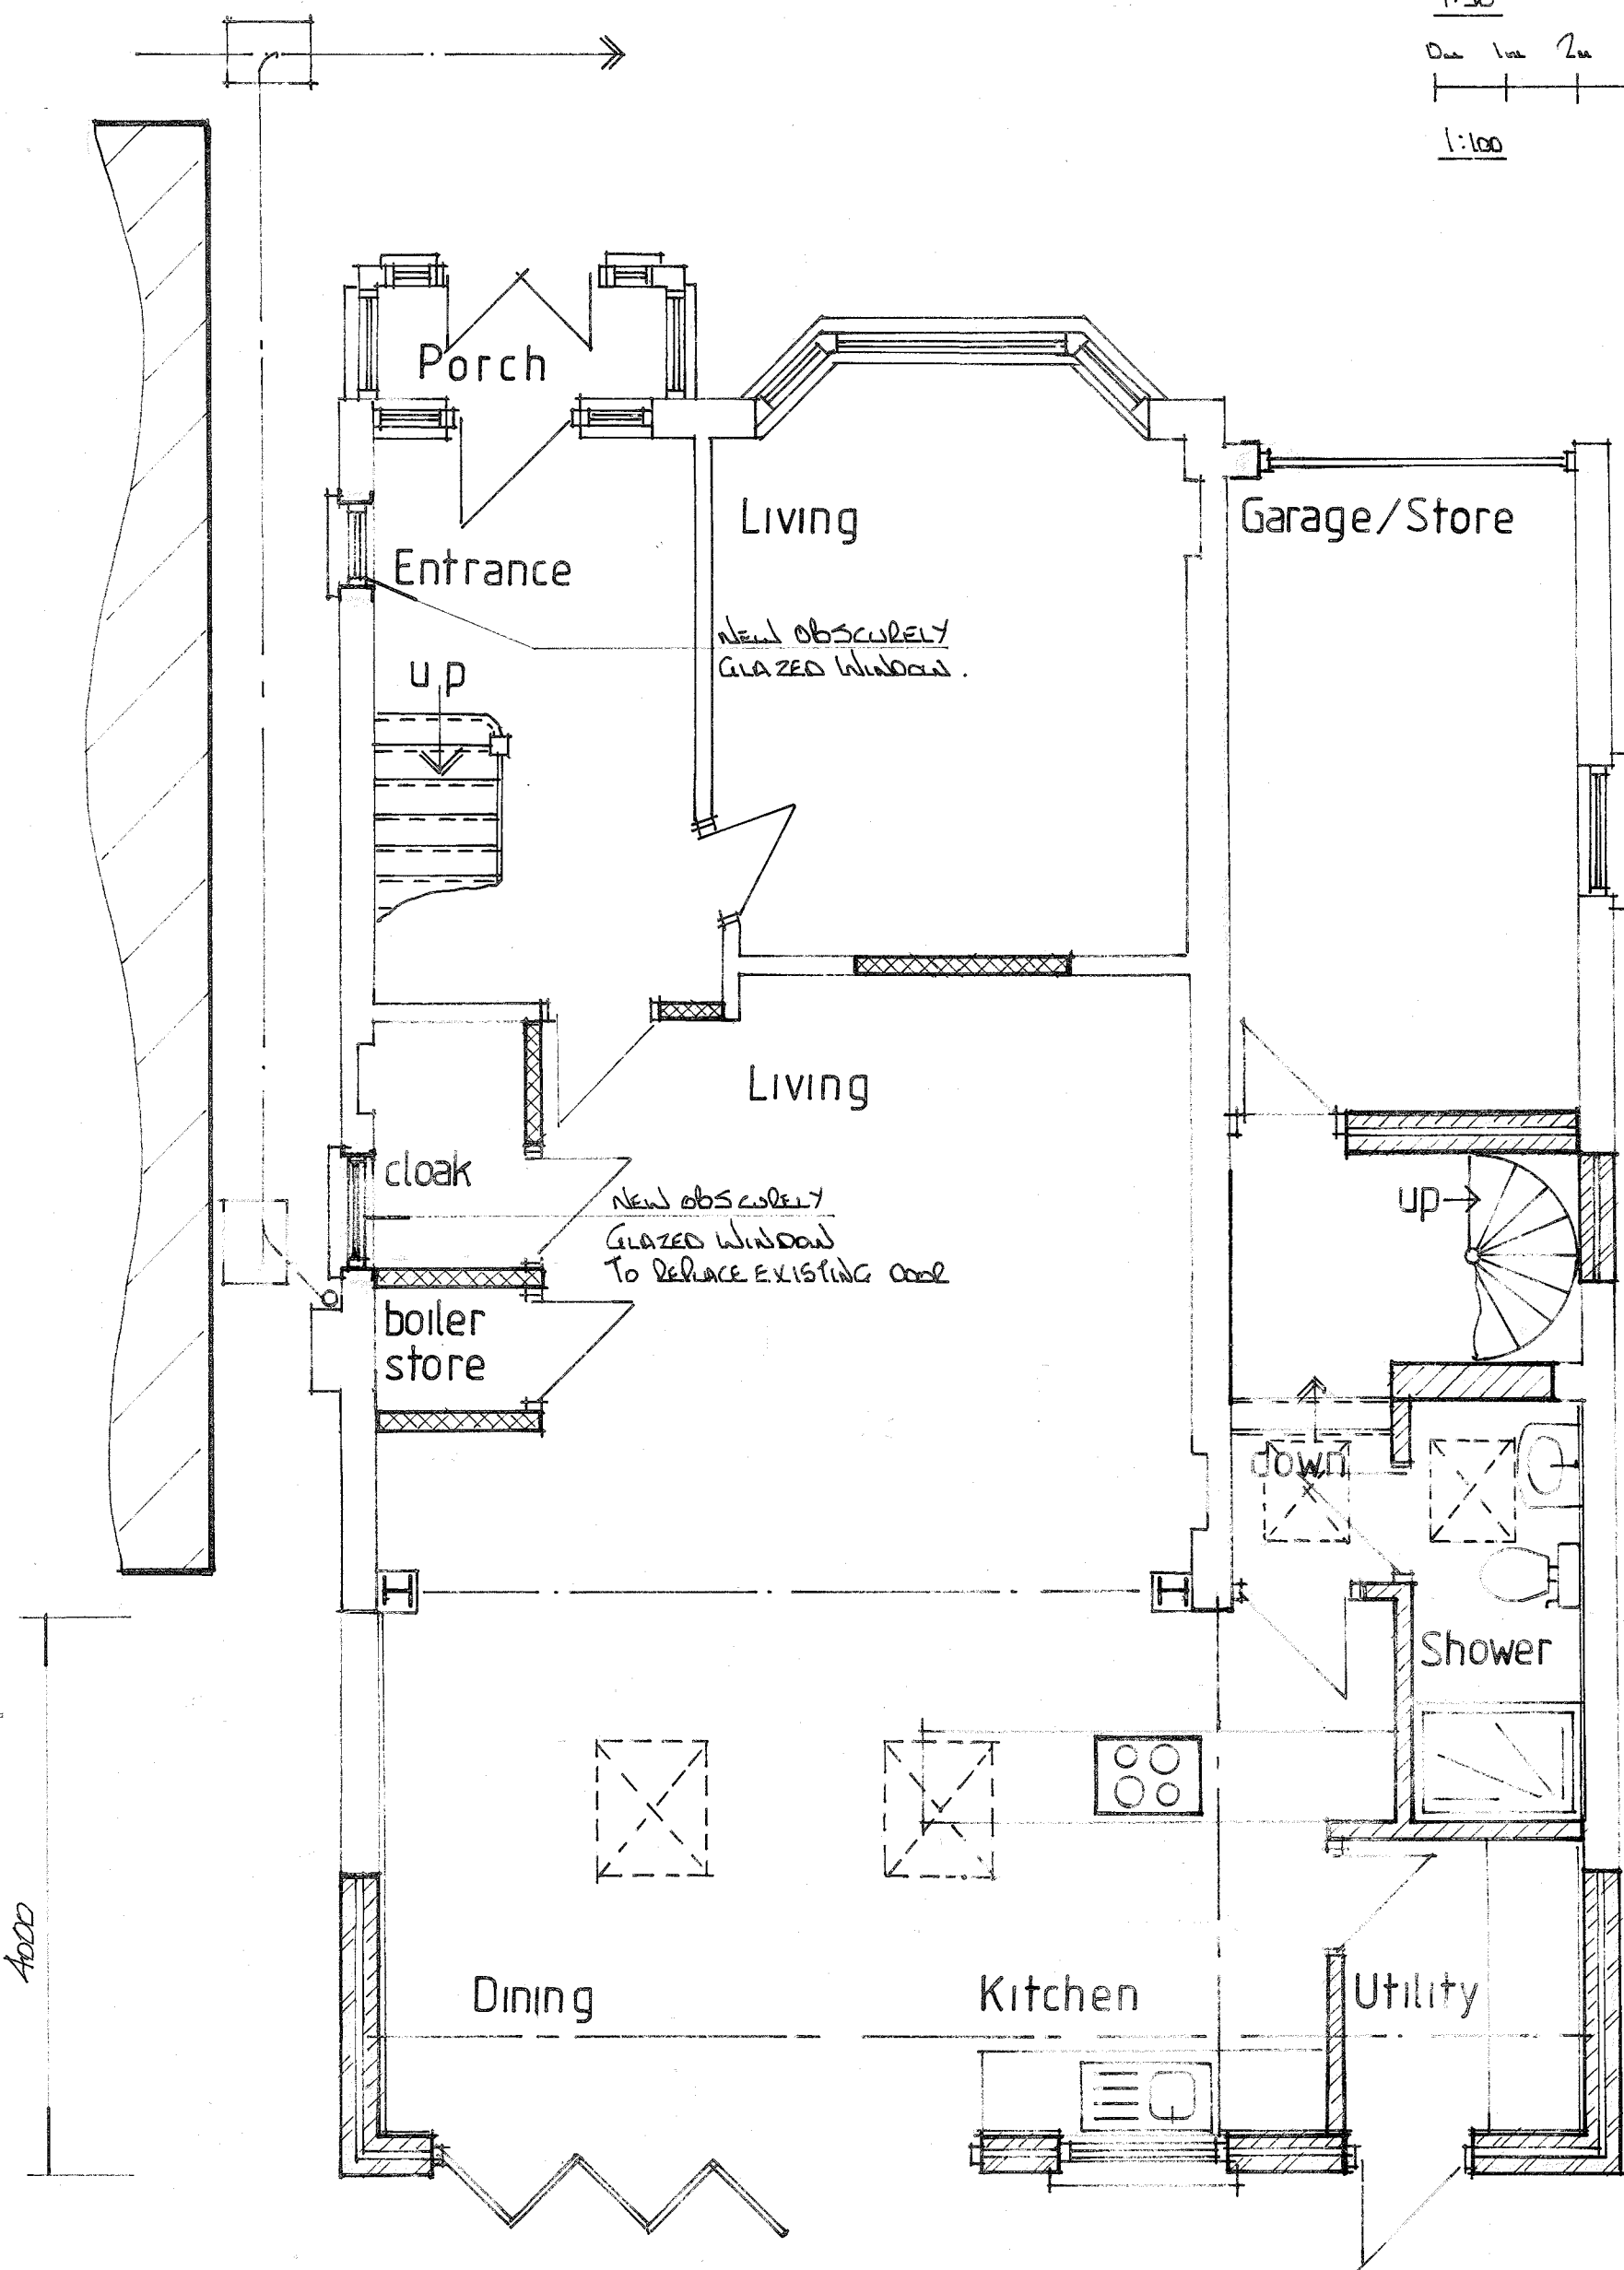

PROPOSED GROUND FLOOR PLAN

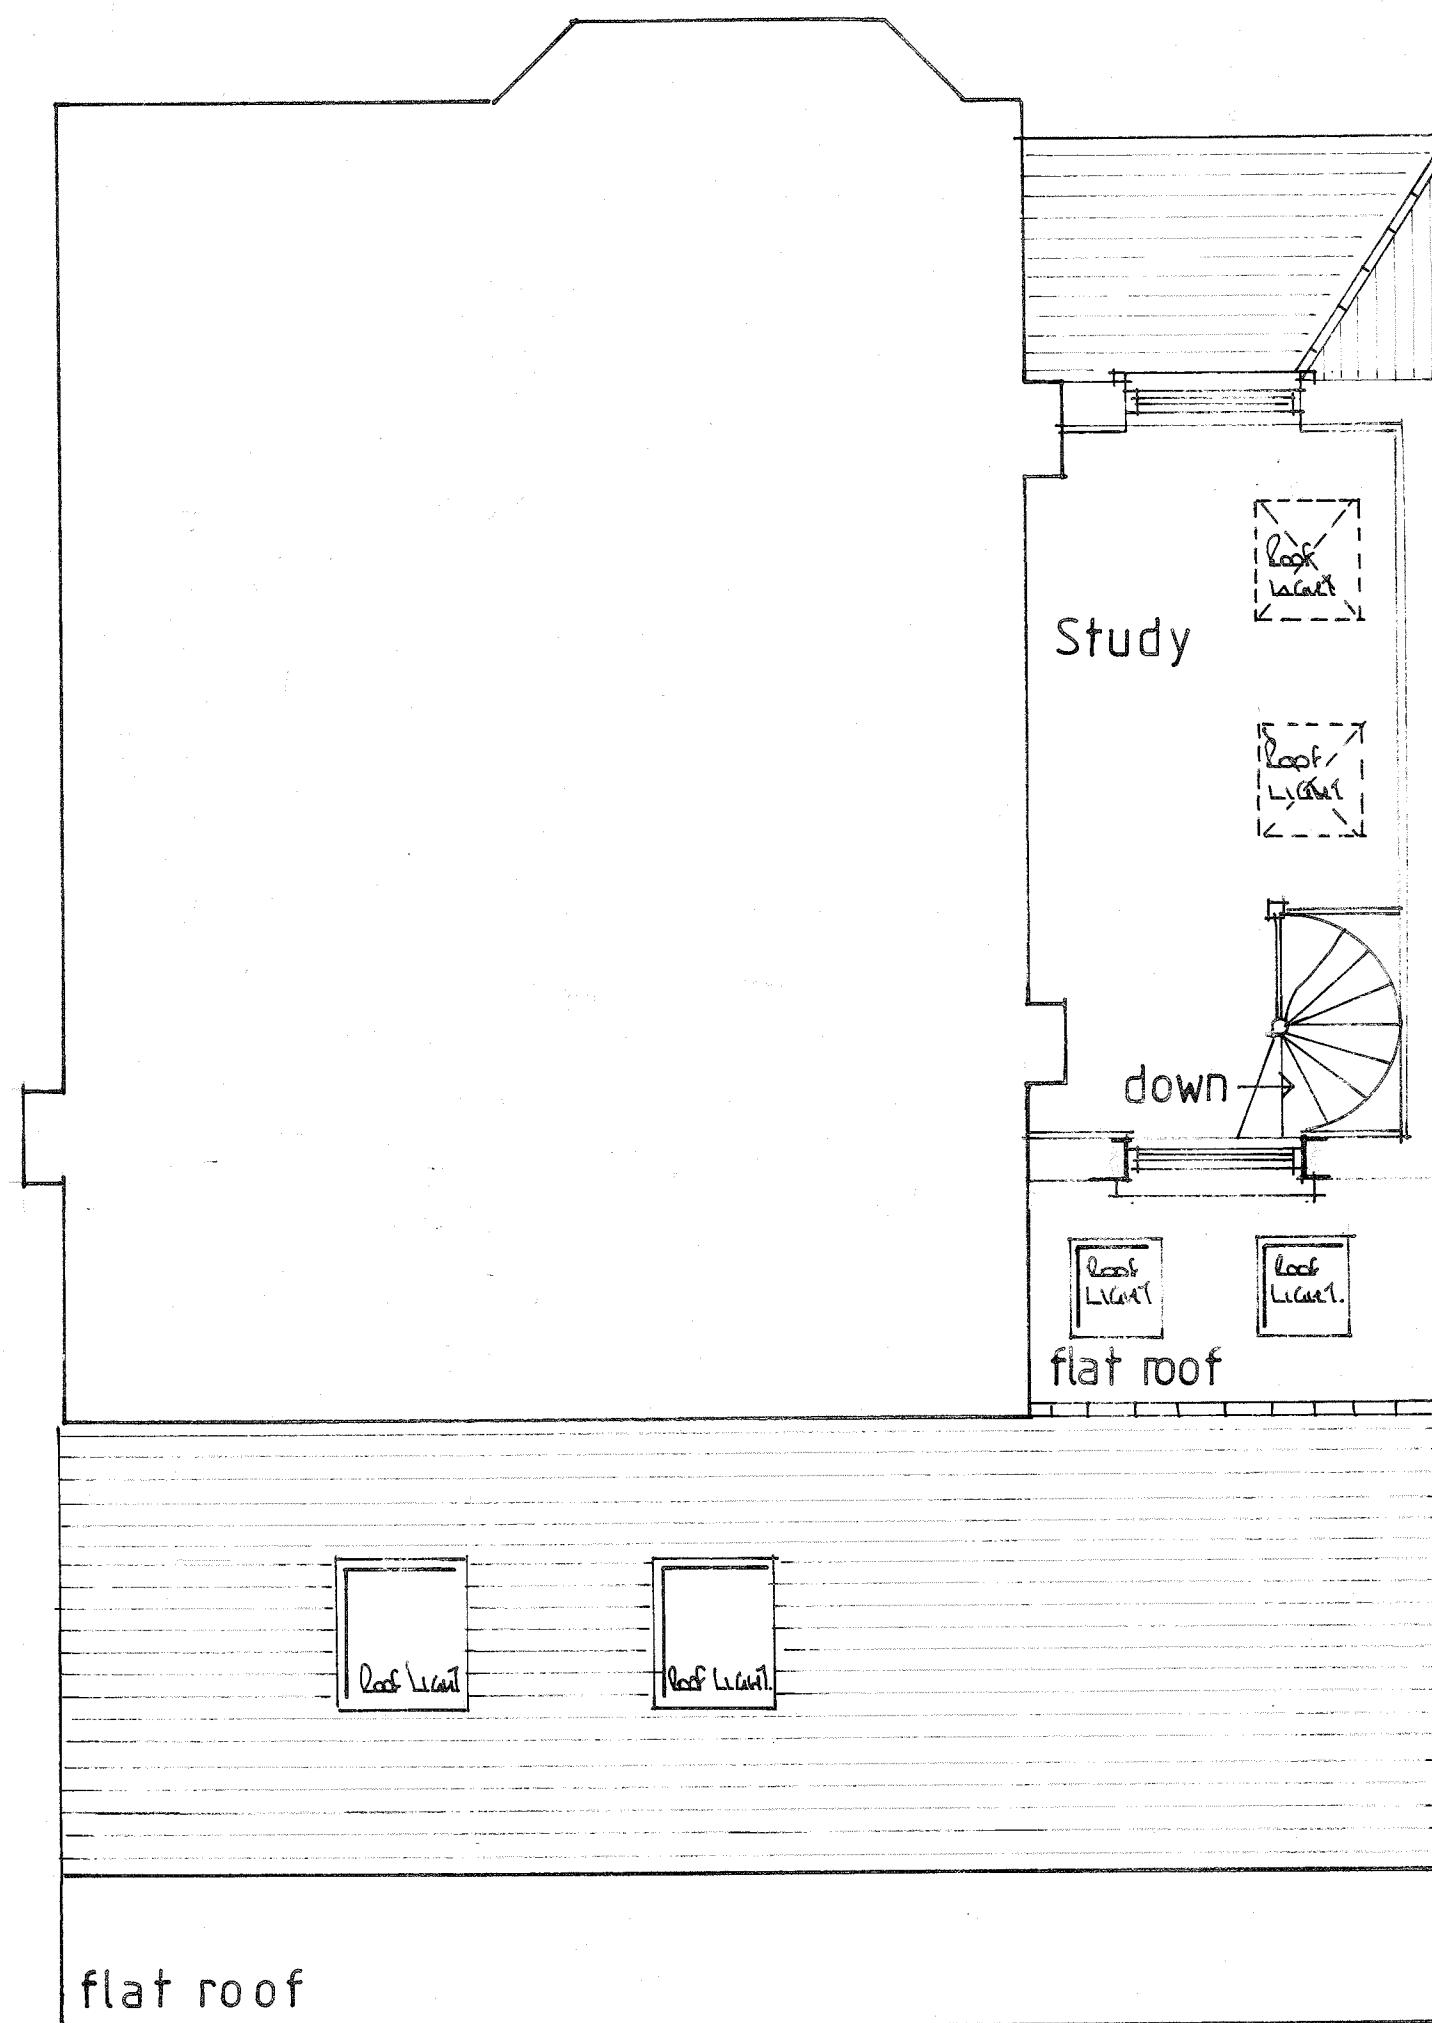

FIRST FLOOR PLAN

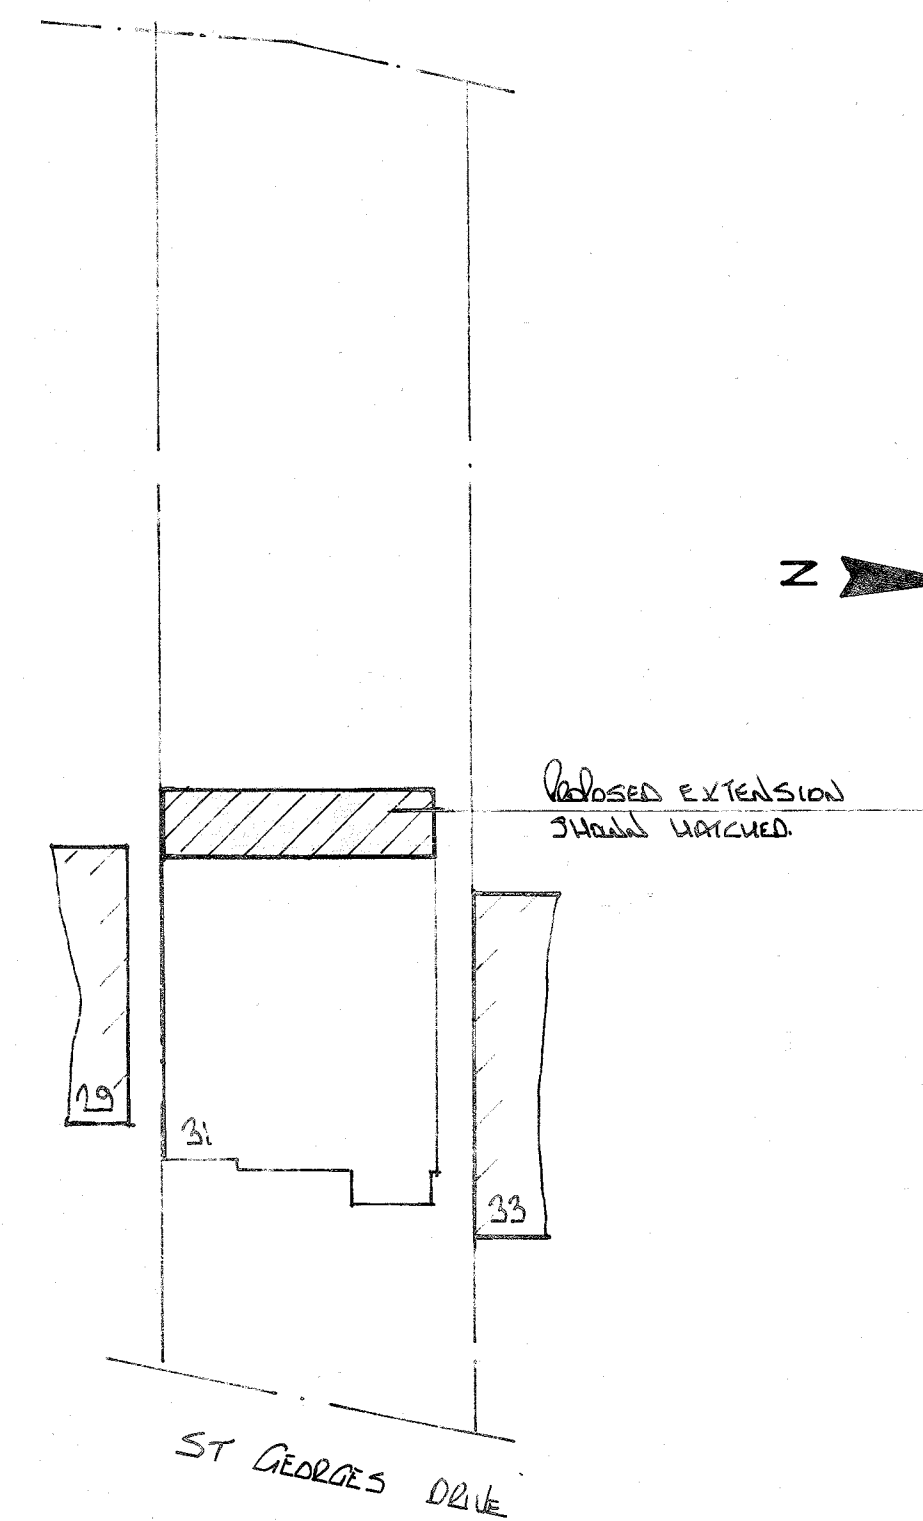

SITE PLAN scale 1:250

THIS DRAWING TO BE READ
IN CONJUNCTION WITH DRG
No 4387/01

ALL MATERIALS TO MATCH EXISTING




REAR ELEVATION


Reduce Garage door
size to 215mm



FRONT ELEVATION

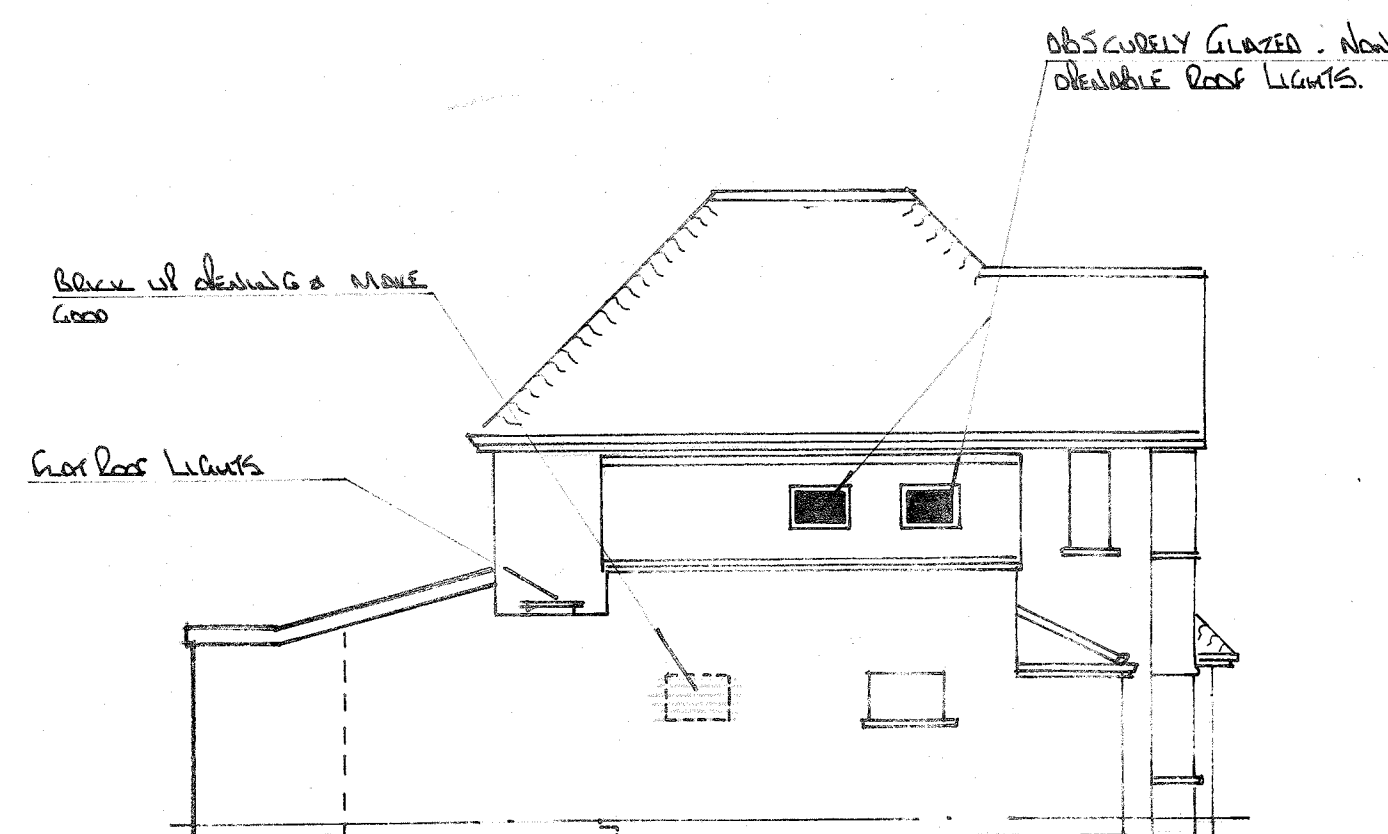

SIDE ELEVATION

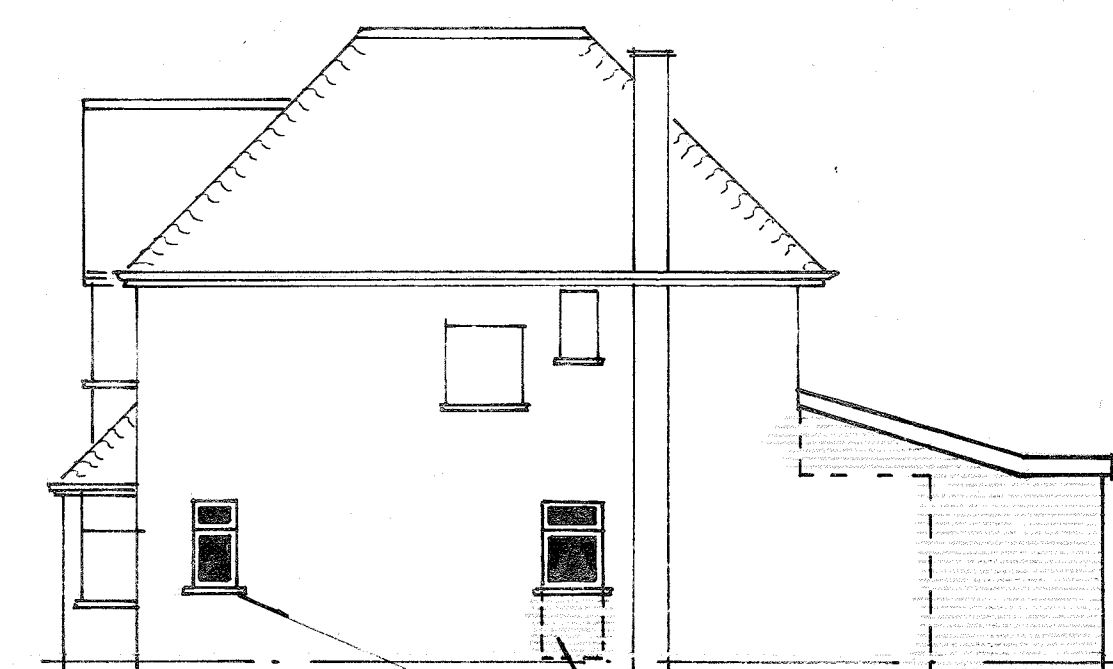

SIDE ELEVATION

Top of roof
Top of base
3400 MAX
3000 MAX
GND LVL.

NOTES:
All dimensions must be checked on site and not
scaled from this drawing.

Date	Revisions

Pottle & Co Ltd
Planning & Building Consultants
Suite A, 128 Manor Way
Ruislip, Middlesex, HA4 8HR
Tel: 01895 622800
www.pottle.uk.com

Client
MR MRS MADADI

Job Title
31 St George's Drive
Ickenham
Middx

Drawing Title
PROPOSED SINGLE STOREY
REAR EXTENSION AND
PART GARAGE CONVERSION

Scale 1:50, 100.

Date June 2020 Drawn by GEL

Drg No. 4387/02 Rev.