

GENERAL NOTES

All rights reserved. Reserved by the company. No part of this work covered by the copyright herein may be reproduced or used in any form or by any means—graphic, electronic or mechanical, including photocopying, recording, or by any information storage and retrieval system—without the written permission of the company proprietor.



All dimensions to be checked on site and any discrepancy to be notified to the supervising officer.

No dimension to be scaled from the drawings for construction purposes.

The sale purpose of this drawing is the procurement of planning permission for the proposed development.

Where this drawing is used for the work, contractor should request of the planning authority for the relevant approval and work is not to commence until the relevant approval has been received.

PLANNING

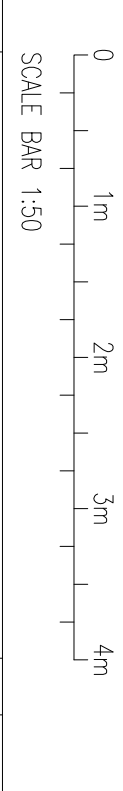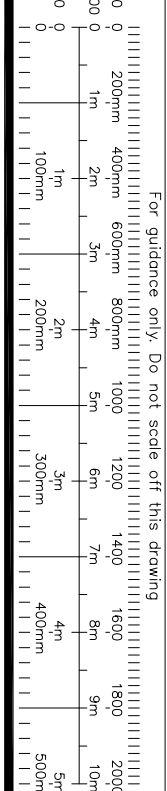

P3	AMENDED AS PER PLANNERS EMAIL DATED 22/04/2015	MP	22.04.15
P2	AMENDED AS PER PLANNERS EMAIL	MP	17.04.15
P1	AMENDED TO SUIT PLANNERS COMMENTS DATED 07/03/2014	GB	10.03.14
REVISION	DESCRIPTION	BY	DATE

**Salotia**
CHARTERED ARCHITECTS

Unit 26 Cygnus Business Centre, Dainewyer Road NW10 2XA
Tel.: +44 (020) 8451 7833 +44 (020) 8459 9600
Fax: +44 (020) 8451 3370
Email: lvekhia@salotia.co.uk website: www.salotia.co.uk


PROJECT
5 DRYSDALE CLOSE,
NORTHWOOD HA6 2YT

DRAWING TITLE
EXISTING & PROPOSED FLOOR
PLANS


DATE	27.02.2014	DRAWN BY	GB
SCALE	1:50, 1:100@A1	CHECKED BY	LV

DRAWING NO. REVISION


140205-60-P3

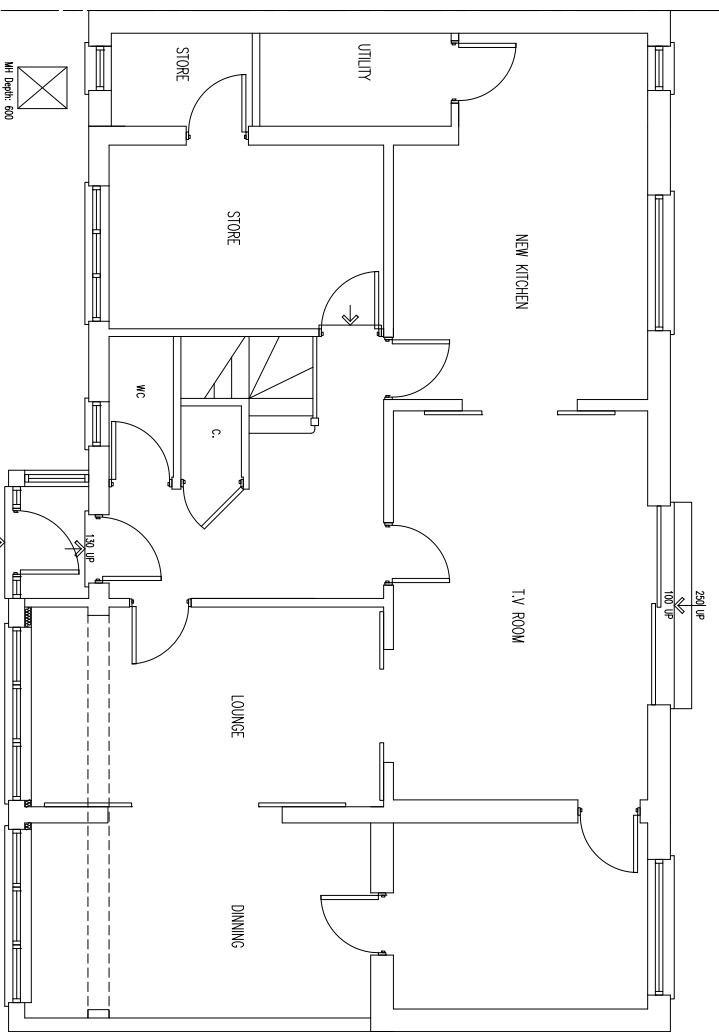


EXISTING GROUND FLOOR PLAN

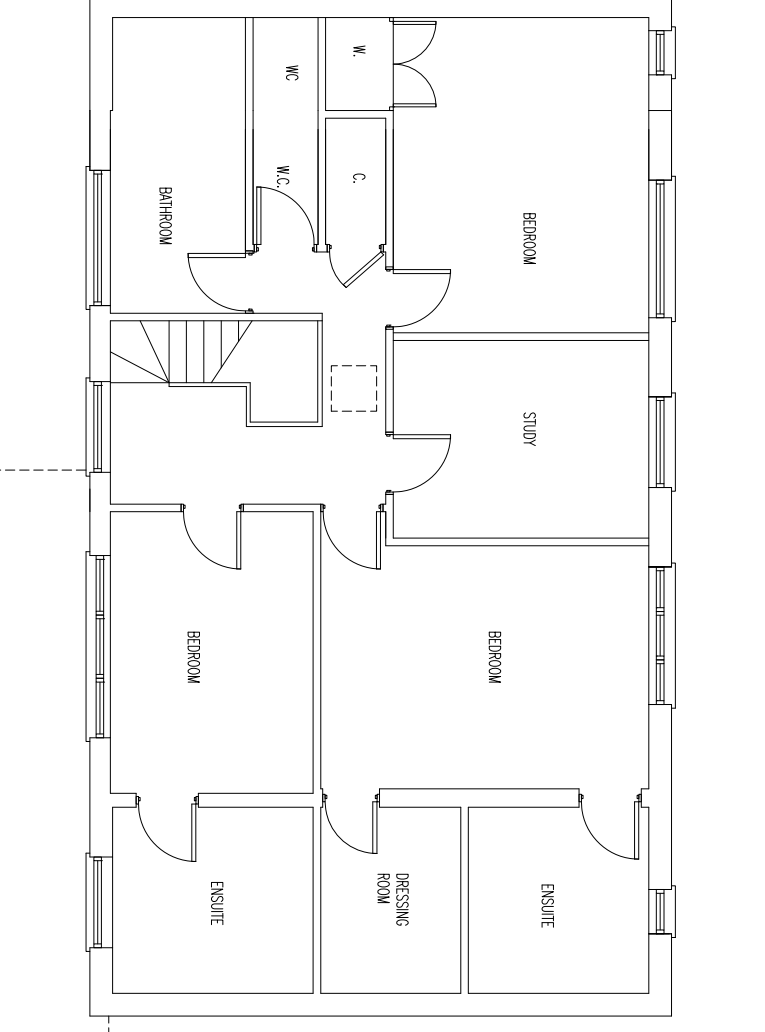


EXISTING FIRST FLOOR PLAN

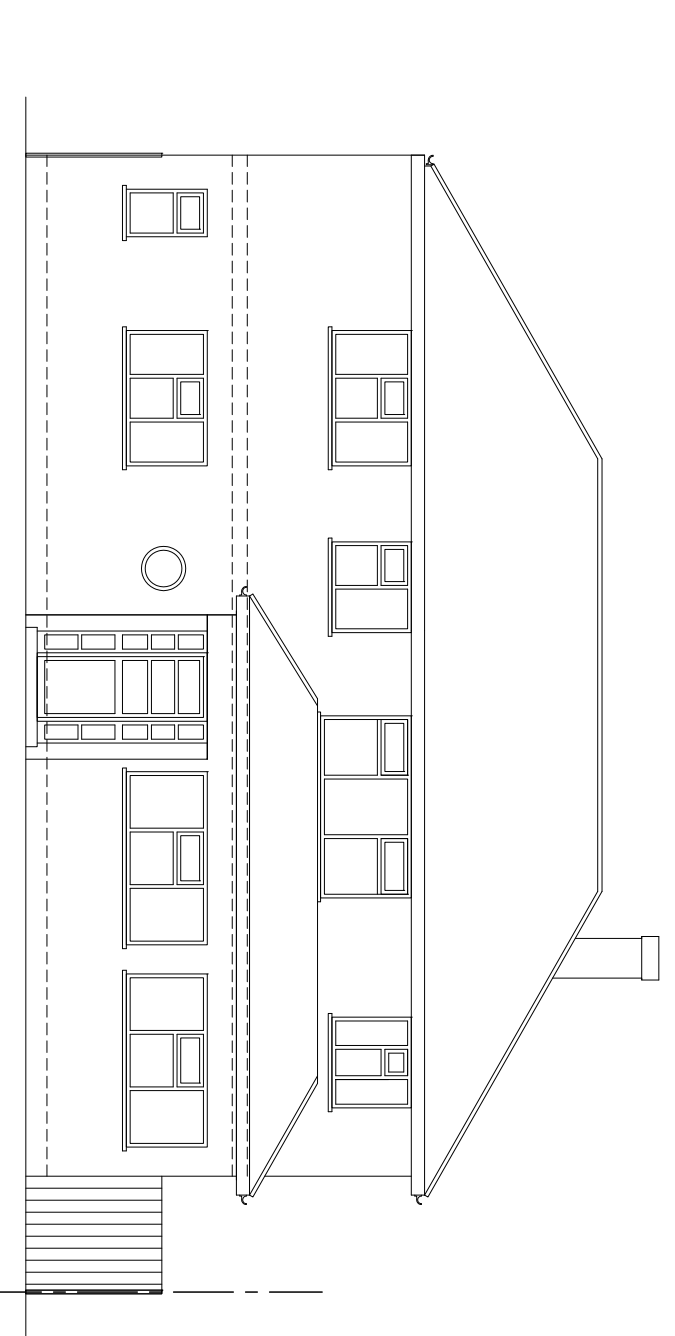


EXISTING FRONT ELEVATION

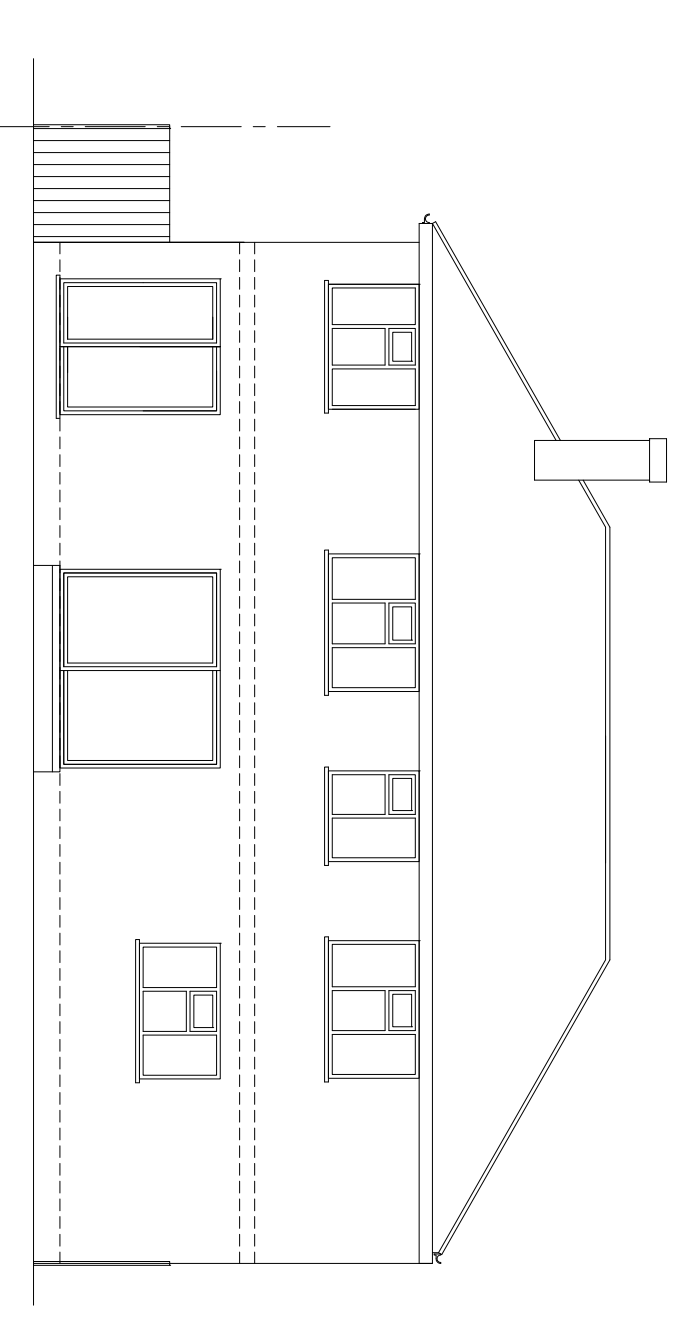


EXISTING REAR ELEVATION

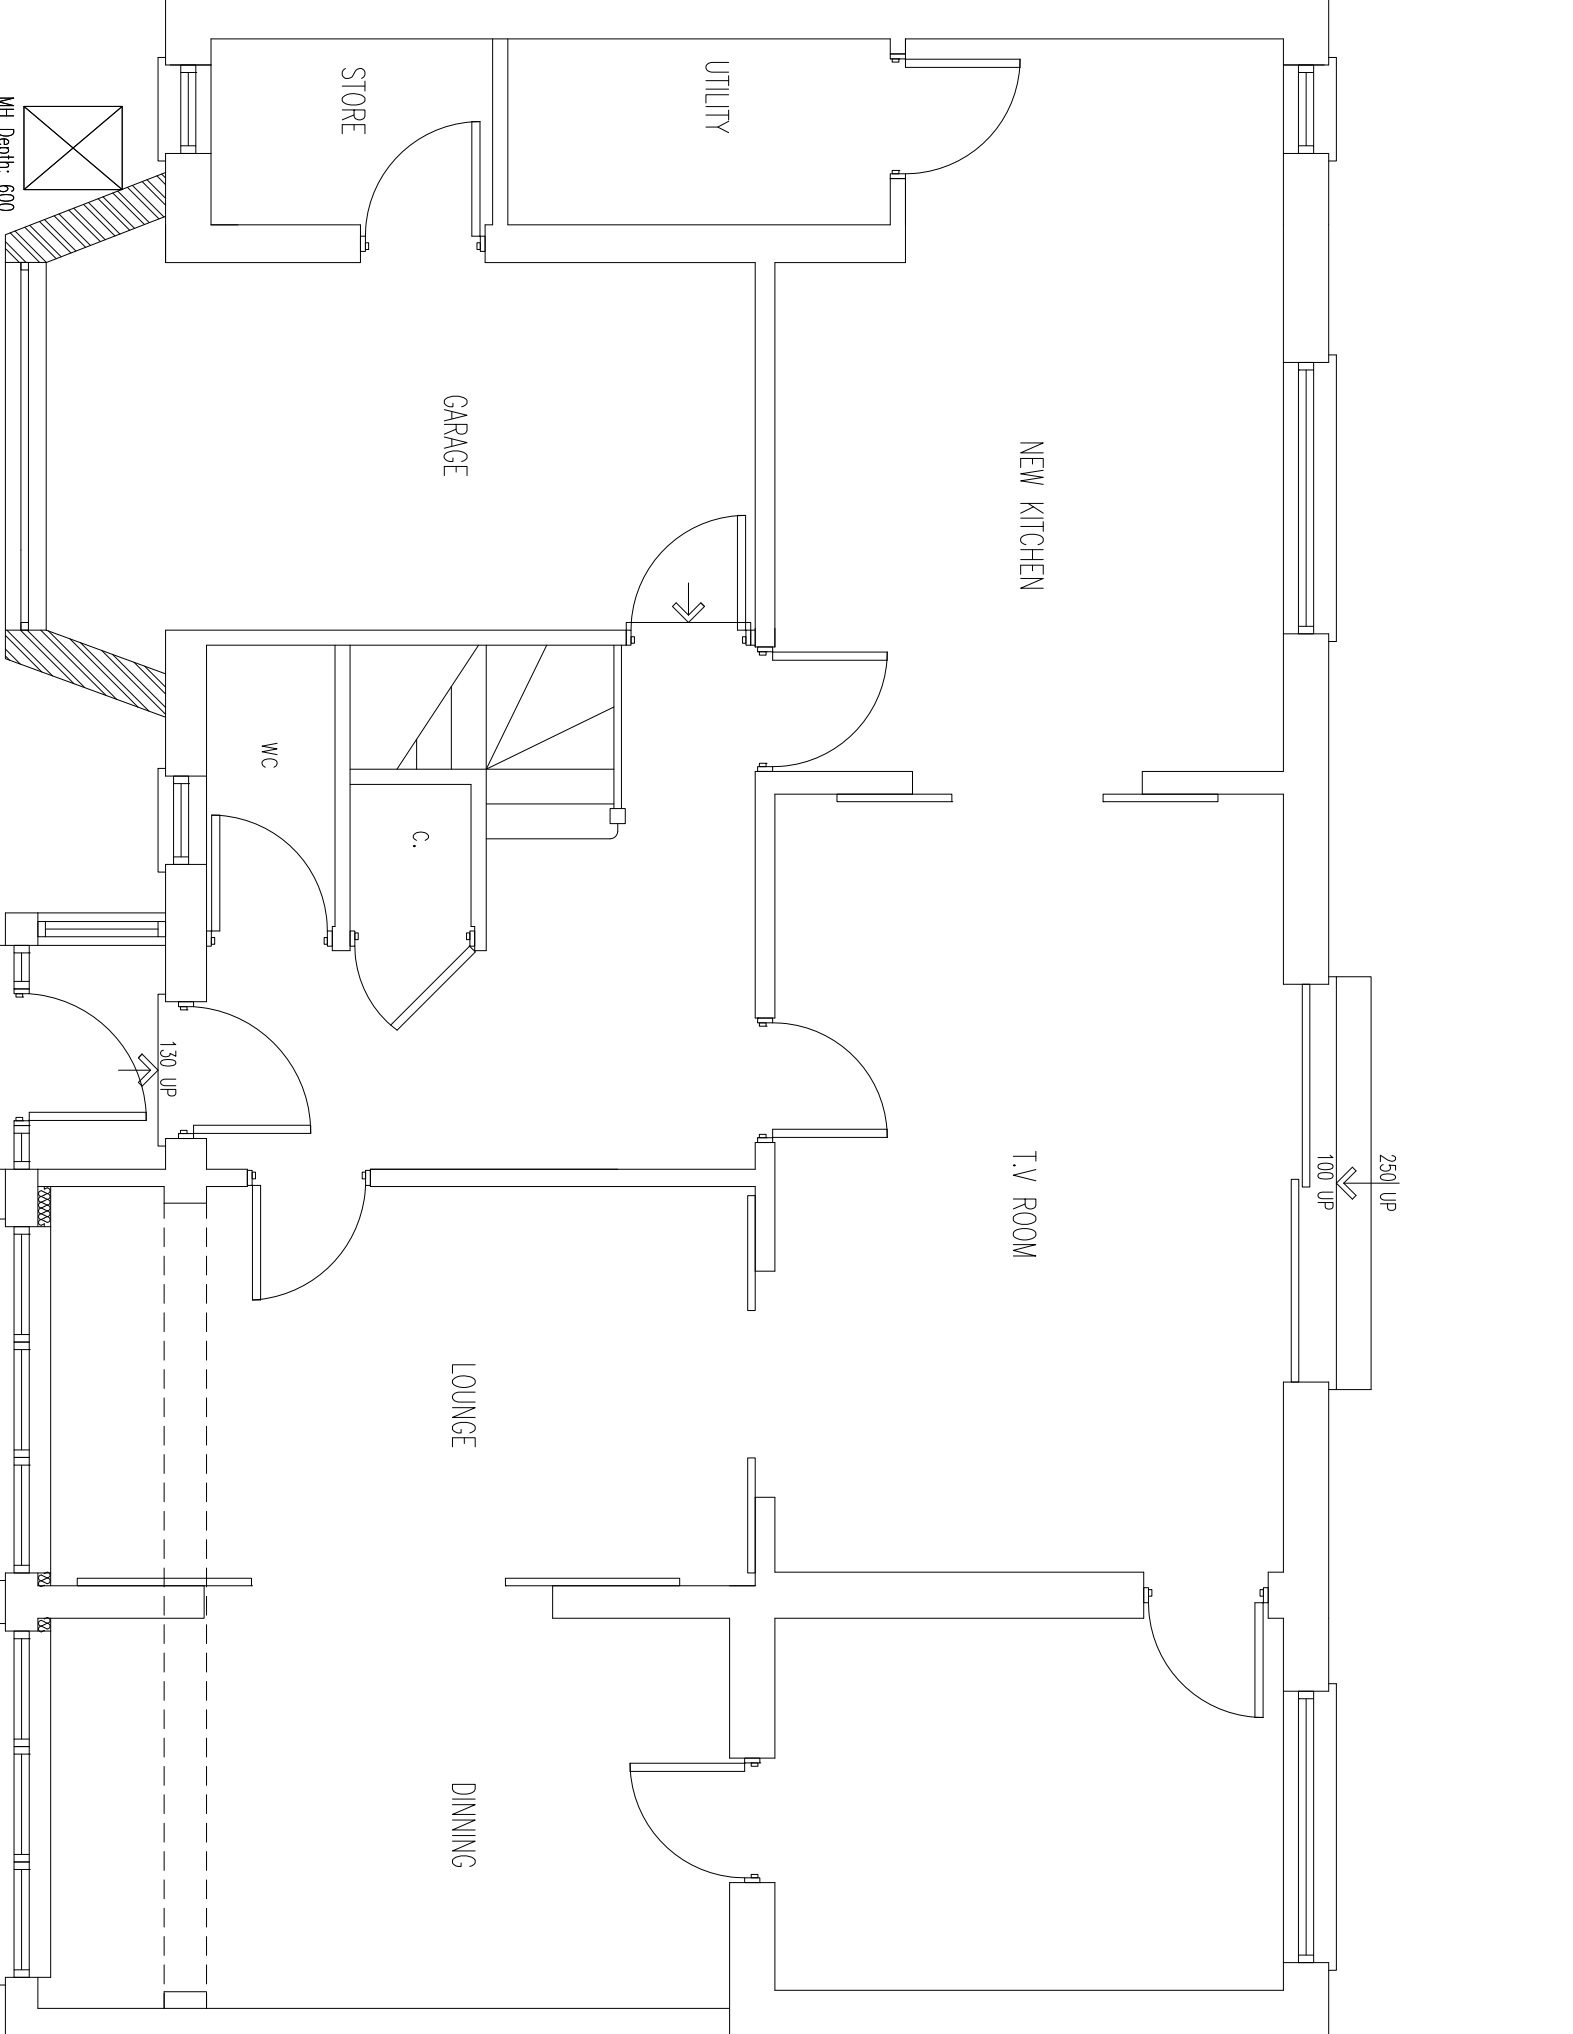


PROPOSED GROUND FLOOR PLAN

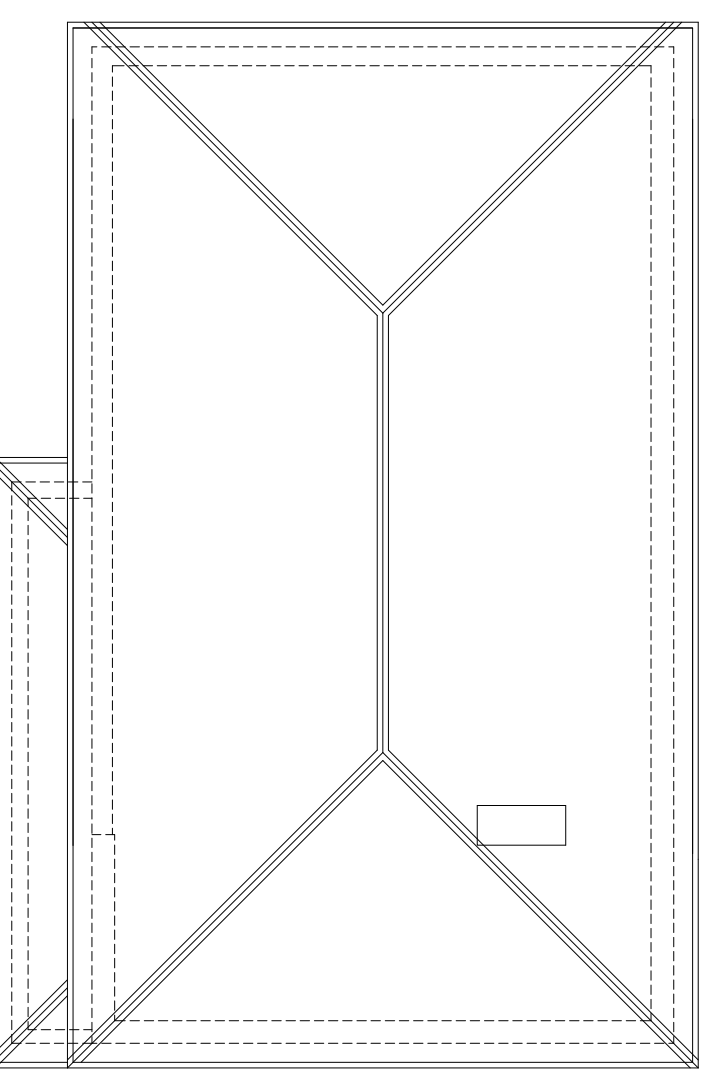


EXISTING ROOF PLAN

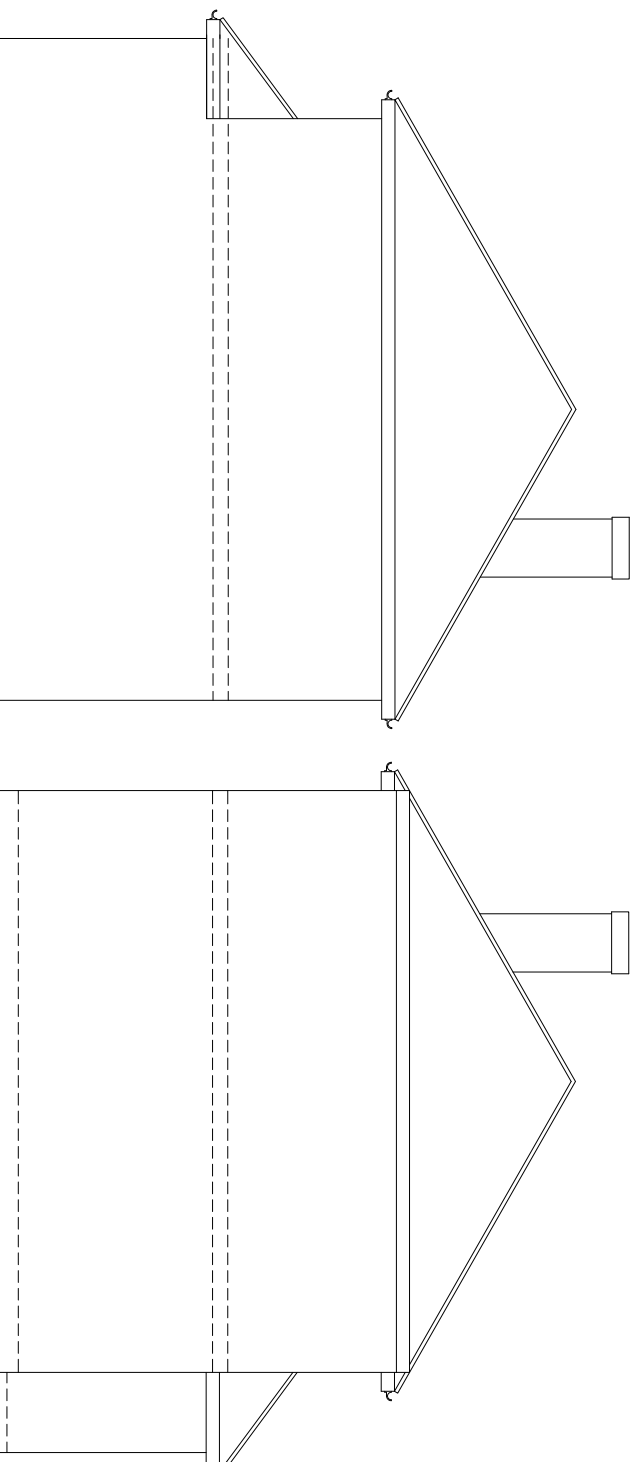


EXISTING RIGHT SIDE ELEVATION

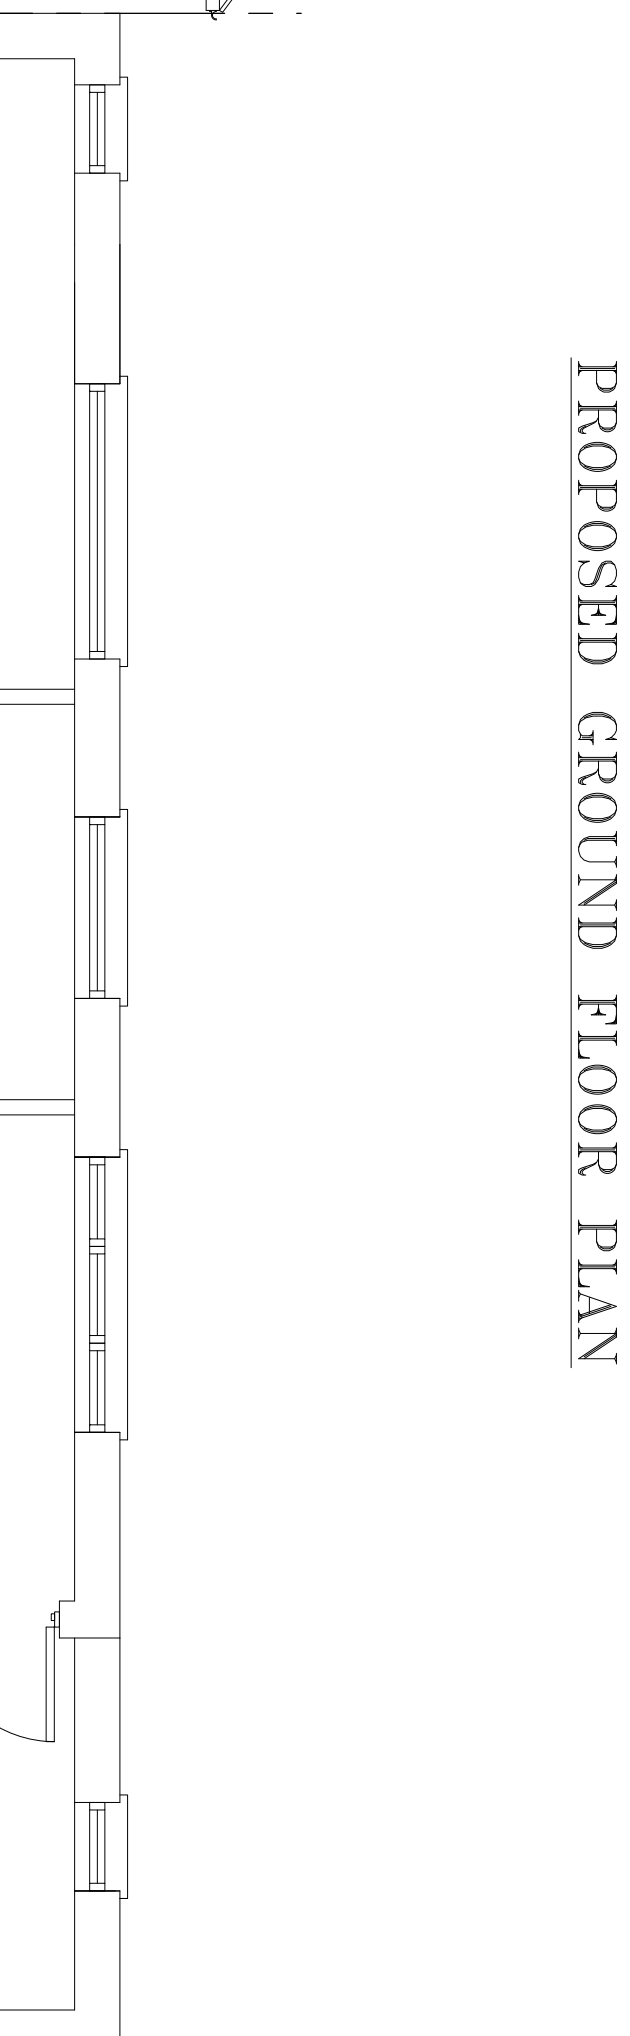


EXISTING LEFT SIDE ELEVATION

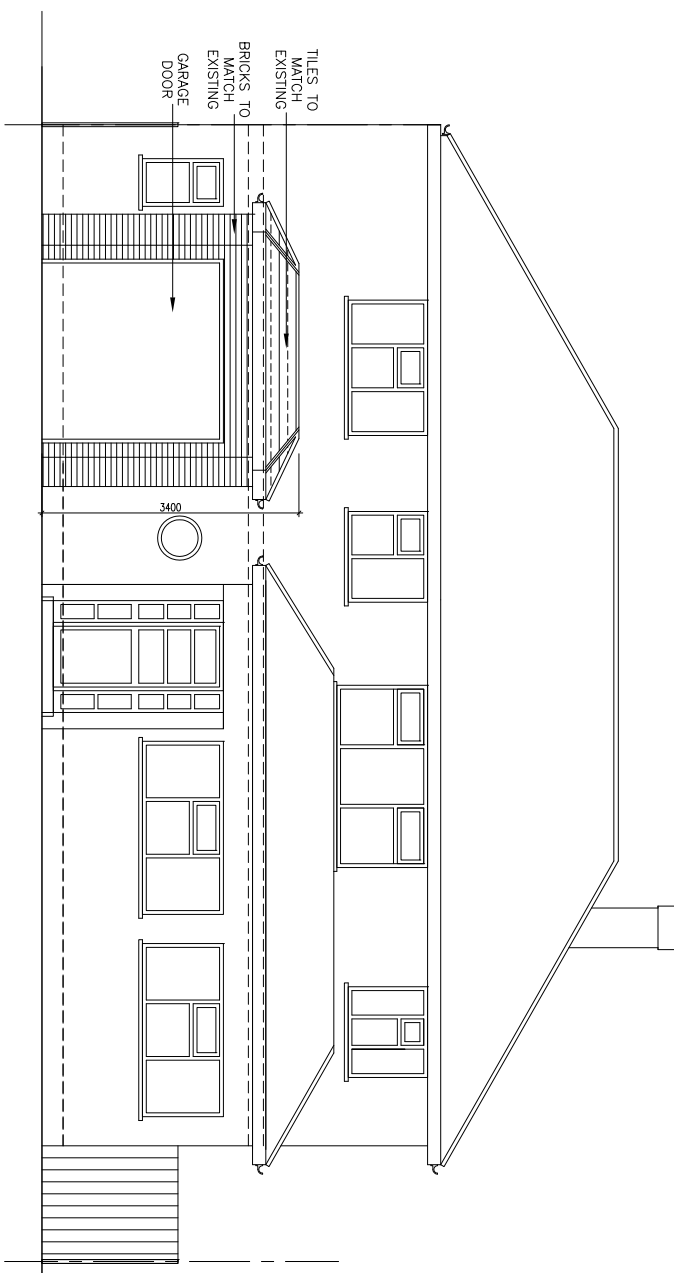


PROPOSED FRONT ELEVATION

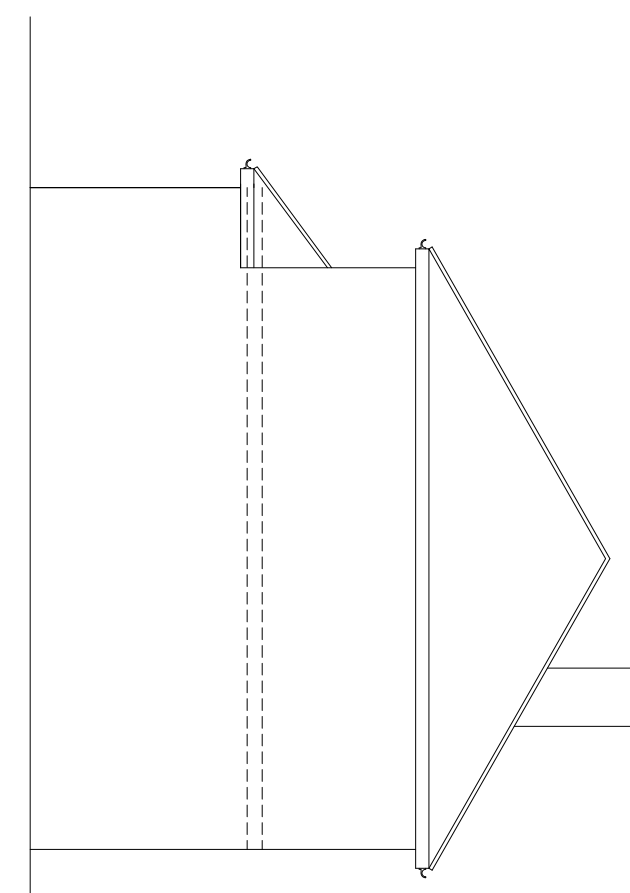

EXISTING RIGHT SIDE ELEVATION

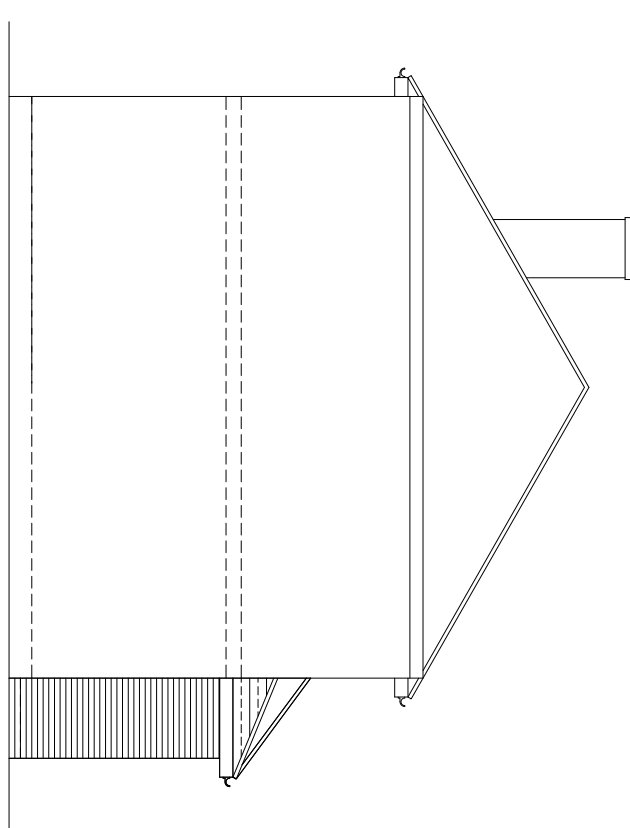

PROPOSED LEFT SIDE ELEVATION

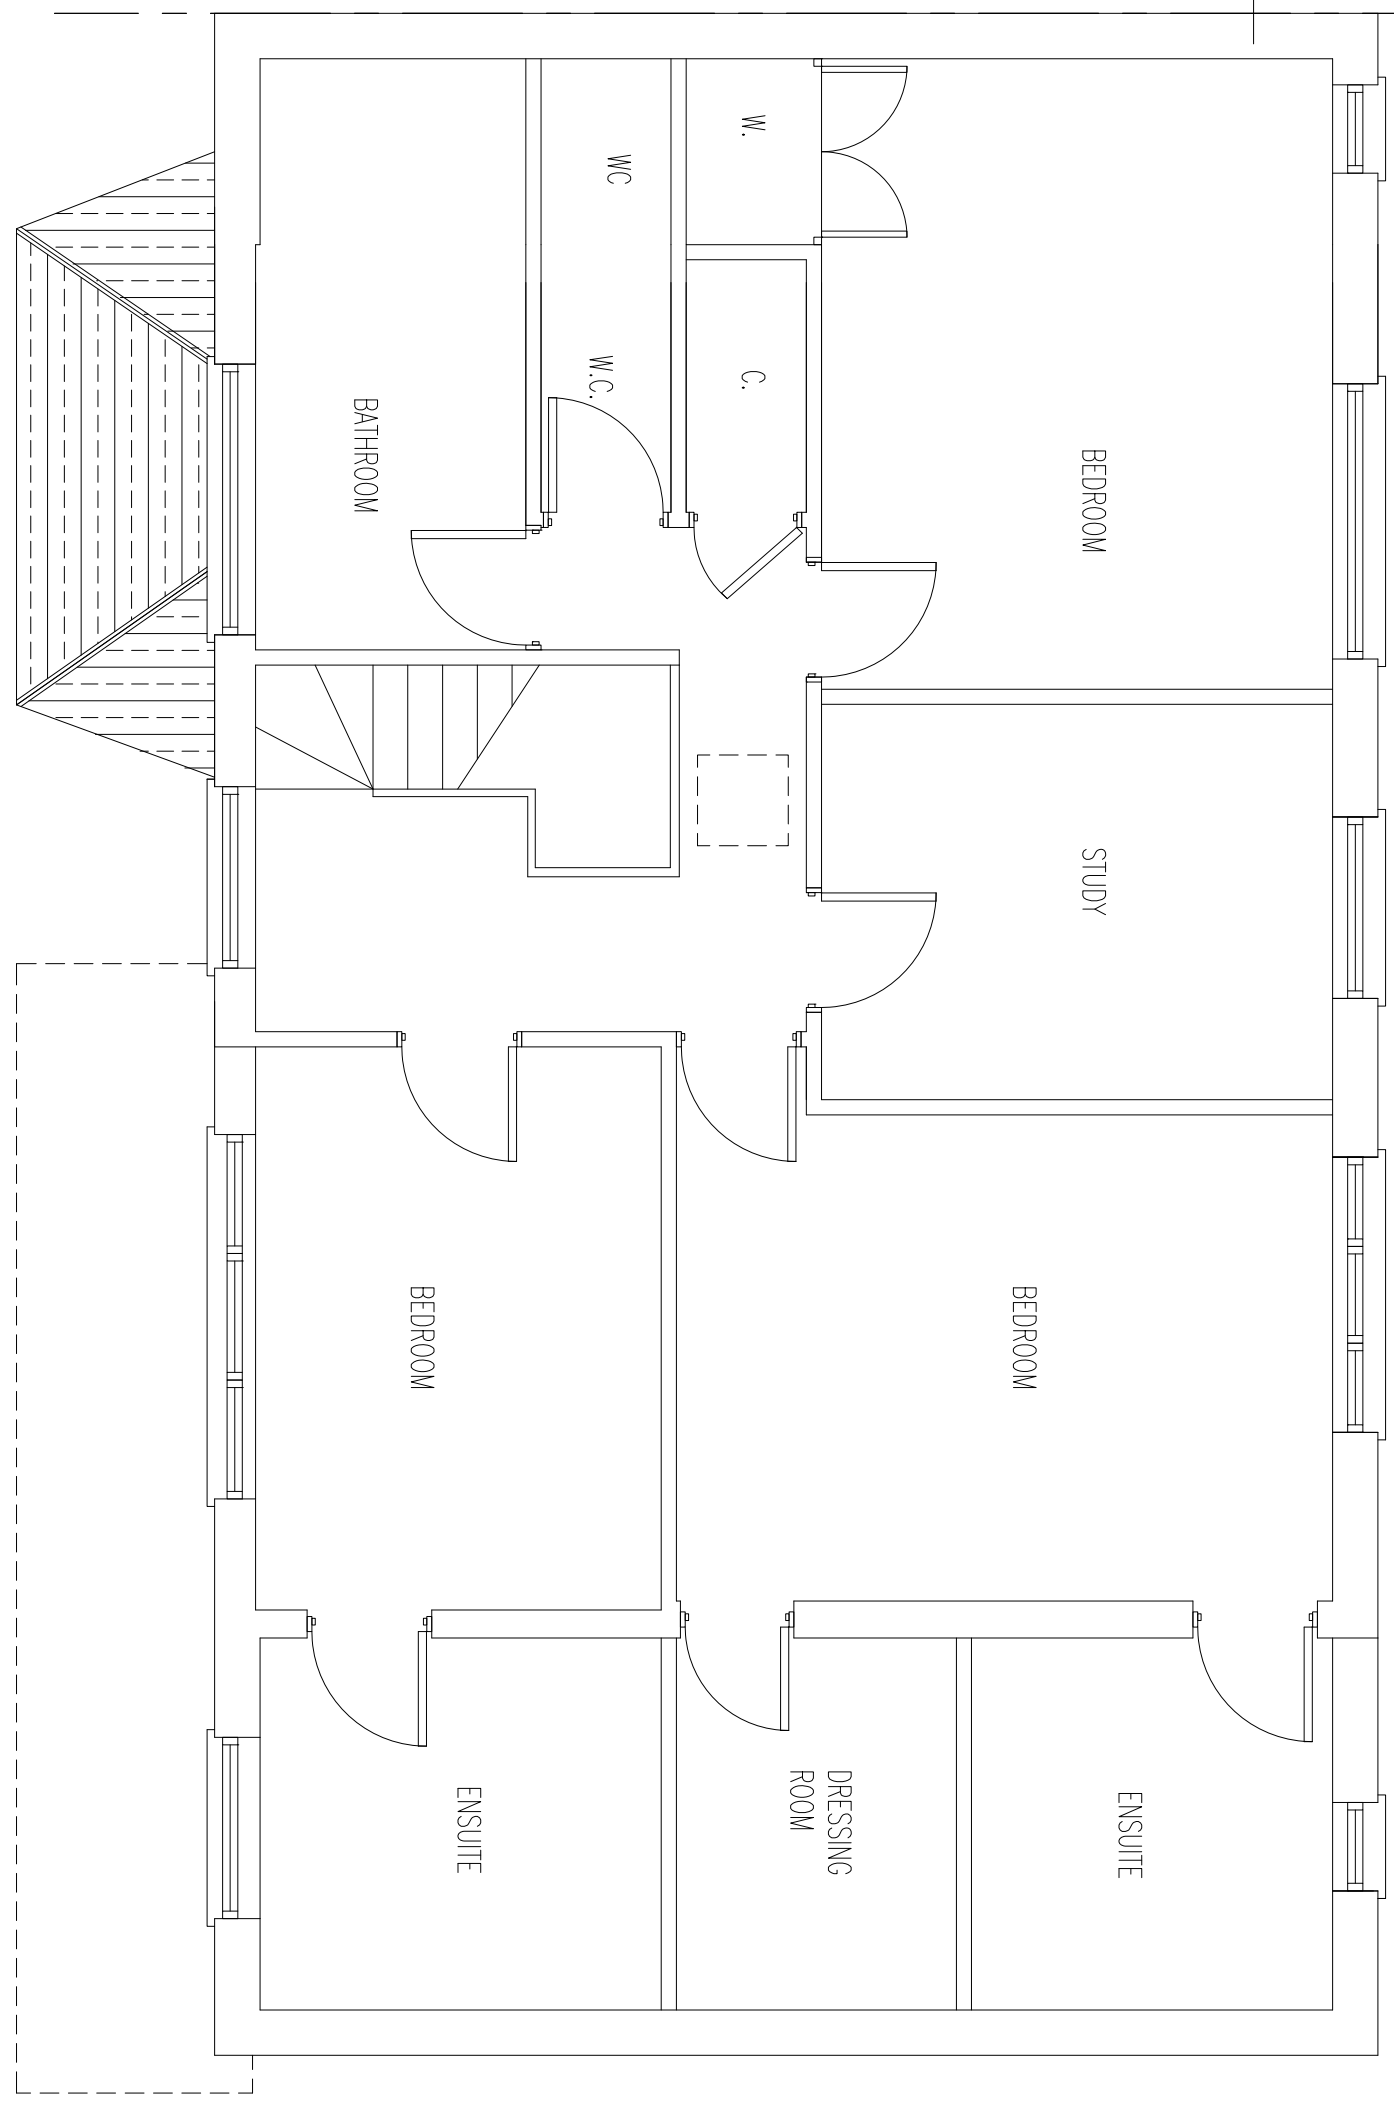

PROPOSED FIRST FLOOR PLAN