


GENERAL NOTES

All rights reserved. Reserved by the company. No part of this work covered by the copyright herein may be reproduced or used in any form or by any means—graphic, electronic or mechanical, including photocopying, recording, or by any information storage and retrieval system—without the written permission of the company proprietor.

All dimensions to be checked on site and any discrepancy to be notified to the supervising officer.

No dimension to be scaled from the drawings for construction purposes. The scale of the drawings is to be used for the purpose of checking the work. Where this drawing is used for the work, contractor should request of the architect for the necessary details. All work is to comply with current Building Regulations.

The sale purpose of this drawing is the procurement of planning permission for the proposed development. The drawings are not to be used for any other purpose. Where this drawing is used for the work, contractor should request of the architect for the necessary details. All work is to comply with current Building Regulations.

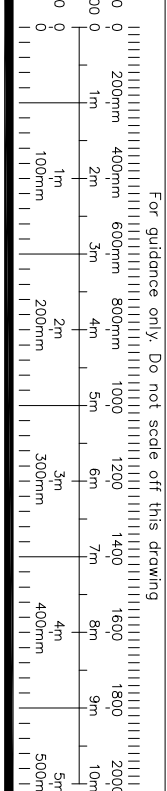

PLANNING






GENERAL NOTES

All rights reserved. Reserved by the company. No part of this work covered by the copyright herein may be reproduced or used in any form or by any means—graphic, electronic or mechanical, including photocopying, recording, or by any information storage and retrieval system—without the written permission of the company proprietor.

All dimensions to be checked on site and any discrepancy to be notified to the supervising officer.

No dimension to be scaled from the drawings for construction purposes. The scale of the drawings is to be used for the purpose of checking the work. Where this drawing is used for the work, contractor should request of the architect for the necessary details. All work is to comply with current Building Regulations.


The sale purpose of this drawing is the procurement of planning permission for the proposed development. The drawings are not to be used for any other purpose. Where this drawing is used for the work, contractor should request of the architect for the necessary details. All work is to comply with current Building Regulations.

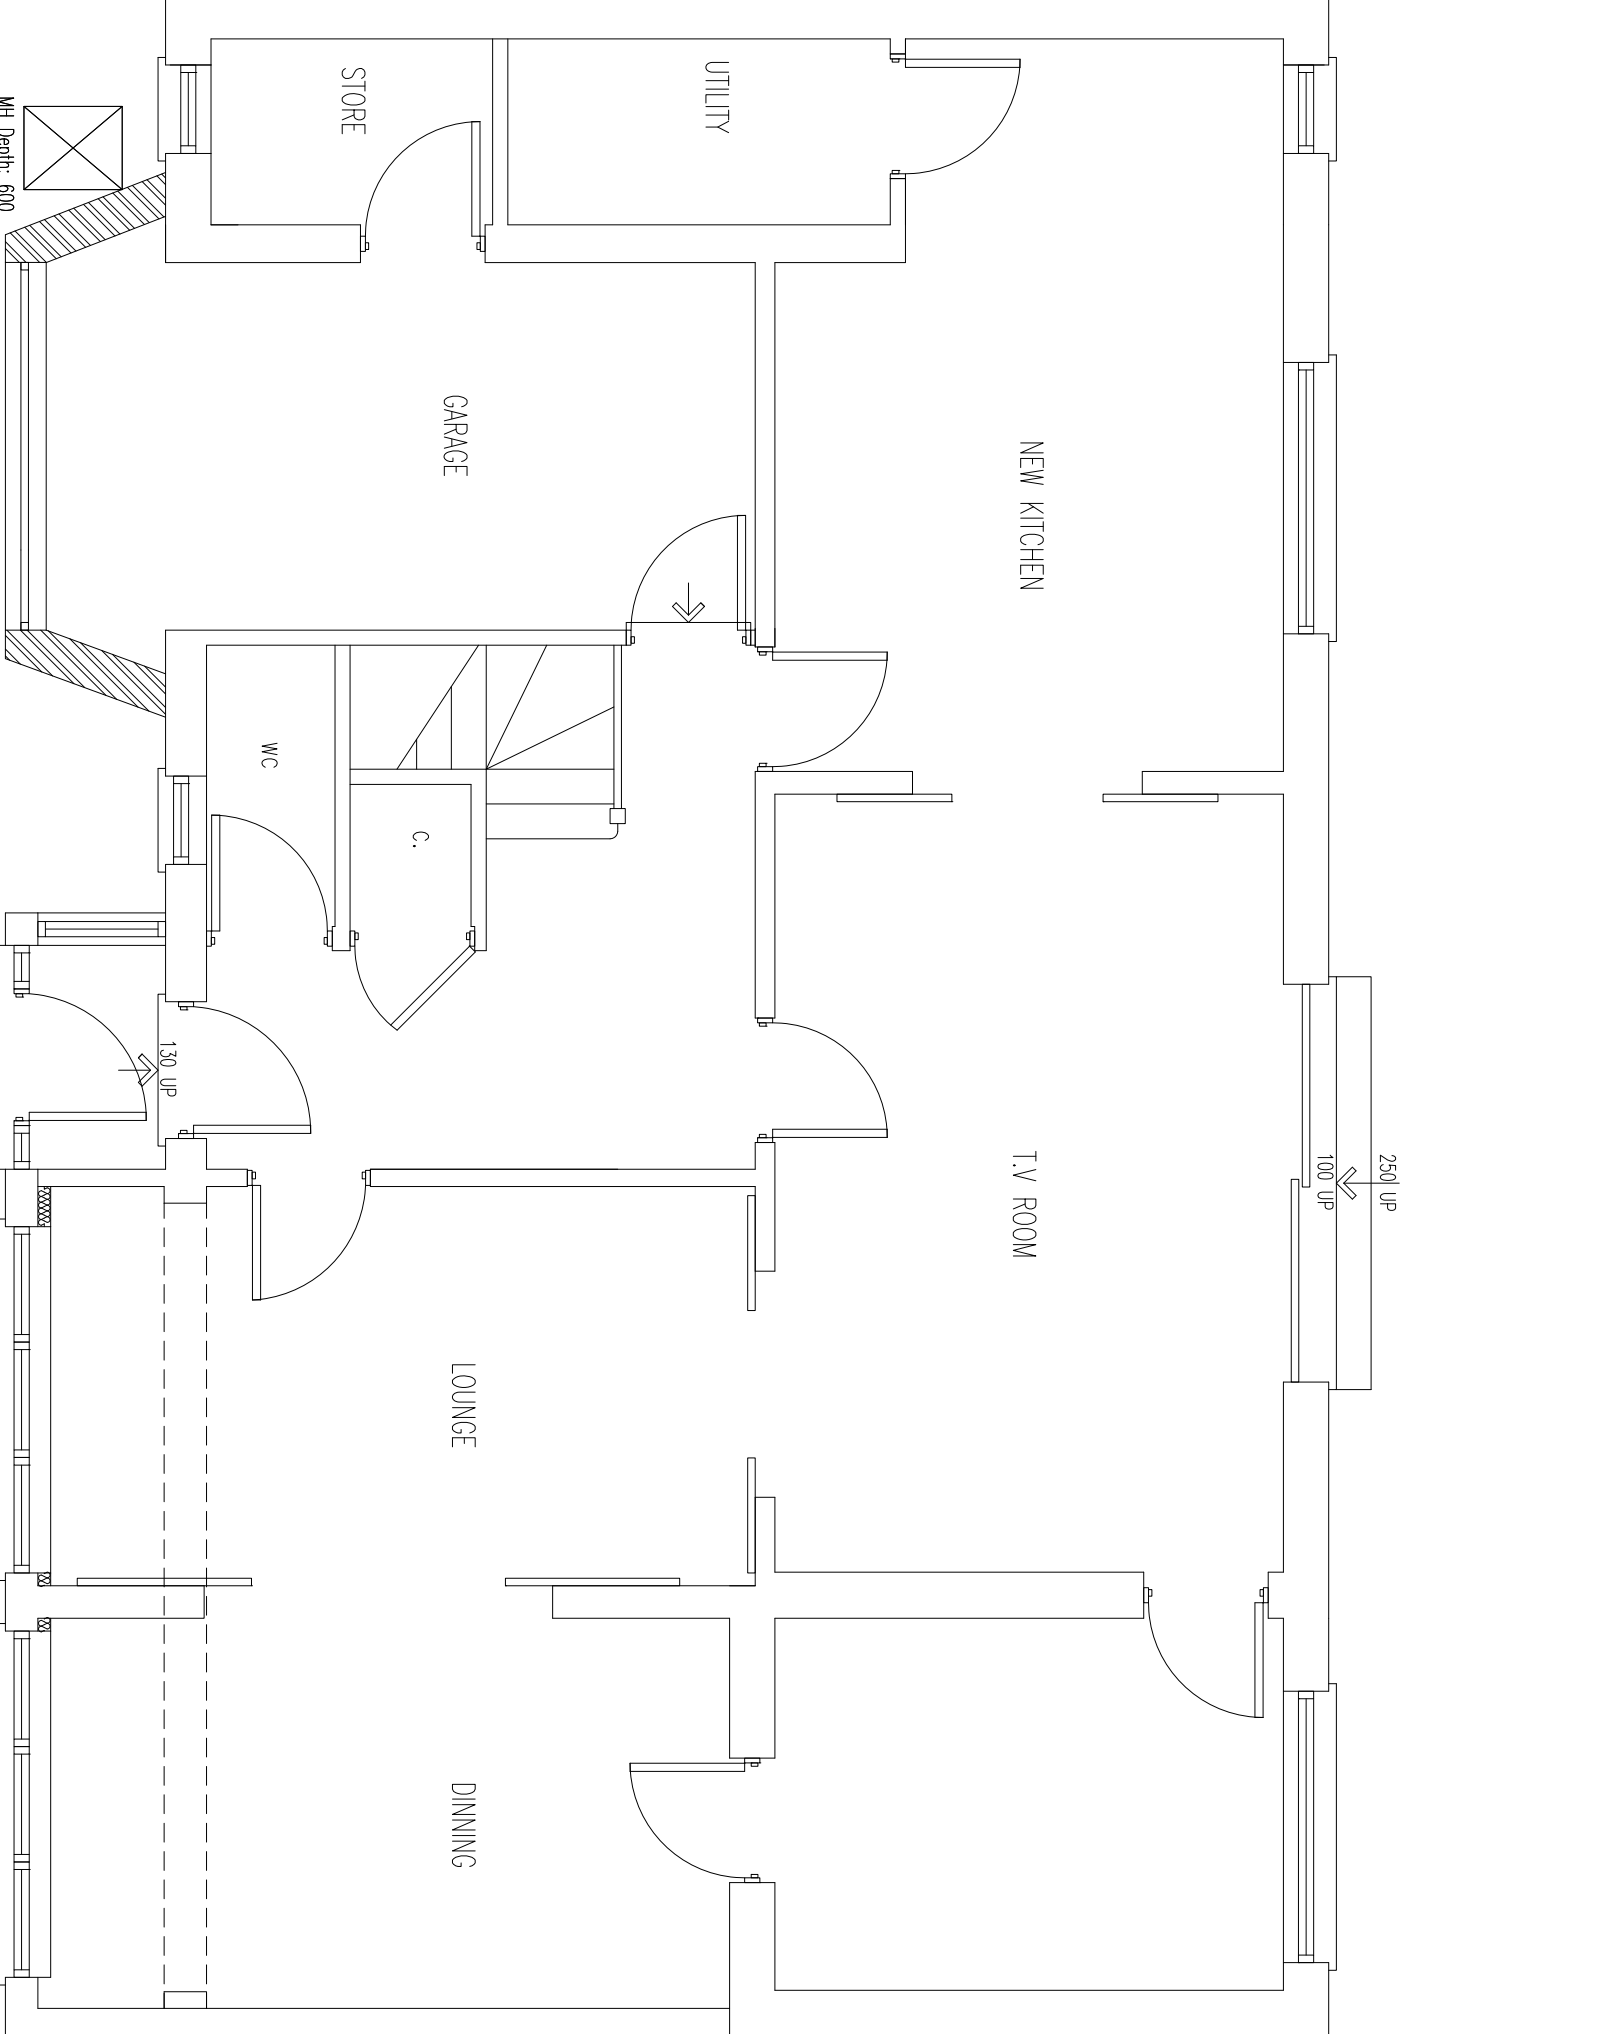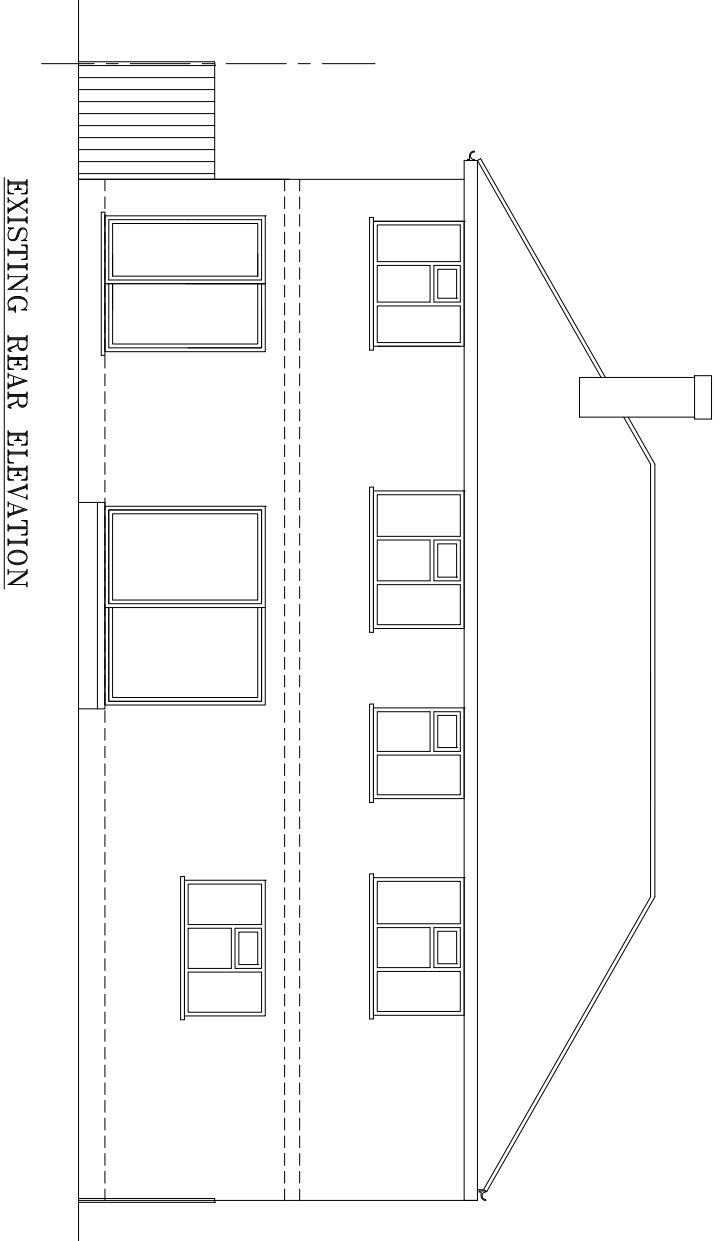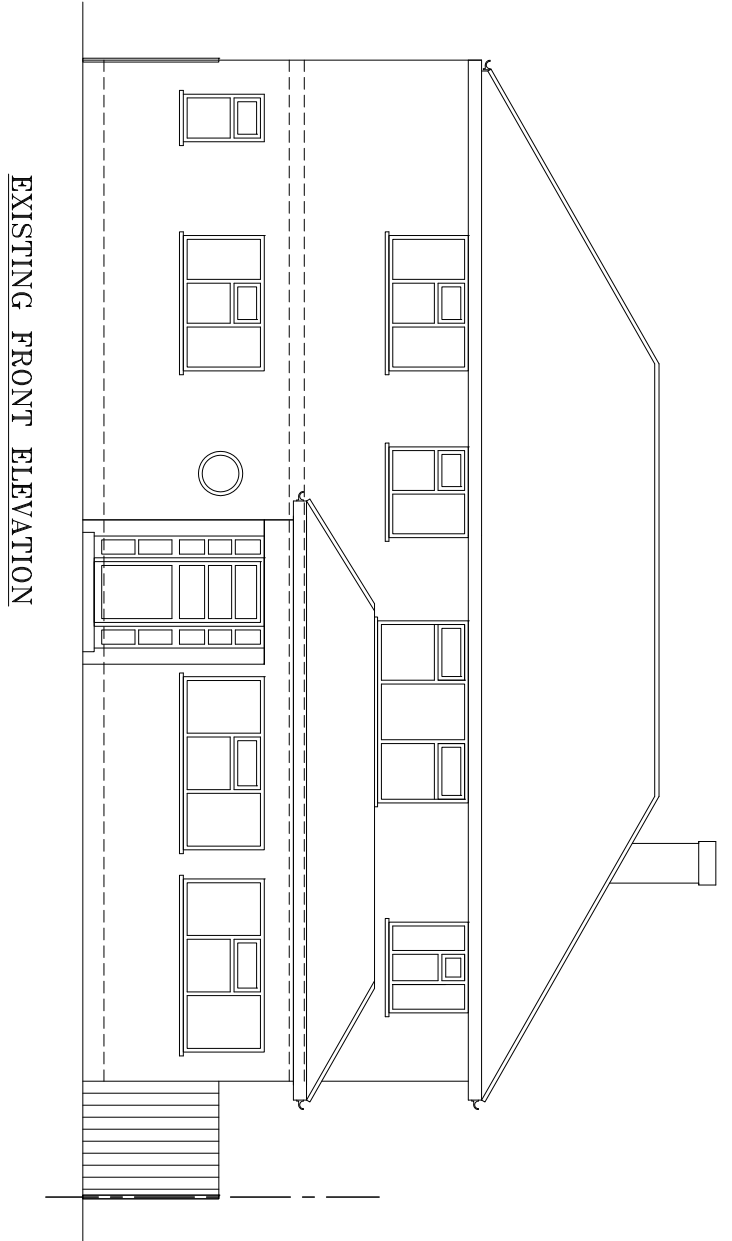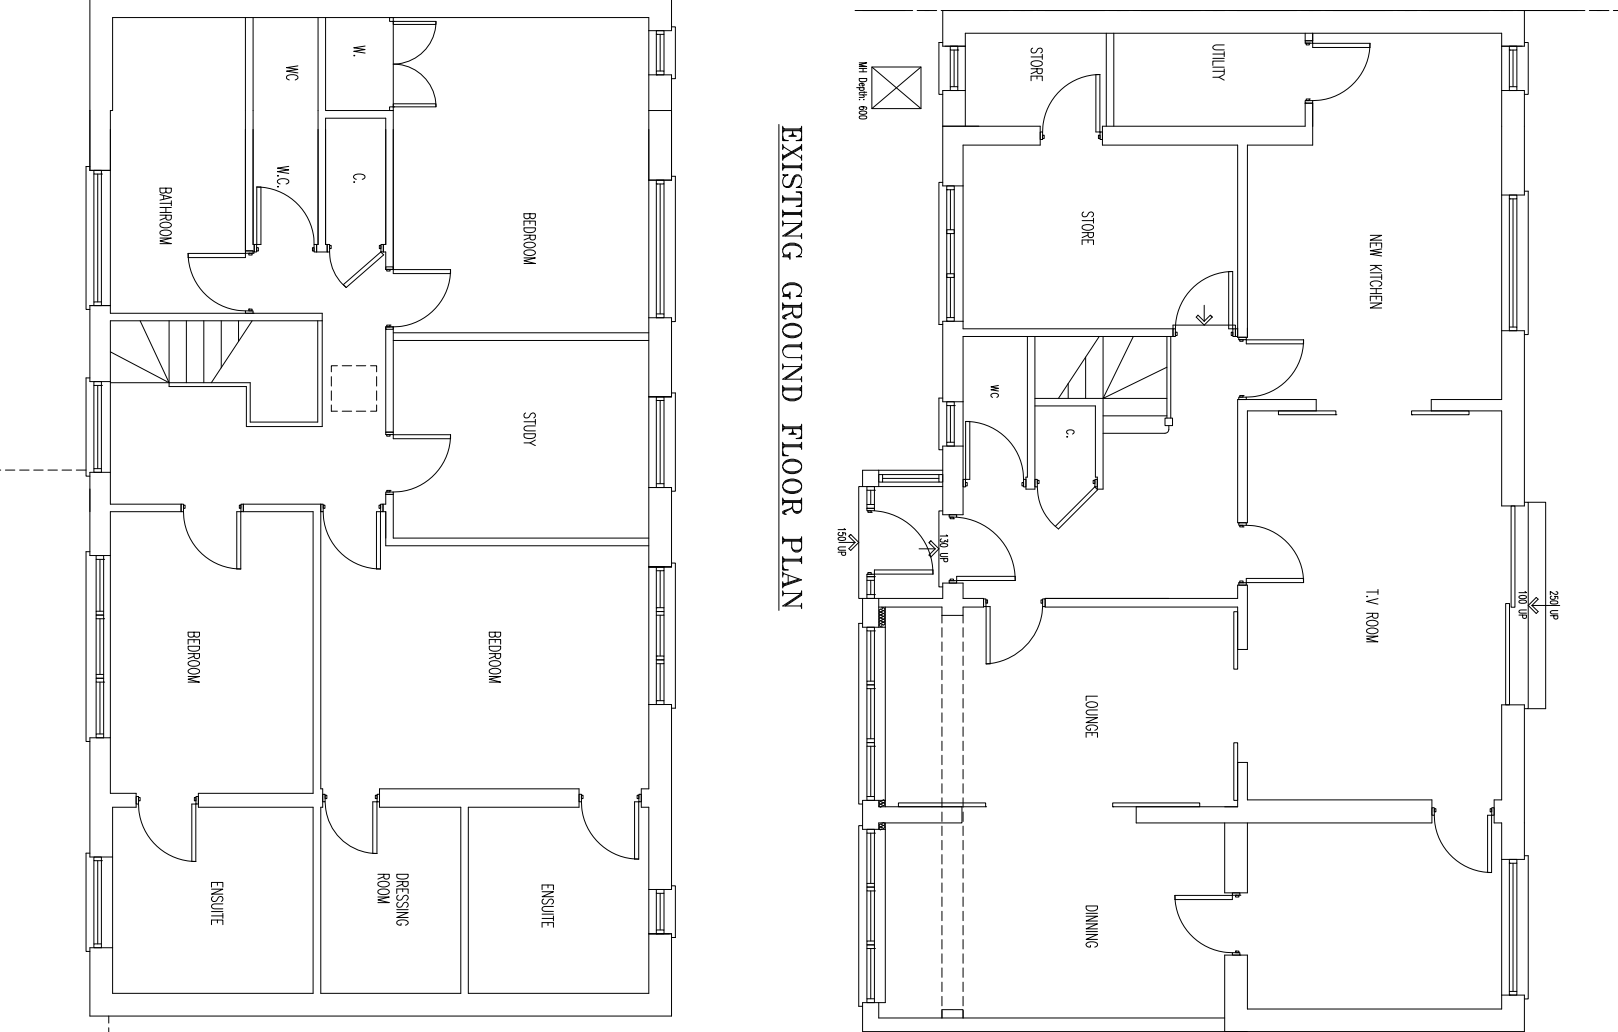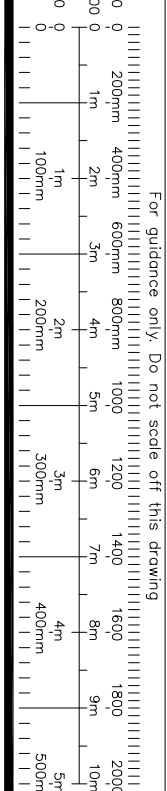


EXISTING FIRST FLOOR PLAN

EXISTING REAR ELEVATION

PROPOSED GROUND FLOOR PLAN

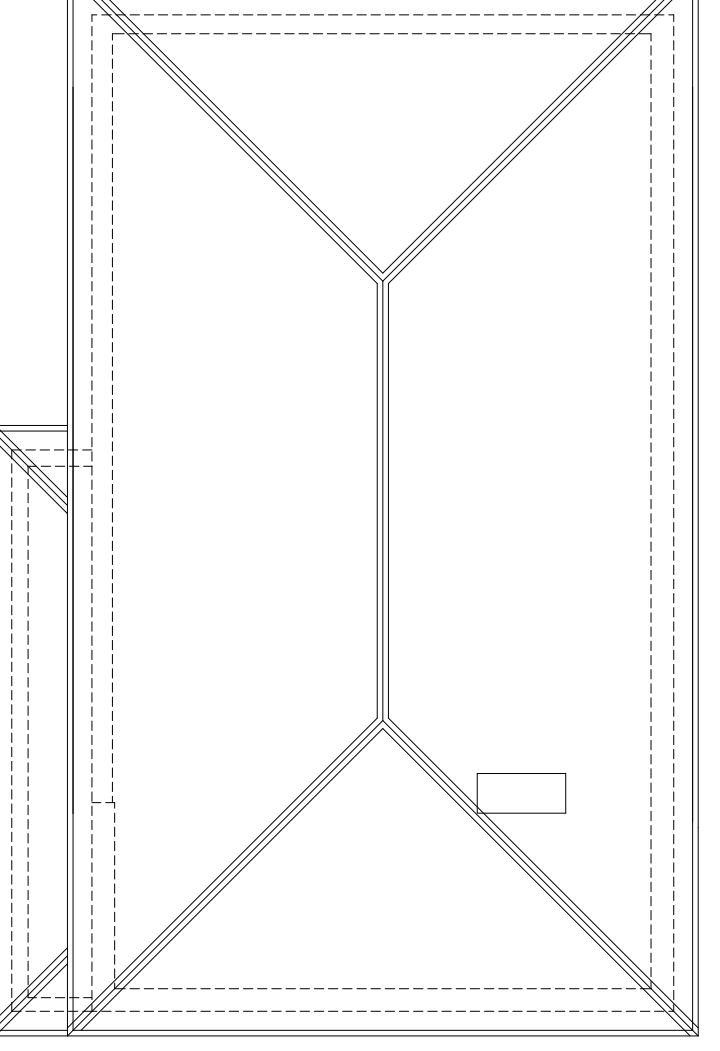


EXISTING ROOF PLAN

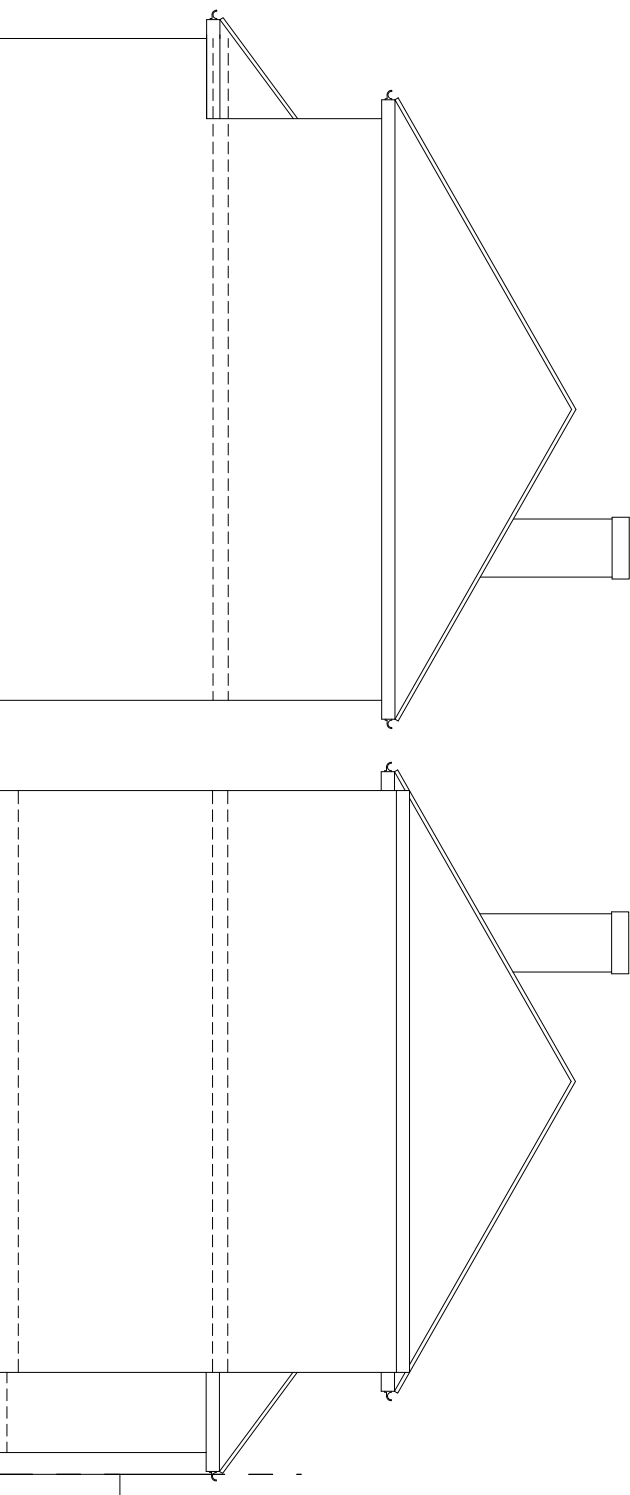


EXISTING RIGHT SIDE ELEVATION


EXISTING LEFT SIDE ELEVATION

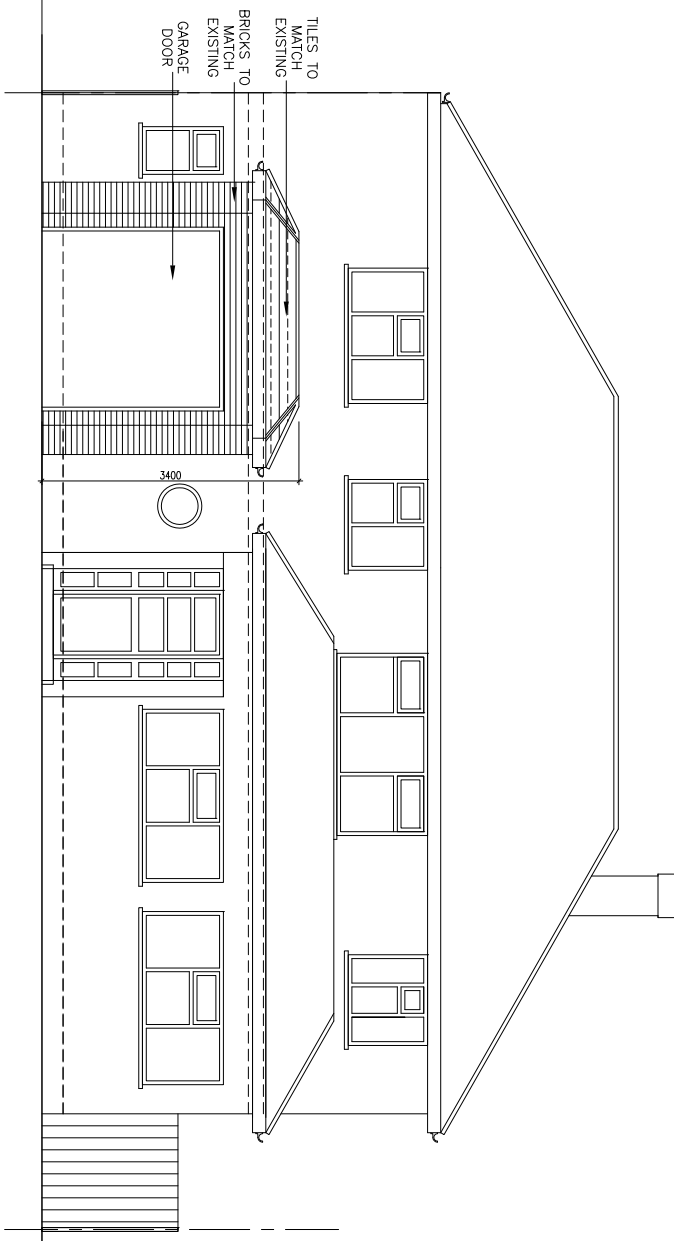


PROPOSED FRONT ELEVATION

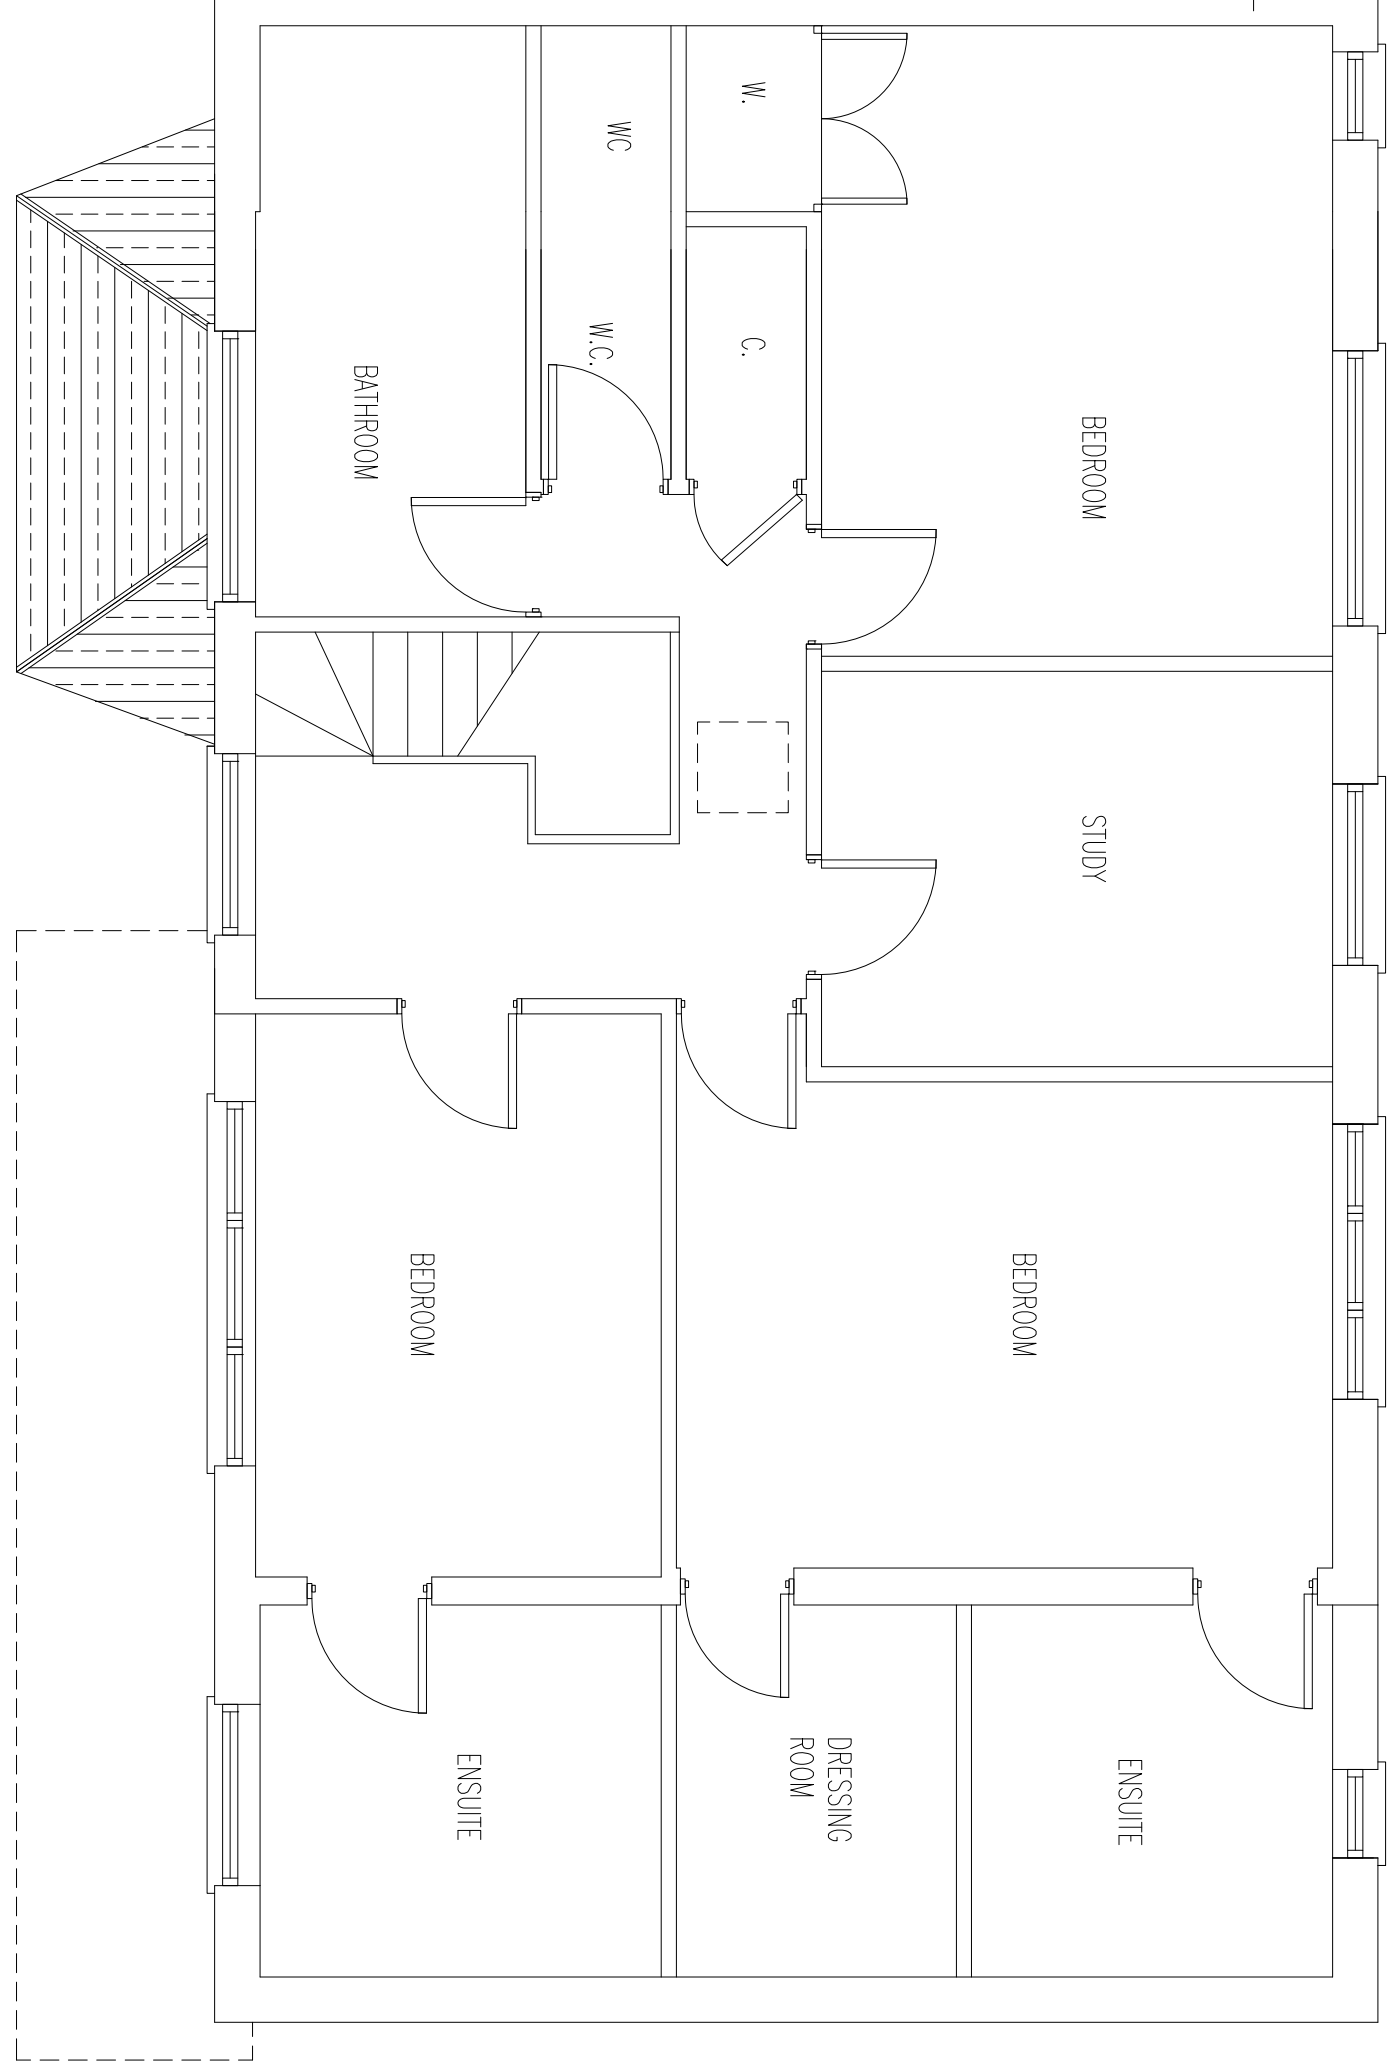

PROPOSED FIRST FLOOR PLAN

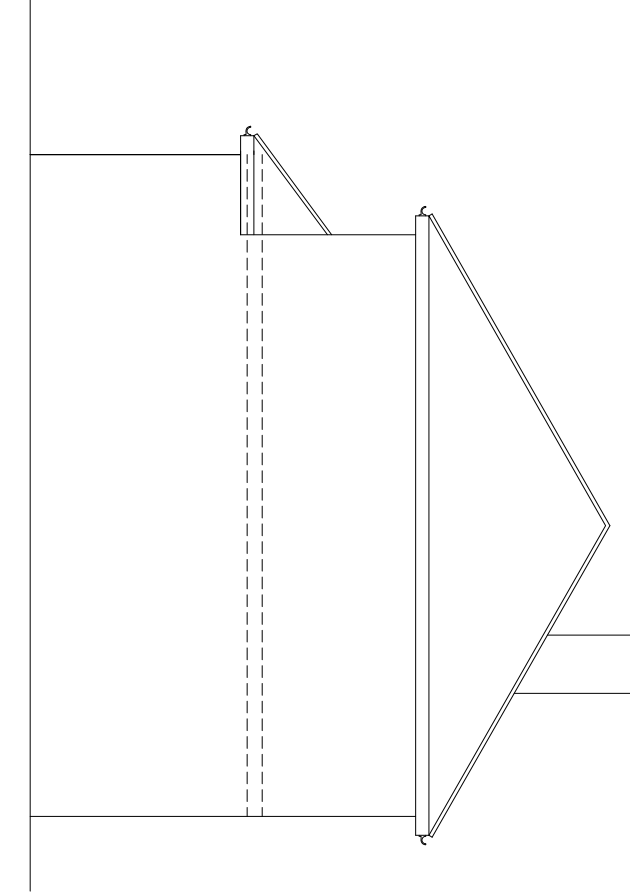

EXISTING RIGHT SIDE ELEVATION


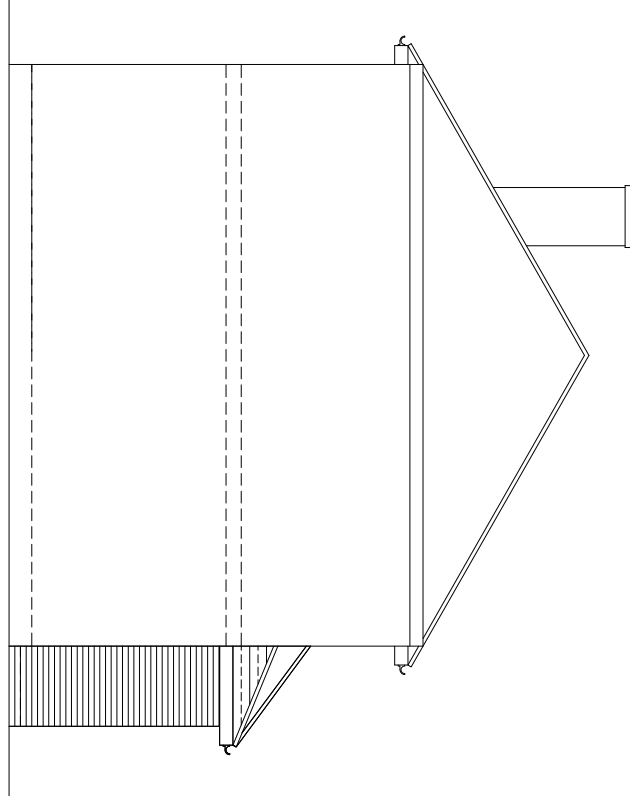


PROPOSED LEFT SIDE ELEVATION

PROJECT
5 DRYSDALE CLOSE,
NORTHWOOD HA6 2YT

Salotia
CHARTERED ARCHITECTS
Unit 26 Cygnus Business Centre, Dainewer Road NW10 2XA
Tel.: +44 (020) 8451 7833 +44 (020) 8459 9600
Fax: +44 (020) 8451 3370
Email: lvekhia@salotia.co.uk website: www.salotia.co.uk

REVISION	DESCRIPTION	BY	DATE
P3	AMENDED AS PER PLANNERS EMAIL DATED 22/04/2015	MP	22.04.15
P2	AMENDED AS PER PLANNERS EMAIL	MP	17.04.15
P1	AMENDED TO SUIT PLANNERS COMMENTS DATED 07/03/2014	GB	10.03.14

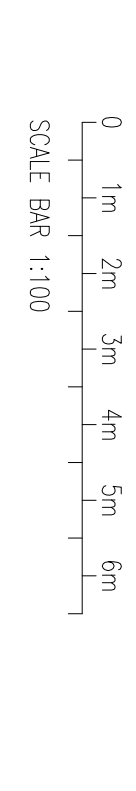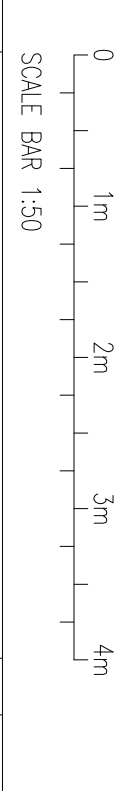

DRAWING TITLE
EXISTING & PROPOSED FLOOR
PLANS

DATE	27.02.2014	DRAWN BY	GB
SCALE	1:50, 1:100@A1	CHECKED BY	LV

DRAWING NO. 140205-60-P3