




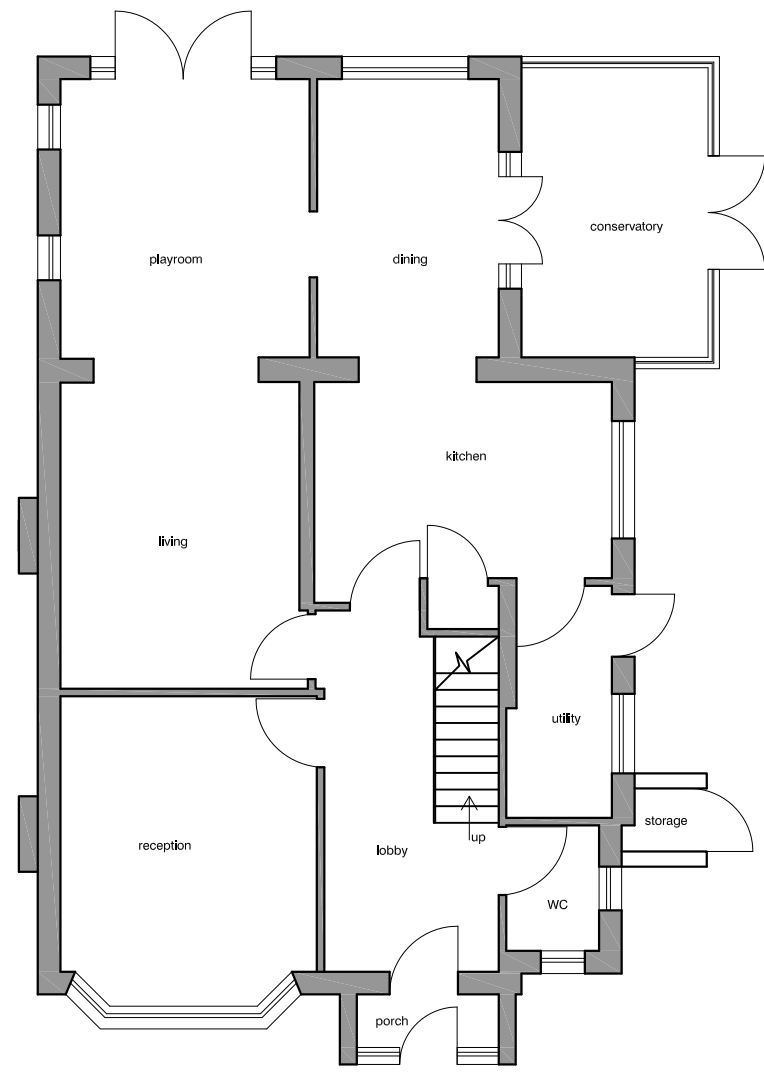


EXISTING GROUND FLOOR PLAN 1:100

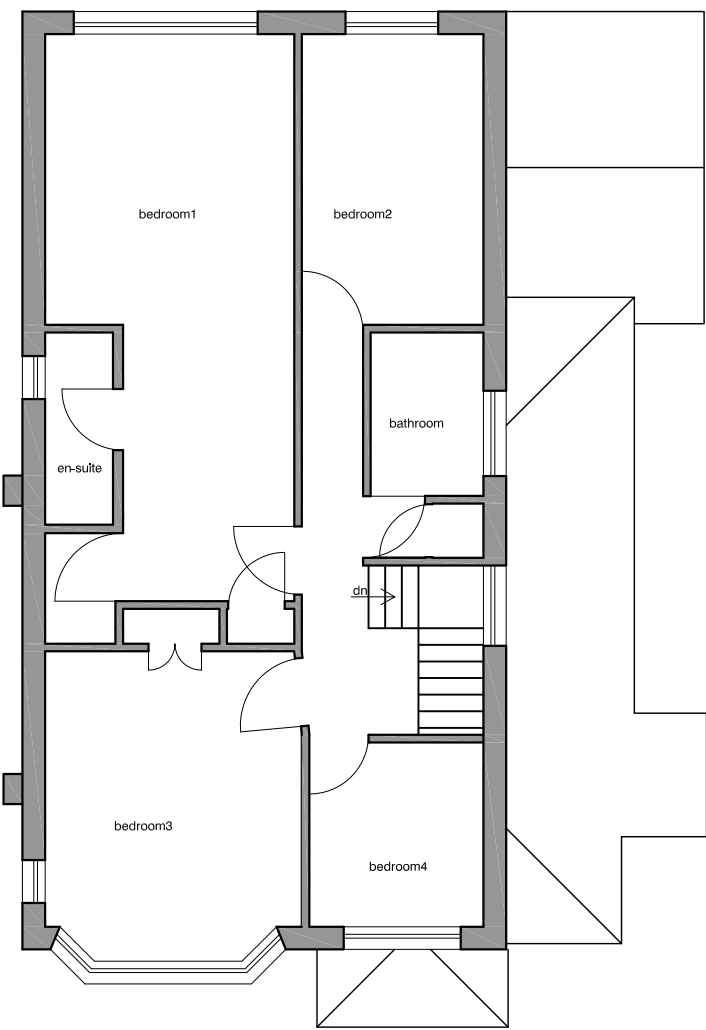


EXISTING FIRST FLOOR PLAN 1:100

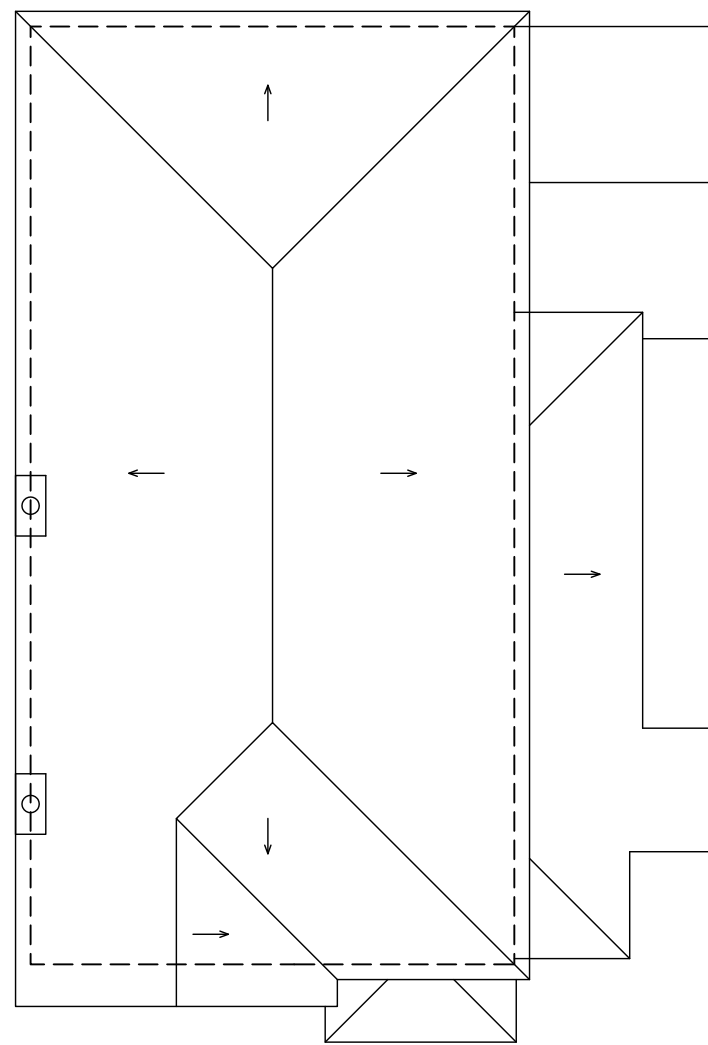


EXISTING ROOF PLAN 1:100

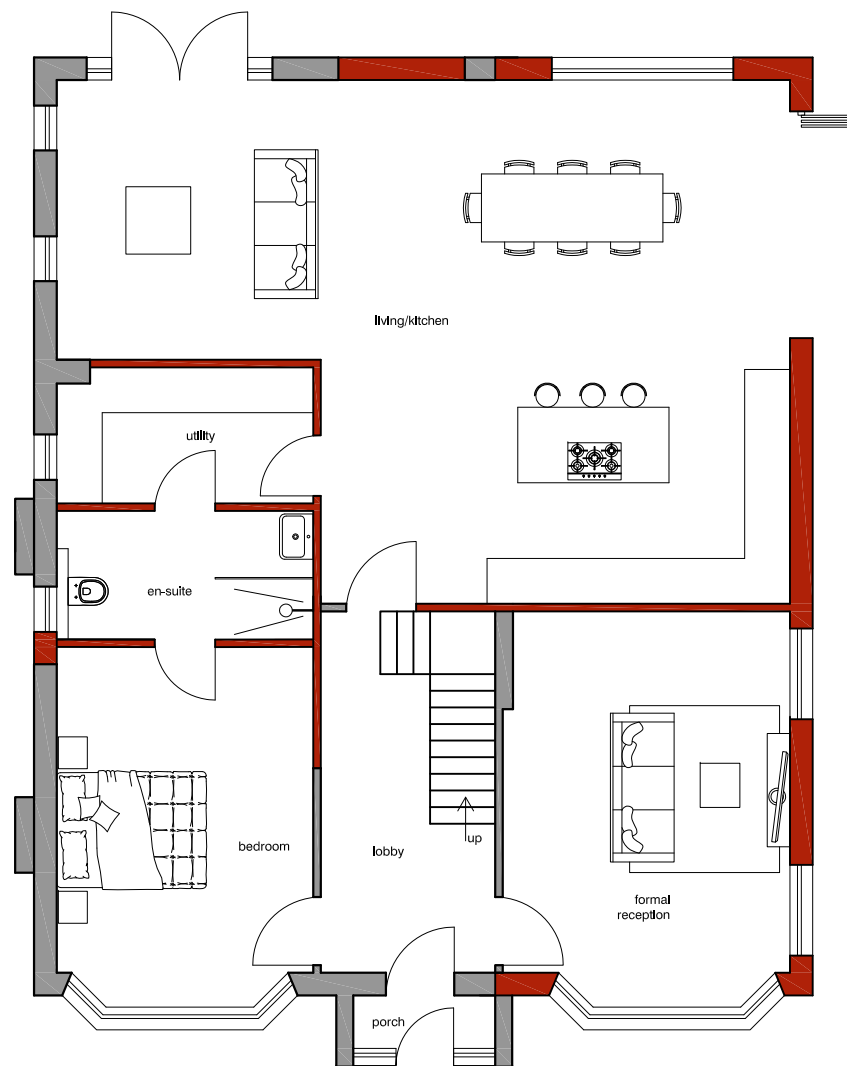



PROPOSED GROUND FLOOR PLAN 1:100

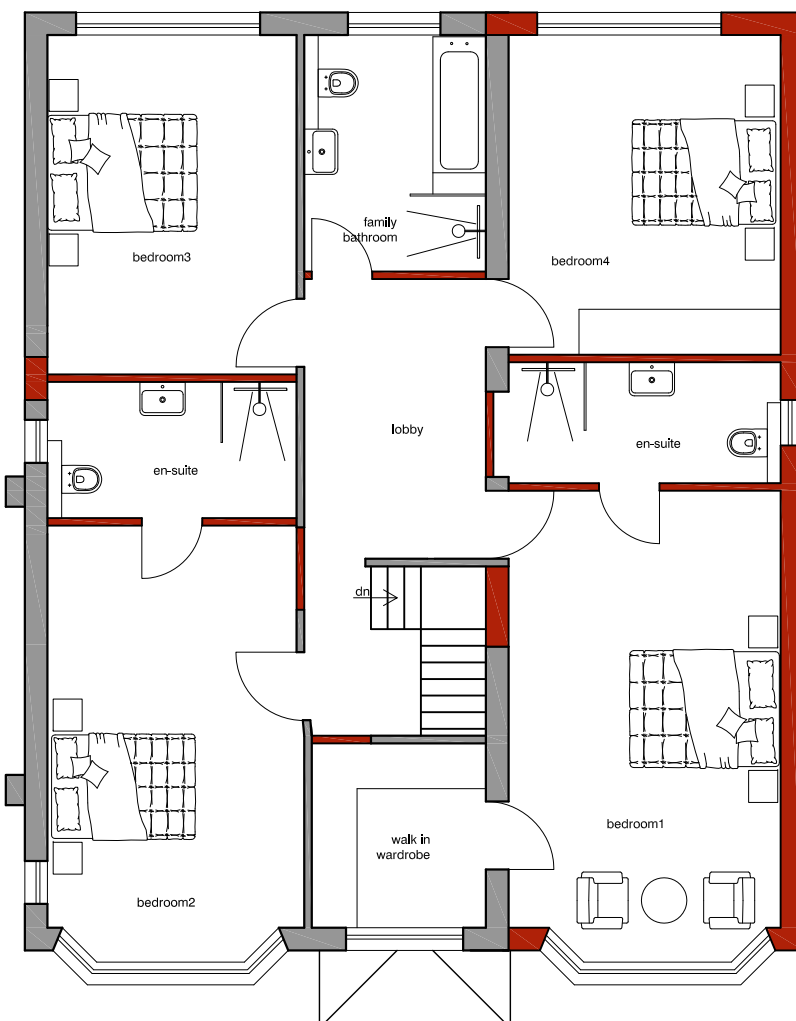

PROPOSED FIRST FLOOR PLAN 1:100

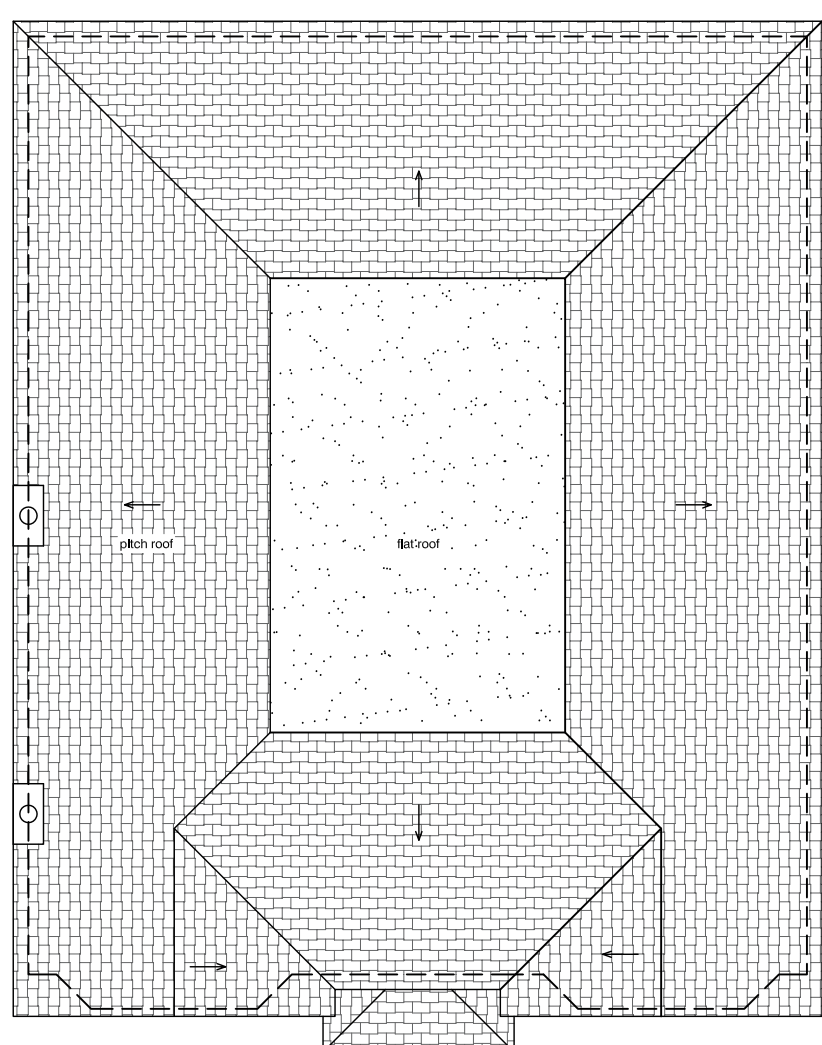


PROPOSED ROOF PLAN 1:100

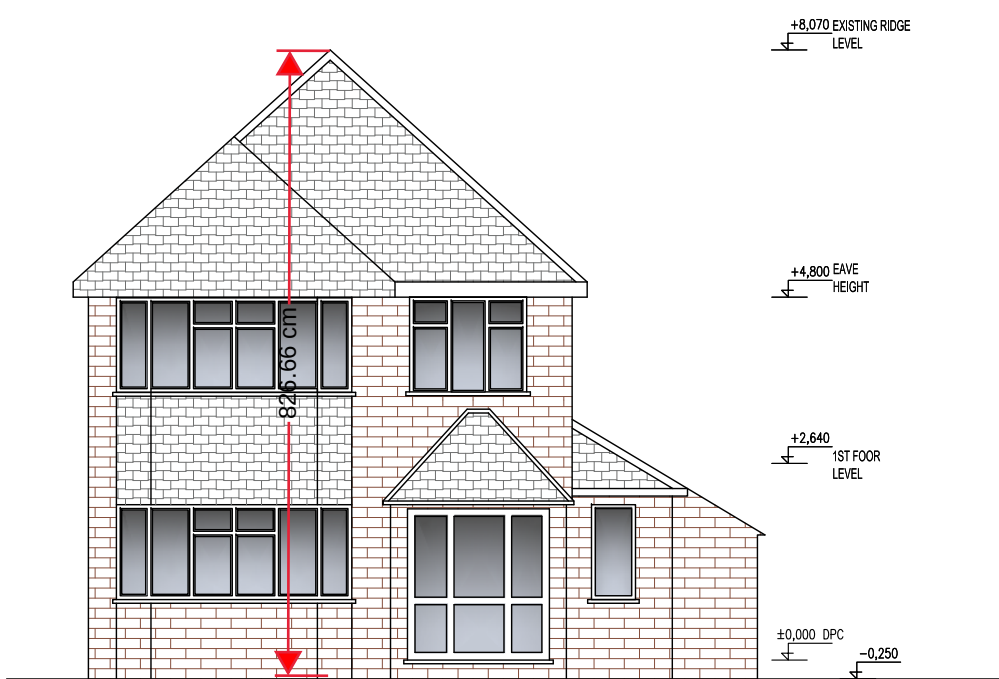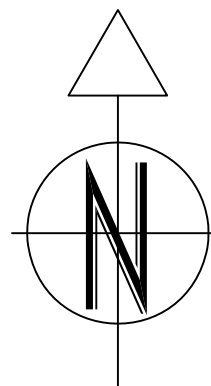

EXISTING FRONT ELEVATION 1:100




EXISTING REAR ELEVATION 1:100

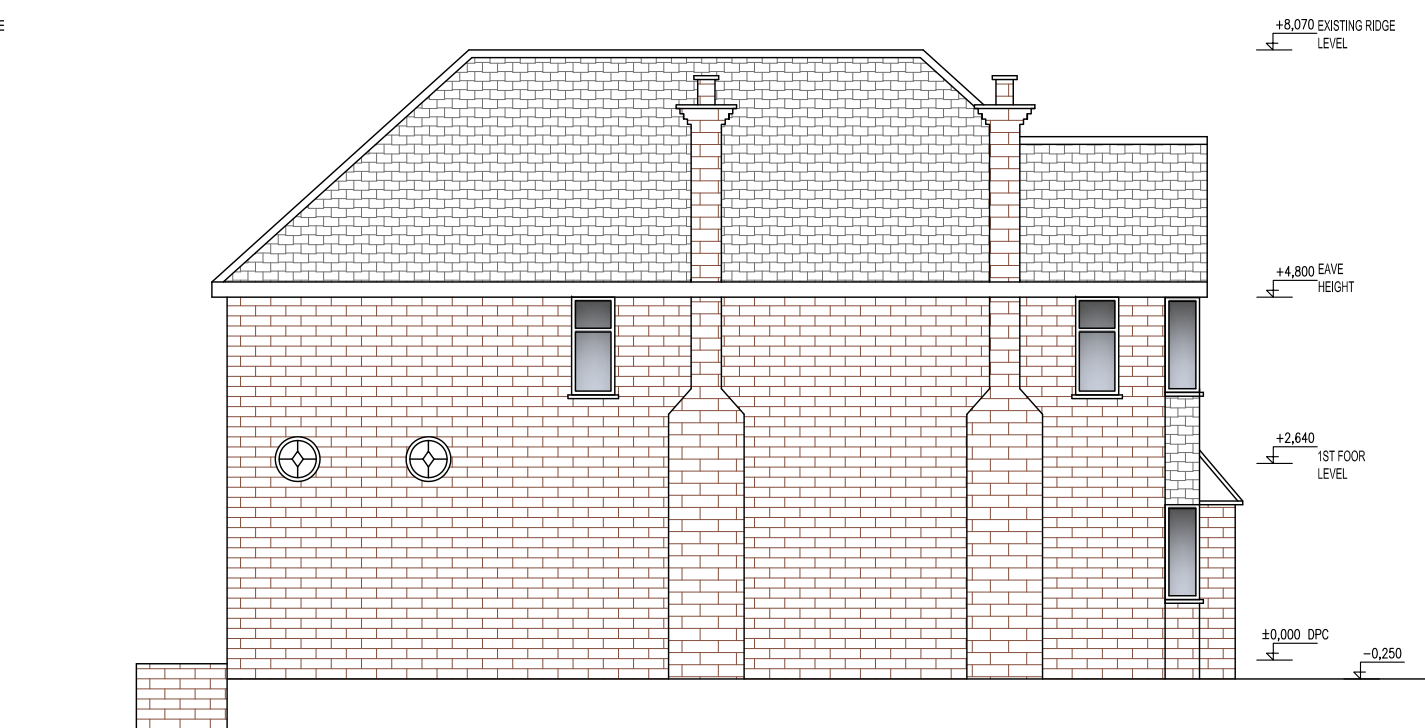


EXISTING SIDE ELEVATION 1:100



EXISTING SIDE ELEVATION 1:100

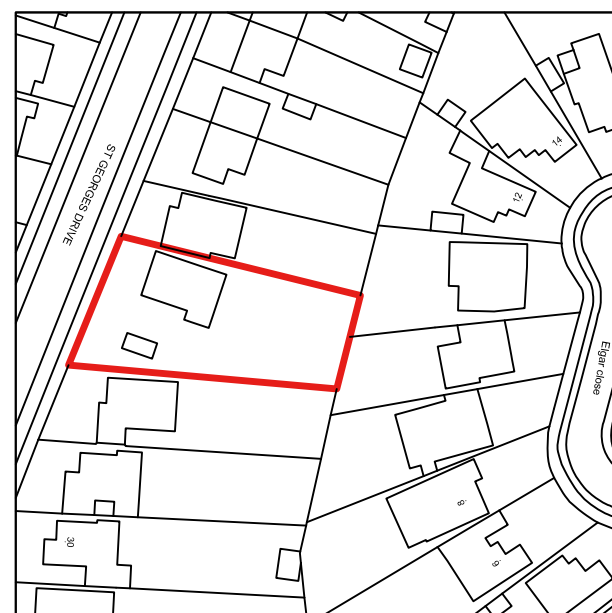


LOCATION PLAN 1:1250

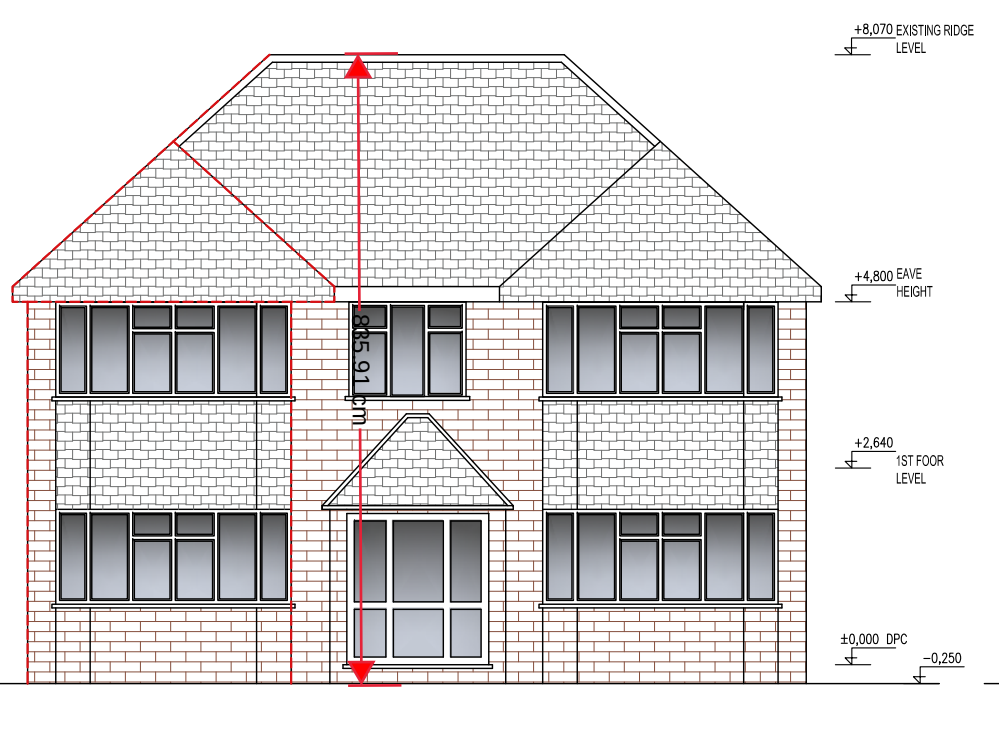


PROPOSED FRONT ELEVATION 1:100



PROPOSED REAR ELEVATION 1:100

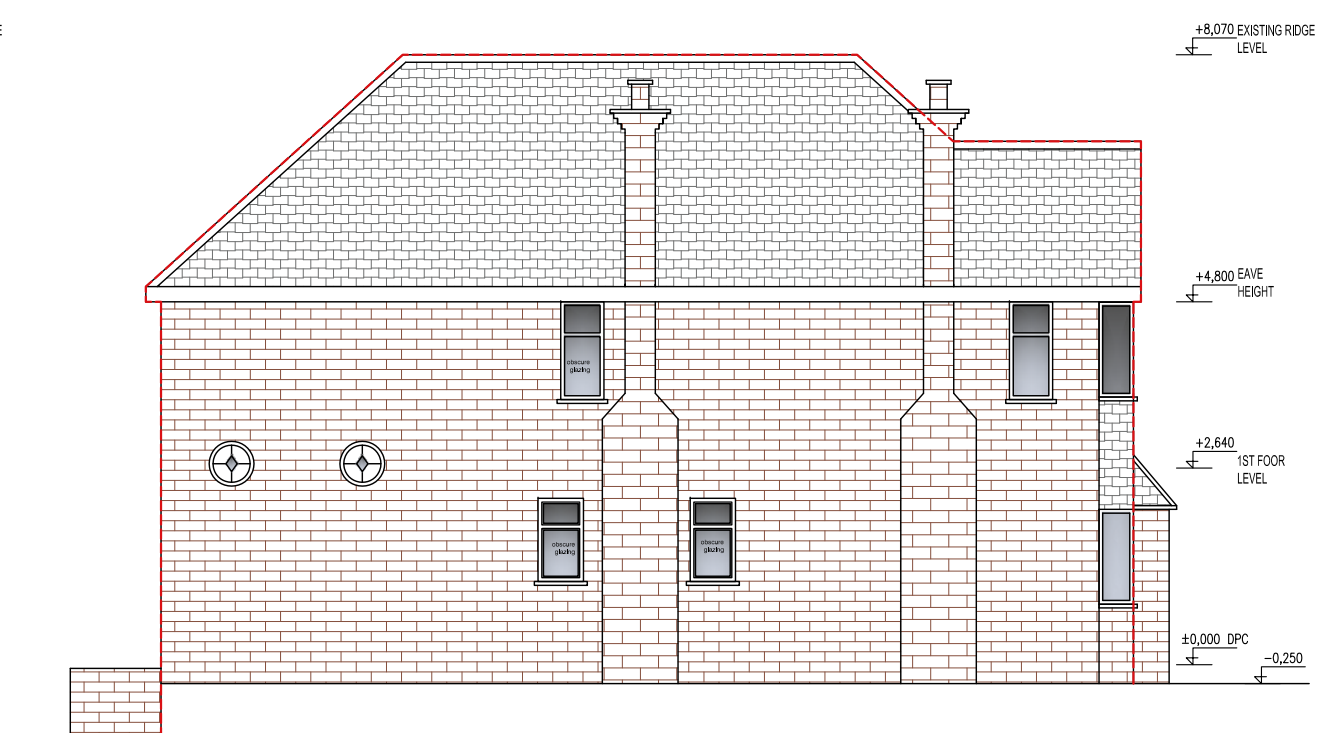



PROPOSED SIDE ELEVATION 1:100

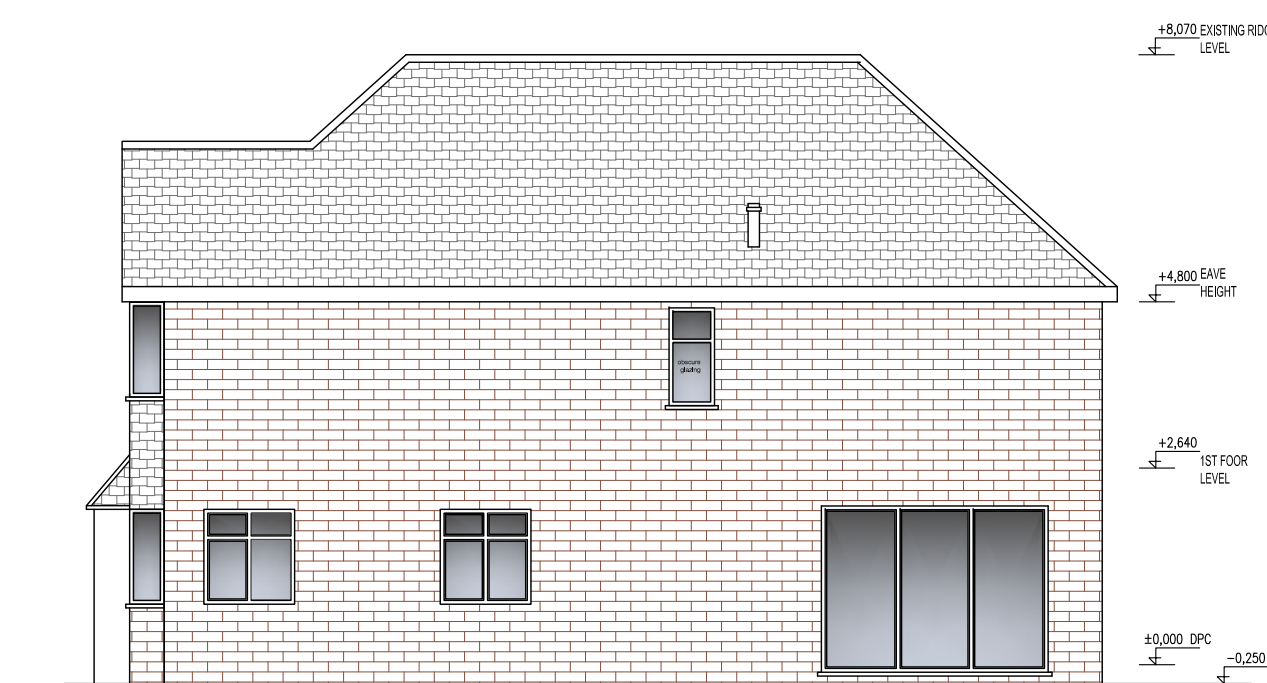

PROPOSED SIDE ELEVATION 1:100



SITE PLAN 1:500

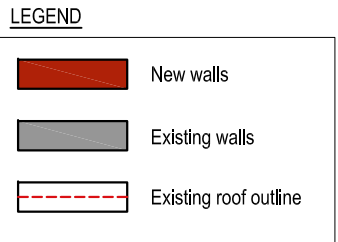 

THE PILLARS
SLADE OAK LANE,
GERRARDS CROSS
BUCKINGHAMSHIRE, SL9 0GE
TEL : 01895 832 560
FAX : 01895 832 360
EMAIL: INFO@LANDMARK-GROUP.CO.UK



CLIENT / JOB ADDRESS:
MARVIN & HELEN WRIGHT
36 ST GEORGES DRIVE
ICKENHAM
UB10 8HP

DESCRIPTION:
DOUBLE STOREY SIDE EXTENSION

SCALE: 1:100
DRAWN BY: SG
DATE: 02/08/2017
CHECKED BY: HM
DRAWING NO. - SG/36/2017

REVISION
01
CLIENT CHANGES

DRAWN BY
SG
DATE
04/08/2017

NOTE: ALL MEASUREMENTS TO BE CHECKED ON SITE AND NOT SCALED FROM THIS DRAWING. ANY DISCREPANCIES TO BE REPORTED TO LANDMARK DESIGNS LTD. PARTY WALL (ETC) ACT 1996 TO BE AGREED WITH ADJOINING NEIGHBOURS PRIOR TO ALL WORK TO THE SATISFACTION OF LOCAL AUTHORITY INSPECTOR. NO DEVIATION FROM THESE DRAWING WHAT SO EVER UNLESS AGREED IN WRITING WITH LANDMARK DESIGNS LTD.

DISCLAIMER:
THESE ARE THE PLANNING DRAWINGS AND SHOULD NOT BE USED FOR STRUCTURAL CALCULATIONS OR ANY ENGINEERING PURPOSE.

IMPORTANT NOTE:
ALL GUTTERS, FOUNDATIONS AND DOWN PIPES TO REMAIN WITHIN THE BOUNDARY LINES OF THE SUBJECT PROPERTY. ALL PLANS ARE SUBJECT TO FULL PLANS APPROVAL BY BUILDING CONTROL, NOT BUILDING NOTICE.