


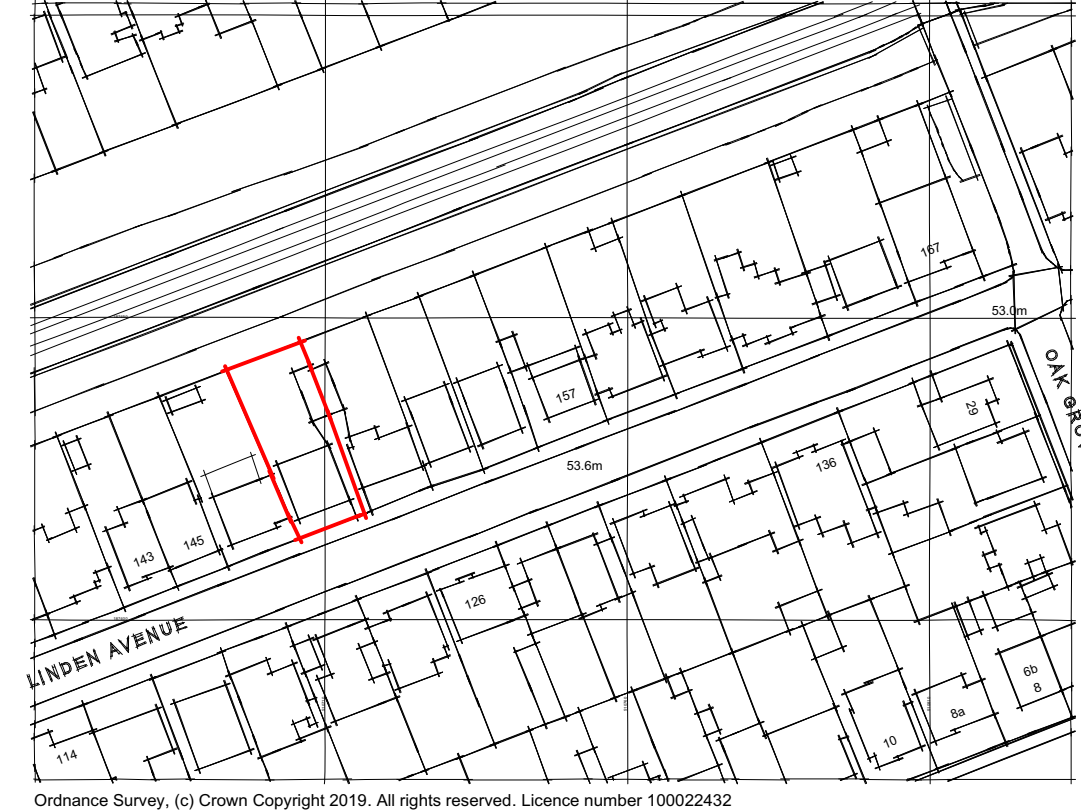


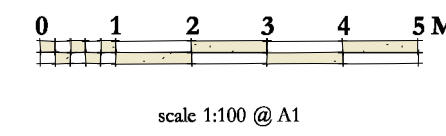

PROPOSED SITE PLAN
Scale: 1:100

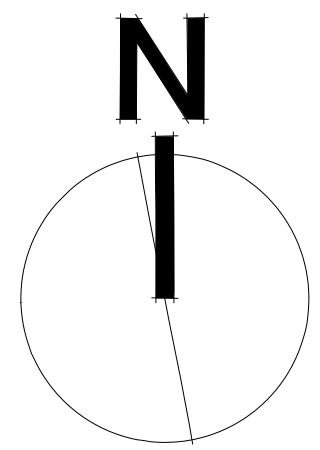

SITE LOCATION PLAN
Scale: 1:1250

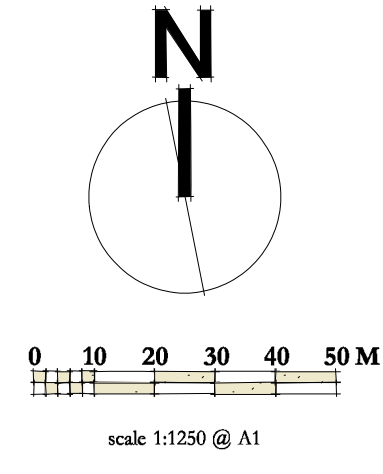


Site Area: 0.4ha

KEY

- Grass
- Hardstanding
- Hardstanding

B	06/06/2019	Red Line adjusted as per planning validation request
A	22/05/2019	General amendments to suit latest proposals
Rev	Date	Notes

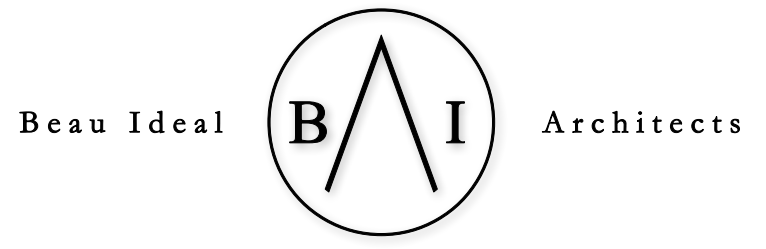

vm@beauidealarchitects.co.uk | +44 (0)790 869 0818 | www.beauidealarchitects.co.uk

client
MANESH & PRITI MISTRY

project address
**149 LINDEN AVENUE
RUISLIP
HA4 8TY**

scale	drawn	status	date
as stated	VM	PLANNING	14/04/2019

drawing name
**SITE LOCATION PLAN
& PROPOSED SITE PLAN**

drawing no.
LARH SP01

rev.
B