


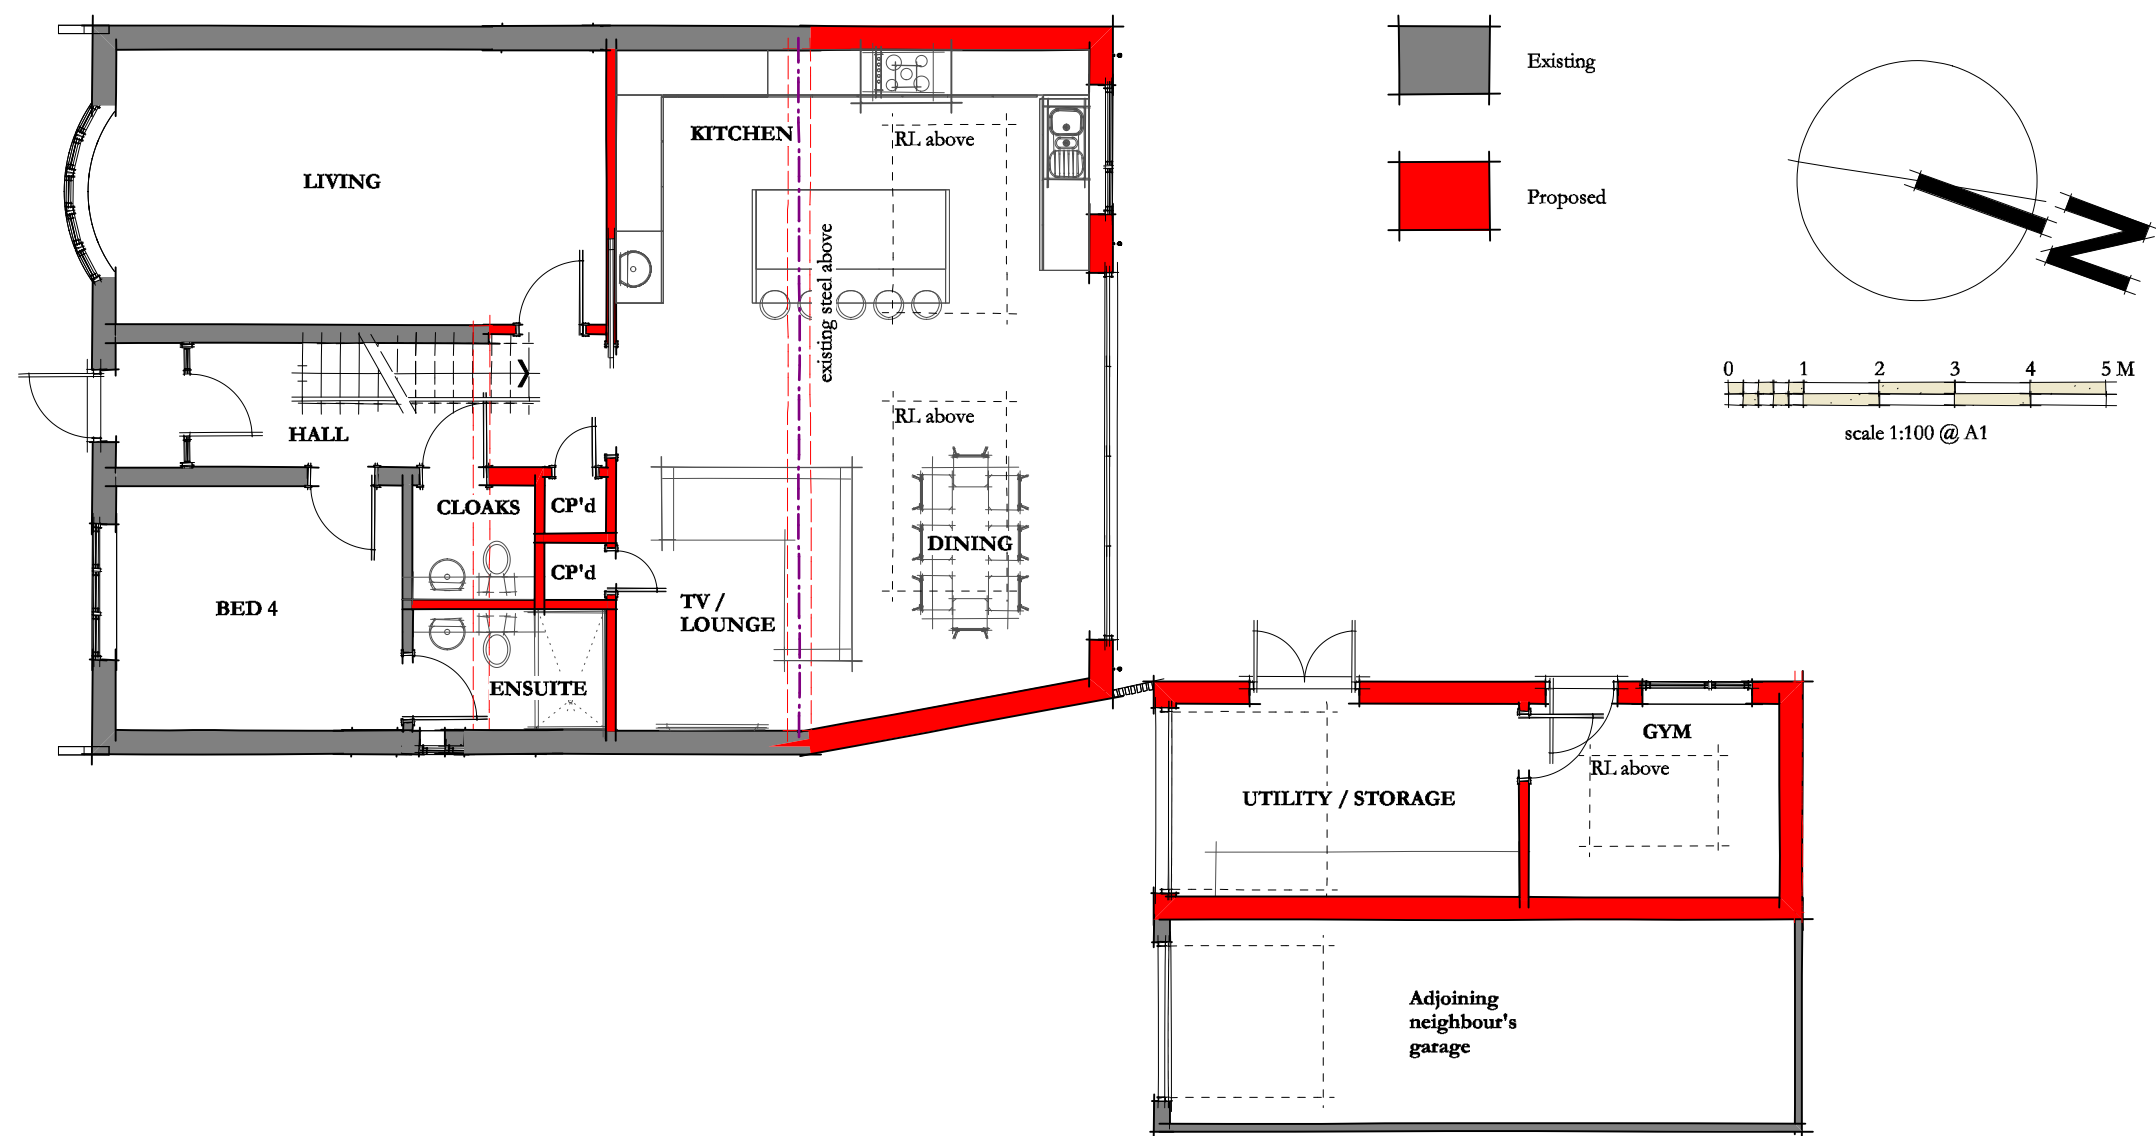

PROPOSED GROUND FLOOR PLAN
Scale: 1:100



REAR 3D RENDER
NTS



PROPOSED FRONT ELEVATION
Scale: 1:100



PROPOSED RIGHT HAND ELEVATION
Scale: 1:100




PROPOSED REAR ELEVATION
Scale: 1:100



PROPOSED LEFT HAND ELEVATION
Scale: 1:100

Amended proposals following discussions with planning officer:

B	24/07/2019	1. Link from house to outbuilding removed
A	23/04/2019	2. Outbuilding extension omitted
		3. rooflights changed to flat form lantern
Rev	Date	Notes

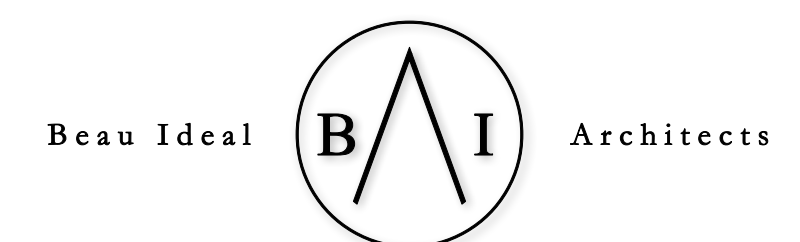

vm@beauidealarchitects.co.uk | +44 (0)790 869 0818 | www.beauidealarchitects.co.uk

client: **MANESH & PRITI MISTRY**

project address:

**149 LINDEN AVENUE
RUISLIP
HA4 8TY**

scale: as stated | drawn: VM | status: PLANNING | date: 14/04/2019

drawing name: **PROPOSED PLANS
& ELEVATIONS**

drawing no: **LARH PE01** | sheet: **B**