


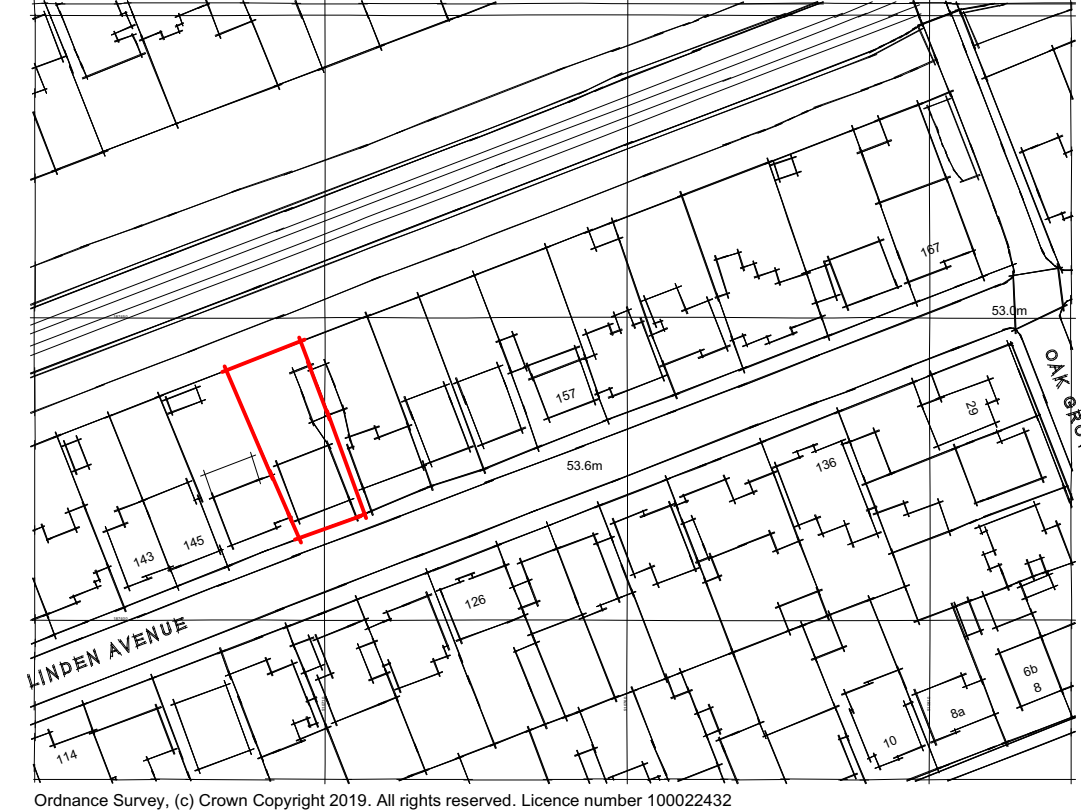


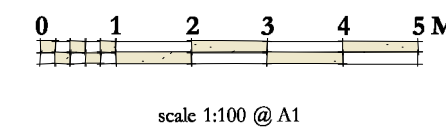

PROPOSED SITE PLAN
Scale: 1:100

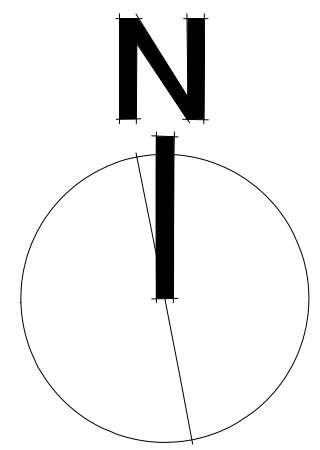


SITE LOCATION PLAN
Scale: 1:1250

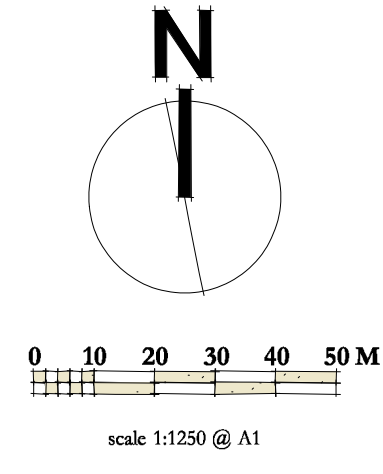


Site Area: 0.4ha

KEY

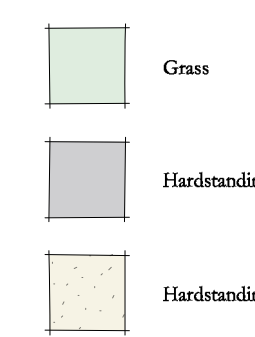

Amended proposals following discussions with planning officer:			
1. Link from house to outbuilding removed			
2. Outbuilding extension omitted			
3. rooflights changed to flat form lantern			
C	24/07/2019	Red Line adjusted as per planning validation request	
B	06/06/2019	General amendments to suit latest proposals	
A	22/05/2019		
Rev	Date	Notes	

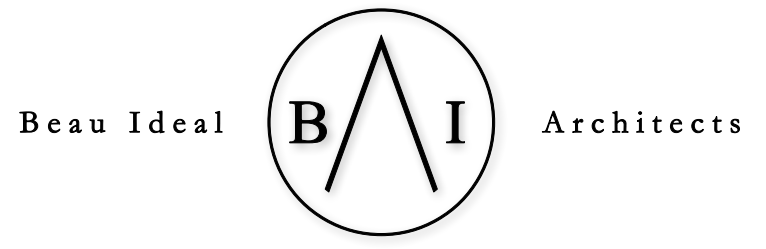

vm@beauidealarchitects.co.uk | +44 (0)790 869 0818 | www.beauidealarchitects.co.uk

client
MANESH & PRITI MISTRY

project address
**149 LINDEN AVENUE
RUISLIP
HA4 8TY**

scale	drawn	status	date
as stated	VM	PLANNING	14/04/2019

drawing name
**SITE LOCATION PLAN
& PROPOSED SITE PLAN**

drawing no.
LARH SP01

rev
C